


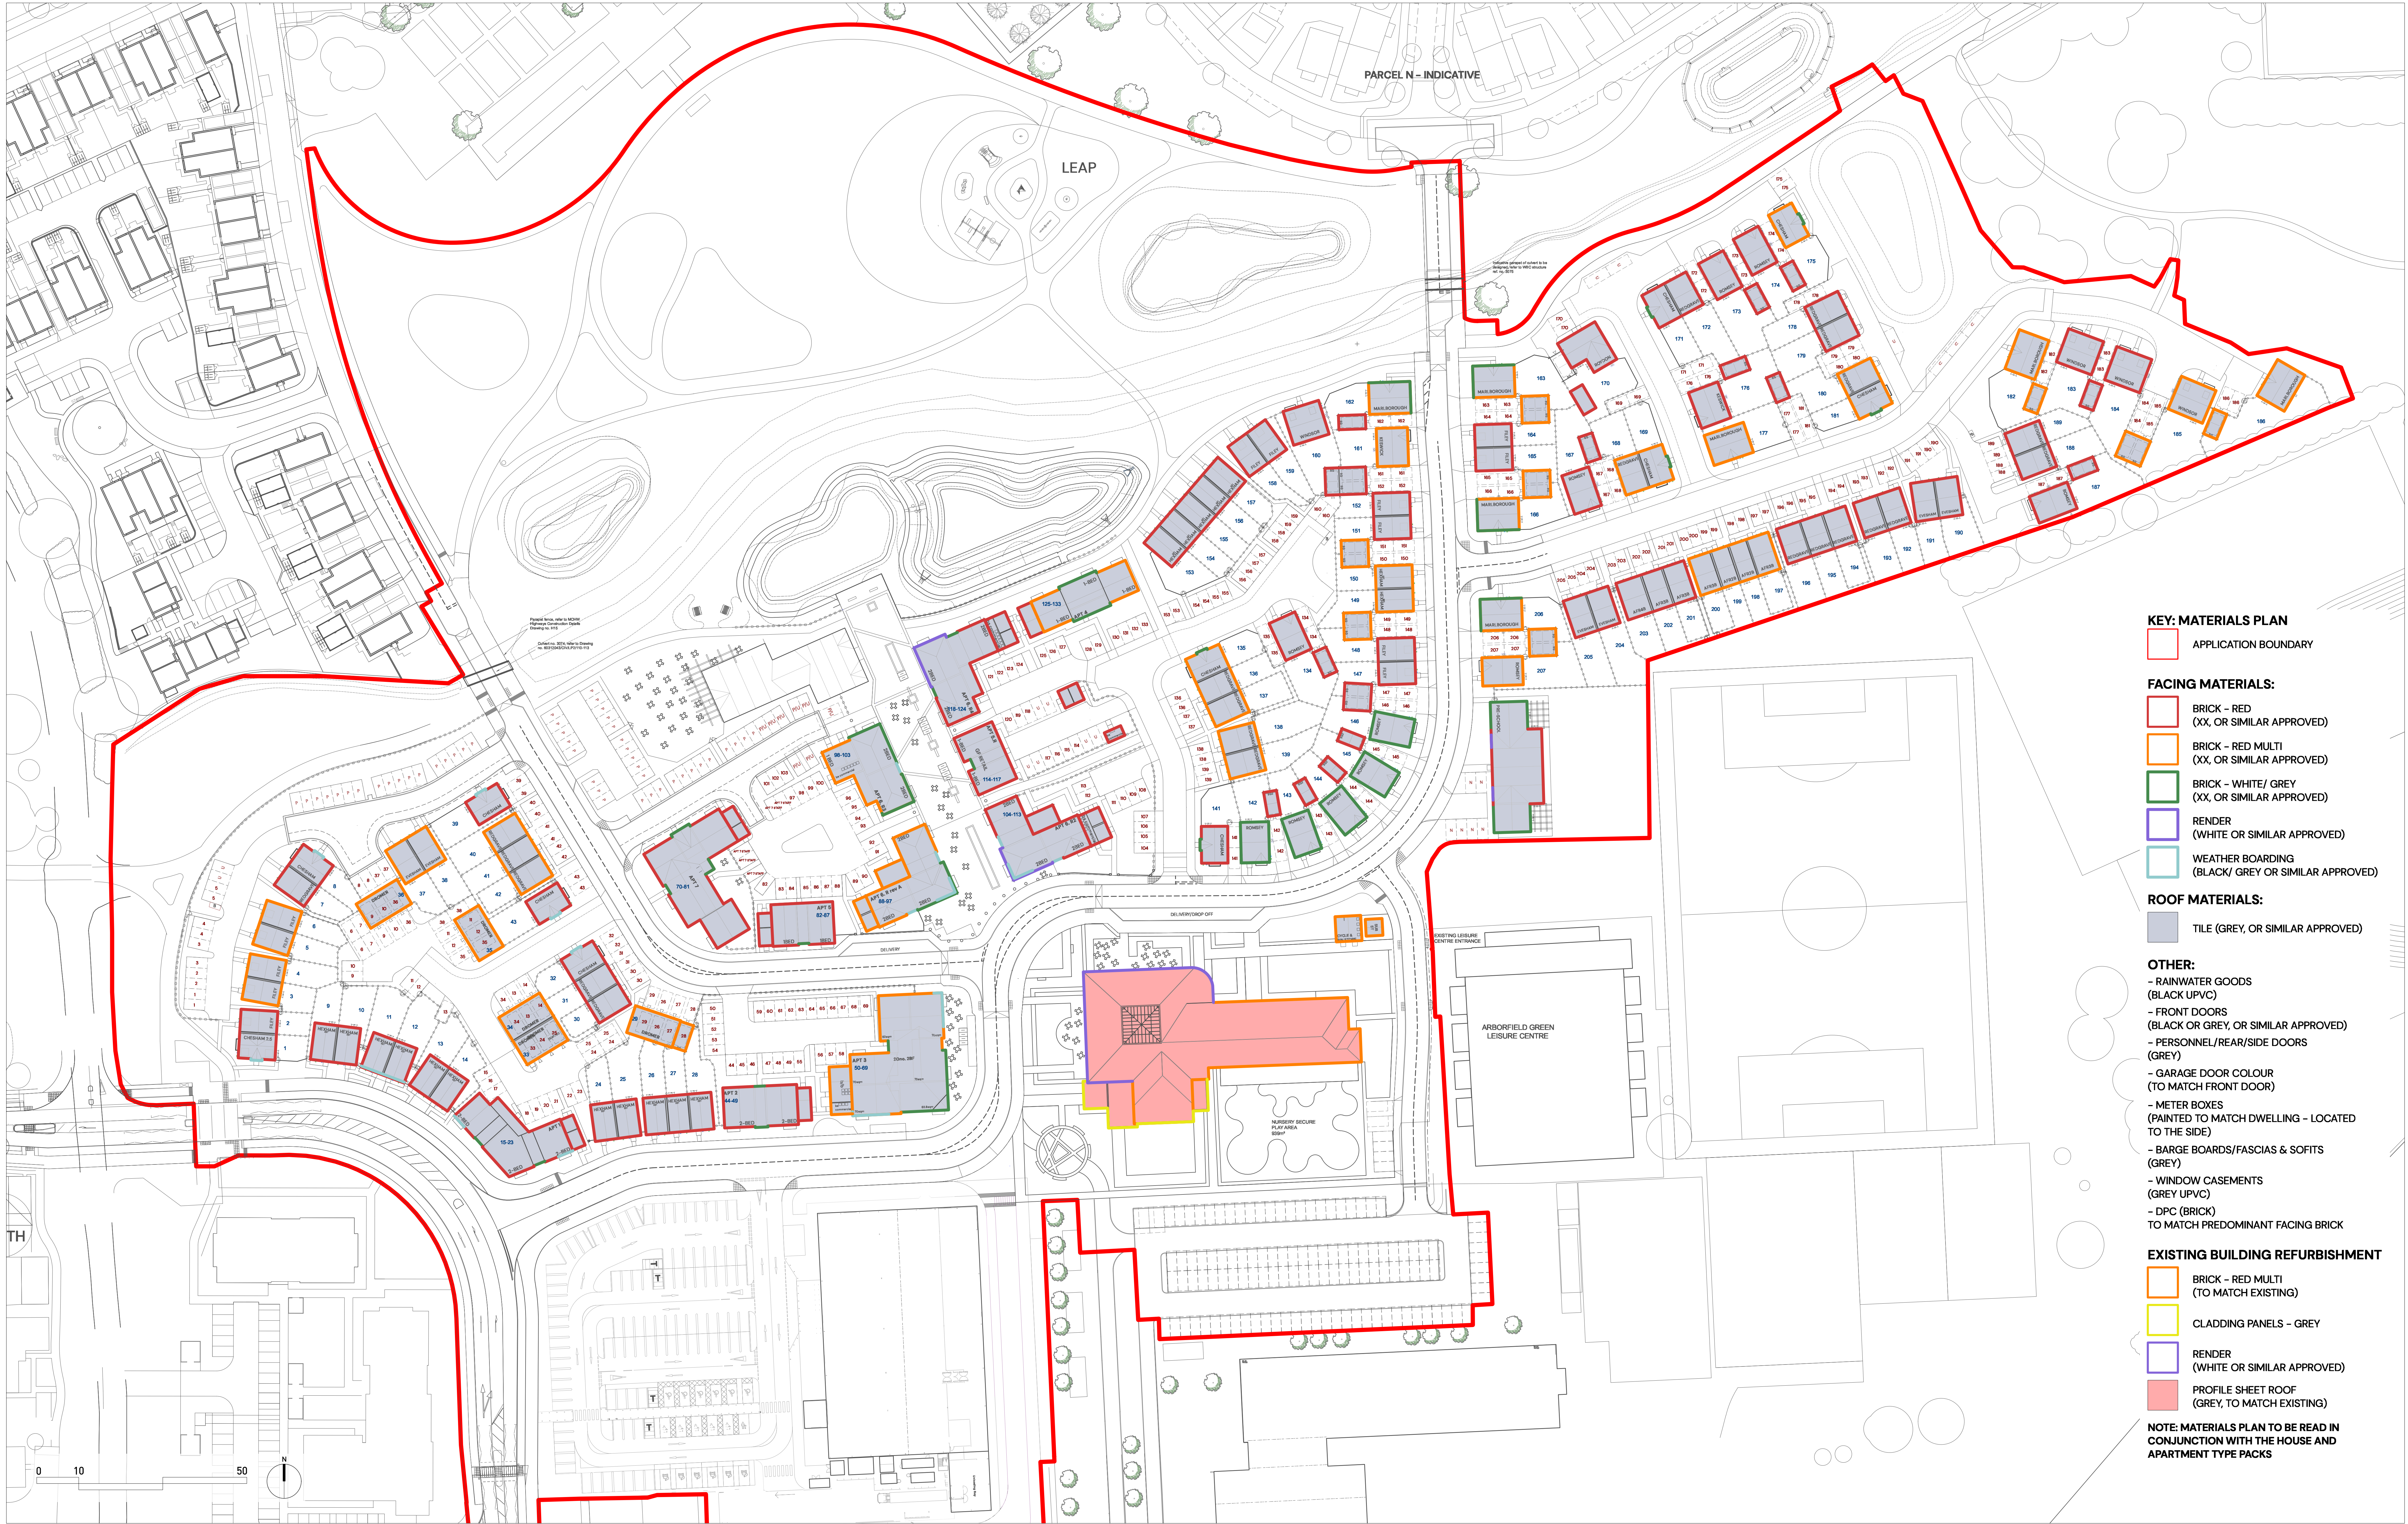

- KEY: MATERIALS PLAN**
- APPLICATION BOUNDARY
- FACING MATERIALS:**
- BRICK - RED (XX, OR SIMILAR APPROVED)
 - BRICK - RED MULTI (XX, OR SIMILAR APPROVED)
 - BRICK - WHITE/ GREY (XX, OR SIMILAR APPROVED)
 - RENDER (WHITE OR SIMILAR APPROVED)
 - WEATHER BOARDING (BLACK/ GREY OR SIMILAR APPROVED)
- ROOF MATERIALS:**
- TILE (GREY, OR SIMILAR APPROVED)
- OTHER:**
- RAINWATER GOODS (BLACK UPVC)
 - FRONT DOORS (BLACK OR GREY, OR SIMILAR APPROVED)
 - PERSONNEL/REAR/SIDE DOORS (GREY)
 - GARAGE DOOR COLOUR (TO MATCH FRONT DOOR)
 - METER BOXES (PAINTED TO MATCH DWELLING - LOCATED TO THE SIDE)
 - BARGE BOARDS/FASCIAS & SOFITS (GREY)
 - WINDOW CASEMENTS (GREY UPVC)
 - DPC (BRICK) (TO MATCH PREDOMINANT FACING BRICK)
- EXISTING BUILDING REFURBISHMENT**
- BRICK - RED MULTI (TO MATCH EXISTING)
 - CLADDING PANELS - GREY
 - RENDER (WHITE OR SIMILAR APPROVED)
 - PROFILE SHEET ROOF (GREY, TO MATCH EXISTING)
- NOTE: MATERIALS PLAN TO BE READ IN CONJUNCTION WITH THE HOUSE AND APARTMENT TYPE PACKS**

ARBORFIELD GREEN DISTRICT CENTRE - MATERIALS PLAN

