


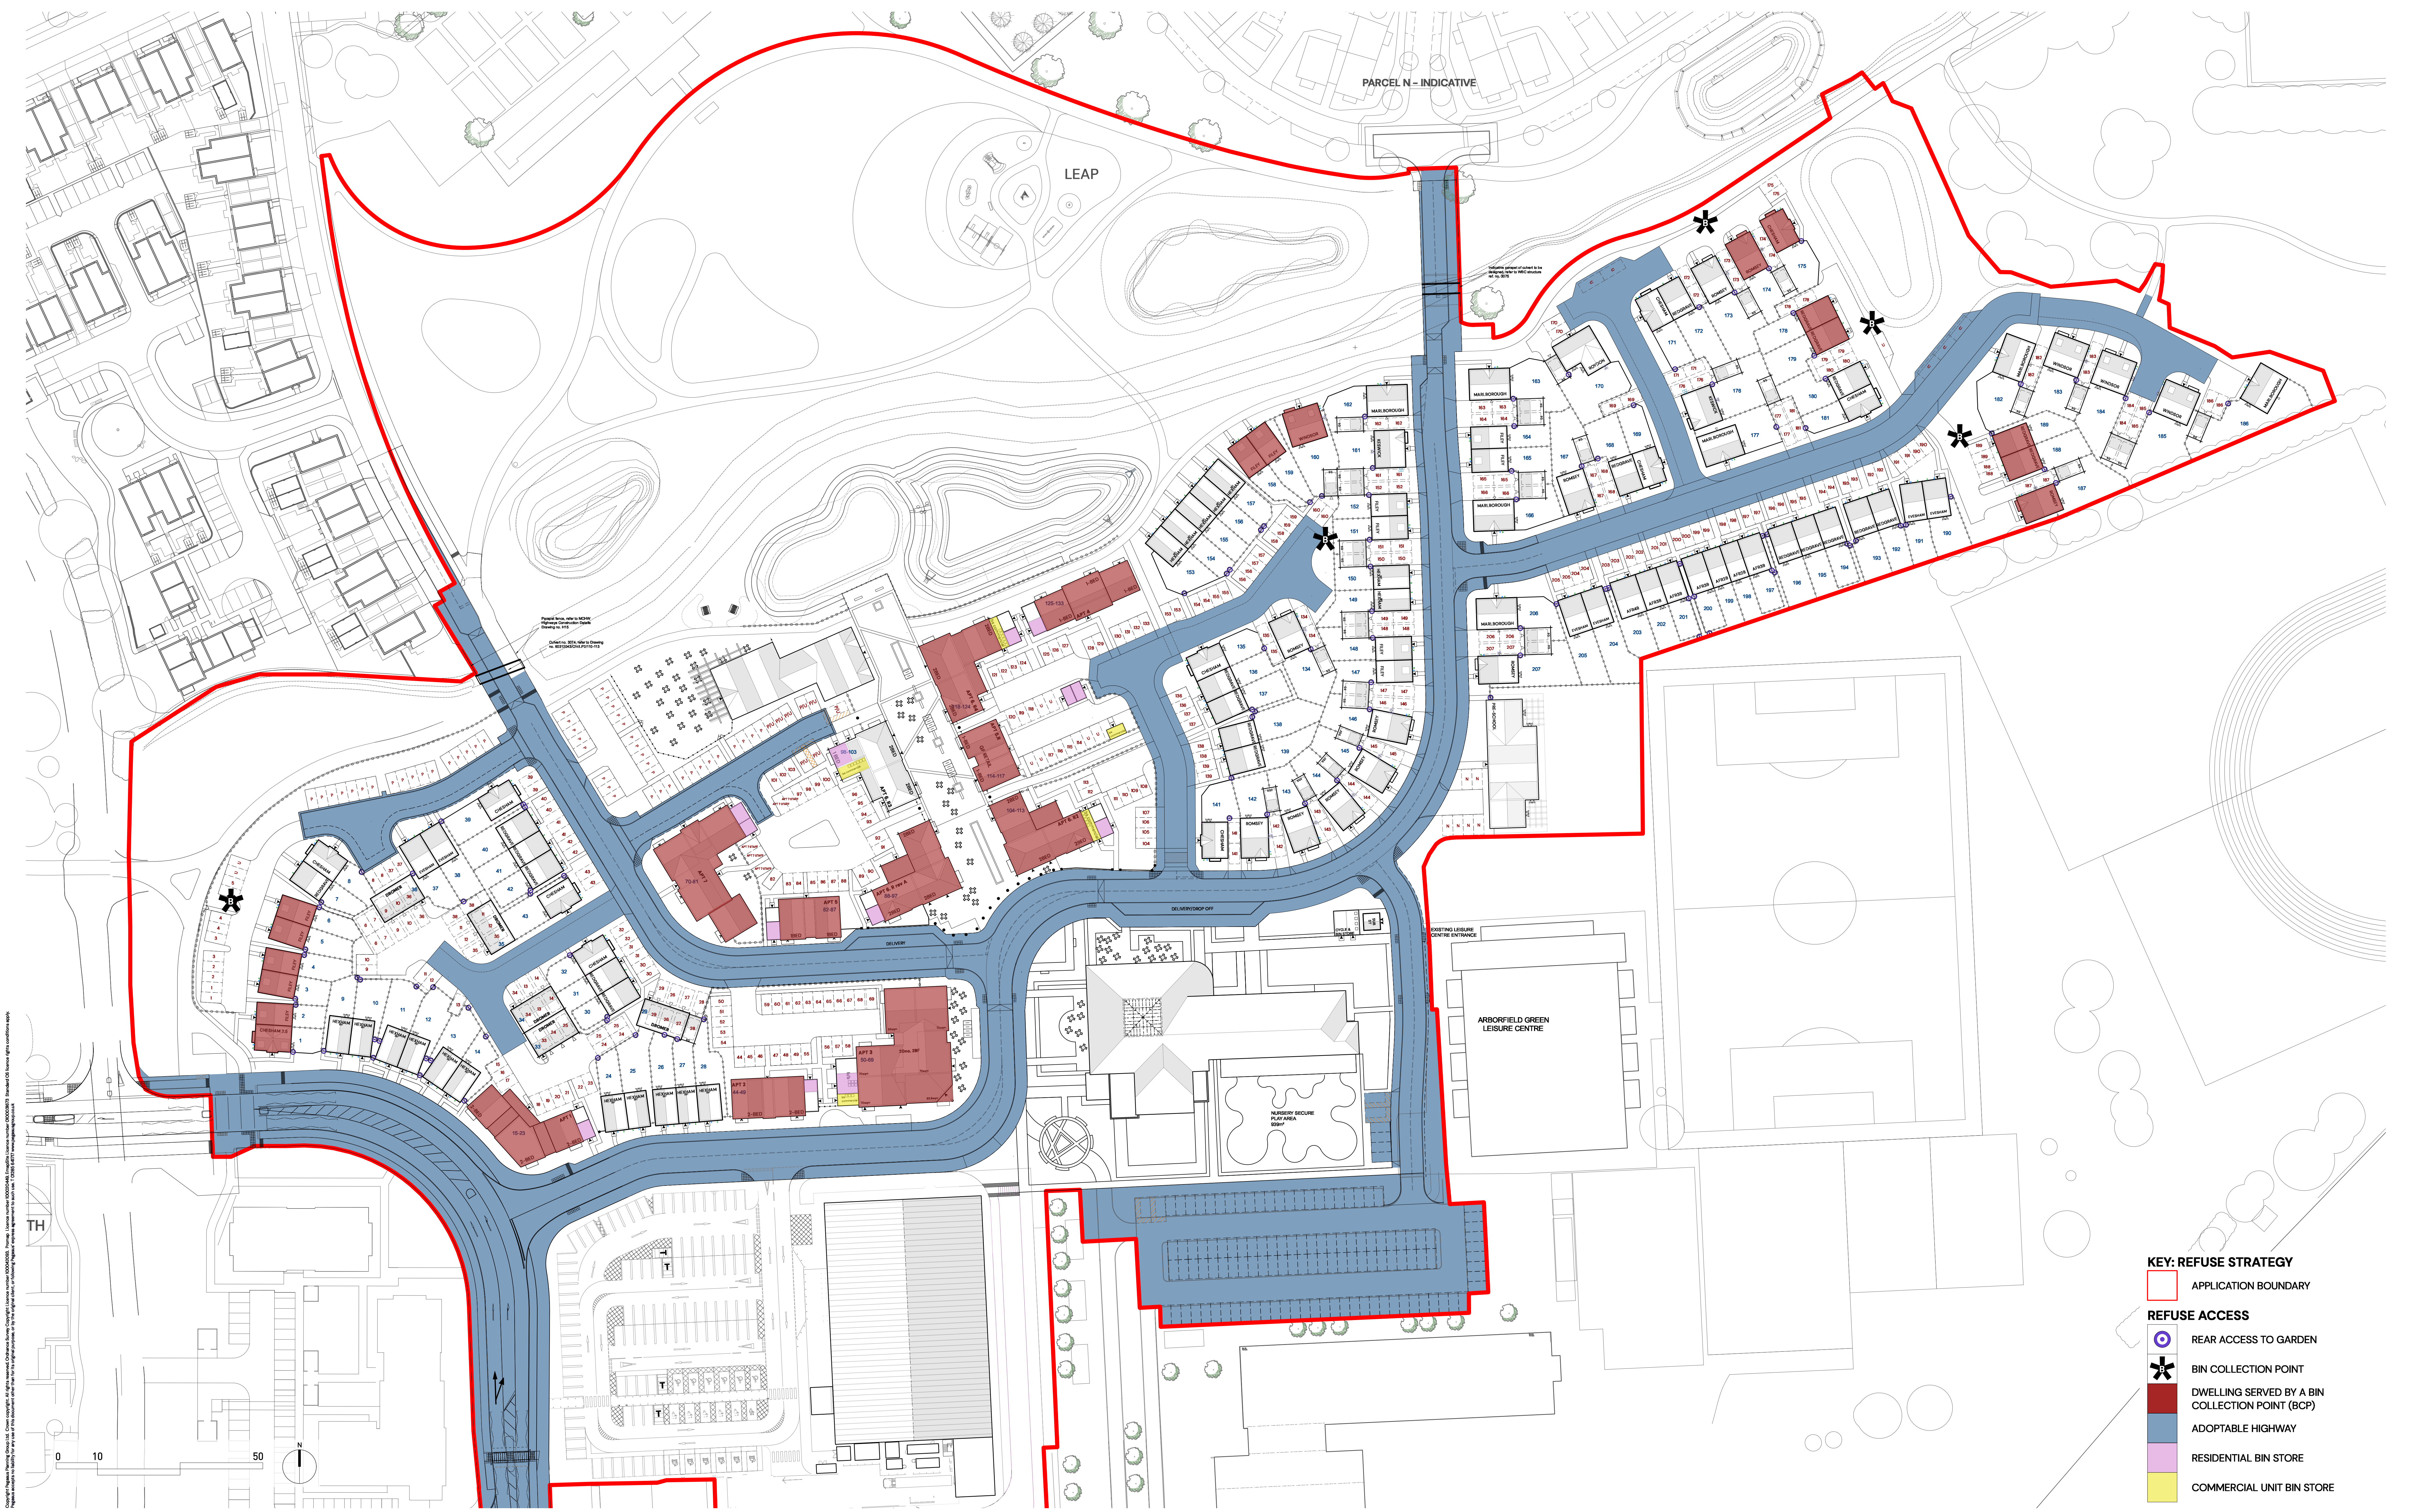

KEY: REFUSE STRATEGY

- APPLICATION BOUNDARY

REFUSE ACCESS

- REAR ACCESS TO GARDEN
- BIN COLLECTION POINT
- DWELLING SERVED BY A BIN COLLECTION POINT (BCP)
- ADOPTABLE HIGHWAY
- RESIDENTIAL BIN STORE
- COMMERCIAL UNIT BIN STORE

ARBORFIELD GREEN DISTRICT CENTRE – REFUSE MANAGEMENT PLAN

