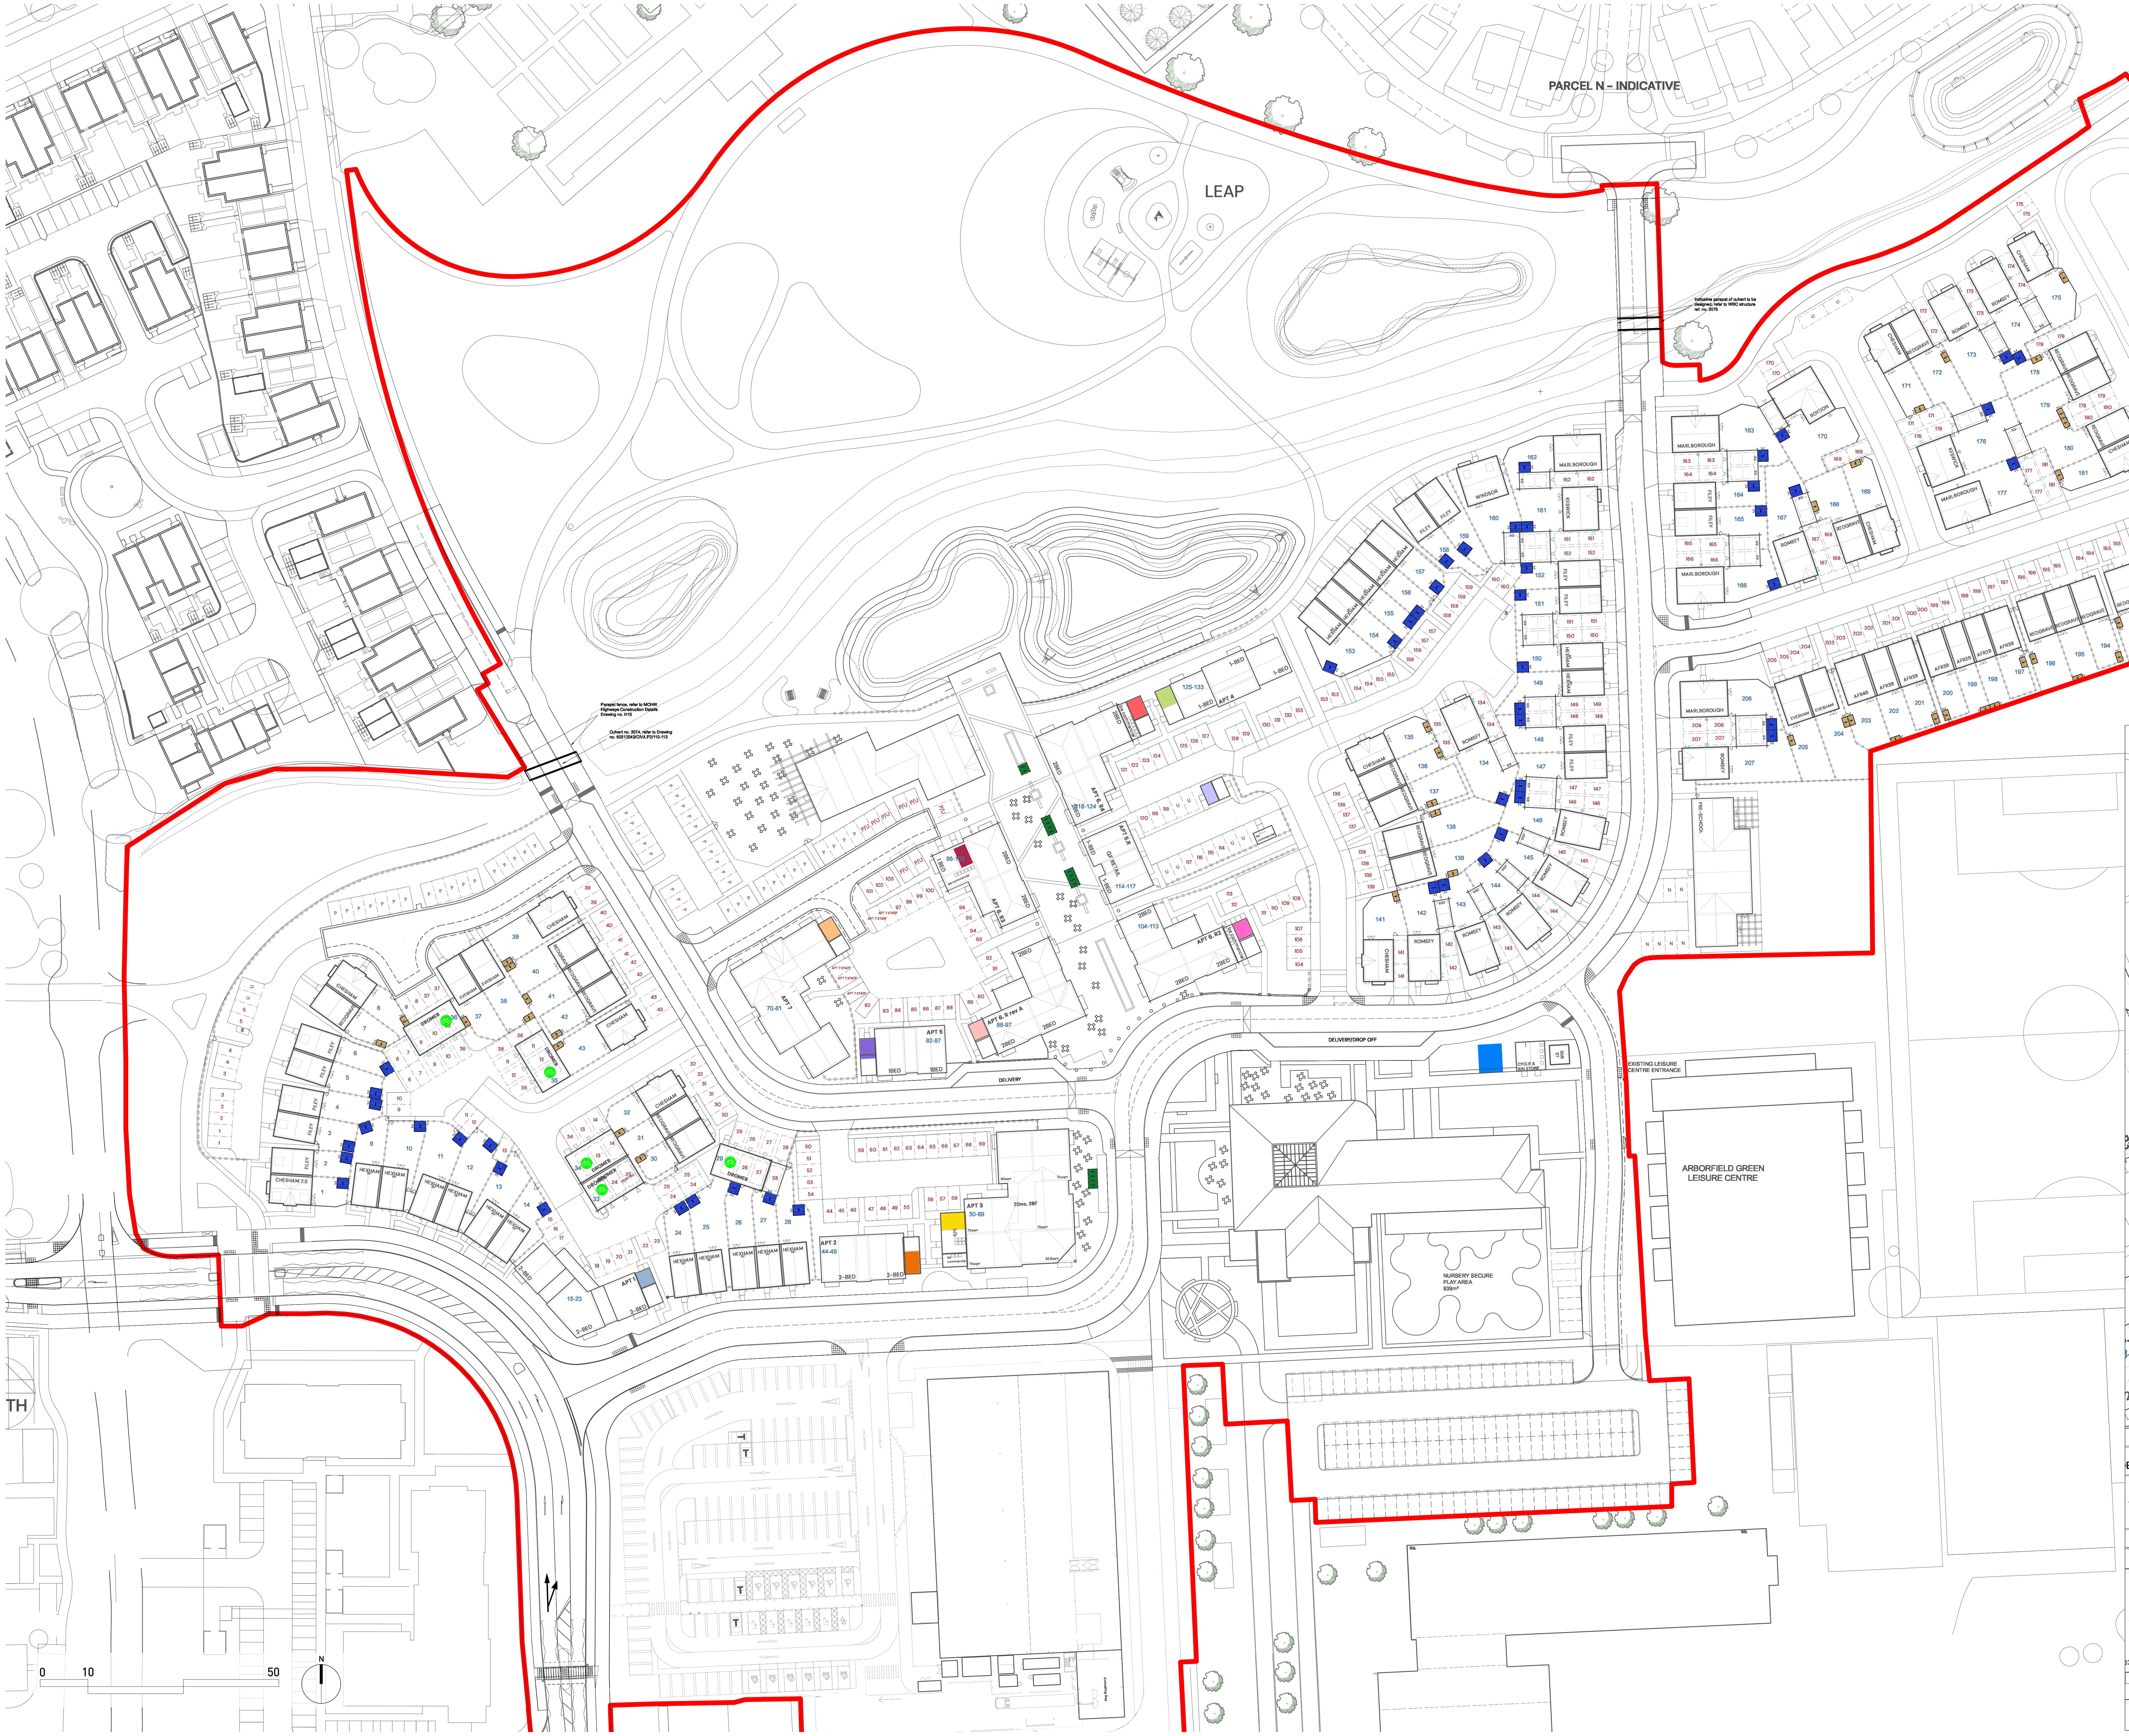

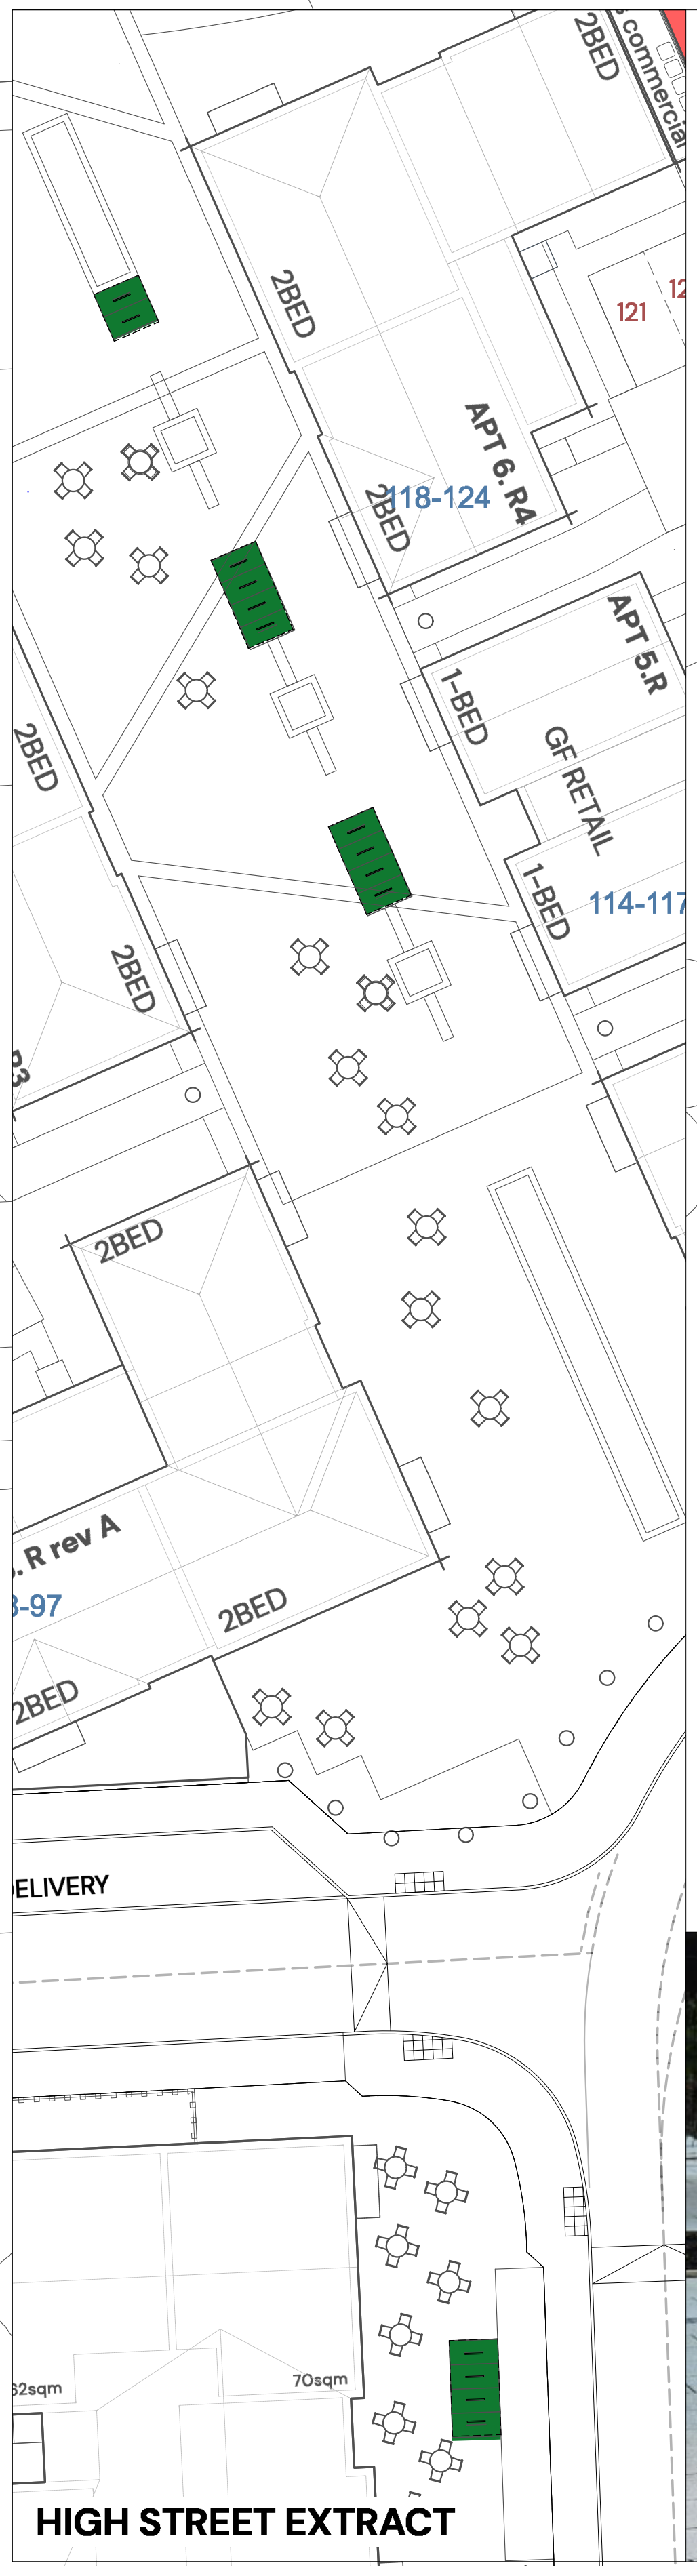

HIGH STREET EXTRACT

KEY: CYLE STORAGE LOCATION PLAN

☐	APPLICATION BOUNDARY
🟦	APARTMENT 1 CYCLE STORE – (9 SPACES)
🟧	APARTMENT 2 CYCLE STORE – (11 SPACES)
🟨	APARTMENT 3 CYCLE STORE – (22 SPACES)
🟩	APARTMENT 4 CYCLE STORE – (9 SPACES)
🟪	APARTMENT 5 CYCLE STORE – (10 SPACES)
🟪	APARTMENT 5R CYCLE STORE – (11 SPACES)
🟥	APARTMENT 6R CYCLE STORE – (8 SPACES)
🟥	APARTMENT 6R2 CYCLE STORE – (8 SPACES)
🟥	APARTMENT 6R3 CYCLE STORE – (9 SPACES)
🟥	APARTMENT 6R4 CYCLE STORE – (8 SPACES)
🟧	APARTMENT 7 CYCLE STORE – (10 SPACES)
🟦	COMMUNITY CENTRE CYCLE STORE – (11 SPACES)
🟩	CLASS E/HIGH STREET CYCLE PARKING – (14x SHEFFIELD STANDS – 28 SPACES)
■	CYCLE SHEDS 2.4m x 2.2m – (4 SPACES)
■	CYCLE SHEDS 2.1 x 1.2m – (2 SPACES)
●	GARAGE STORE – (2 SPACES)

HIGH STREET SHEFFIELD STAND EXAMPLE

ARBORFIELD GREEN DISTRICT CENTRE – **CYCLE STORAGE LOCATION PLAN**

| www.pegasusgroup.co.uk | TEAM/DRAWN BY: THA/ST | APPROVED BY: MFA | DATE: 31/10/2024 | SCALE: 1:500 @ AO | DRWG: **P21-2598**_DE_36 SHEET NO: _ REV: E | CLIENT: **CREST NICHOLSON CHILTERN** |

PEGASUS
GROUP

Copyright Pegasus Planning Group Ltd. Crown copyright. All rights reserved. Ordnance Survey Copyright Licence number 100042093. Promap Licence number 100020449. EmapSite Licence number 0100031673 Standard OS licence rights conditions apply.
Pegasus accepts no liability for any use of this document other than for its original purpose, or by the original client, or following Pegasus' express agreement to such use. T 01285 641717 www.pegasusgroup.co.uk