
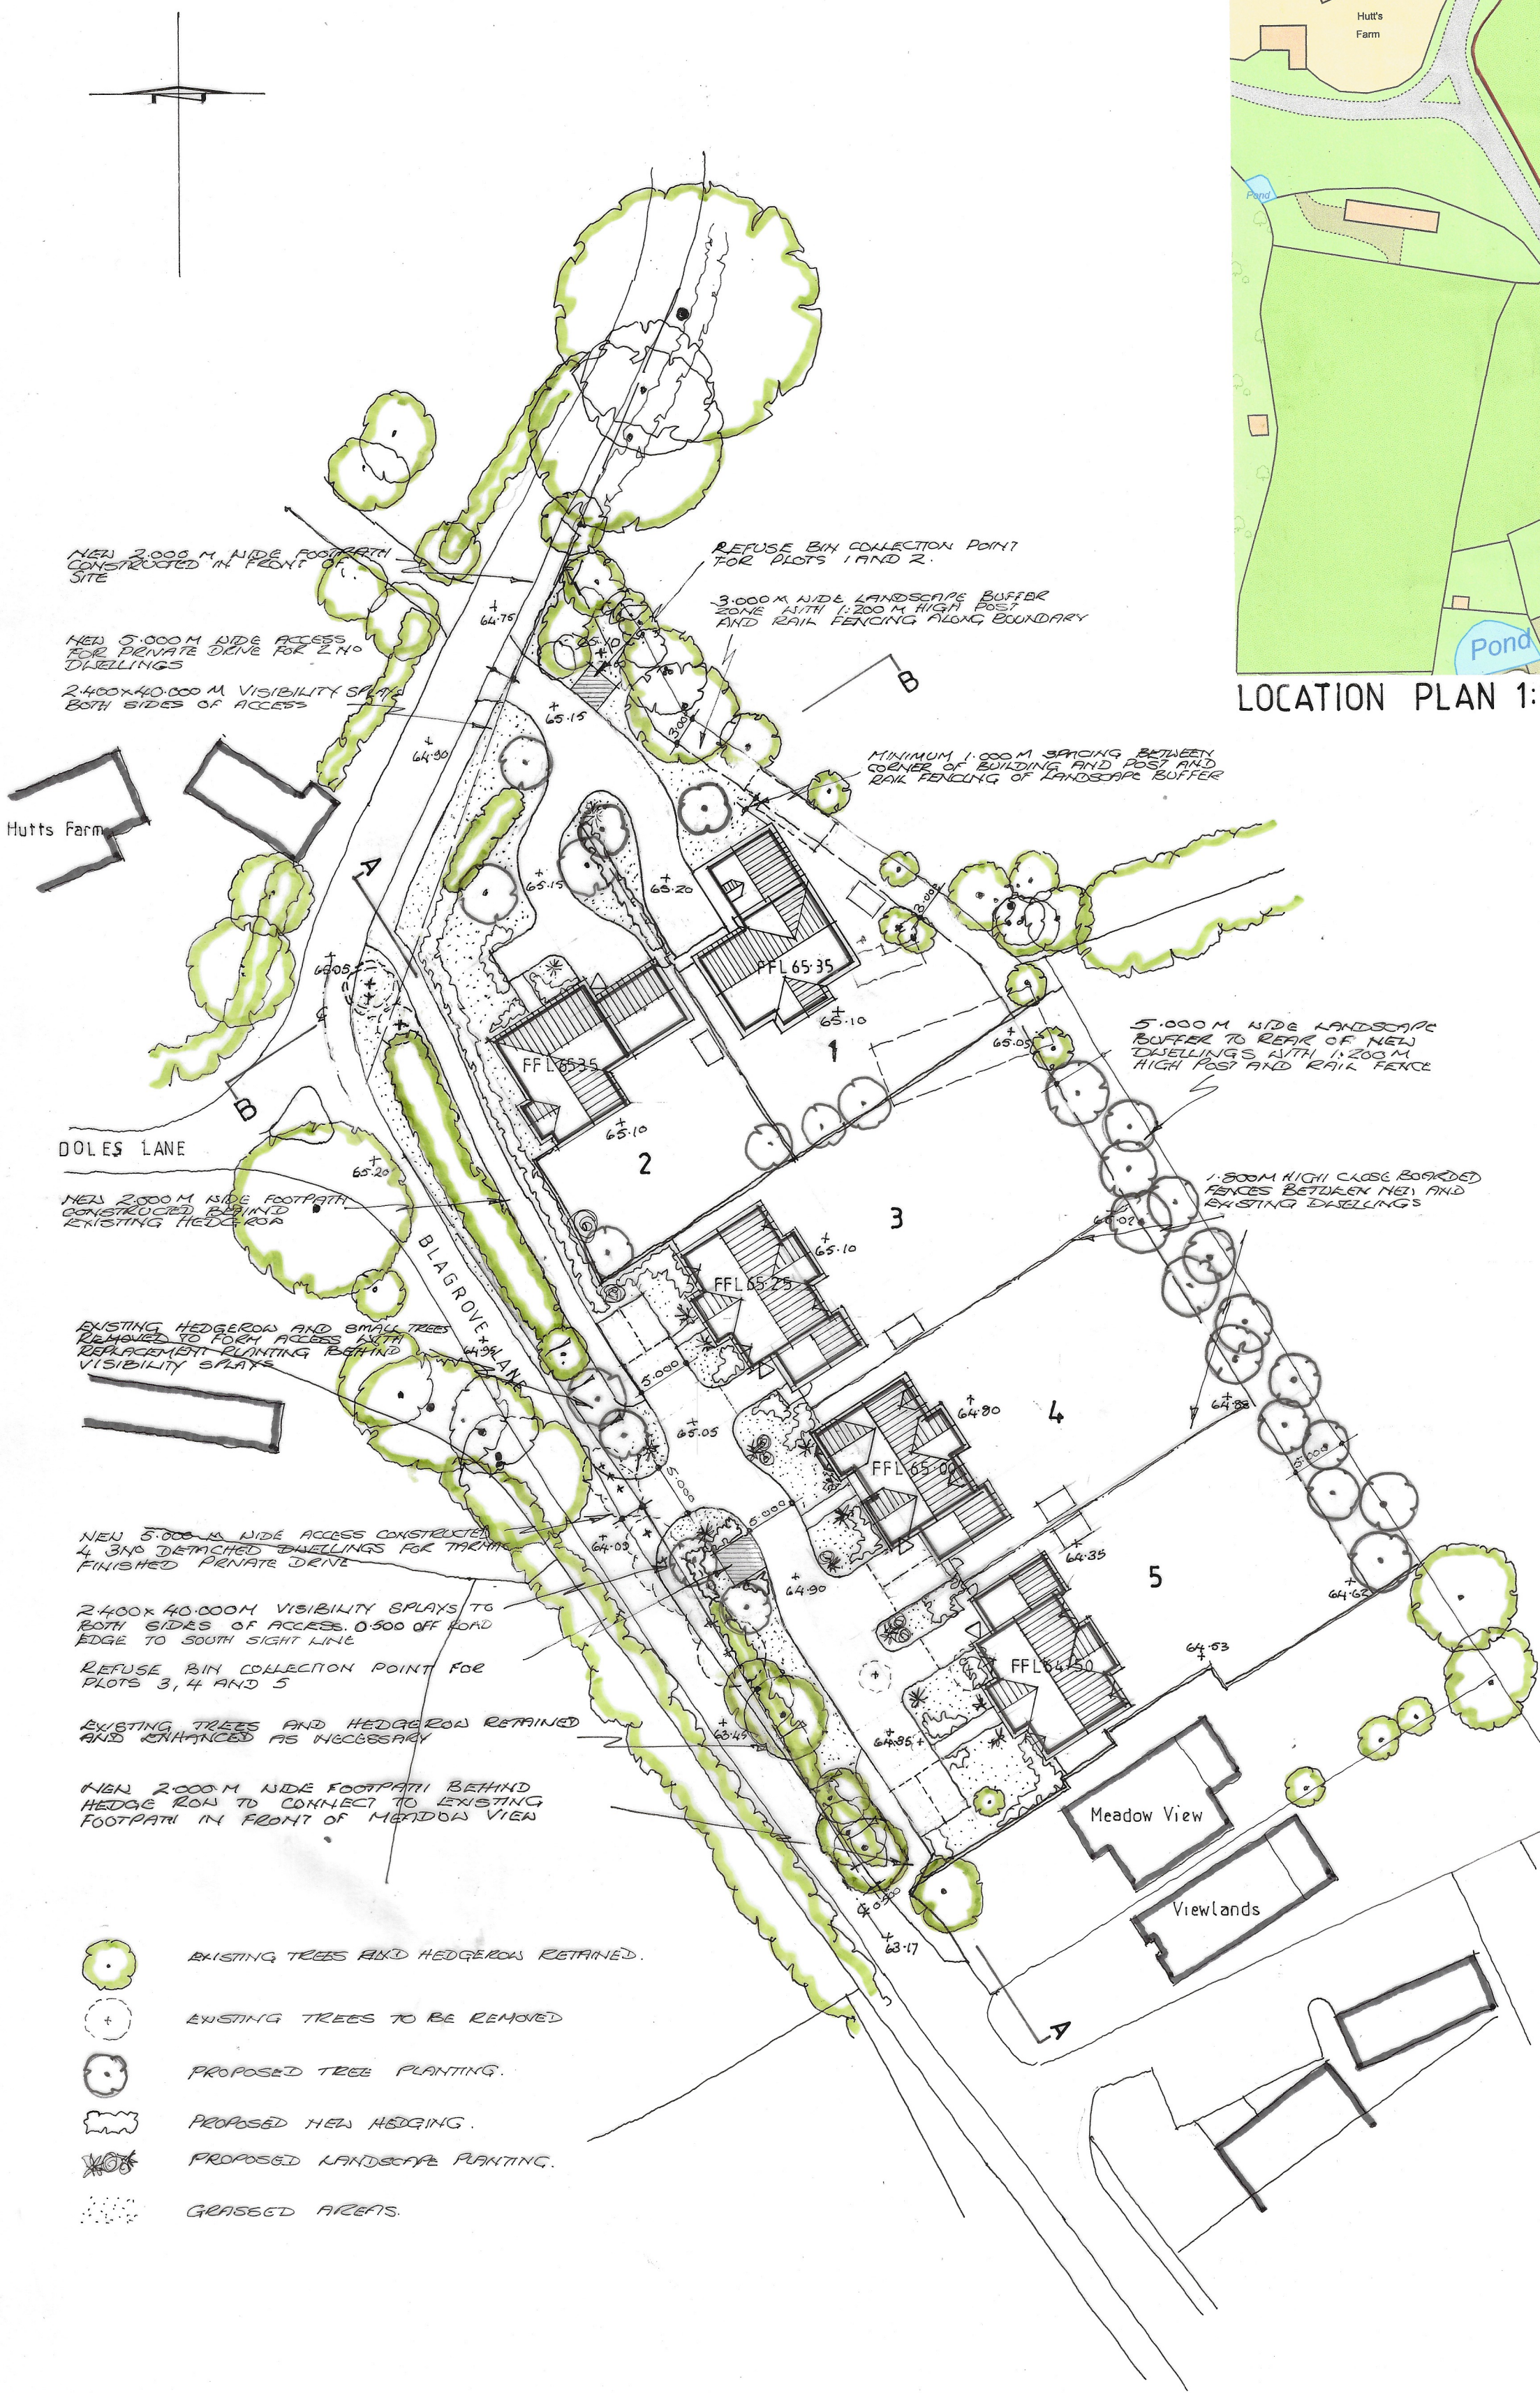


Notes

All dimensions and levels on site are to be checked prior to commencement of work.

This drawing is the copyright of Paul Edwards Architecture

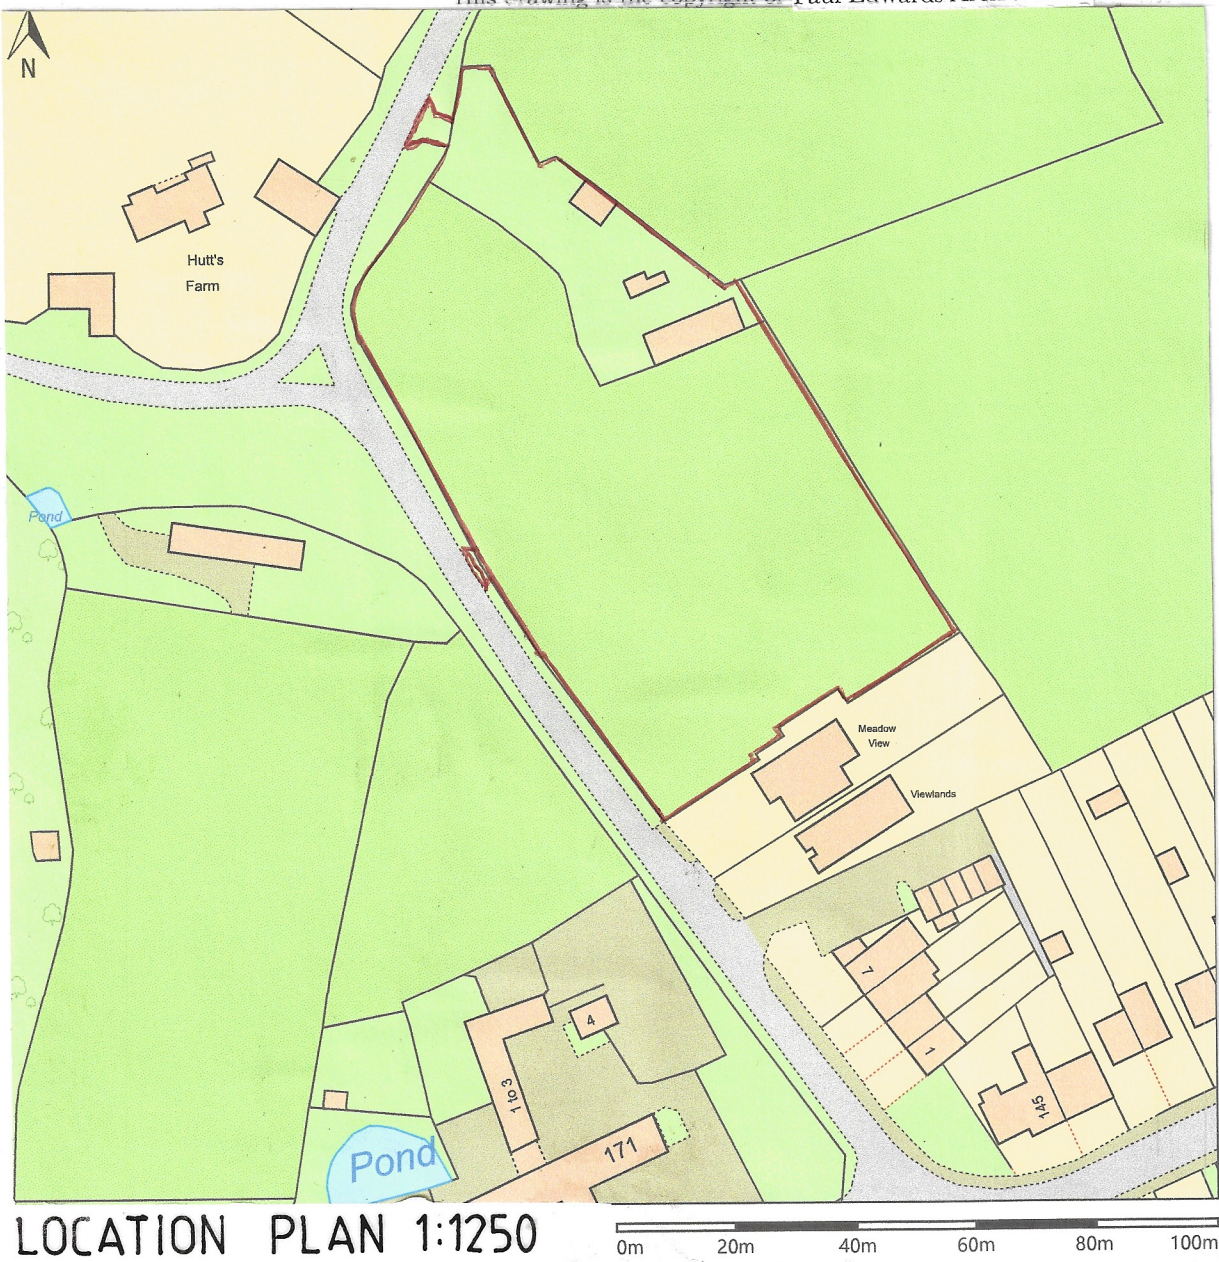

SITE AREA = 0.708 ha = 1.750 acres
1 No 5 bedroom detached house
4 No 4 bedroom detached houses

- ▽ ELECTRIC VEHICLE CHARGING POINT
- LOCKABLE CYCLE STORE

- D : REFUSE BIN COLLECTION POINTS ADDED 30.04.26
- C : DWELLING ON PLOT 1 MOVED, NESTLED 13.02.26 AND 3.000 M WIDE BUFFER ZONE FORMED ALONG NO. 1 EAST BOUNDARY
- B : SIGHT LINE AMENDED TO ACCESS 30.10.25 FOR PLOTS 1 AND 2, EV CHARGING POINTS AND CYCLE STORES ADDED. FOOTPATH AMENDED WITHIN SITE AND 1/6.07.25 PARKING SPACES FOR PLOTS 2 AND 3 AMENDED
- A :

Project
Proposed detached houses
Land adjacent Meadow View
Blagrove Lane
WOKINGHAM
Berks

Client
Mr R Ward

SITE PLANS

Scale	Date
As shown at A2	July 2025



Paul Edwards Architecture
12 Sandy Lane, Barkham, Wokingham, Berks RG41 4DB
Tel: 01189772925 Mob: 07831837415 E-mail: paul@paulwardarchitecture.co.uk

Job 2695 Dwg. 07 D