



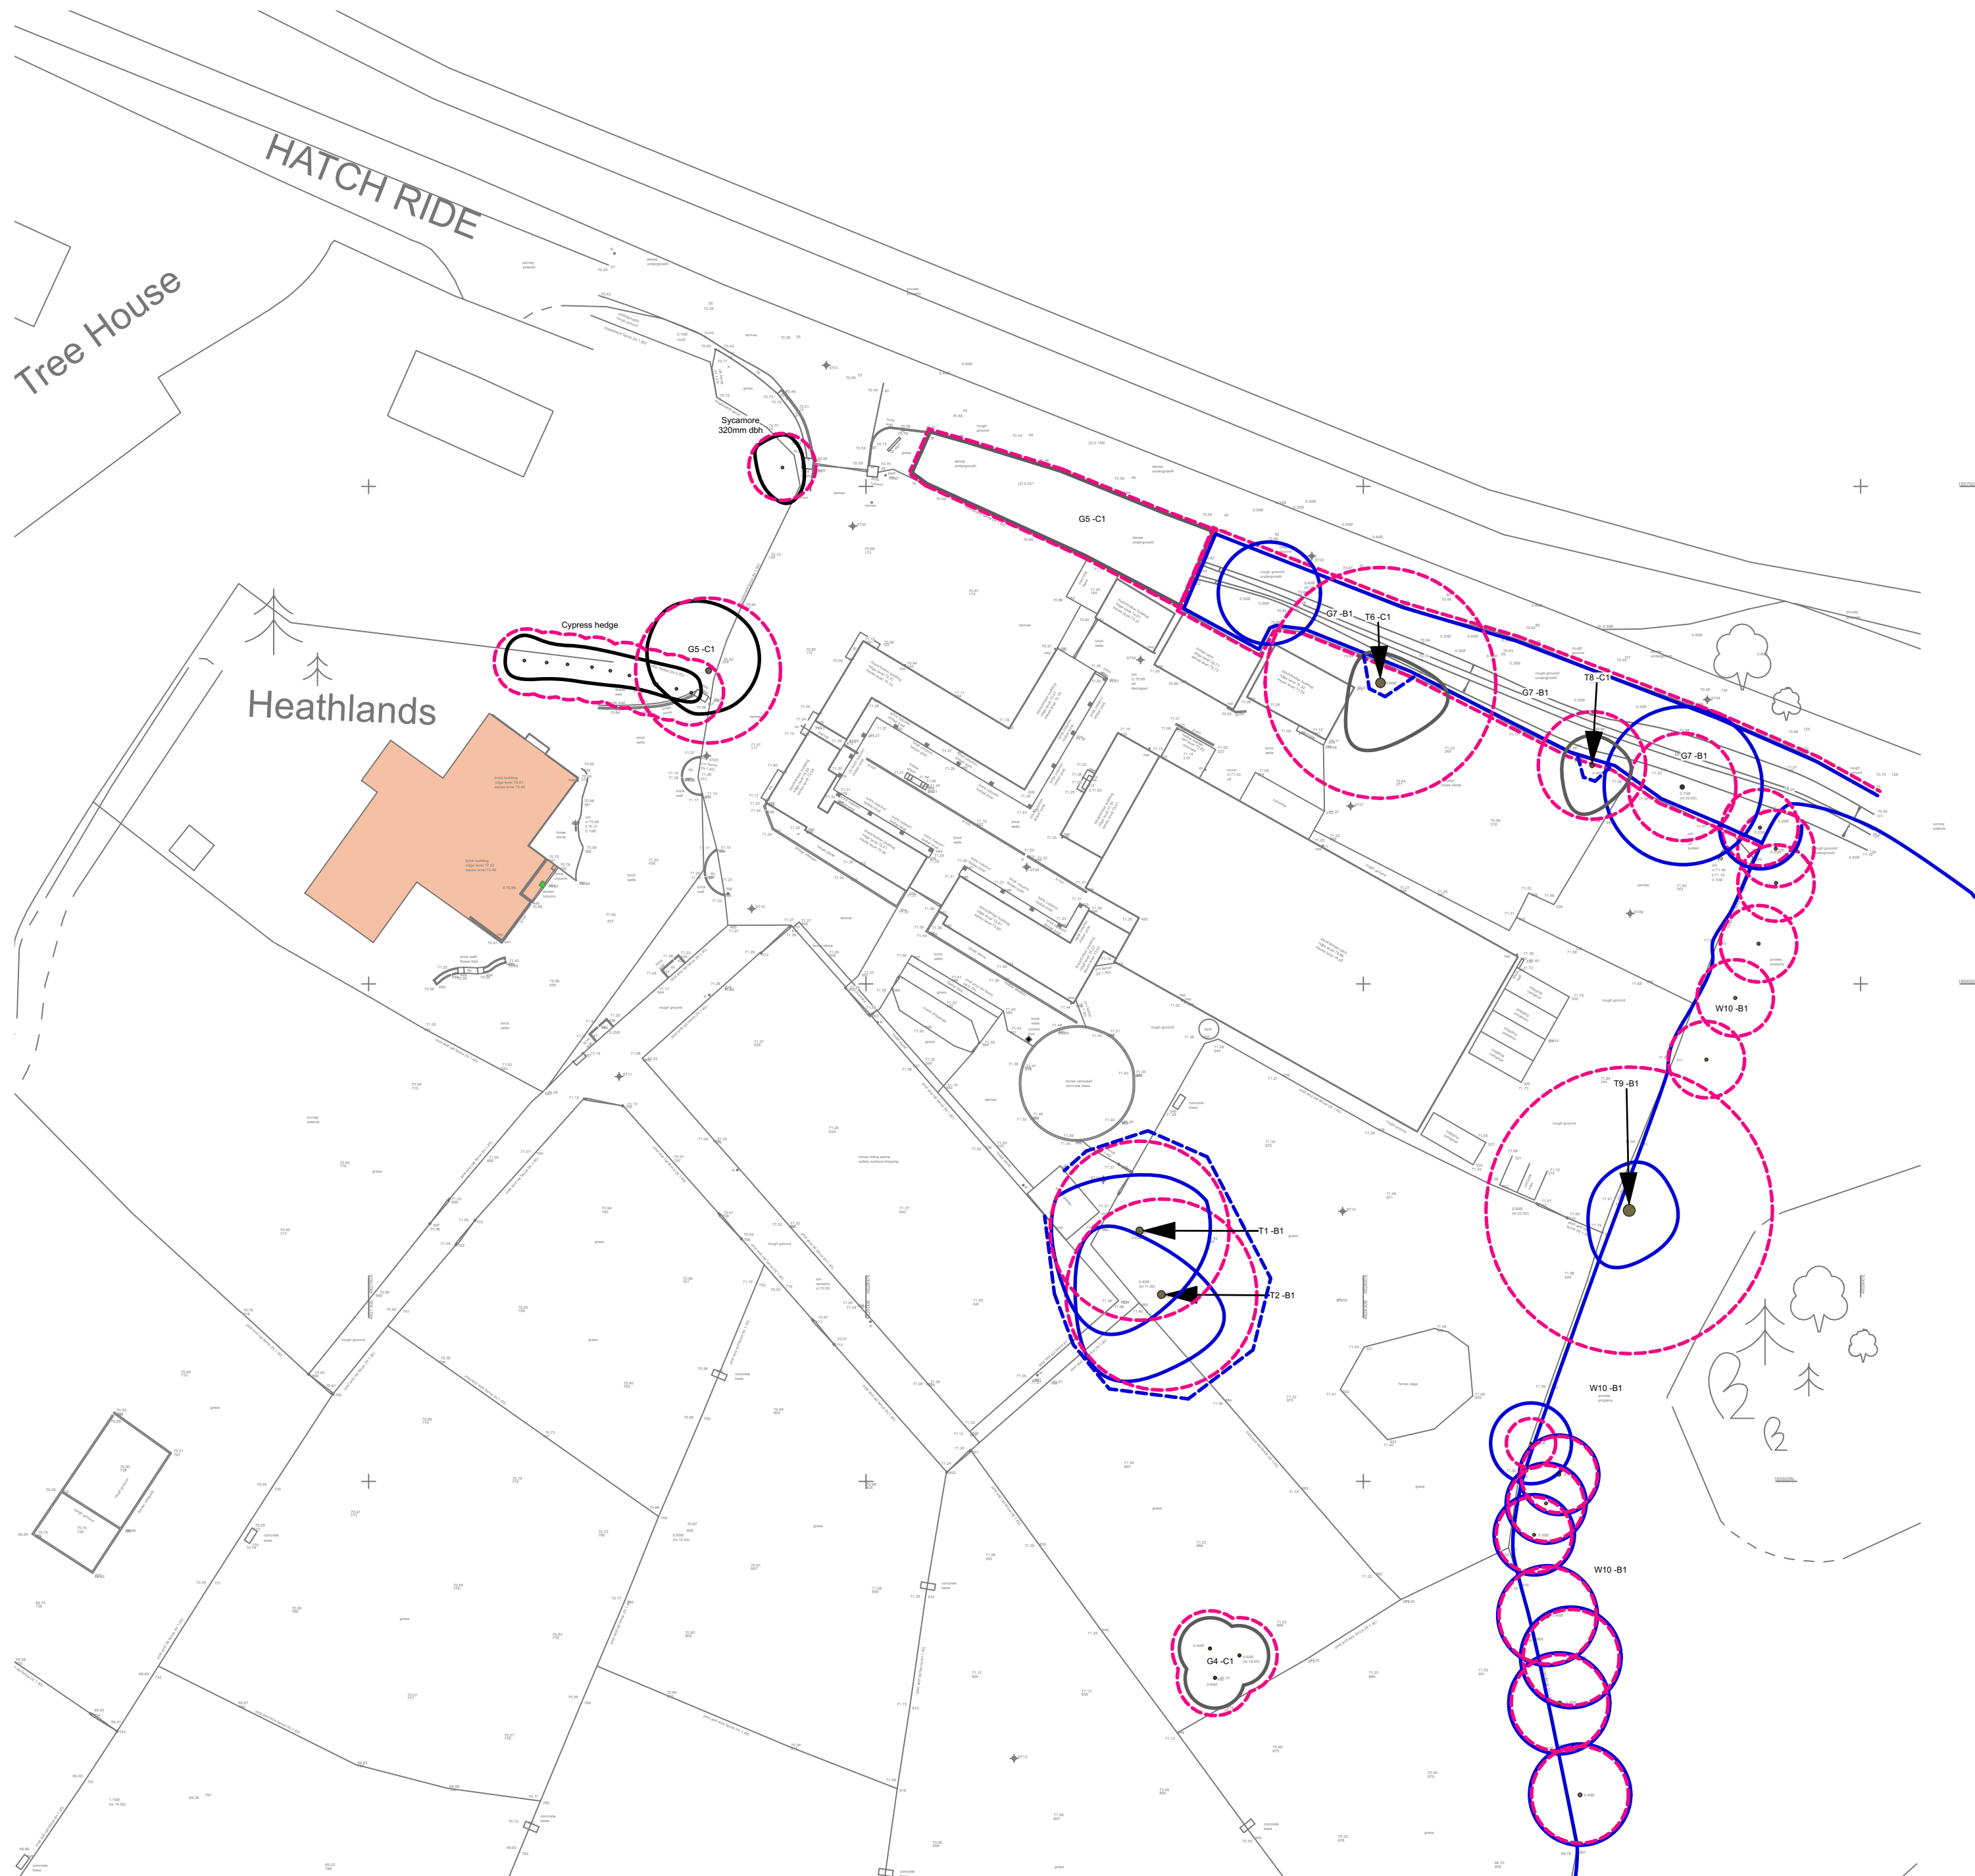

KEY - BS 5837 : 2012 Categories

-  Tree Category A - High Quality
-  A Category - Hedgerow, Group, Woodland
-  Tree Category B - Moderate Quality
-  B Category - Hedgerow, Group, Woodland
-  Tree Category C - Low Quality
-  C Category - Hedgerow, Group, Woodland
-  Tree Category U - Unsuitable for Retention
-  Default Root Protection Area to BS:5837:2012
-  Adjusted Root Protection Area to BS:5837:2012
-  Shrub Mass / Offsite Tree
-  Tree Protection Barrier to BS:5837:2012 Primary Position

BS:5837:2012 Figure 3 Examples of above-ground stabilizing systems

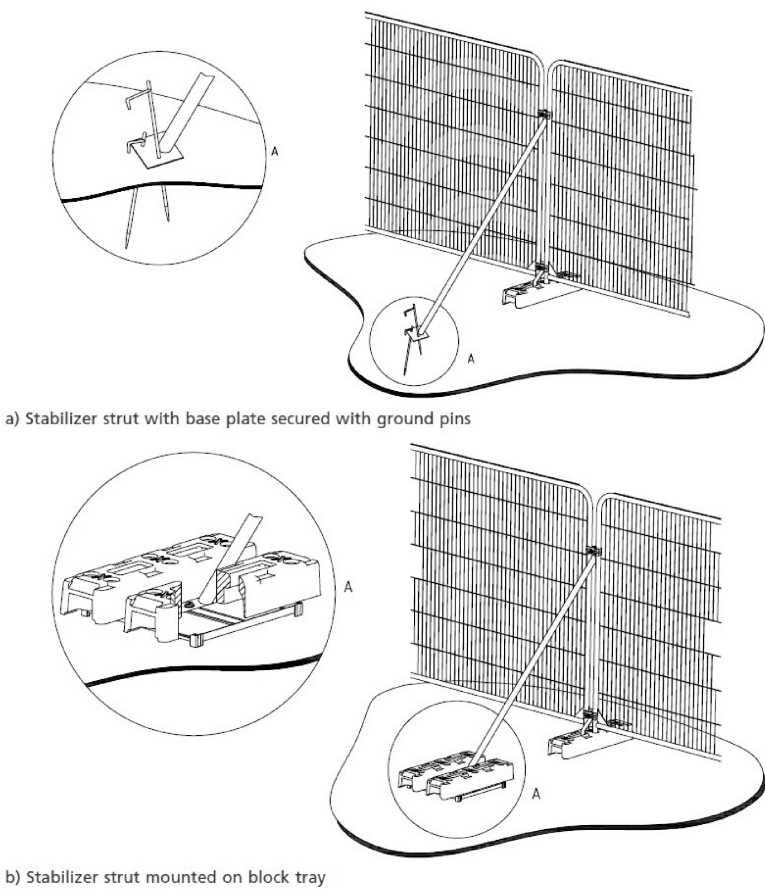

Note: The original of this drawing was produced in colour - a monochrome copy should not be relied upon.

Revision	Description	Date
-	First issue	4/7/25
A	Second issue	13/8/25

LANDARB SOLUTIONS

Project:
Heathlands Riding Est, Heathlands Rd, Wokingham

Description:
Tree Protection Demolition

Status:
For Planning

Scale: 1:500 @A2	Drawn I Checked DP MP	Date: 13/08/2025
Job Number: LAS 927	Drawing Number: 06	Revision: A