


NOTES

ORIGINAL A1


NOT FOR CONSTRUCTION. THIS DRAWING IS FOR PLANNING ONLY. SUBJECT TO DETAILED DESIGN, DESIGN COORDINATION WITH OTHERS AND PLANNING AND BUILDING CONTROL APPROVAL. SURVEY BY ENCOMPASS SURVEYS LTD © COPYRIGHT HIVES ARCHITECTS LLP

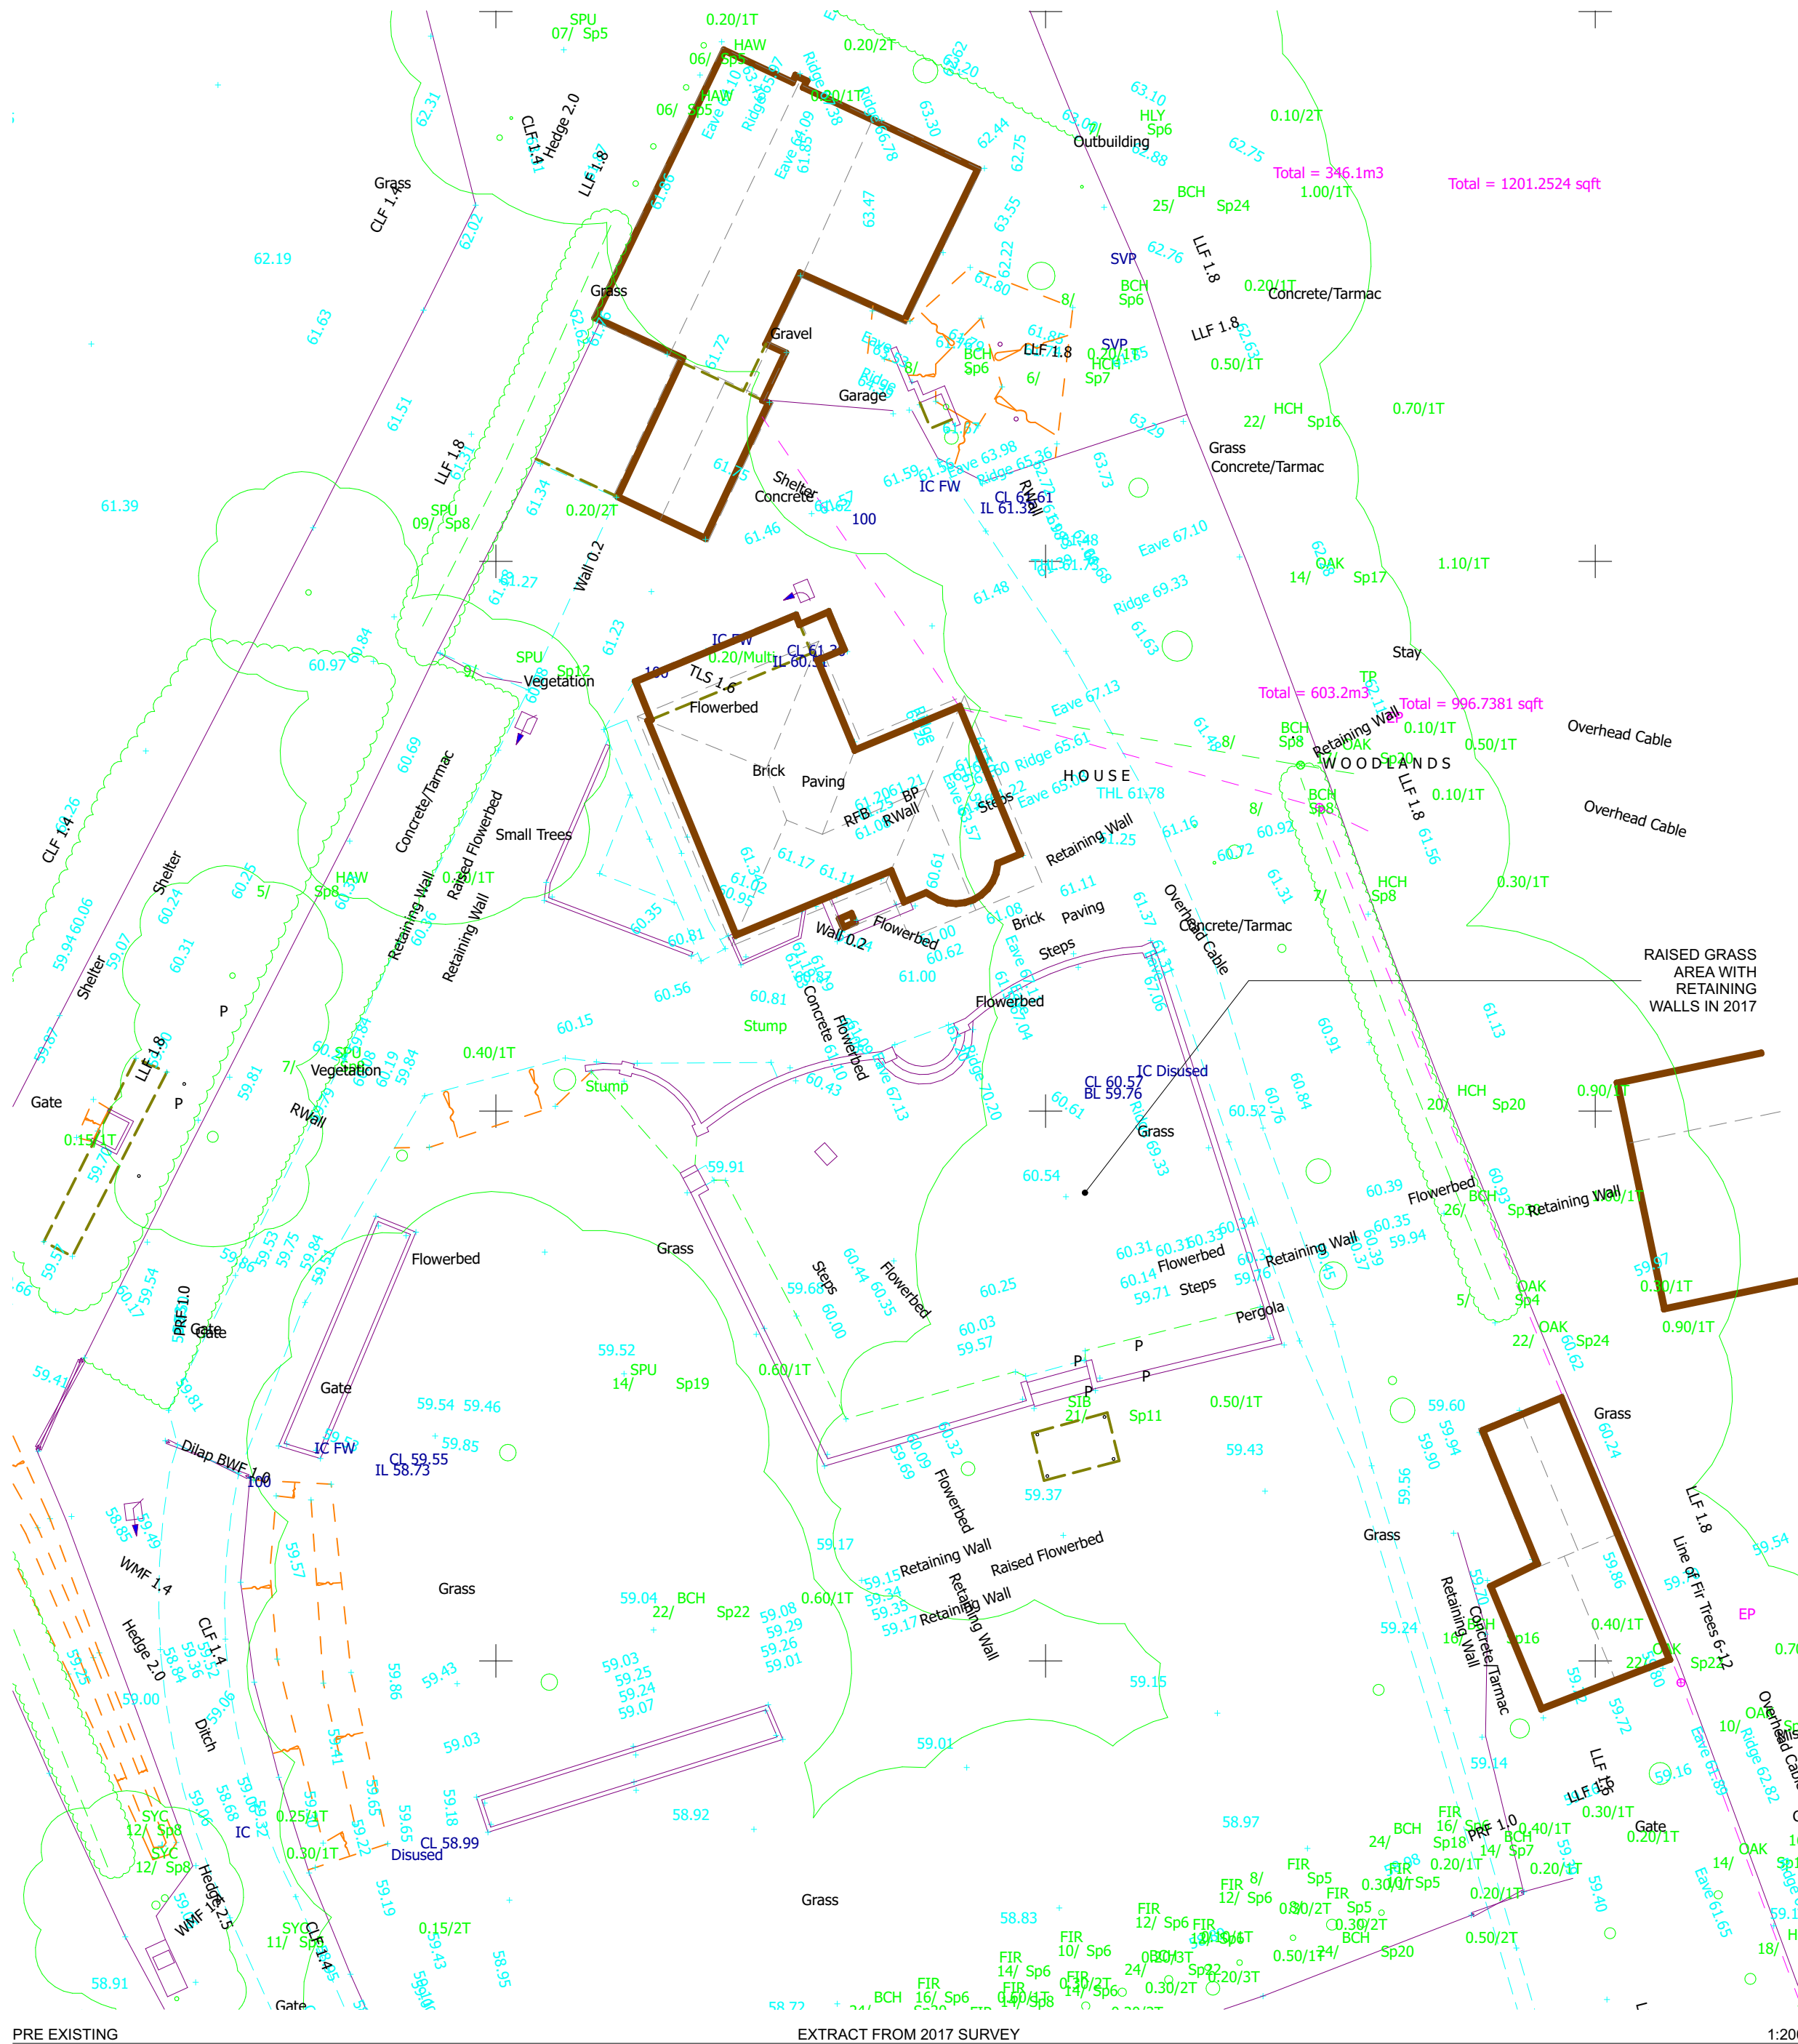

PRE EXISTING
THIS DRAWING IS AN EXTRACT FROM A SURVEY BY ENCOMPASS SURVEYS.
UNIT 2CA, DEER PARK FARM INDUSTRIAL ESTATE, S050 7PZ. DRAWING REF ENC/200217/1Y3
SURVEY FROM FEBRUARY 2017. TREES OMITTED FOR CLARITY.


NB: 2017 SURVEY SHOWS TREES PRIOR TO REMOVAL AND PRIOR TO TPO IMPLEMENTATION

SECTION A-A

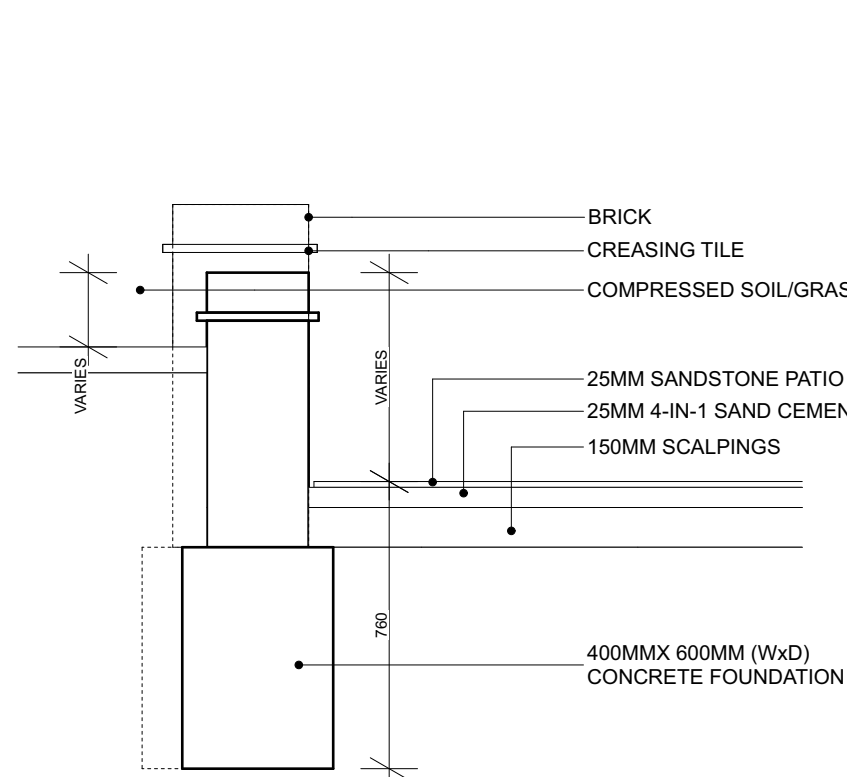


SECTION A-A SECTION THROUGH PATIO WALL 1:20

SECTION B-B

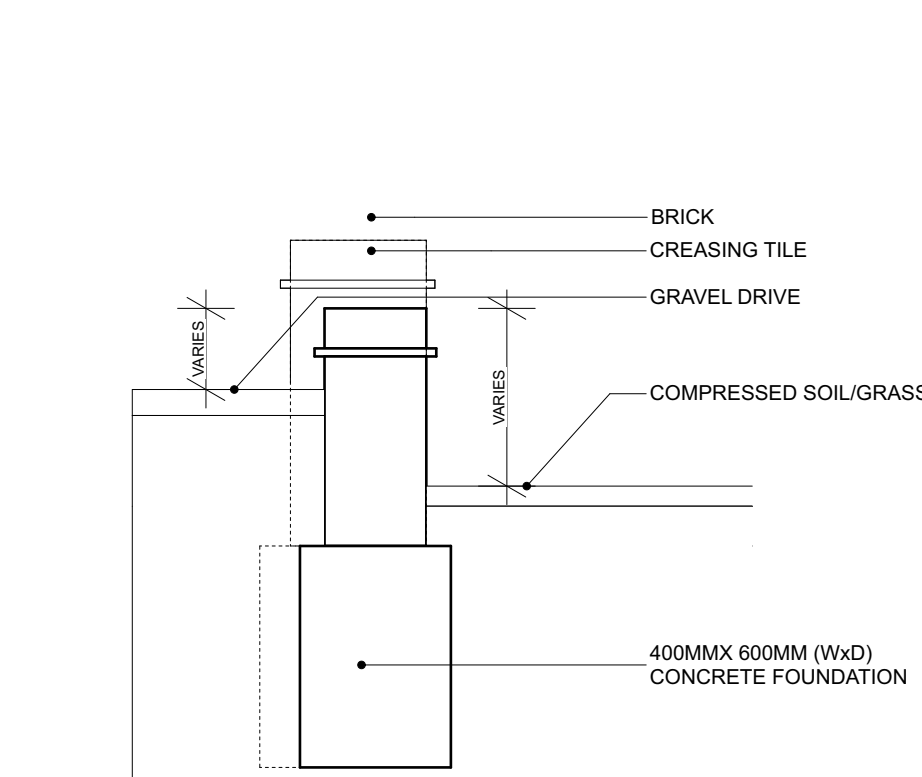


SECTION B-B RETAINING WALL AT DRIVE 1:20

SECTION C-C

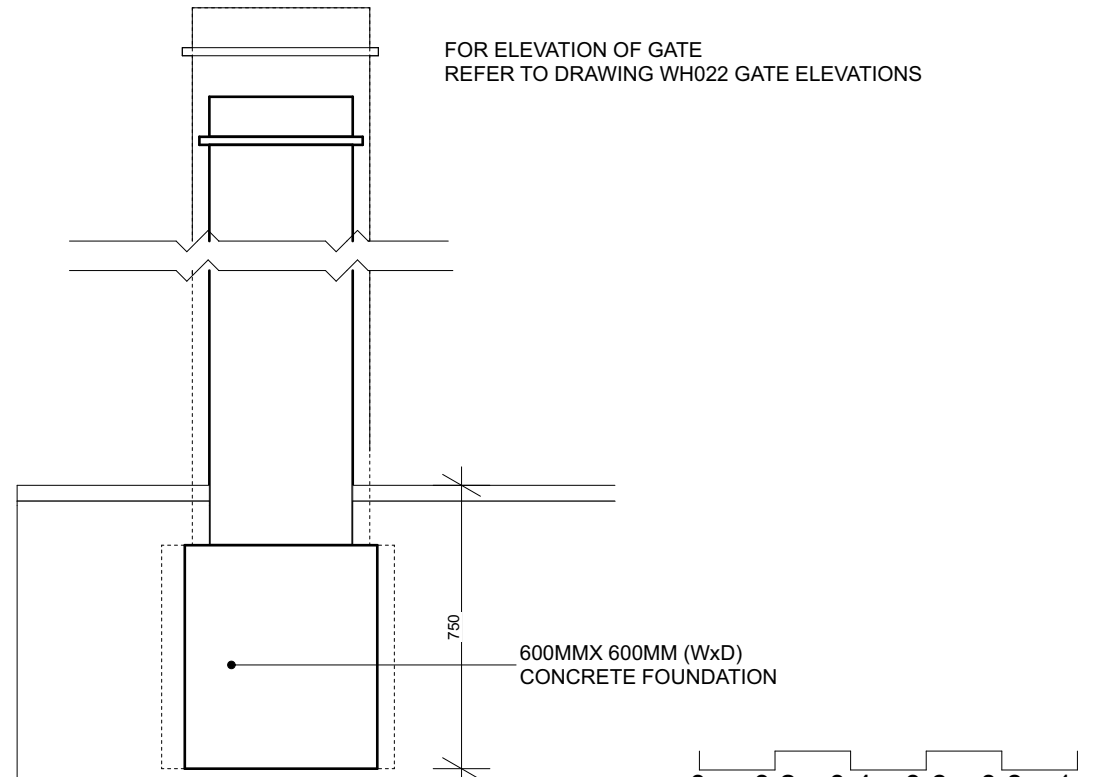

SECTION C-C GATE SURROUND AND POSTS 1:20
FOR WALL HEIGHTS AND LEVELS, REFER TO SURVEY EXTRACTS

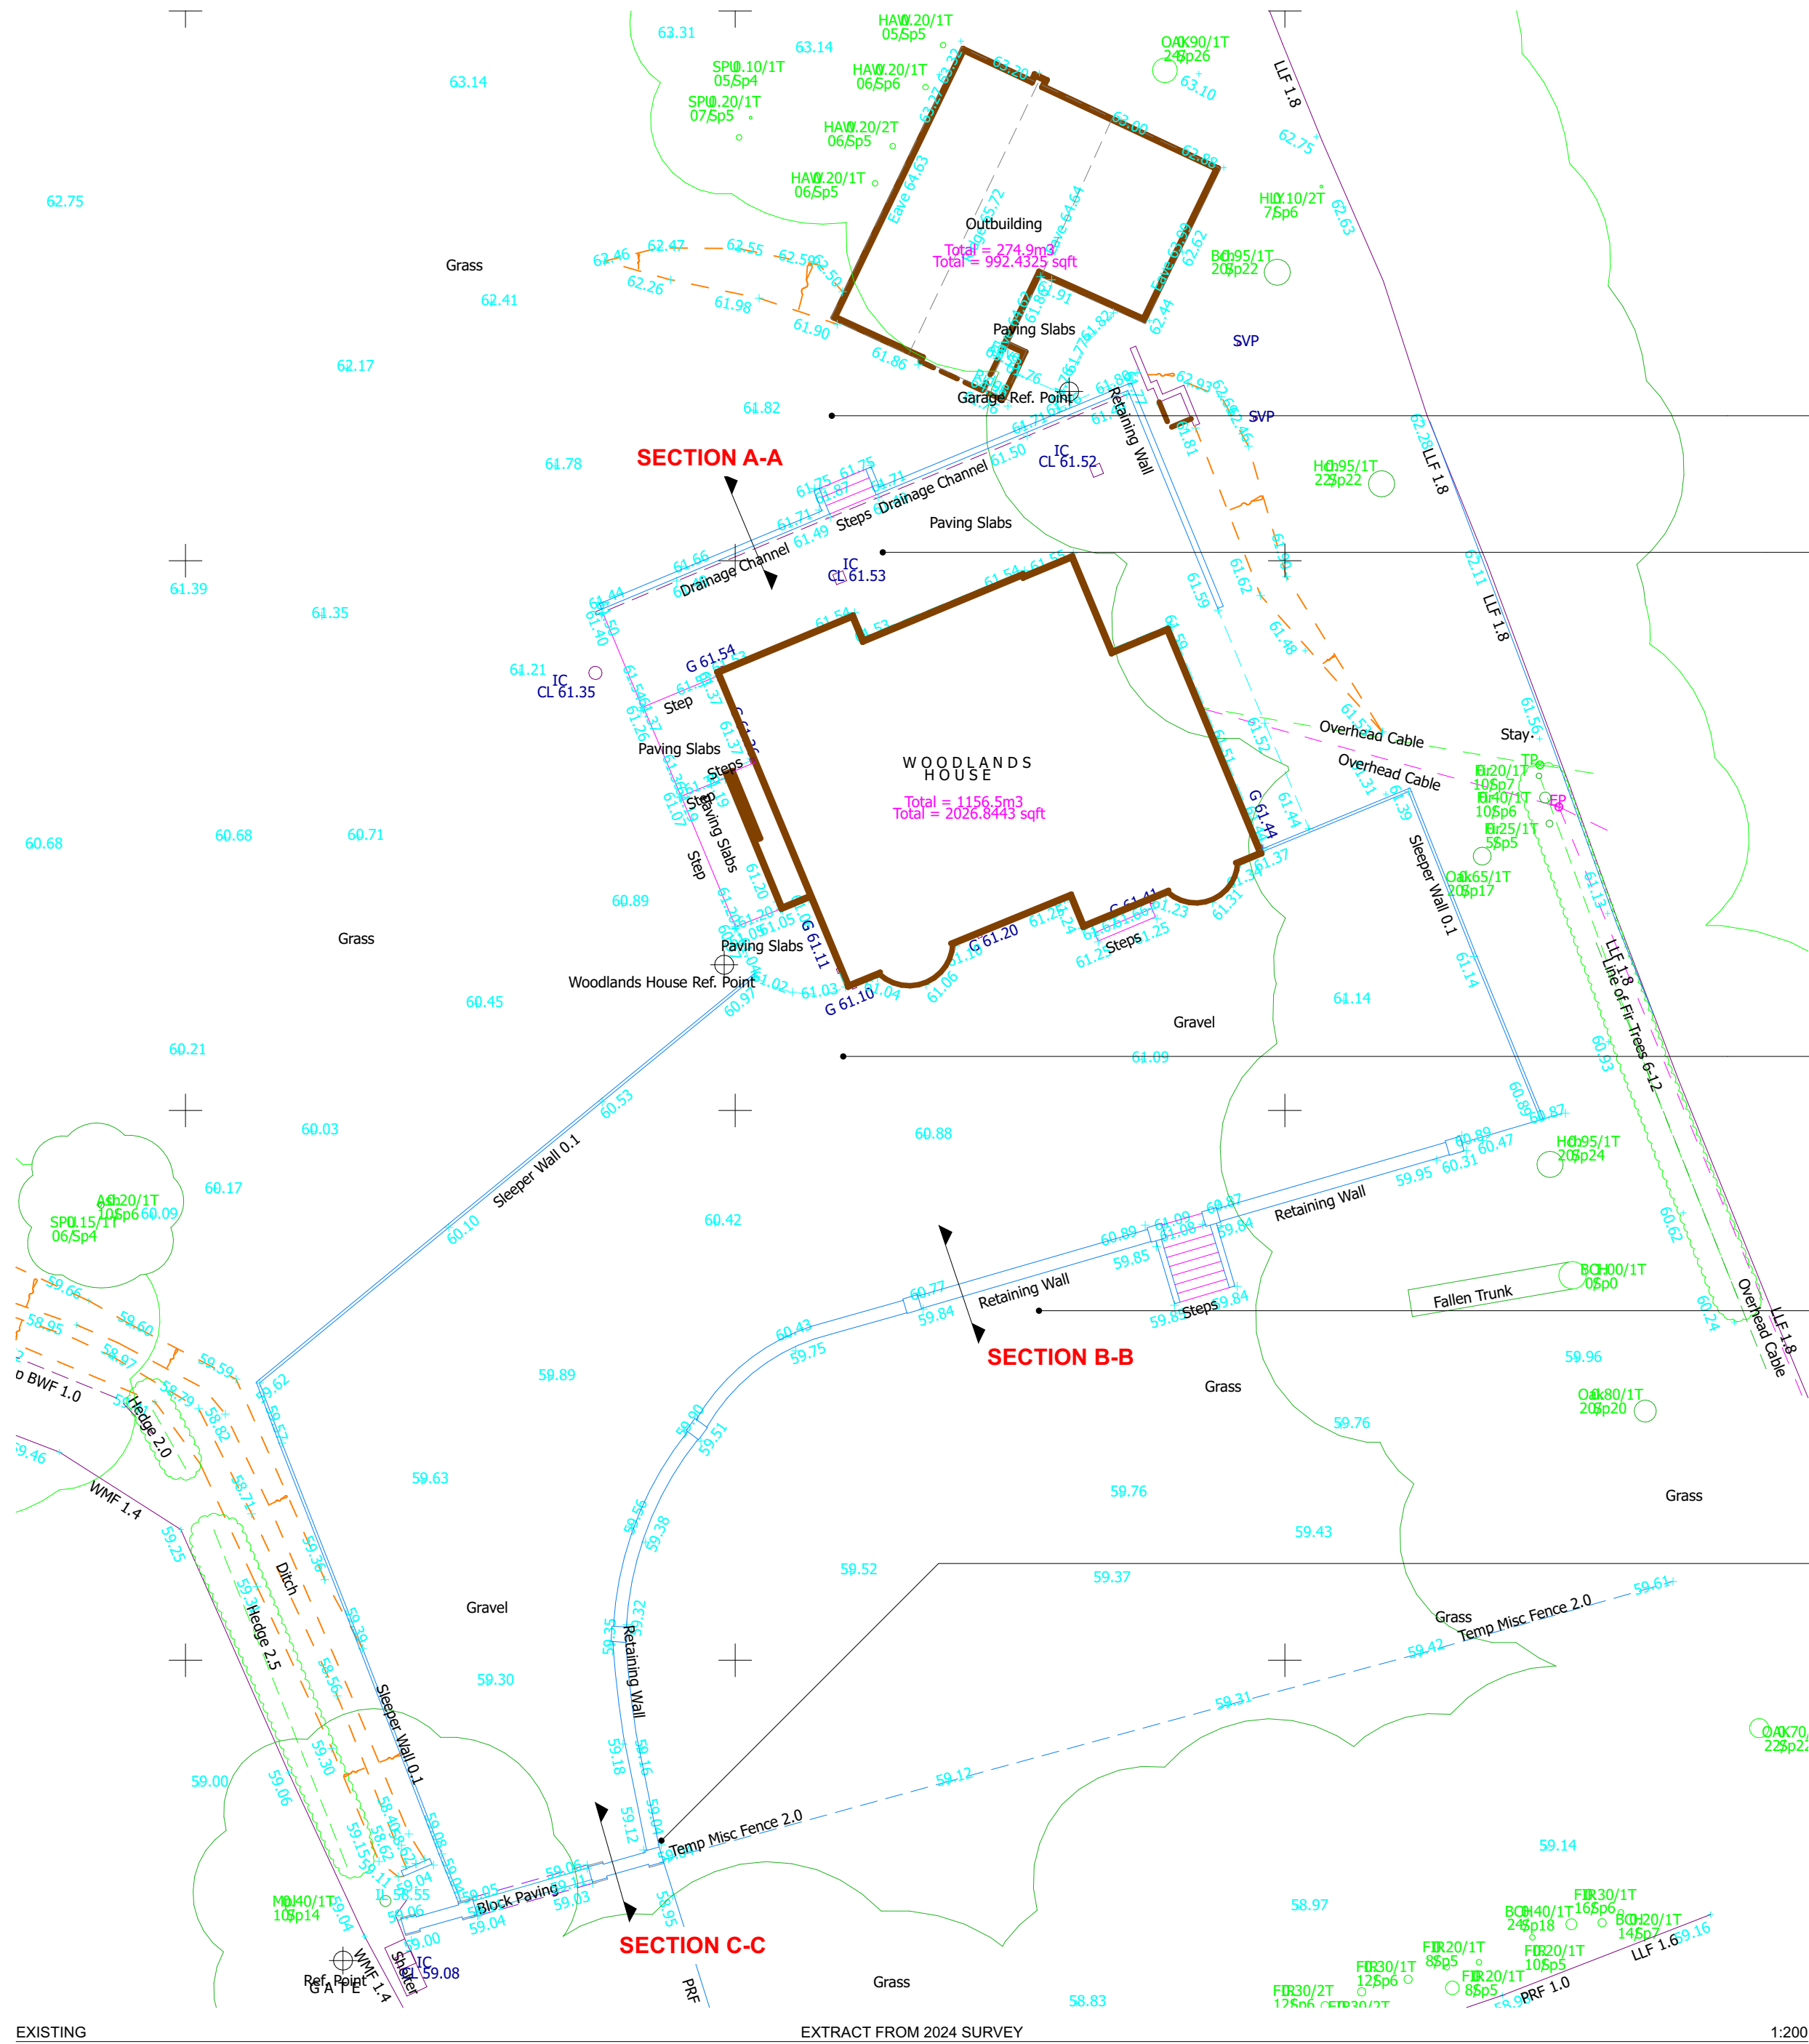

EXISTING
THIS DRAWING IS AN EXTRACT FROM A SURVEY BY ENCOMPASS SURVEYS.
UNIT 2CA, DEER PARK FARM INDUSTRIAL ESTATE, S050 7PZ. DRAWING REF ENC/200524/3364-S1
SURVEY FROM MAY 2024. TREES OMITTED FOR CLARITY.

NB: 2024 SURVEY SHOWS TREES PRIOR TO REMOVAL AND PRIOR TO TPO IMPLEMENTATION



EXISTING GATE



EXISTING PATIO

Rev 31/10/2024 PLANNING ISSUE

Client

Sats Ahluwalia

Site

Woodland House,
Kiln Park Farm,
RG10 9UP

Drawing title

PATIO AT WOODLANDS
HOUSE

Scale @ Drawing Size 1:200, 1:20 Drawn @A1CH Checked HW

Status

PLANNING

HIVES ARCHITECTS
SINCE 1934

Hives Architects LLP
Quadrant House, Broad Street, Reading, RG1 7QE
0118 958 7331, info@hivesarchitects.co.uk

Project Drawing Revision

2778 WH005P1