



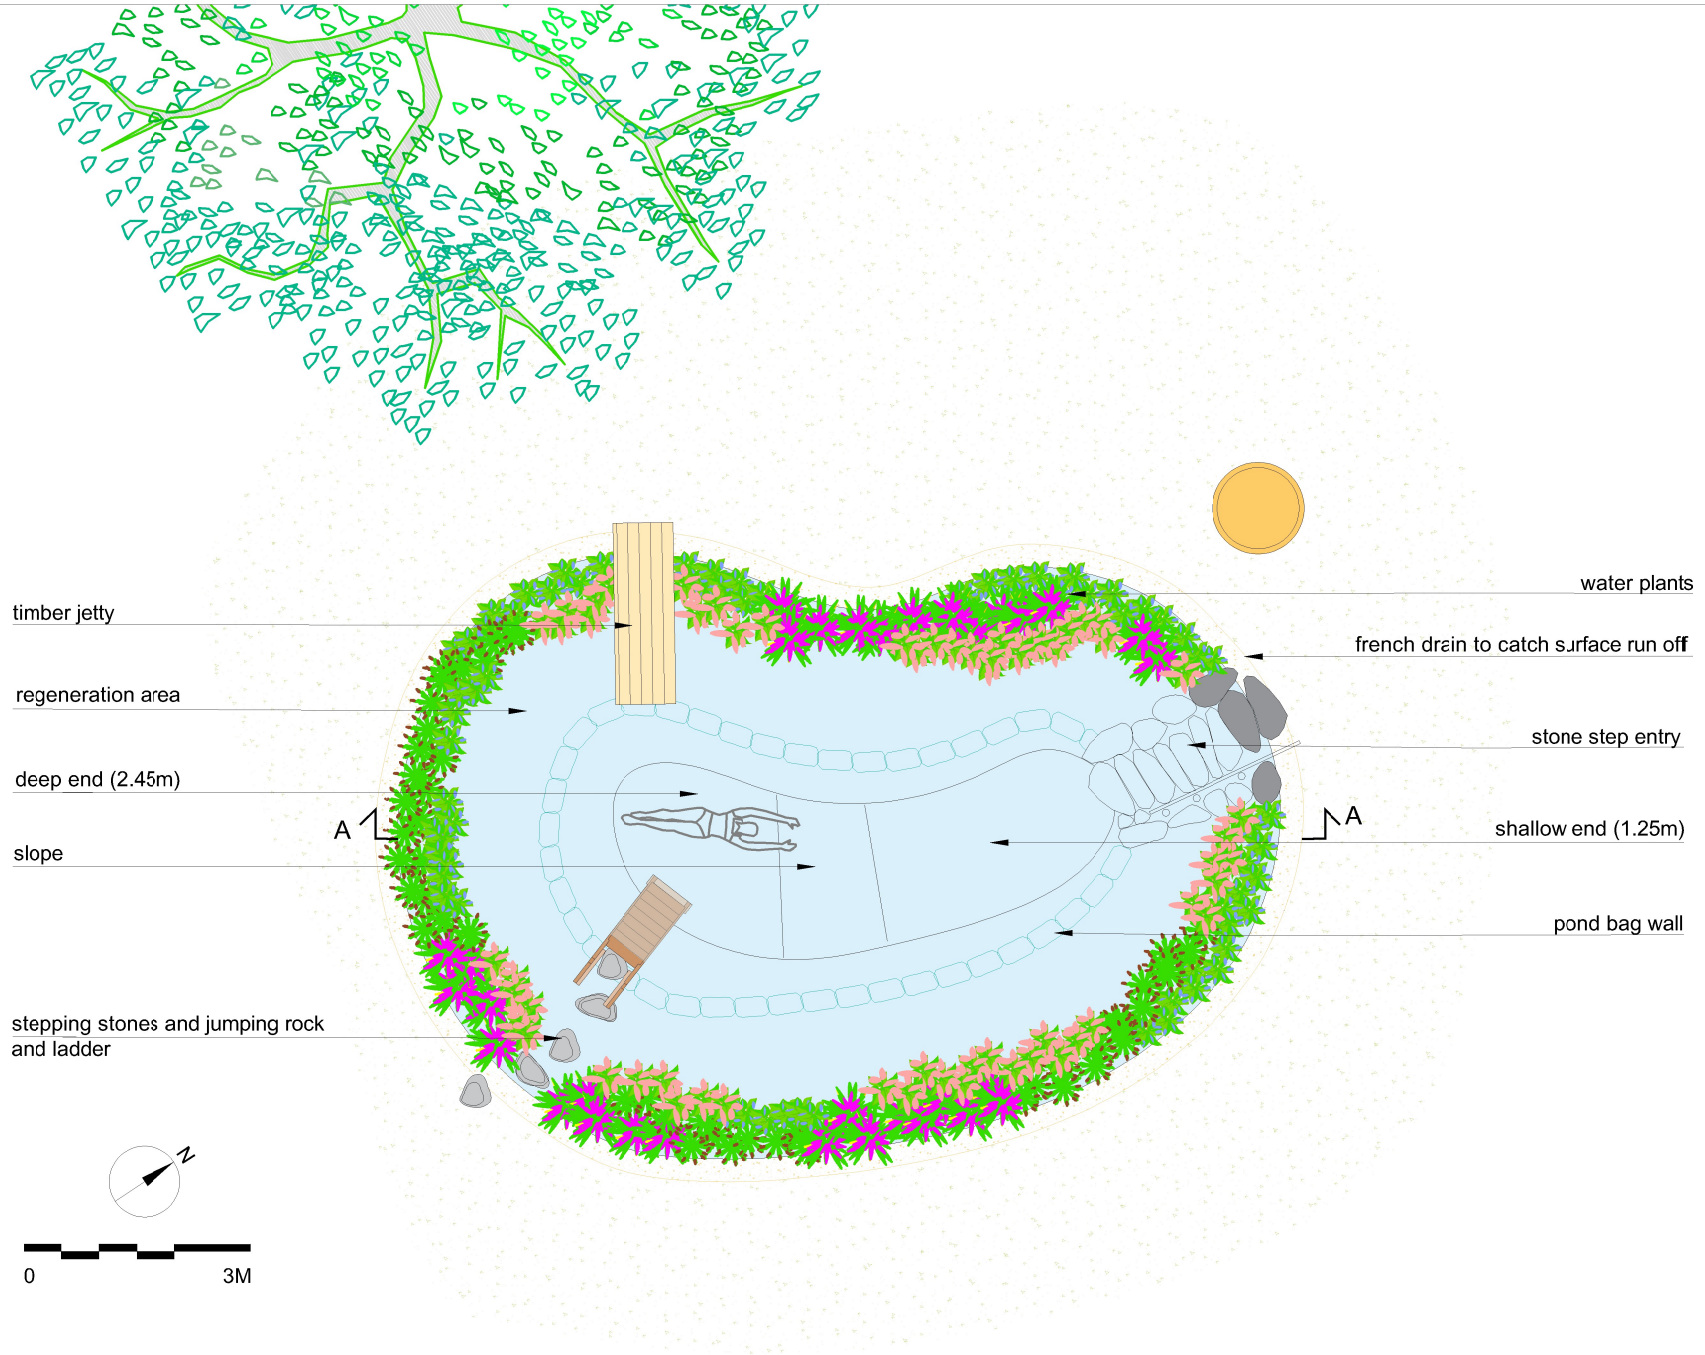

PLANTS AND WILDLIFE EXAMPLES

Margirals - Iris versicolor

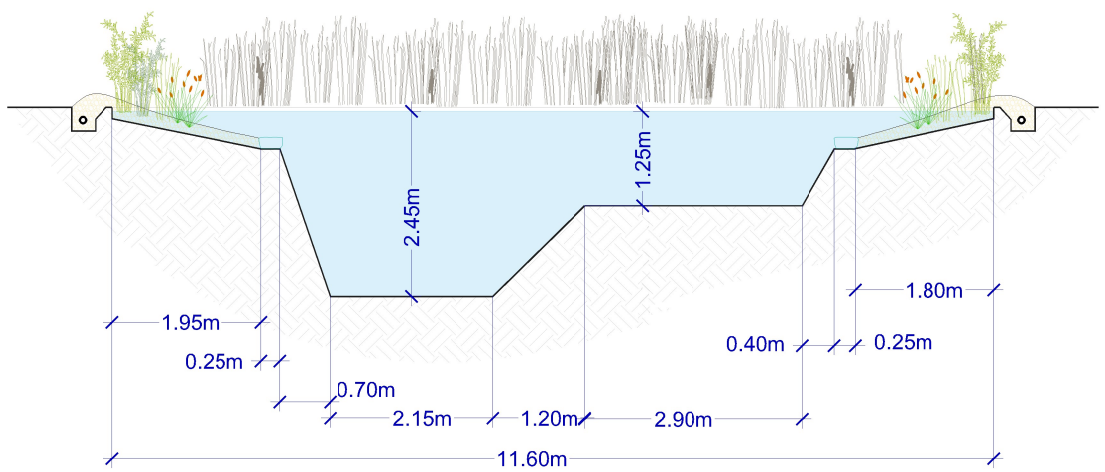

Tall grasses - Cyperus longus



Wildlife examples







Gartenart
swimming ponds

GARTENART
Studio 413 - Screenworks
22 Highbury Grove
London N5 2EF
Tel: 020 7226 2253
Email: info@gartenart.co.uk
Web: www.gartenart.co.uk

CLIENT
Simon andEmma Collins
The Old Vicarage
The Street
Swallowfield
Berkshire
RG7 1QY

POND DATA
Total surface: 75m2
Swimming area: 23.5m2
Aggregate filtration area:15m2
Planting area: 58m2

SPECIFICATION DRAWING

DRAWING NAME:
POND LAYOUT

SCALE 1:100 @ A3

JOB NUMBER:	DRAWN BY:	DATE:	UPDATED:
839COL/01	ML	16/10/2026	