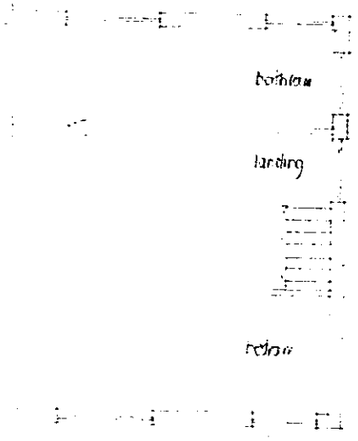

FIRST FLOOR EXISTING

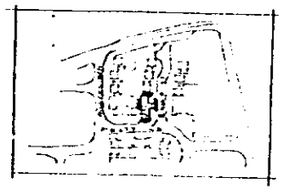

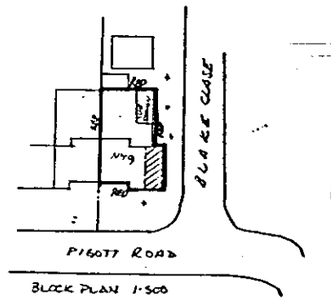

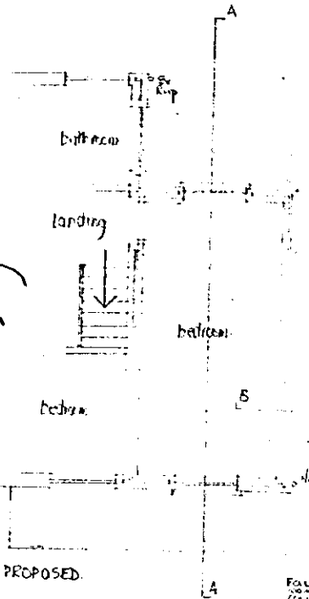

FIRST FLOOR PROPOSED

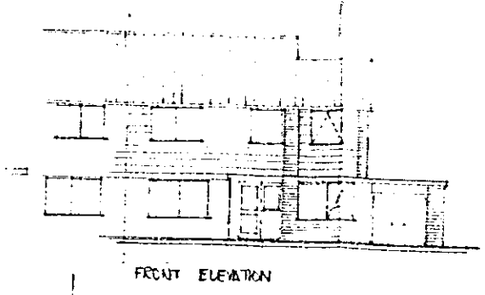

FRONT ELEVATION

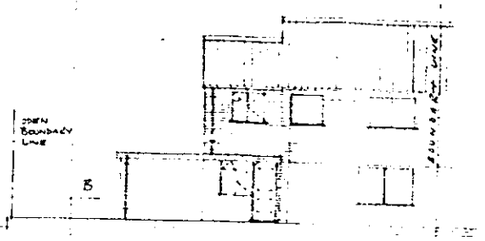

REAR ELEVATION

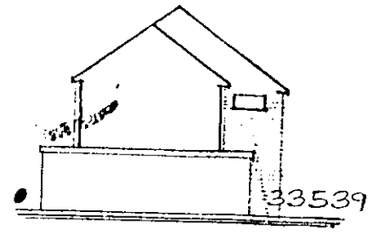

SIDE ELEVATION

33539

25 APR 1989

12 JUL 1989

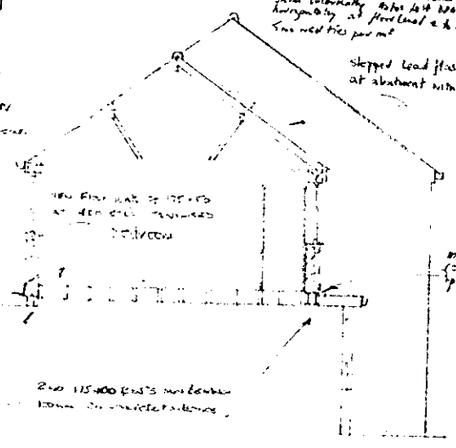

SECTION A-A

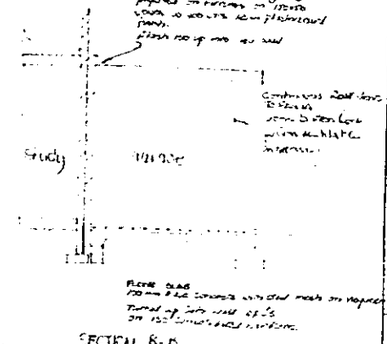

SECTION B-B

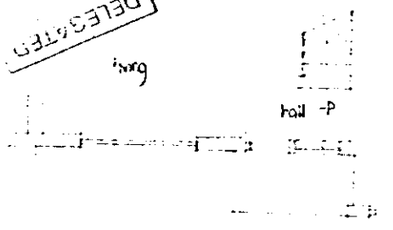

GROUND FLOOR EXISTING

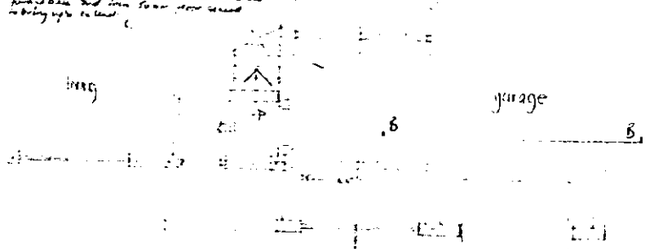

GROUND FLOOR PROPOSED

PROPOSED BEDROOM - STUDY - GARAGE EXTENSION TO No 9 PIGOTT RD WOKINGHAM

FOR MR & MRS TAYLOR.

WORKING DRAWING	Scale 1:50 & 1:100 @ A1
	Date APRIL '89
	Dwg No 248/1

MACDONALD PARTNERS
18A COLLEGE ROAD
COLLEGE TOWN SANDHURST
CAMBERLEY 152439

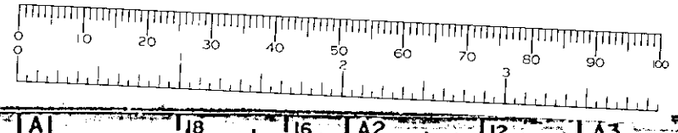

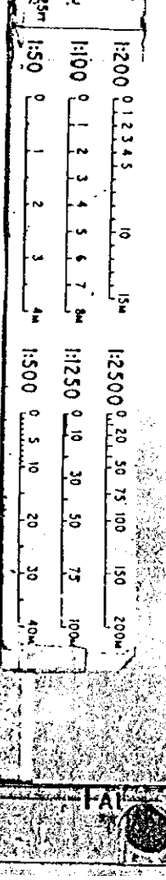

07724

07724

notes:-

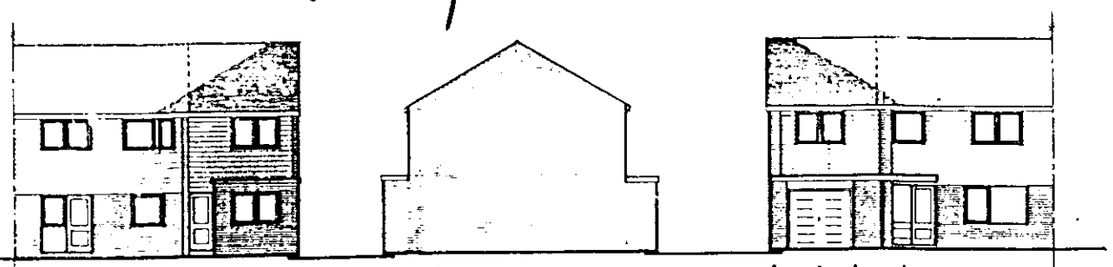

rear elevation side elevation front elevation

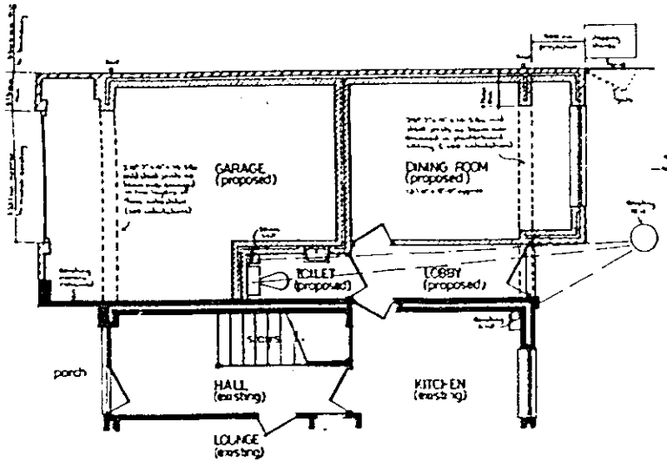

part ground floor plan

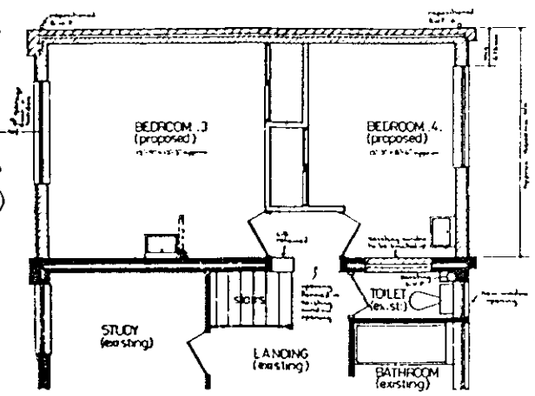

part first floor plan

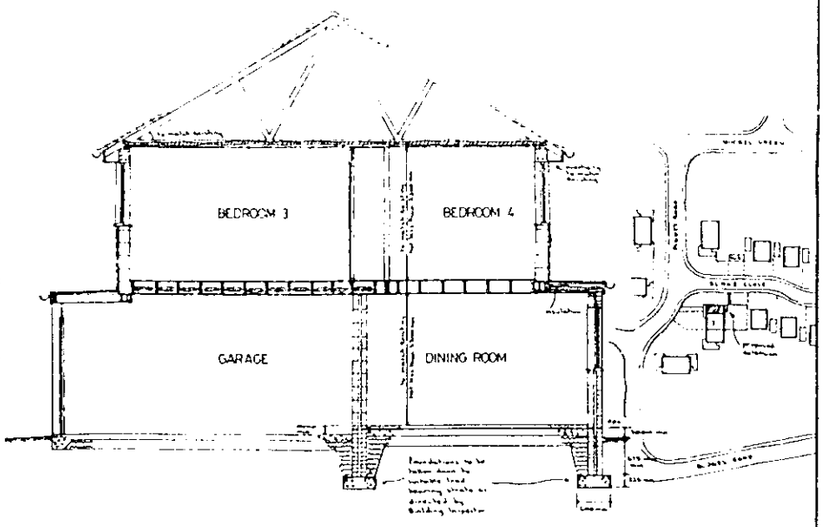

typical section

location plan

PROPOSED TWO STOREY EXTENSION at 7 PIGOTT ROAD, WOKINGHAM, BERKSHIRE for MR.G.G.ROBINSON.

Revisions

Drawing Nº	AH/E/75
Scales	1:50, 1:100 & 1:250
Date	JAN 78

ANDESIGN BUILDING PLANS

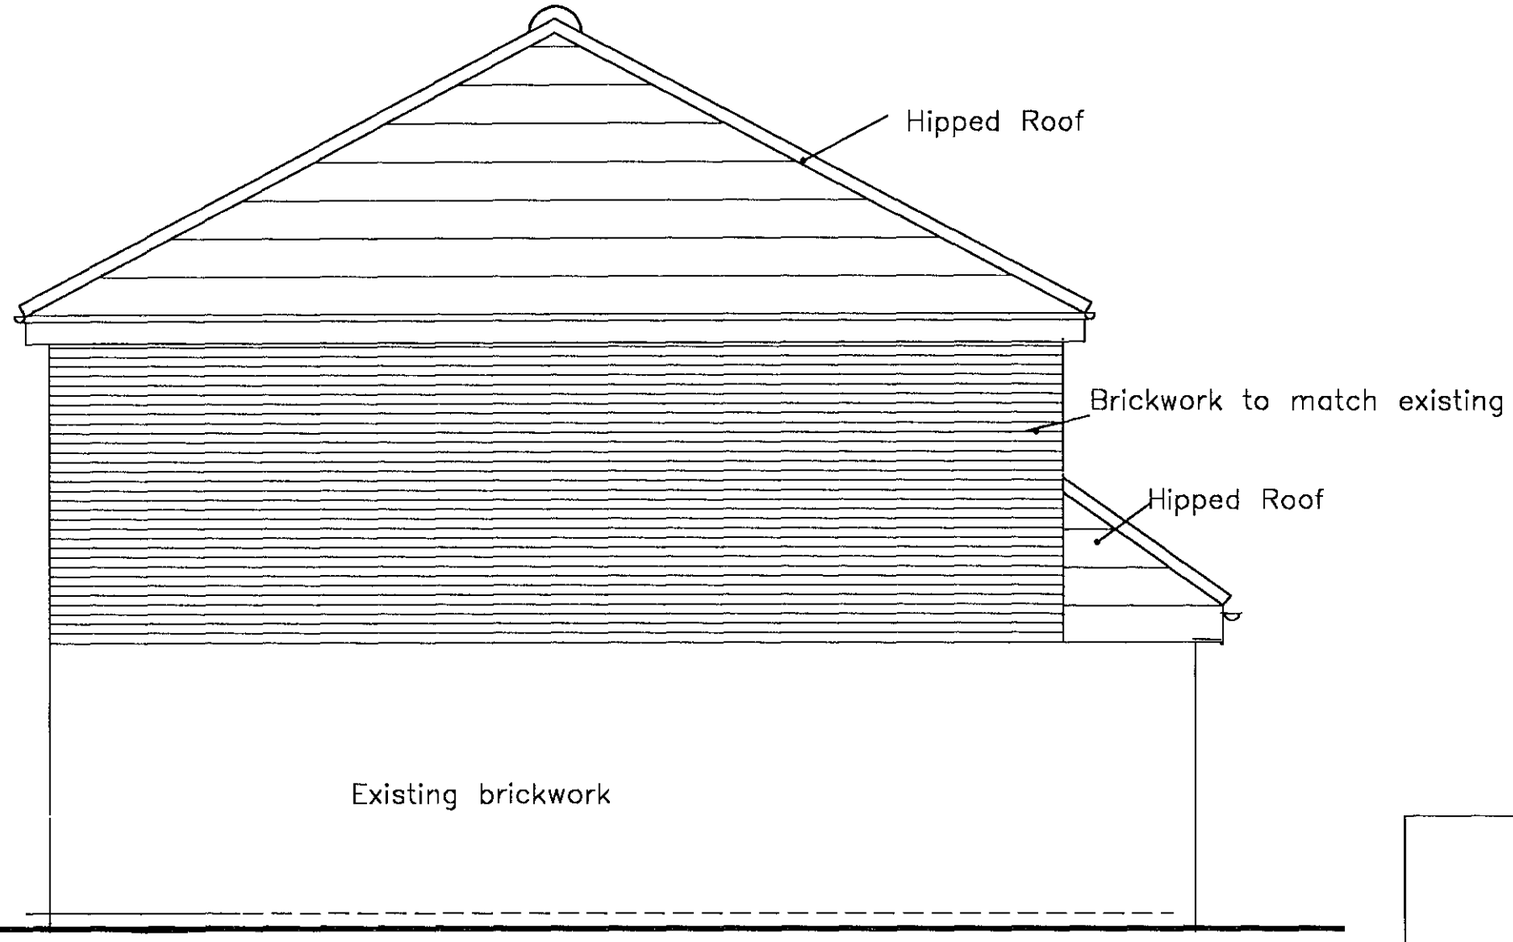

Side Elevation

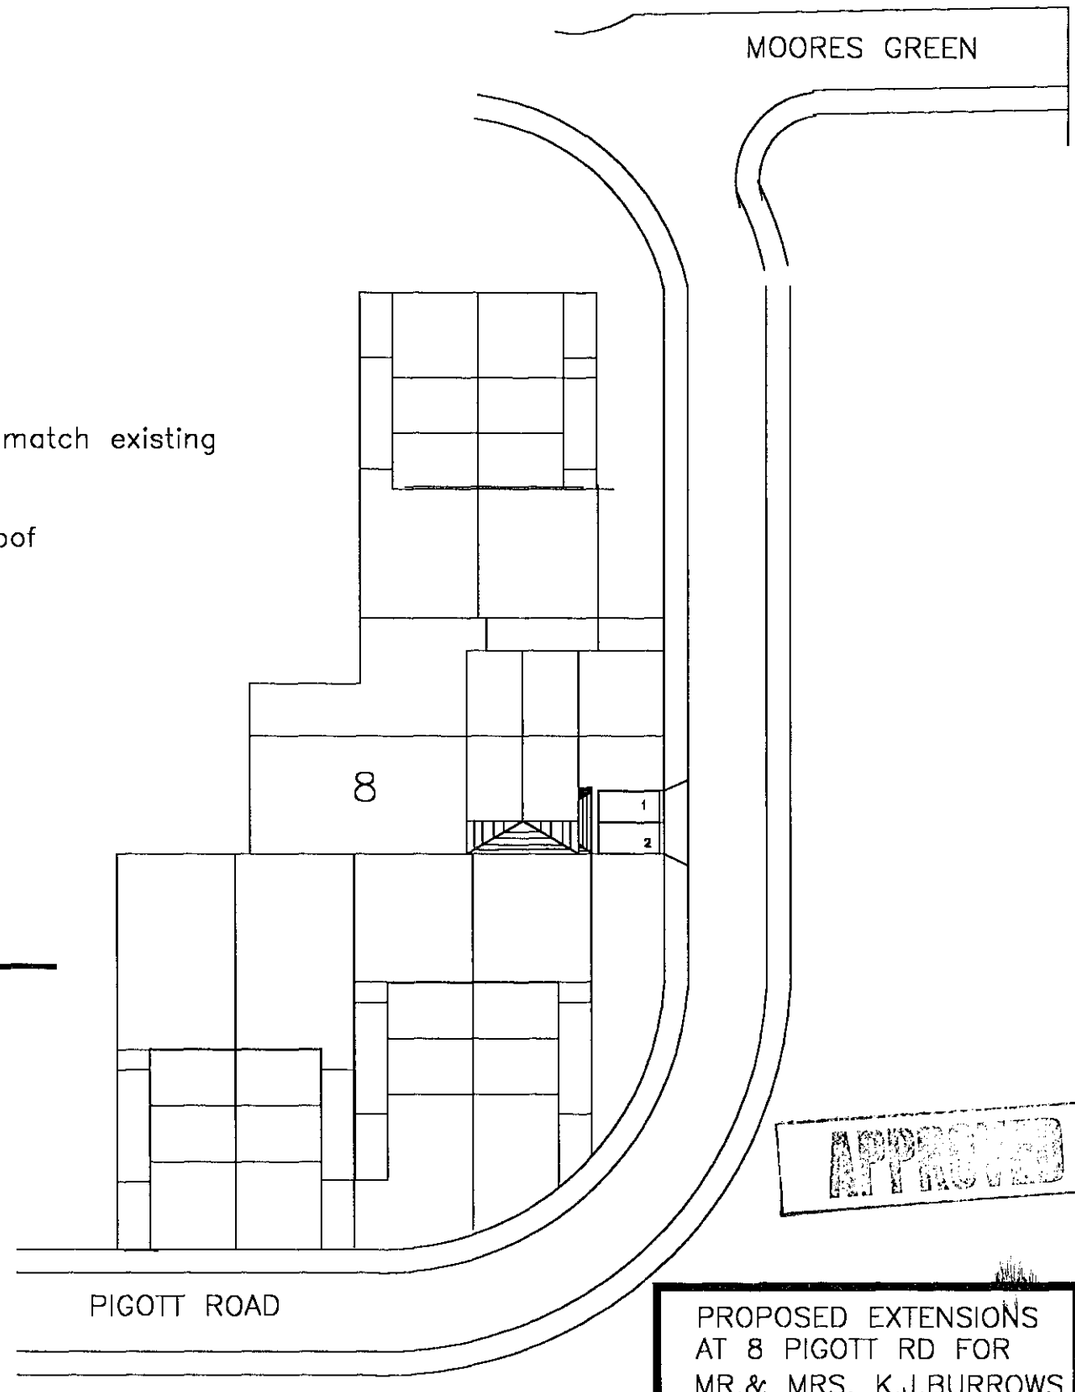

Car Parking
Block Plan



APPROVED

PROPOSED EXTENSIONS
AT 8 PIGOTT RD FOR
MR.& MRS. K.J.BURROWS

Dwg No	Date
DT/KJB/4	1/6/2000

Scale 1–50 & 500

N. D. TRAFFORD, DIP ARCH (DUNELM) R. I. B. A.
ARCHITECT
51 PROCTORS RD
WOKINGHAM
BERKS,
RG40 1RP

24/1/00

C:\AJLemp\PIGOT 8.dwg Thu May 04 15:36:33 2000 LAND SURVEY DEPARTMENT / AJ

Amendments

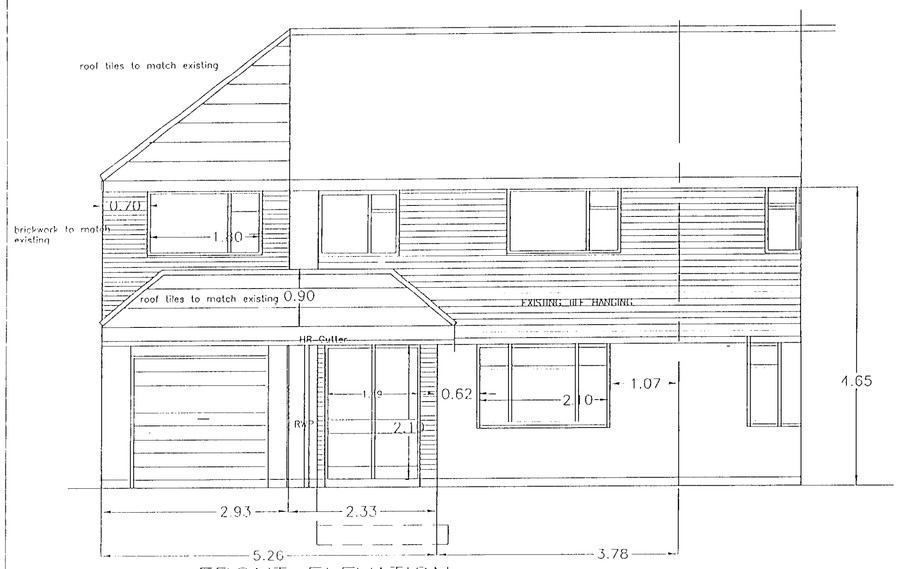

FRONT ELEVATION

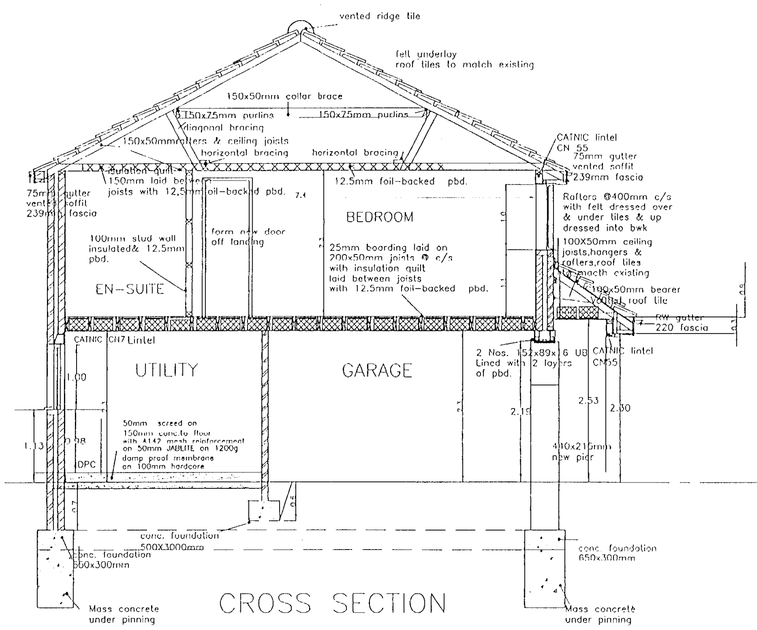

CROSS SECTION



REAR ELEVATION

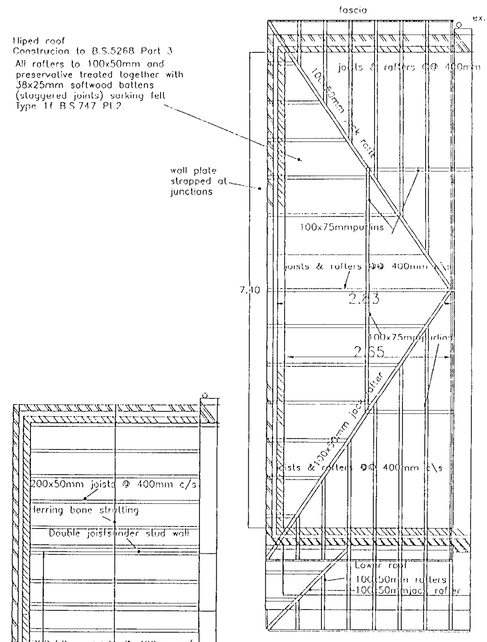

ROOF PLAN

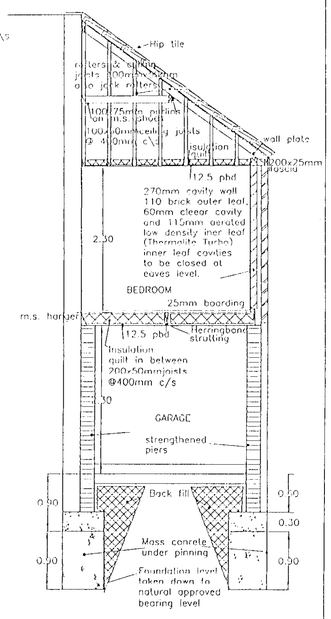

CROSS SECTION A-A OF EXTENSION

APPROVED

10.MAY2000* 1479

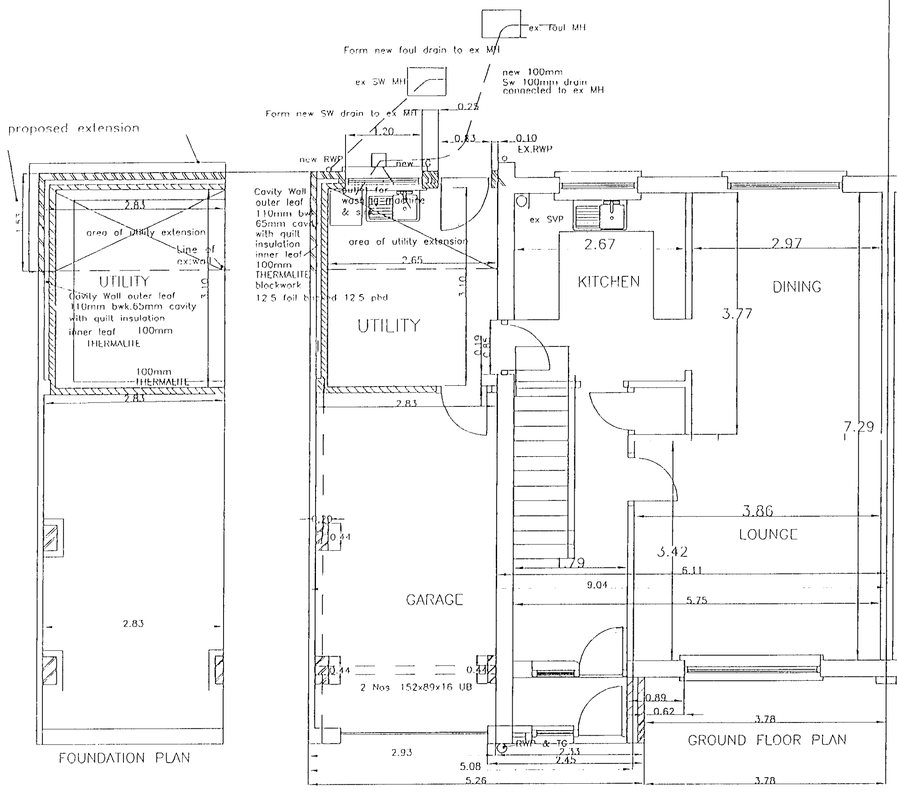

FOUNDATION PLAN

GROUND FLOOR

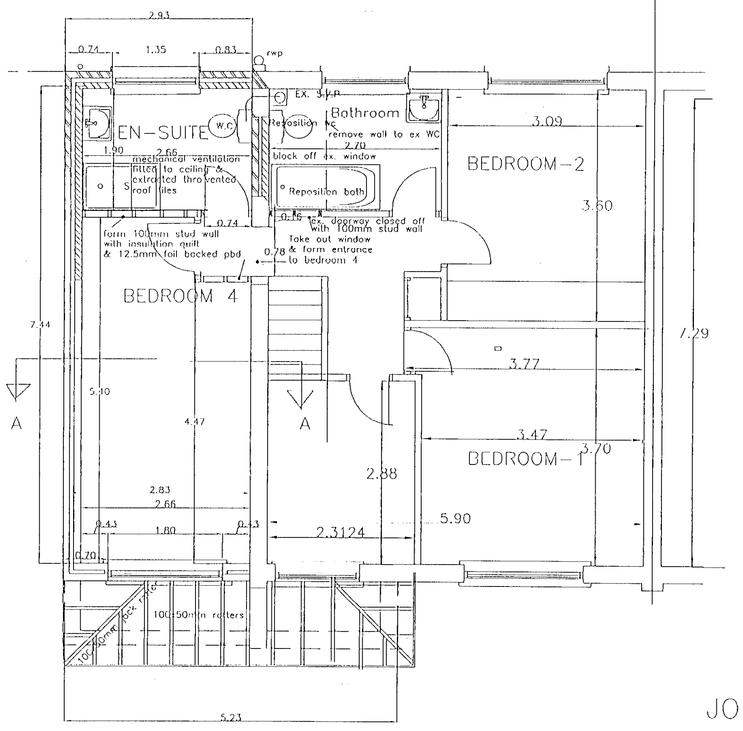

FIRST FLOOR

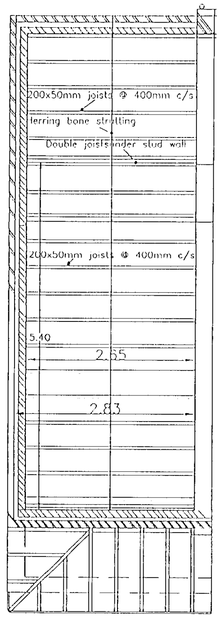

JOIST PLAN

Job

PROPOSED BEDROOM & EN-SUITE EXTENSION AT 8 PIGOTT RD. WOKINGHAM,for MR.& MRS. K.J.BURROWS

Dwg No:	Date
DT/KJB/1	4/5/2000

Scale 1:50

N.D.TRAFFORD,DIP:ARCH:(DUNELM)R.I.B.A.
ARCHITECT
51 PROCTORS RD:
WOKINGHAM
BERKS:
RG40 1RP

24/7/00