4760 00m

761

762

763

55 00m

754

753

The Manor Close

Lime Cottage

Ponds

Silver Birches

Long Barn

B 478

Manor Barn

Old Manor Cott

Manor Gate

August Field

49.1m

Cattle Grid

BM 51.60m

Tank

Little Court

Cattle Grid

Garden House

El Sub Sta

Spring Cottage

Slipe

Uppfield

Pond

Tennis Court

Into existing S.W. drainage

Existing barn to be demolished

Existing molasses tank & base to be removed

Proposed new barn (10 x 30m)

Proposed new concrete base for new molasses tank (4x3m)

Proposed new extension to existing cattle barn

Proposed alterations to existing cattle barn

Sonning Farm
(University of Reading)

Fire Station

Spring

10.1...2000 1484

SCALE	DATE	DRAWN BY	CHECKED BY
1:500	05/05/00	J.H.	A.G.

DRAWING

SITE PLAN
NEW BARN

APPROVED

PROJECT

FARM YARD ALTERATIONS
SONNING FARM

CLIENT

UNIVERSITY OF READING

RIDGE

BEAUMONT HOUSE
59 HIGH STREET THEALE
READING
RG7 5AL

TEL: 0118 932 3088
FAX: 0118 932 3137
E-mail: mail@ridge.co.uk
http://www.ridge.co.uk

Also at Oxford, Bristol and London

DRG NO 200322/ 002

REV

FILE REFERENCE: R:\DATA\JOBS\TEAM214\200322\DRAWINGS\.

XREF FILE REFERENCE:

R:\Data\Jobs\Team214\200322\Drawings\Site_002.dwg Mon May 08 08:45:52 2000

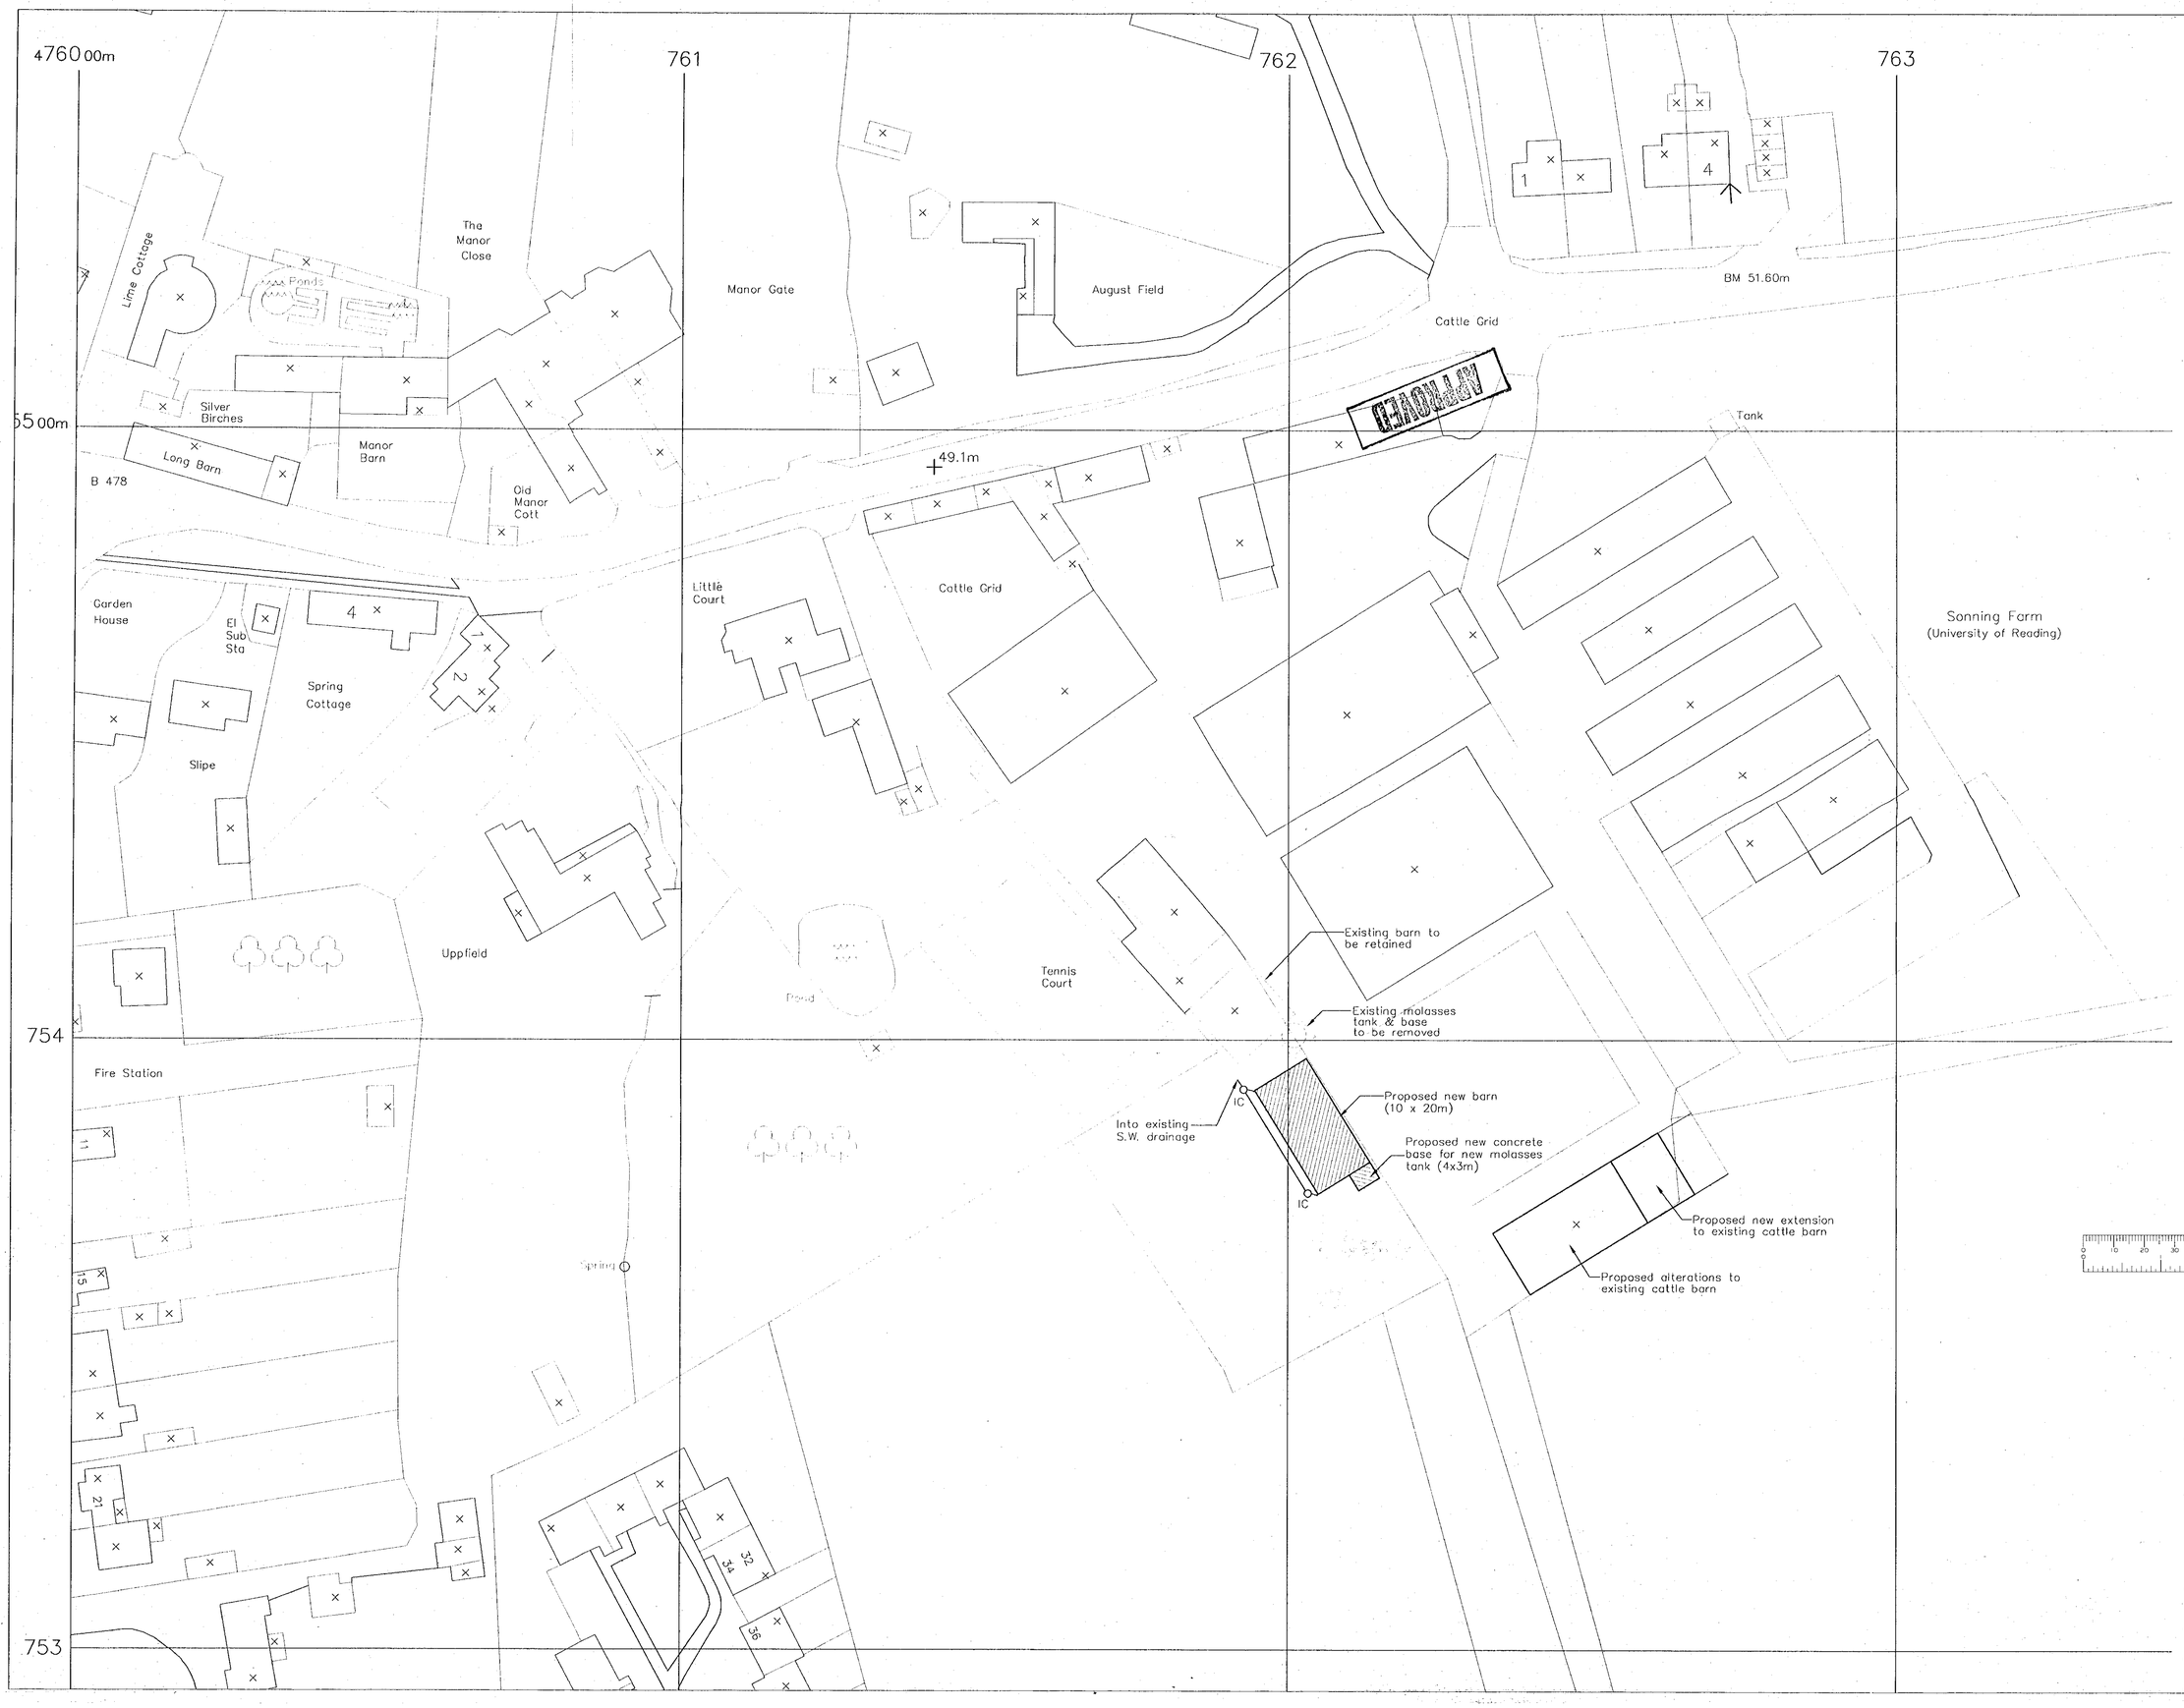

REF	DATE	REVISION	DRAWN	CHECKED
A	10/07/00	Barn footprint reduced and relocated. Existing barn retained.	J.H.	A.G.

SCALE	DATE	DRAWN BY	CHECKED BY
1:500	05/05/00	J.H.	A.G.

DRAWING

SITE PLAN
NEW BARN

PROJECT

FARM YARD ALTERATIONS
SONNING FARM

CLIENT

UNIVERSITY OF READING

RIDGE

BEAUMONT HOUSE
59 HIGH STREET THEALE
READING
RG7 5AL

TEL: 0118 932 3088
FAX: 0118 932 3137
E-mail: mail@ridge.co.uk
http://www.ridge.co.uk

Also at Oxford, Bristol and London

DRG NO 200322/ 002 REV A

FILE REFERENCE:
R:\DATA\JOBS\TEAM214\200322\DRAWINGS\...

XREF FILE REFERENCE:

PLANNING SERVICES
14 JUL 2000
COPIES TO:
ACK:
FILE:

R:\Data\Jobs\Team214\200322\Drawings\Site_002A.dwg

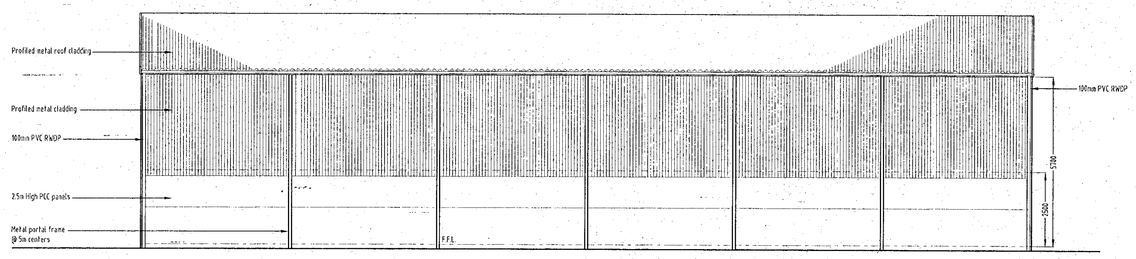

WEST ELEVATION

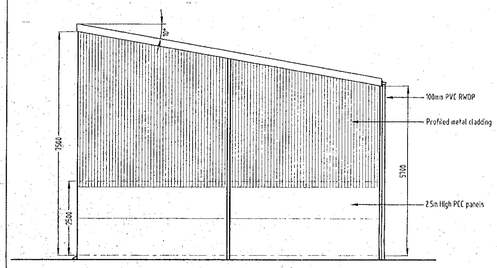

SOUTH ELEVATION

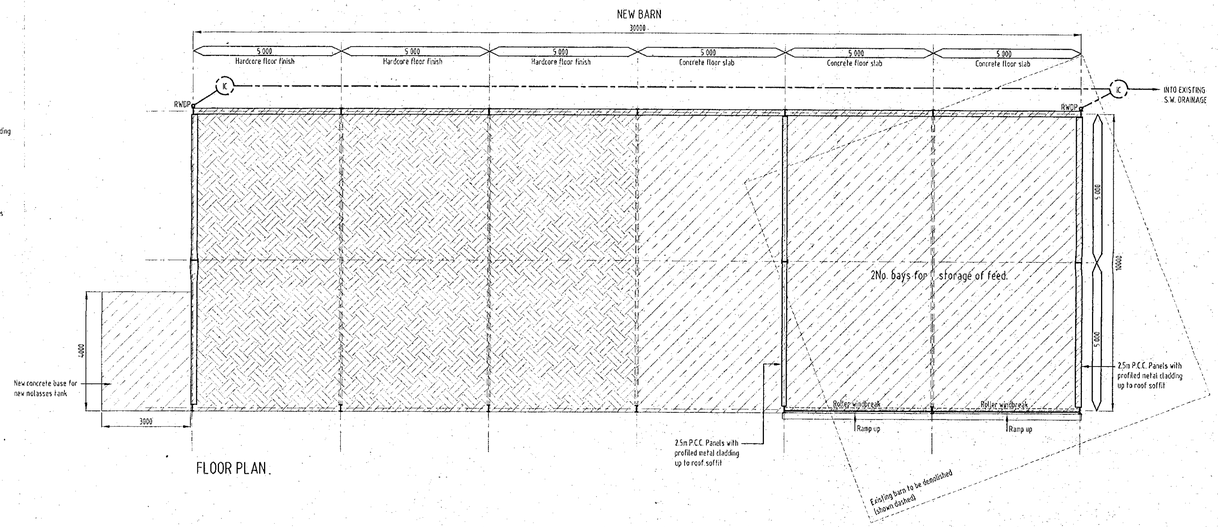

FLOOR PLAN.

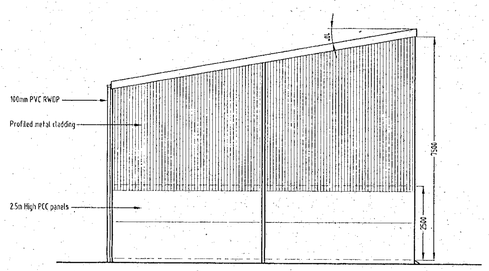

NORTH ELEVATION

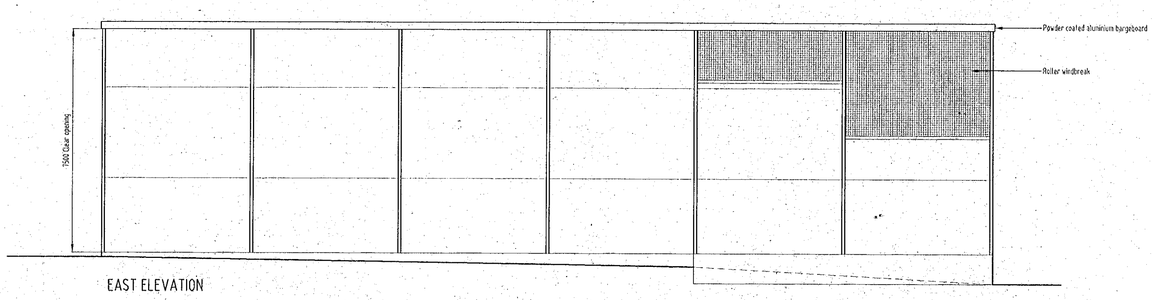

EAST ELEVATION

10.MAY2000* 1484

REF	DATE	REVISION	DRAWN	CHECKED

SCALE	DATE	DRAWN BY	CHECKED BY
1:100	19/04/00	J.H.	

APPROVED

DRAWING
NEW BARN
PLANS AND ELEVATIONS
AS PROPOSED

PROJECT
FARM YARD ALTERATIONS
SONNING FARM

CLIENT
UNIVERSITY OF READING

RIDGE
BEAUMONT HOUSE
59 HIGH STREET THEALE
READING
RG7 5AL
TEL: 0118 932 3088
FAX: 0118 932 3137
E-mail: mail@ridge.co.uk
http://www.ridge.co.uk
Also at Oxford, Bristol and London

DRG NO 200322/ 005 REV

FILE REFERENCE:
R:\DATA\JOBS\TEAM214\200322\DRAWINGS\

XREF FILE REFERENCE:

R:\Data\Jobs\Team214\200322\Drawings\Prop_005.dwg Mon May 08 09:25:02 2000

Ordnance Survey
Superplan Data

Option 1
Site--centred

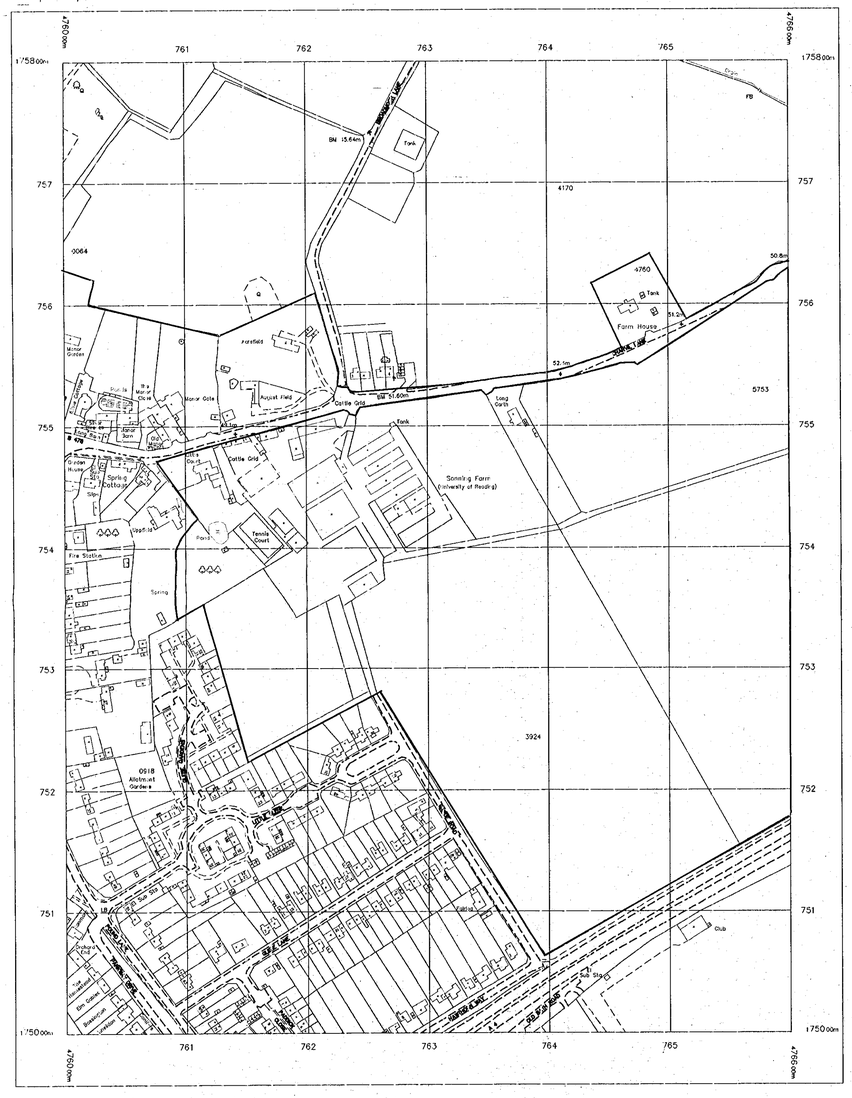

Produced 24 Mar 2000 from Ordnance Survey digital data and incorporating surveyed revision available at this date.
© Crown Copyright 2000.

Reproduction in whole or in part is prohibited without the prior permission of Ordnance Survey.

This Superplan product does not contain all recorded map information.

20 0 20 40 60 80 100
Metres

This product contains data surveyed at one or more of the following scales: 1/1250, 1/2500 & 1/10000.

National Grid sheet reference at centre of this Superplan: SU7675

The representation of a road, track or path is no evidence of a right of way.

Heights are given in metres above Datum.

The alignment of tunnels is approximate.

Centre Coordinates: 476300 175400
Supplied by: Blackwell's Reading
Serial Number: 21112525

Notes

10 MAY 2000 1484

Rev.	Description	Date
B. O. CAD File Reference		
Date Plotted:	Time:	

The University of Reading

Gordon E Davies
Director of Estates and Buildings
Estates and Buildings Department
Whiteknights, PO Box 235
Reading, RG6 6BW
Tel. 0118 931 8956 Fax. 0118 975 3499

Building
Sonning Farm

Project
University of Reading

Title
Farm yard alterations

Drawn	Date 24/3/00
Job Number	Scale 1: 2500

Building No.	Code	Drawing No.	Rev.

R:\Data\Jobs\Team214\200322\Drawings\OS.dwg Mon May 08 09:32:57 2000

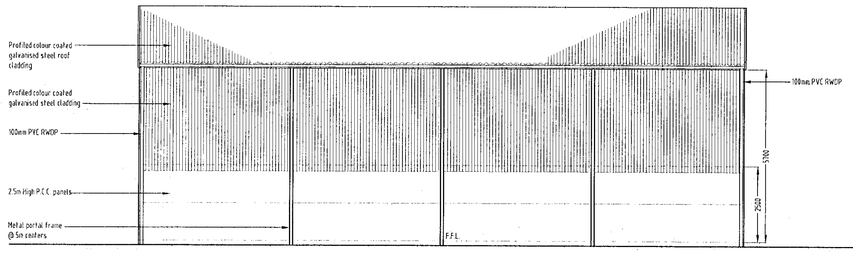

WEST ELEVATION

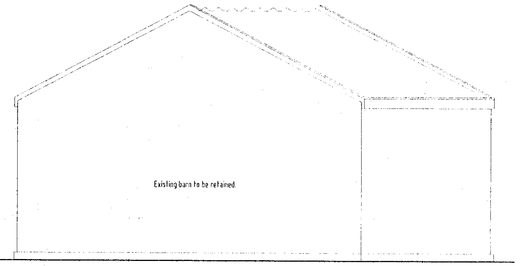

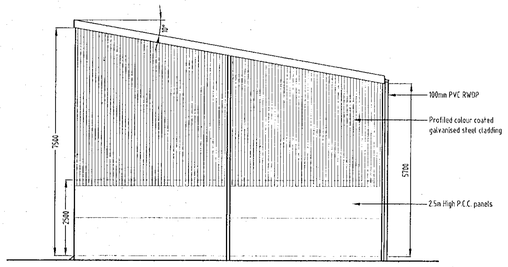

SOUTH ELEVATION

NEW FEED STORAGE BARN

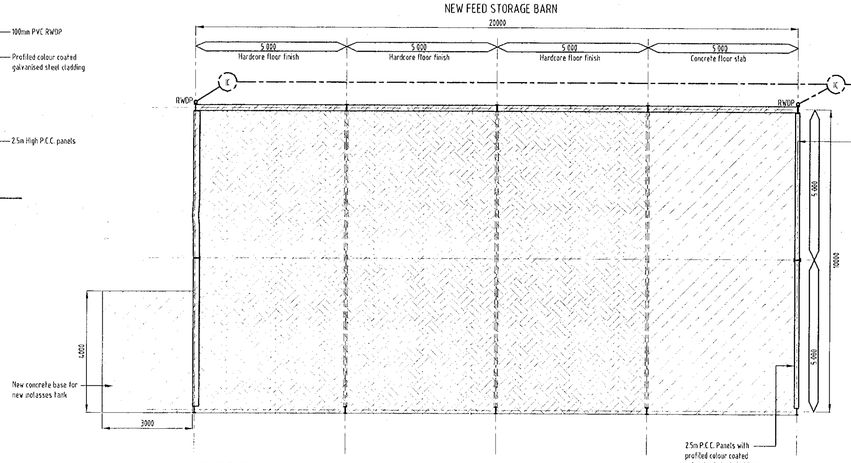

FLOOR PLAN

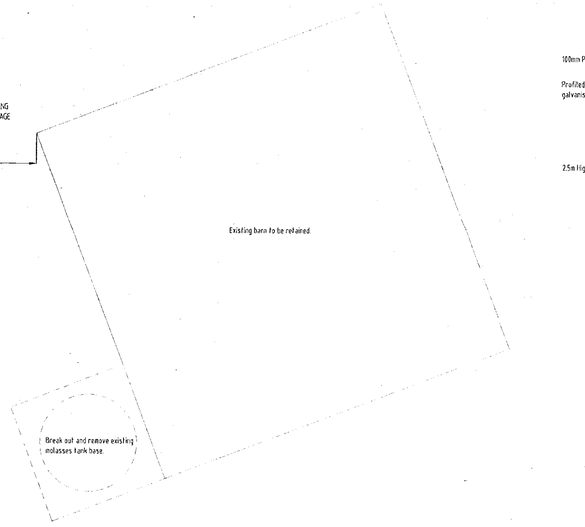

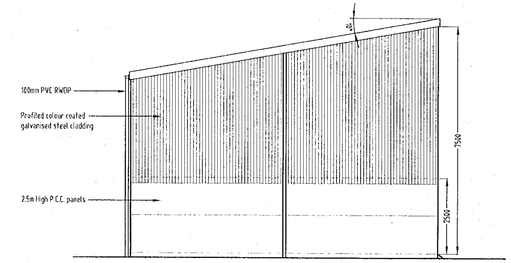

NORTH ELEVATION

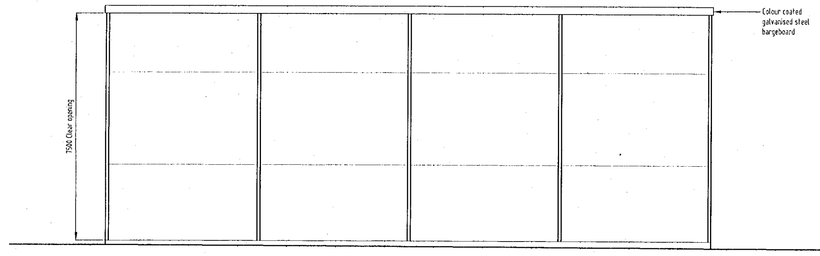

EAST ELEVATION

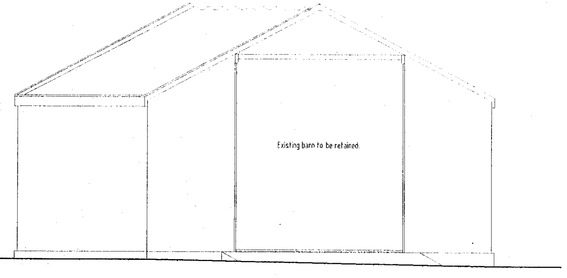

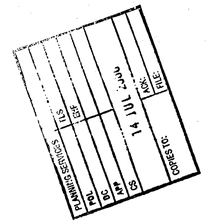

REF	DATE	REVISION	DRAWN	CHECKED
A	10/07/00	Barn footprint reduced and relocated, Existing barn retained.	J.H.	A.G.

SCALE	DATE	DRAWN BY	CHECKED BY
1:100	19/04/00	J.H.	A.G.

DRAWING

NEW BARN
PLANS AND ELEVATIONS
AS PROPOSED

PROJECT

FARM YARD ALTERATIONS
SONNING FARM

CLIENT

UNIVERSITY OF READING

RIDGE

BEAUMONT HOUSE
59 HIGH STREET THEALE
READING
RG7 5AL

TEL: 0118 932 3088
FAX: 0118 932 3137
E-mail: mail@ridge.co.uk
http://www.ridge.co.uk

Also at Oxford, Bristol and London

DRG NO 200322/ 005 | REV A

FILE REFERENCE:
R:\DATA\JOBS\TEAM214\200322\DRAWINGS\.

XREF FILE REFERENCE:

R:\Data\Jobs\Team214\200322\Drawings\Prop_005A.dwg