

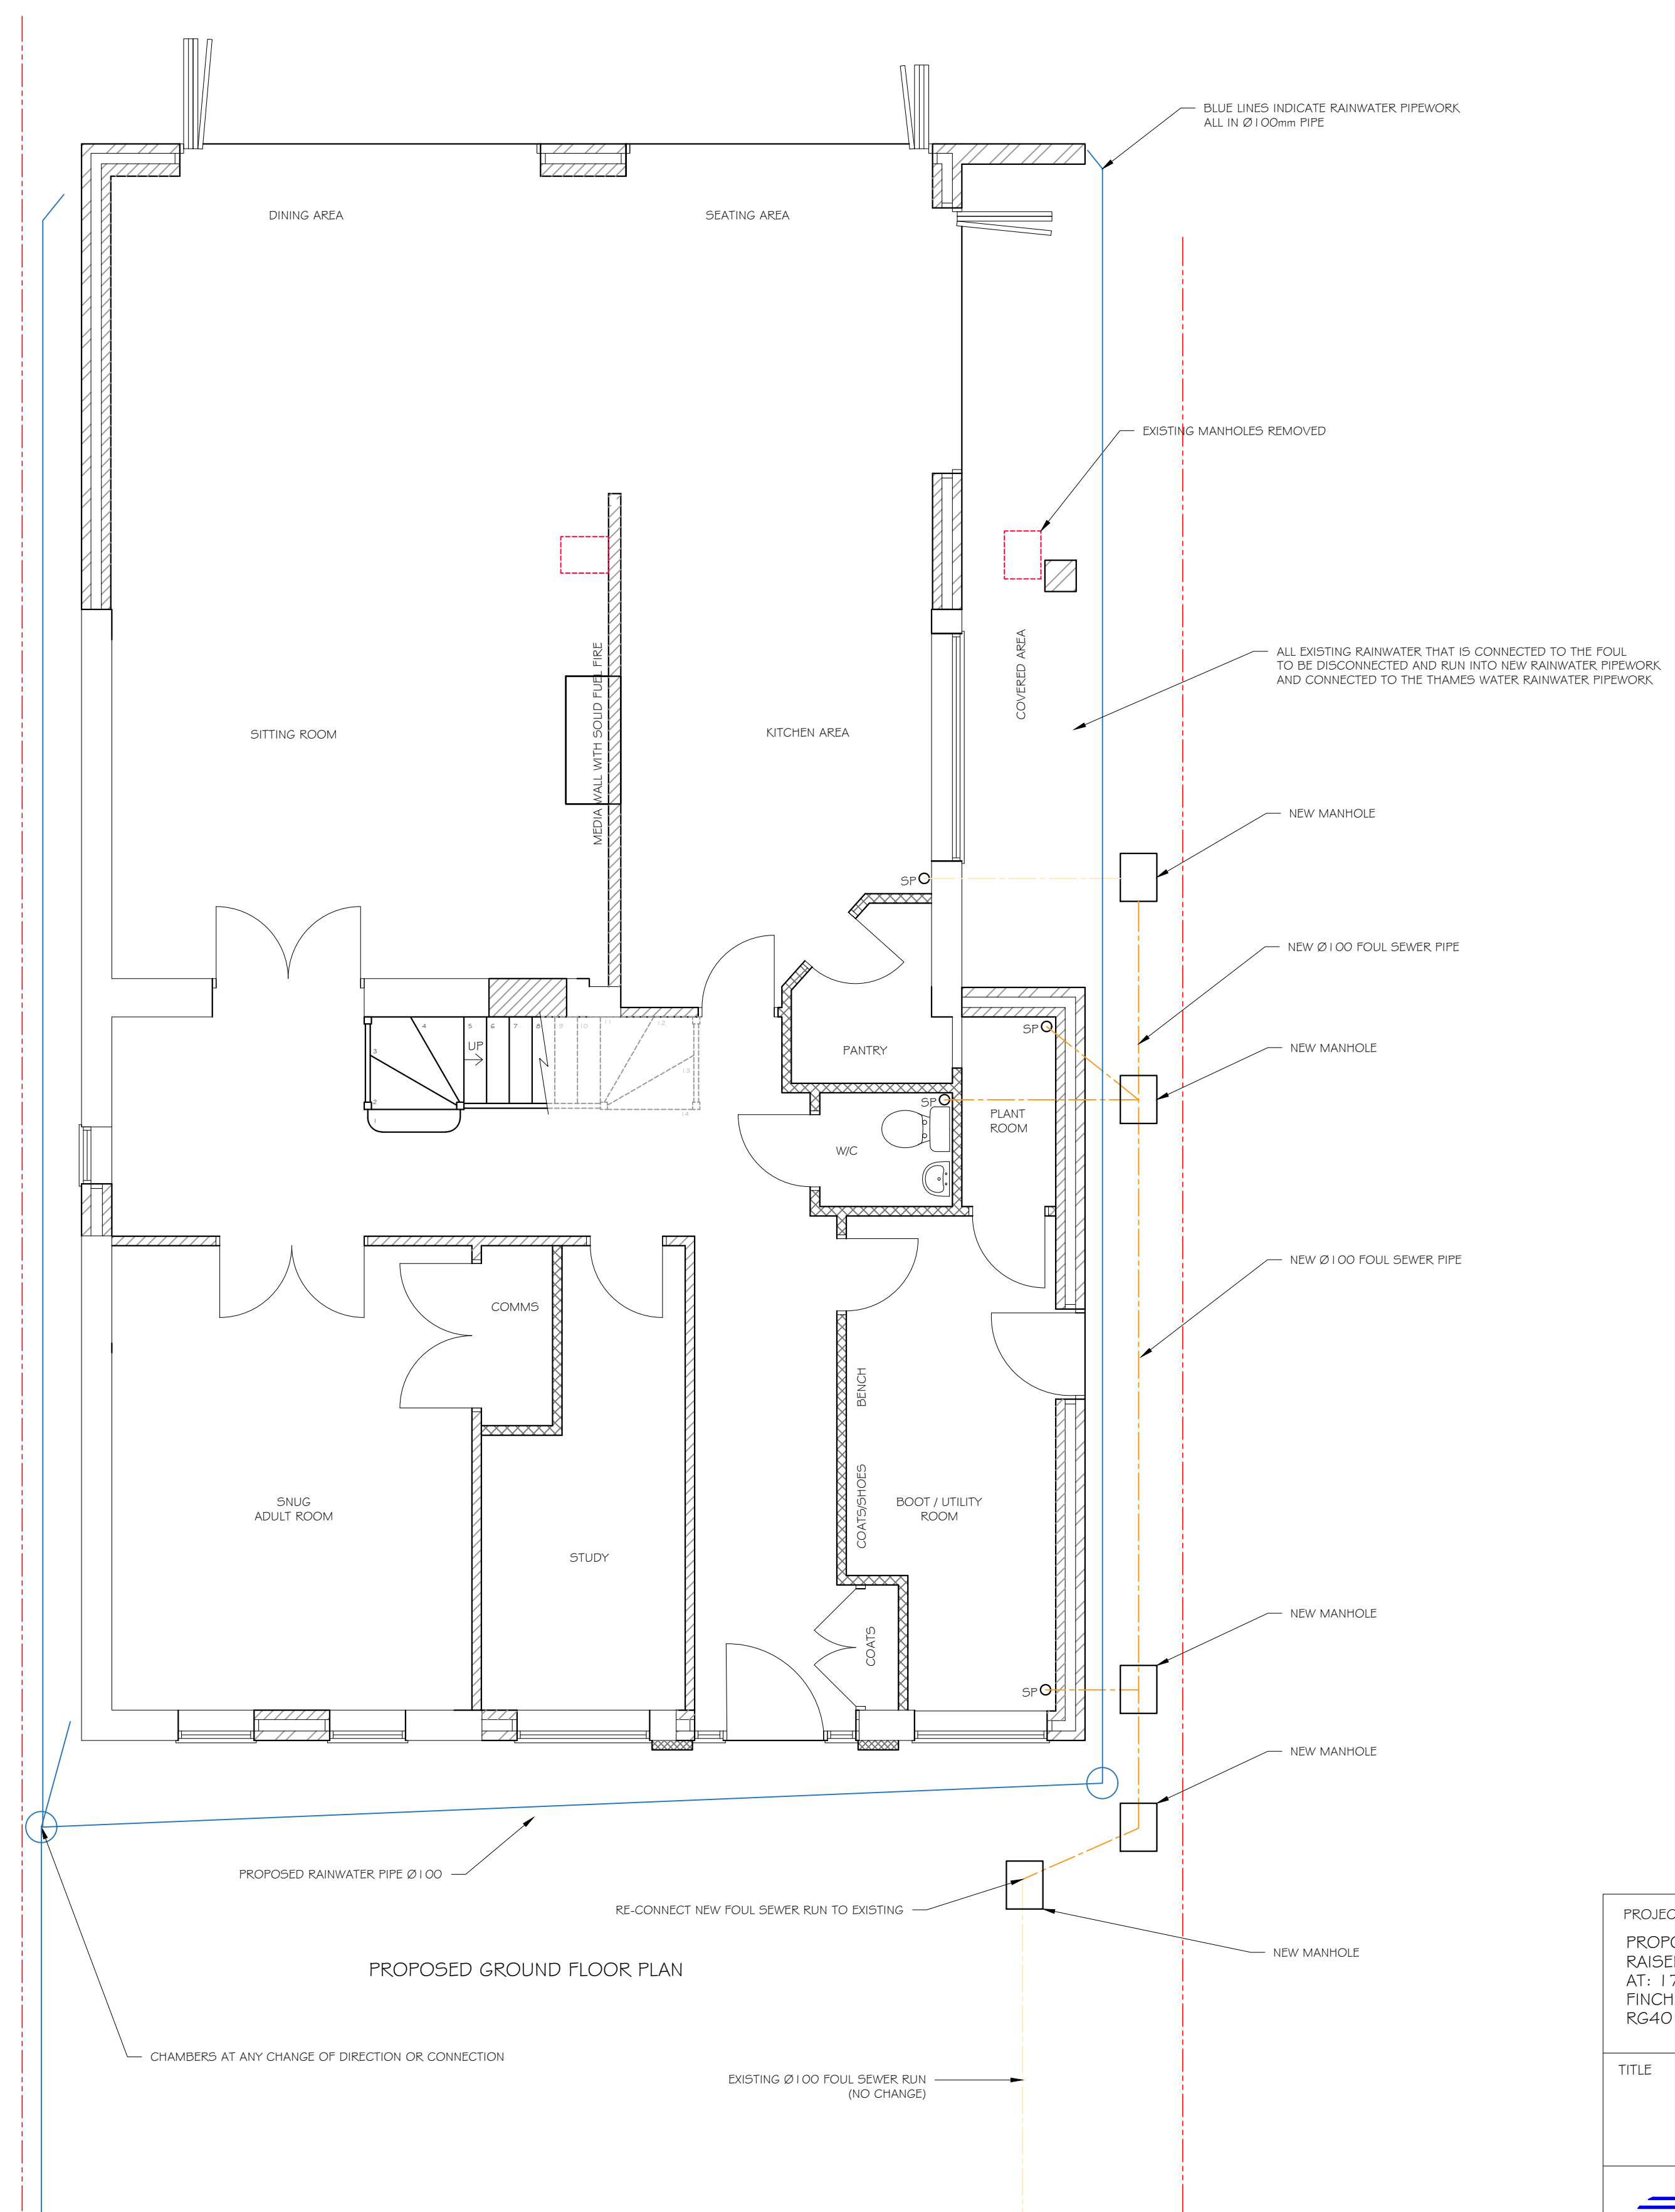


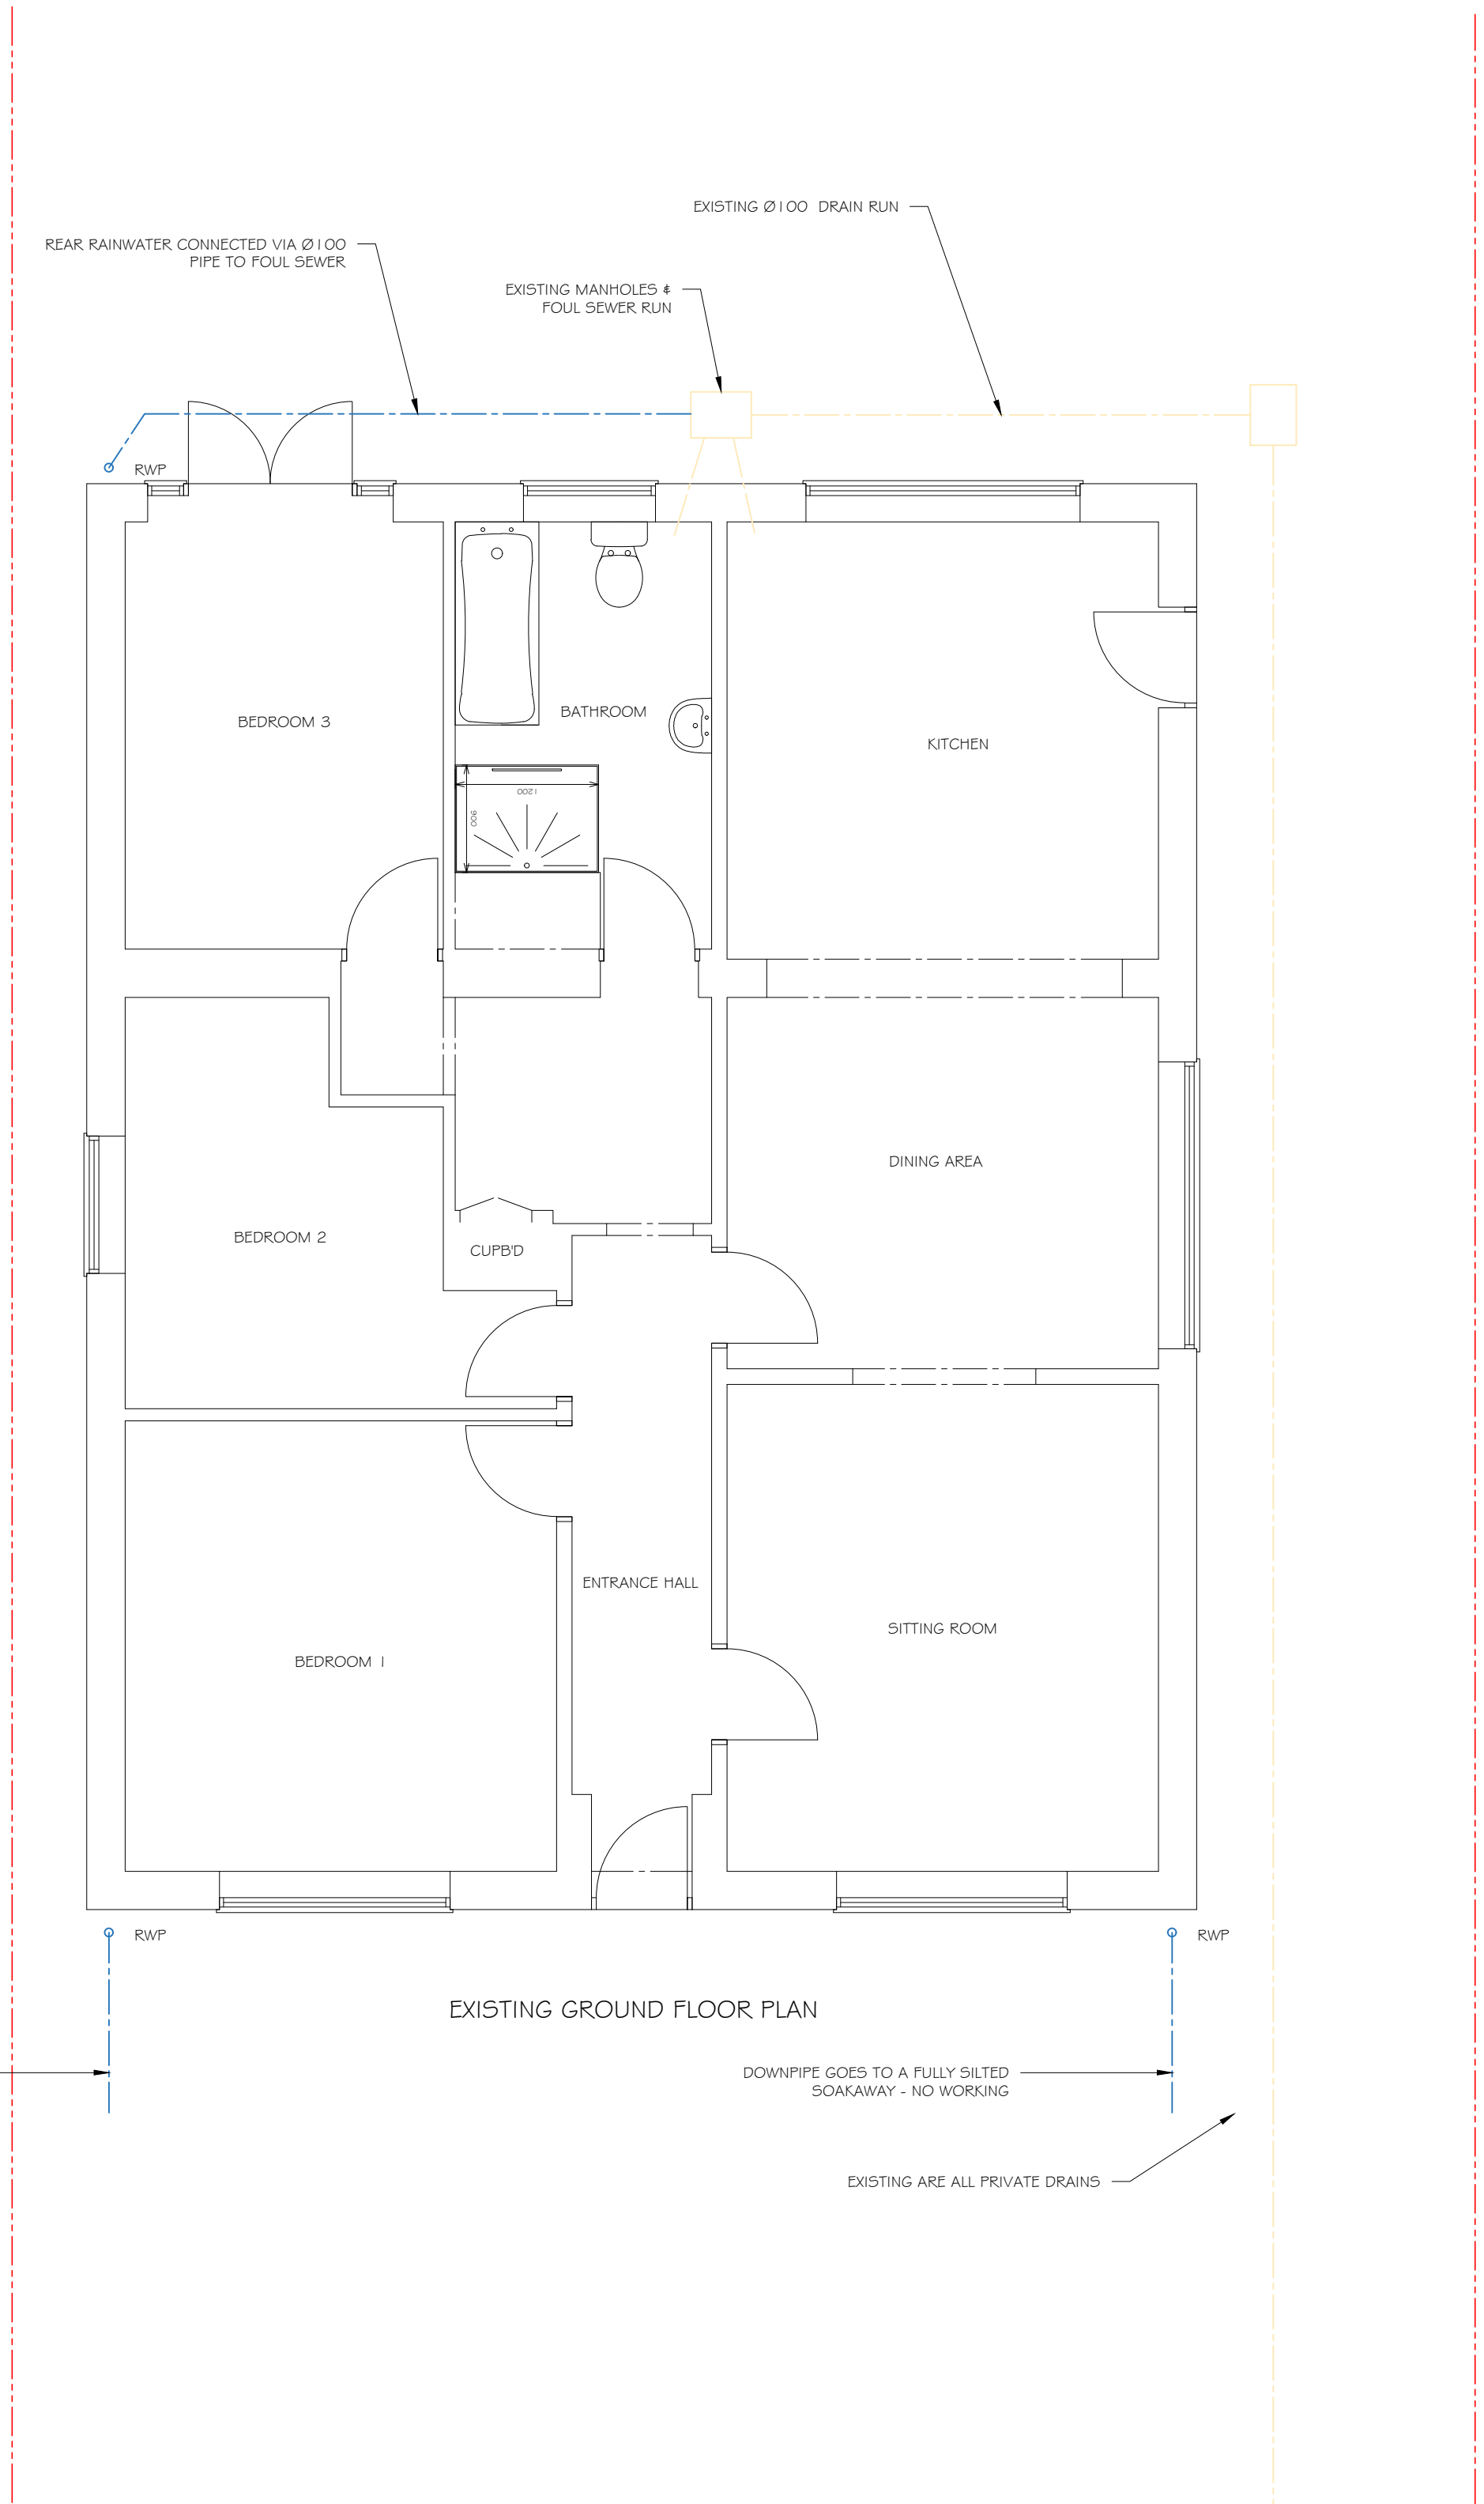

- CONNECT TO THAMES WATER RAINWATER PIPEWORK OUTSIDE NUMBER 177 NINE MILE RIDE THAMES WATER REF 5804
- ALL INSPECTION CHAMBERS OUTSIDE OF BOUNDARY TO BE ENGINEERING BRICK - PLEASE REF TO THE THAMES WATER DESIGN GUIDE
- PROPOSED RAINWATER PIPE Ø100
- EXISTING ORIGINAL DWELLING RAINWATER RUNS TO FRONT SOAKAWAYS THAT DO NOT FUNCTION
 - THE REAR EXTENSION (BUILT SOME TIME AGO BY A PREVIOUS OWNER) HAS BEEN CONNECTED TO THE FOUL SEWER LINE
 - ALL EXISTING AND NEW RAINWATER TO BE CONNECTED TO THAMES WATER FRESH WATER PIPEWORK AT NUMBER 177 NINE MILE RIDE

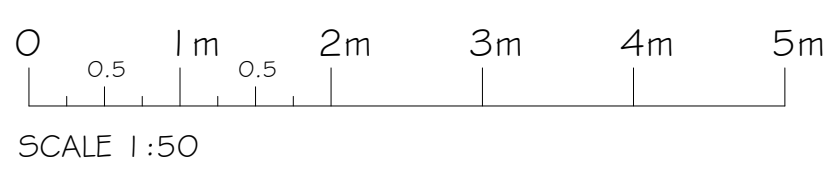

These plans must not be acted upon until the appropriate planning and building regulation approvals have been granted. Should the works be undertaken prior to the above approvals being in place it is done so entirely at the clients own risk.

PROJECT PROPOSED EXTENSION & ROOF REPLACED AND RAISED CREATING HABITABLE ACCOMMODATION AT: 179A NINE MILE RIDE FINCHAMPSTEAD RG40 4JD	
TITLE THAMES WATER	
 Cranford Design Ltd Architectural Services, CAD Design & Draughting	
DATE JUNE 2026	Tel: 01252 872657 Mob: 07525 064570 E-mail: info@cranforddesign.co.uk Website: www.cranforddesign.co.uk
SCALE SEE DRAWING	Centaur House Ancells Business Park, Ancells Road Fleet GU51 2UJ
DRAWING NUMBER D3195-WA1	
A1 PAPER SIZE	