


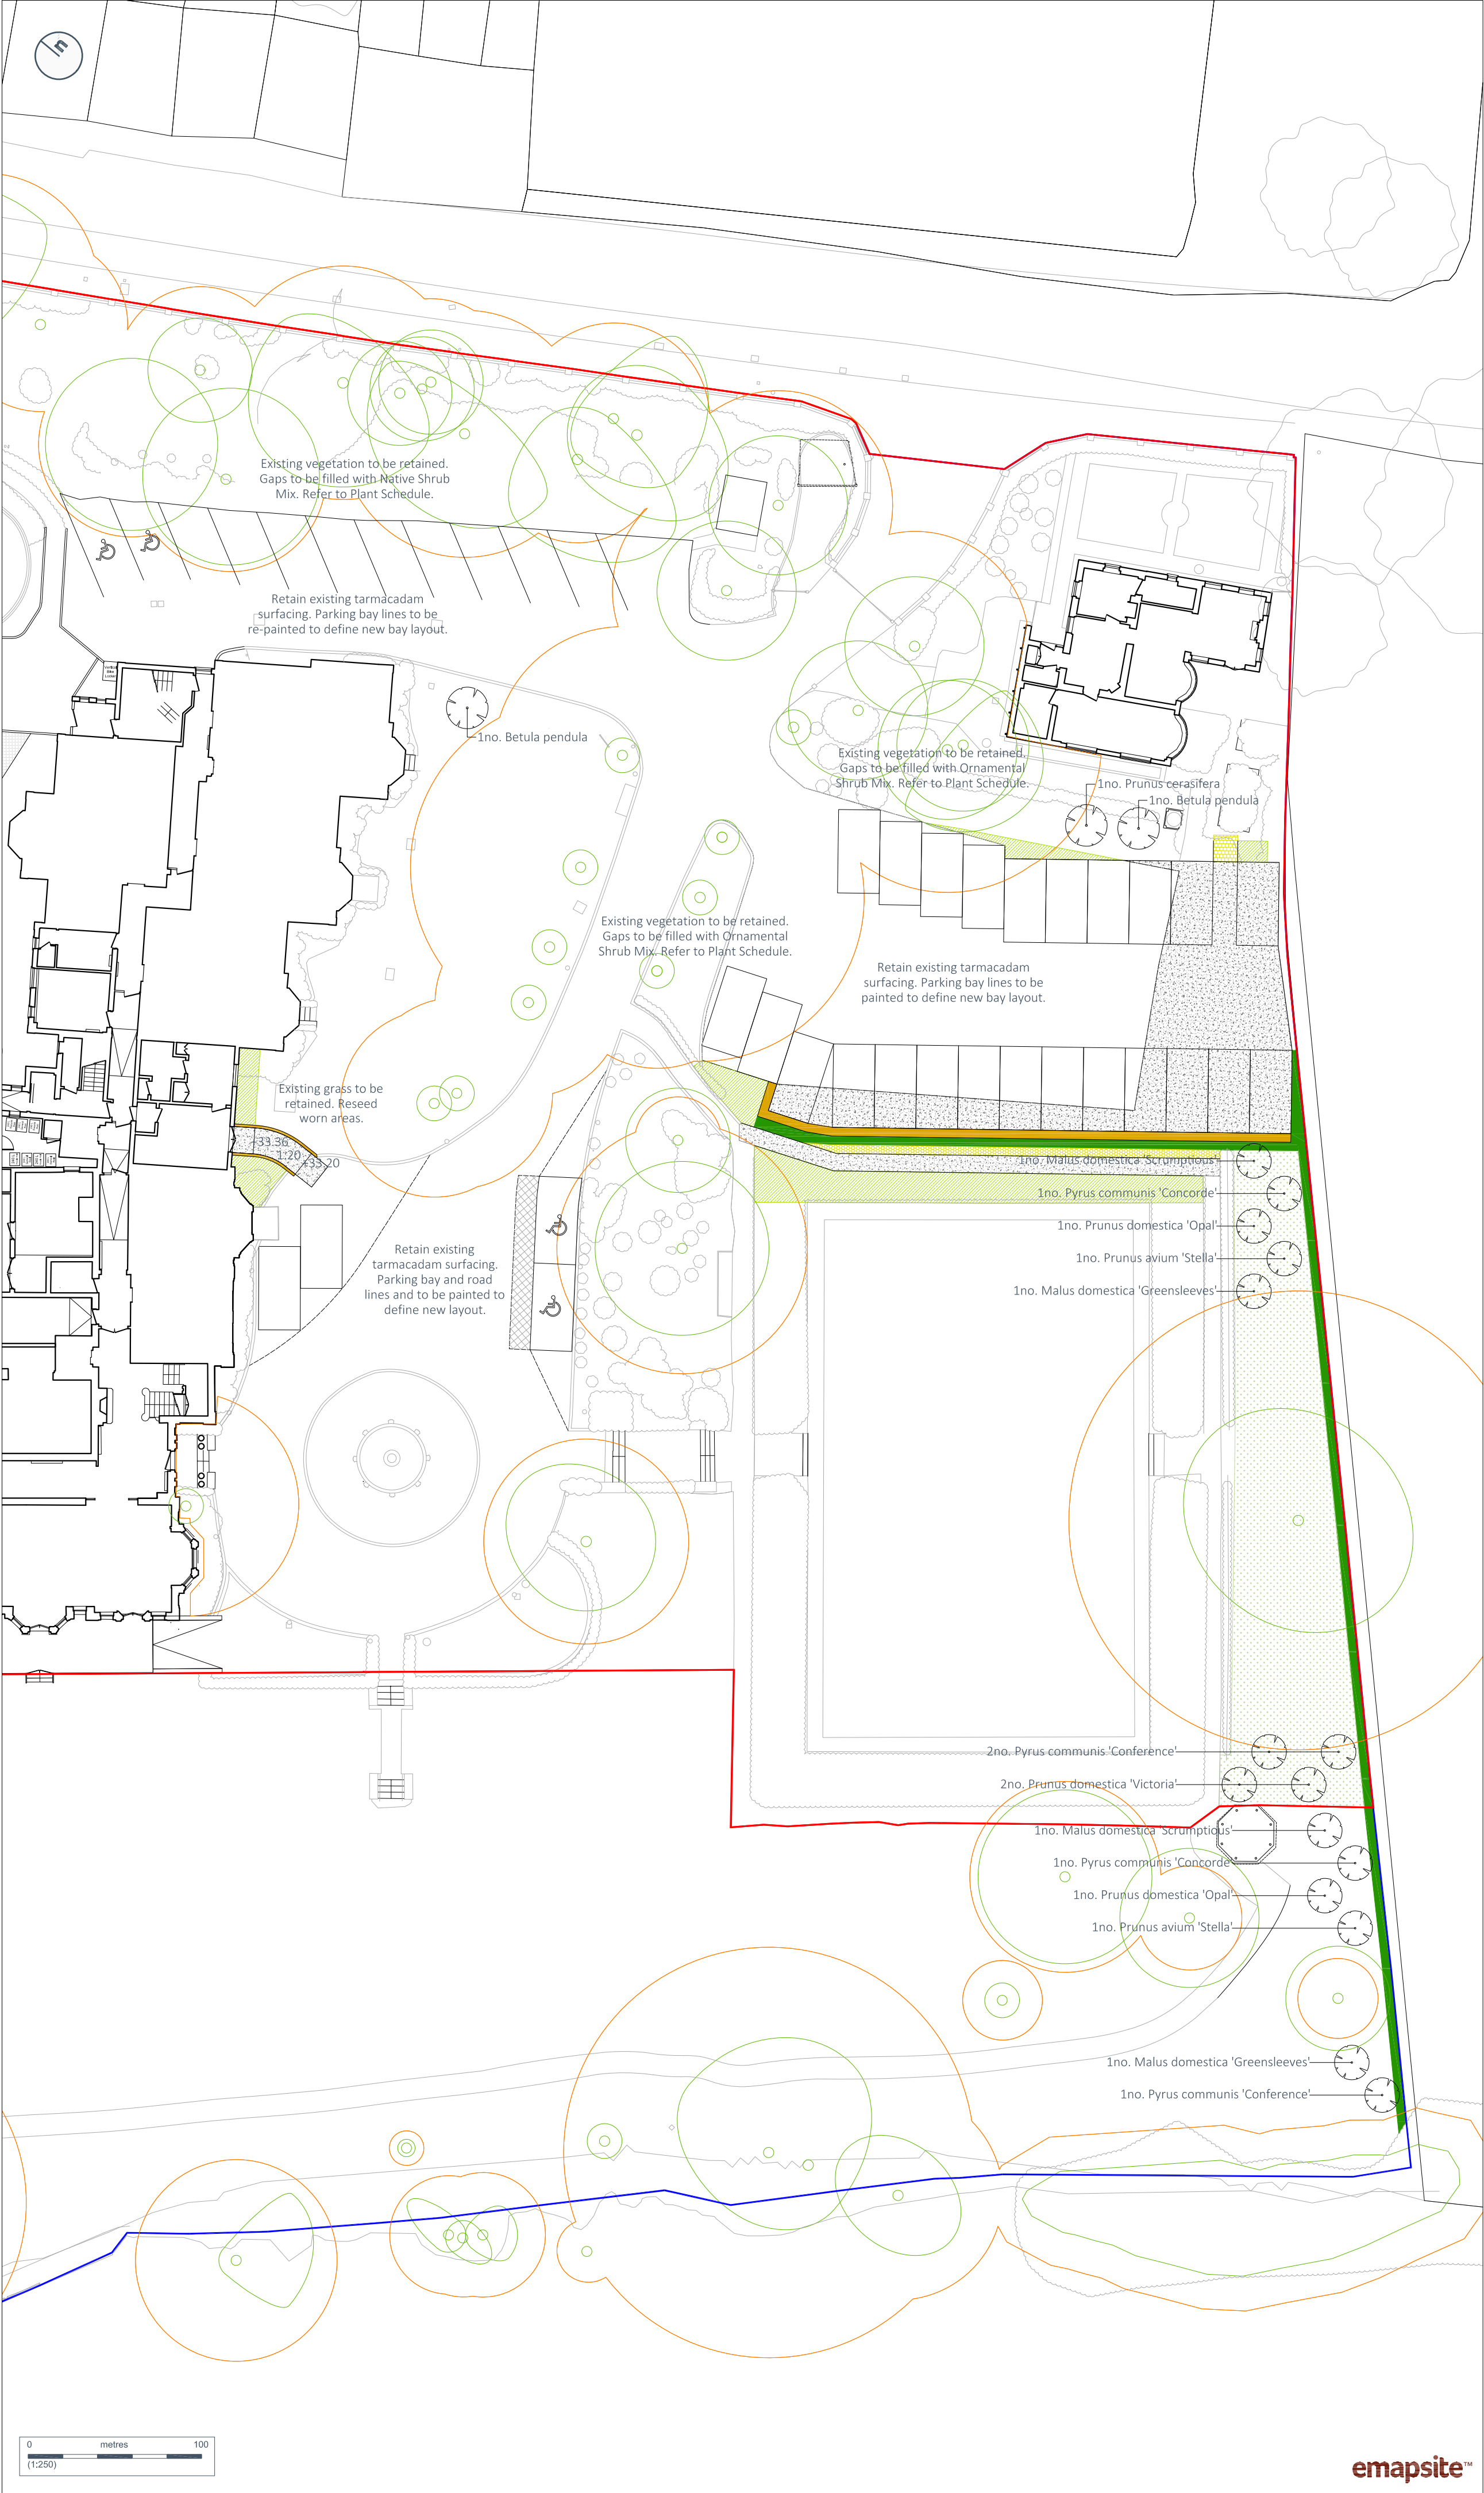

Copyright of Turley
This drawing is for illustrative purposes only and should not be used for any construction or estimation purposes. To be scaled for planning application purposes only. No liability or responsibility is accepted arising from reliance upon the information contained within this drawing.
Plans reproduced by permission of Ordnance Survey on behalf of The Controller of Her Majesty's Stationery Office. © Crown Copyright and database right (2022). Ordnance Survey Licence number (0100031673).

- KEY**
- Application boundary
 - Ownership boundary
 - Tarmacadam
Continuation of existing surface materials.
Installed to product specification.
 - Extent of existing tarmacadam to be retained
 - Relocated garden path
New area of path to use the same or similar approved product as existing garden paths.
Installed to engineers specification.
 - Retaining wall
Height min.50cm above floor level of car park inc. coping. Brick finish same as bricks to new building.
 - Existing tree retained
 - Combined root protection area
 - Proposed tree
 - Native hedgerow
Planted in a double staggered row, 400mm between rows, at 5no. plants per linear metre
 - Ornamental shrub mix
In areas of existing vegetation, retain existing vegetation where possible and add additional plants where needed.
 - Meadow mix
 - Infill and bedding mix

CLIENT
Retirement Villages Group

PROJECT
Thamesfield Retirement Village

DRAWING
Car Park - Hard and Soft Landscape Plan

PROJECT NUMBER
RETH3002

DRAWING NUMBER
06

DRAWN / CHECK BY
RM

REVISION
C

STATUS
Final

DATE
November 2023

SCALE
1:250 @ A2