


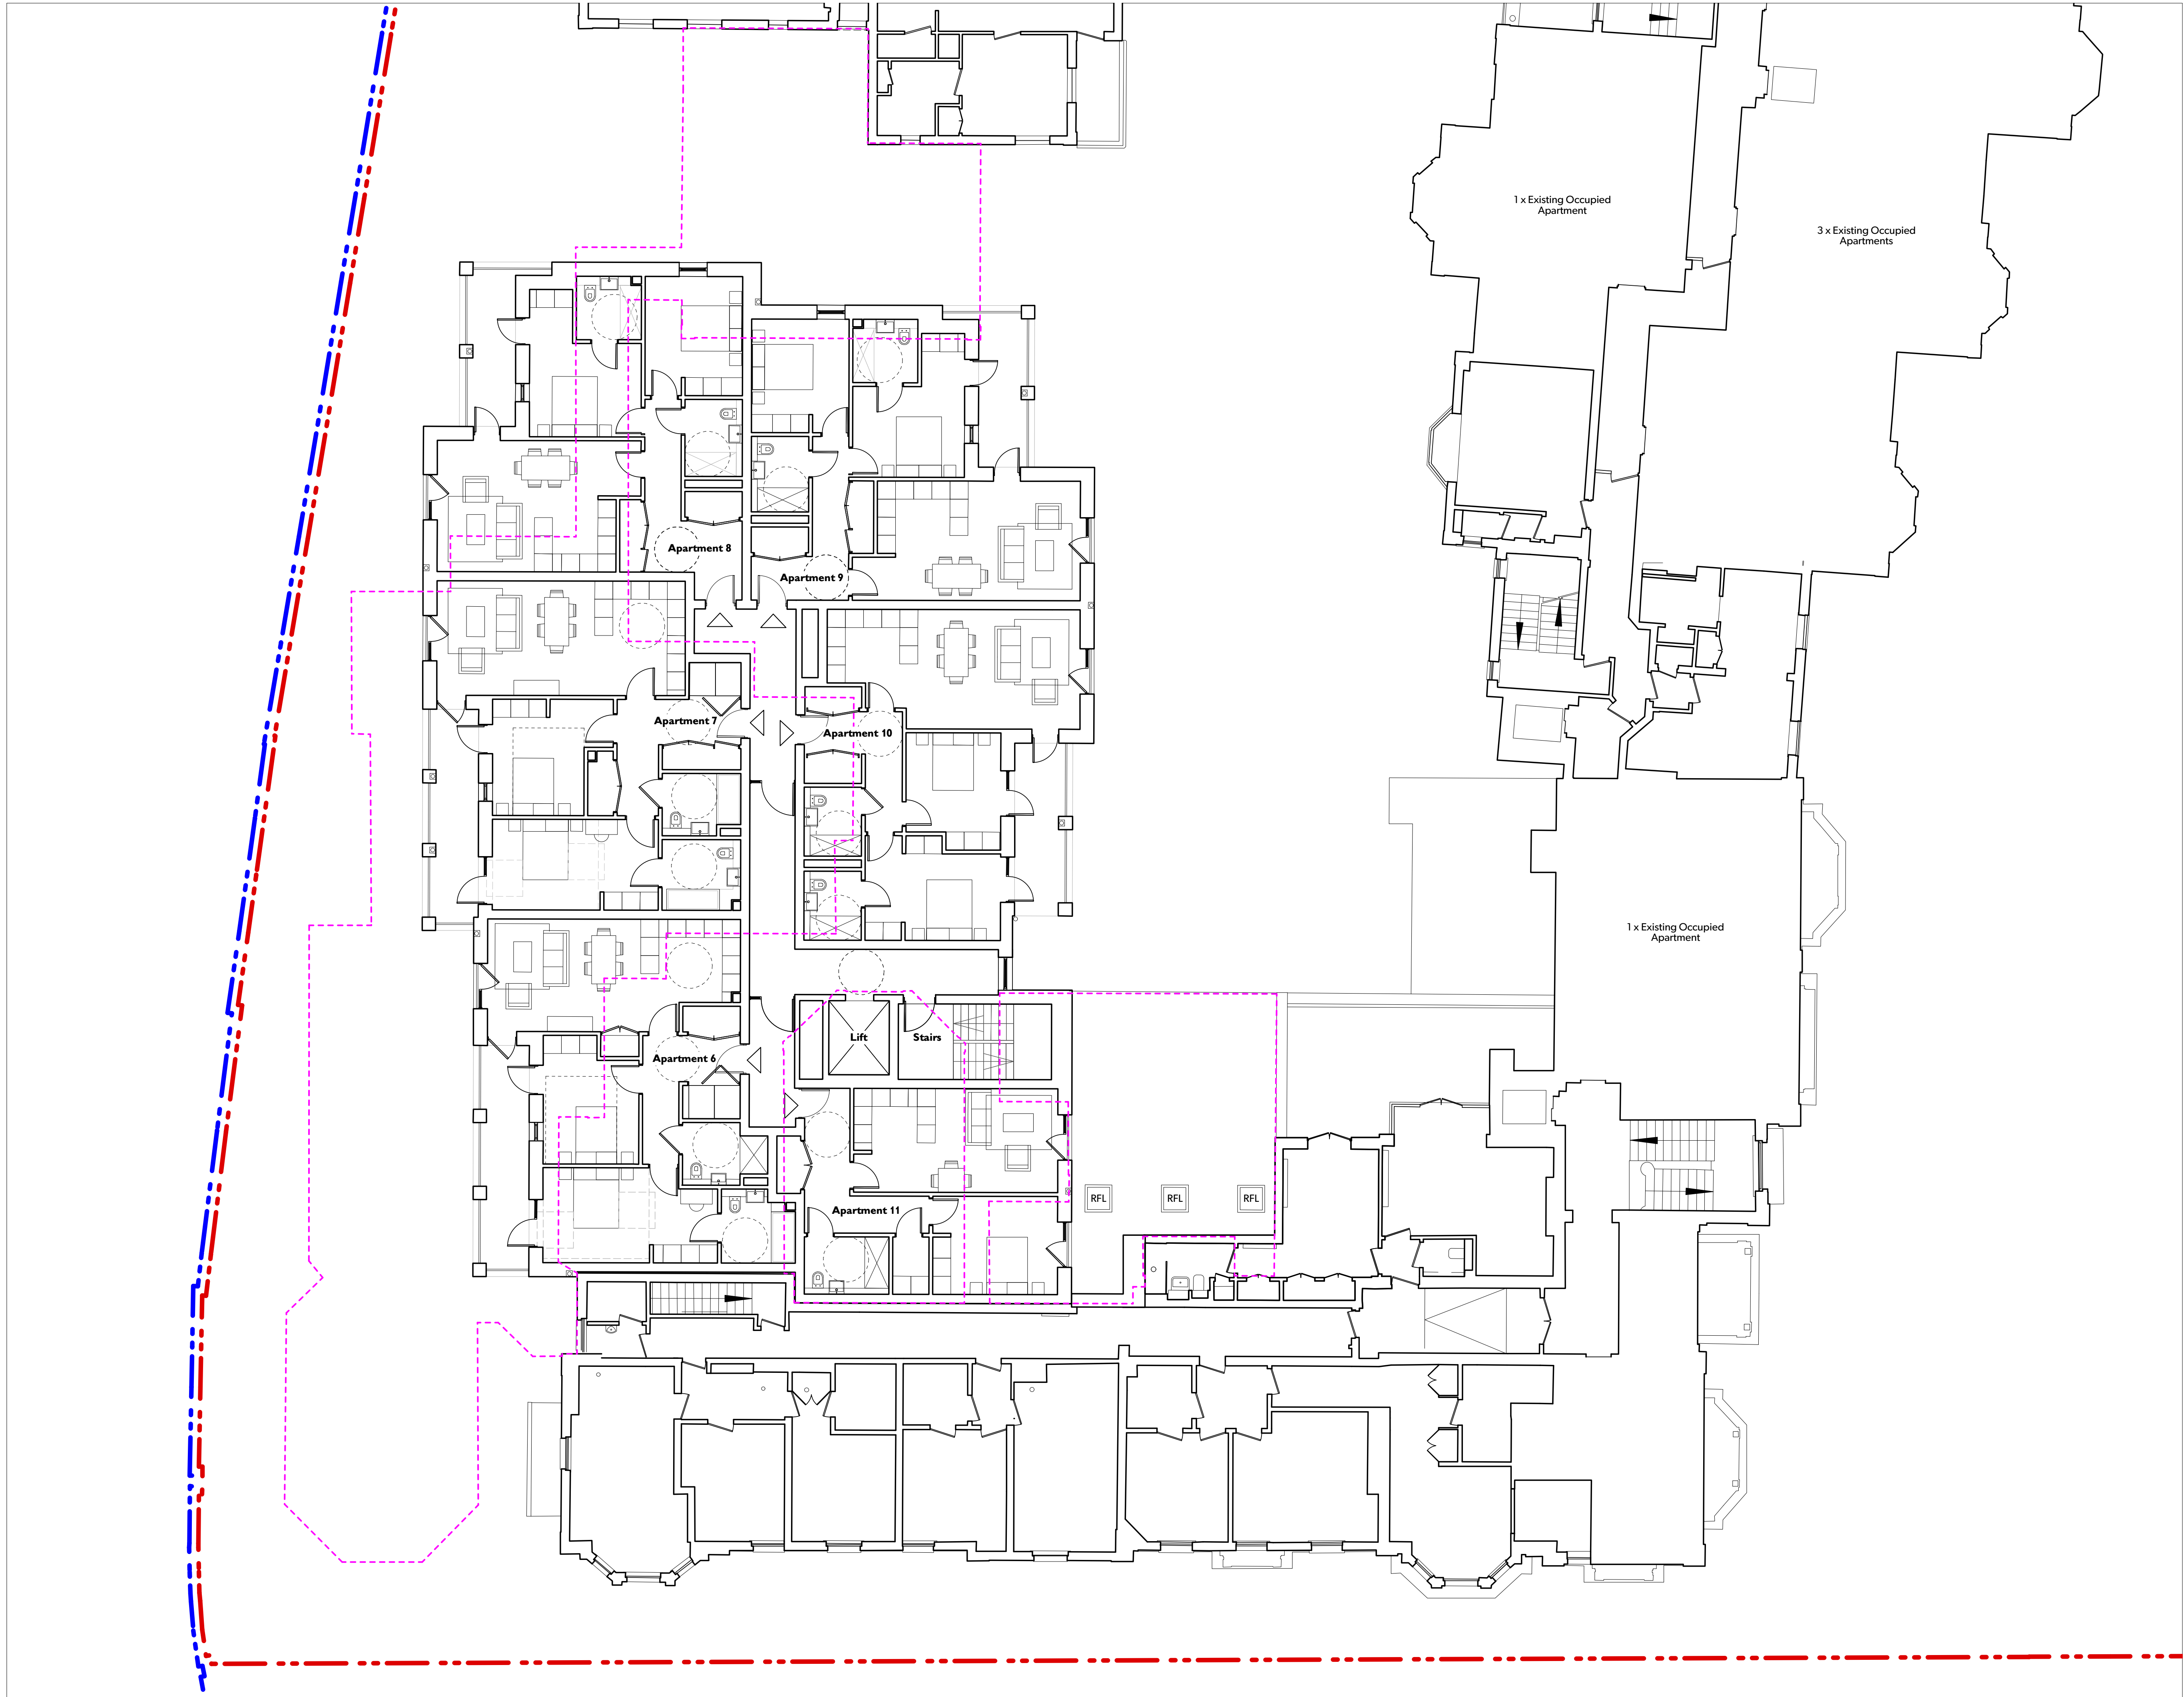


Notes

Do not scale for this drawing. Use written levels and dimensions only.

This drawing is to be read in conjunction with all other relevant documentation produced by Design Engine Architects Consultants and Sub-Contractors drawings, schedules and Specifications.

Design Engine drawing based on Point 2 Surveyors Ltd drawings, dated July 2021. The site boundaries are those described by the client.

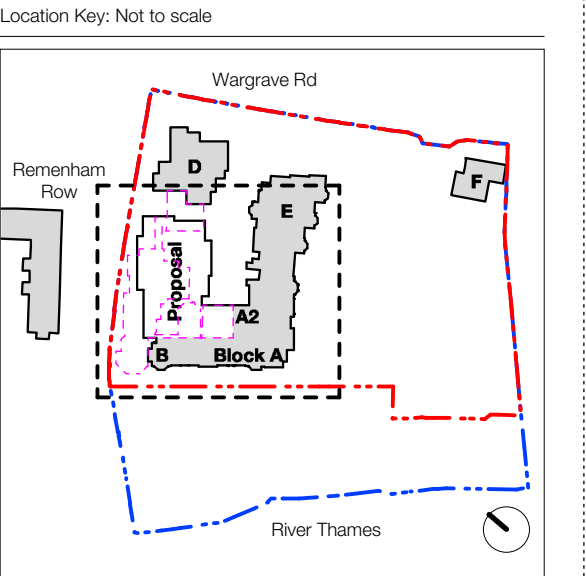

Key:

Site Application Boundary ————

Ownership Boundary ————

Demolished - - - - -

|     |          |                |       |      |
|-----|----------|----------------|-------|------|
| 00  | 28/12/23 | PLANNING ISSUE | KS    | RPC  |
| rev | date     | notes          | drawn | chkd |

DESIGNENGINE  
ARCHITECTS

|                           |                              |           |
|---------------------------|------------------------------|-----------|
| Project Name              | Date of issue                | Scale     |
| Thamesfield               | August 2023                  | 1:100 @A1 |
| Client                    | Designing the                | Project   |
| Retirement Villages Group | Proposed Plans - First Floor |           |

|         |                |         |
|---------|----------------|---------|
| Sheet   | Project Number | Version |
| Stage 3 | 2212-P-202     | 00      |