


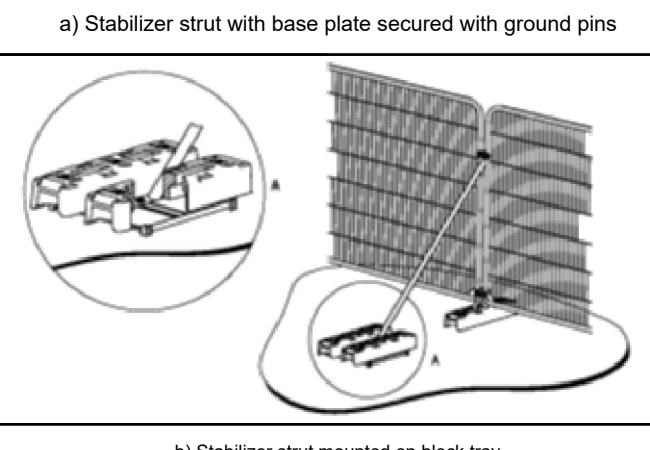

TREE PROTECTION AREA



TREES ENCLOSED BY THIS FENCE ARE PROTECTED BY PLANNING CONDITIONS AND ARE SUBJECTS TO A TREE PRESERVATION ORDER (TPO) ISSUED BY THE LOCAL PLANNING AUTHORITY.

CONVICTION BY TREE PRESERVATION ORDERS MAY LEAD TO CRIMINAL PROSECUTION

THE FOLLOWING MUST BE OBSERVED BY ALL PERSONS:-

- THE PROTECTIVE FENCING MUST NOT BE REMOVED
- NO PERSON SHALL ENTER THE PROTECTED AREA
- NO MACHINE OR PLANT SHALL ENTER THE PROTECTED AREA
- NO MATERIALS SHALL BE STORED IN THE PROTECTED AREA
- NO PERSON SHALL BE DEPOSITED IN THE PROTECTED AREA
- NO EXCAVATION SHALL OCCUR IN THE PROTECTED AREA

ANY INCURSION INTO THE PROTECTED AREA MUST BE WITH THE WRITTEN PERMISSION OF THE LOCAL PLANNING AUTHORITY

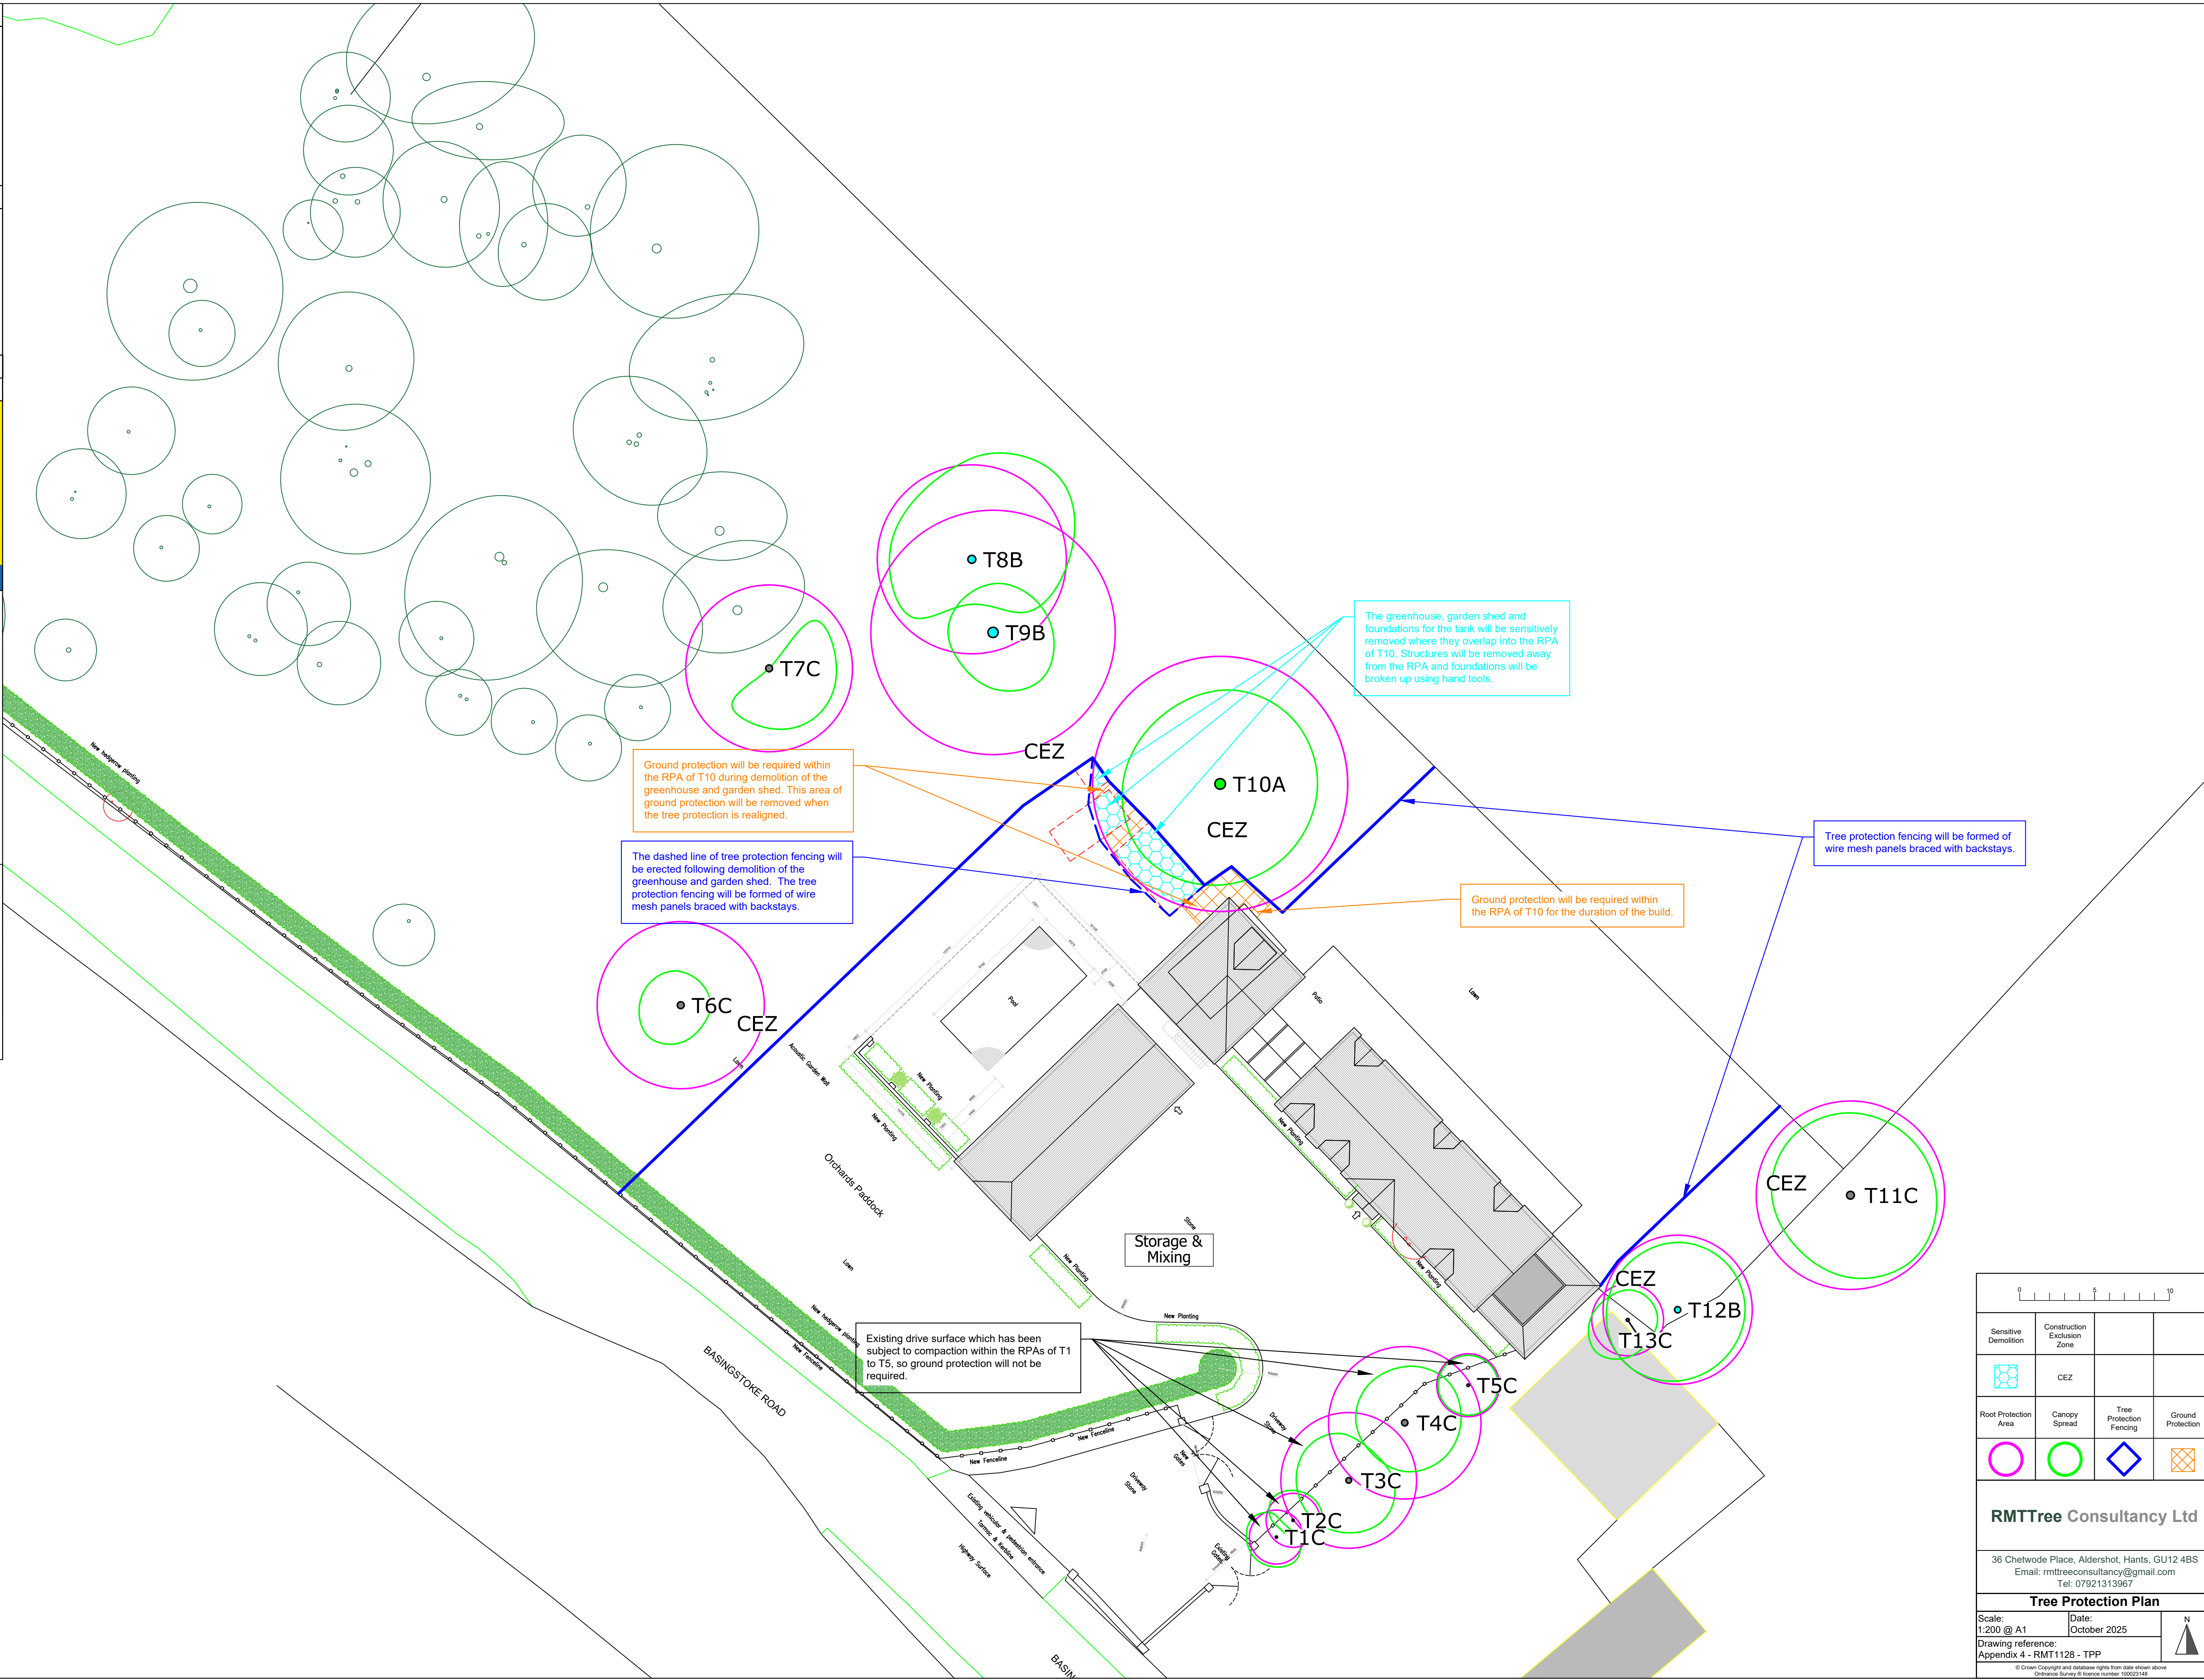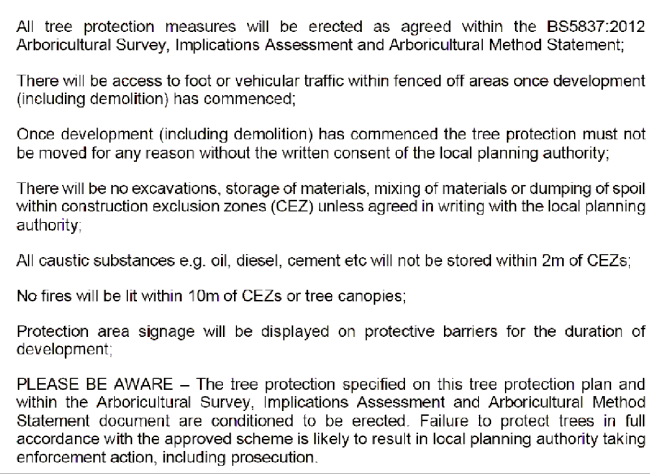

Sensitive Demolition	Construction Exclusion Zone		
	CEZ		
Root Protection Area	Canopy Spread	Tree Protection Fencing	Ground Protection
RMTTree Consultancy Ltd 36 Chetwode Place, Aldershot, Hants, GU12 4BS Email: info@rmttreeconsultancy.com Tel: 07921313967			
Tree Protection Plan			
Scale: 1:200 @ A1	Date: October 2025		
Drawing reference: Appendix 4 - RMT1128 - TPP			
© Crown Copyright and database rights from data shown above Ordnance Survey E Licence number: 100023148			