


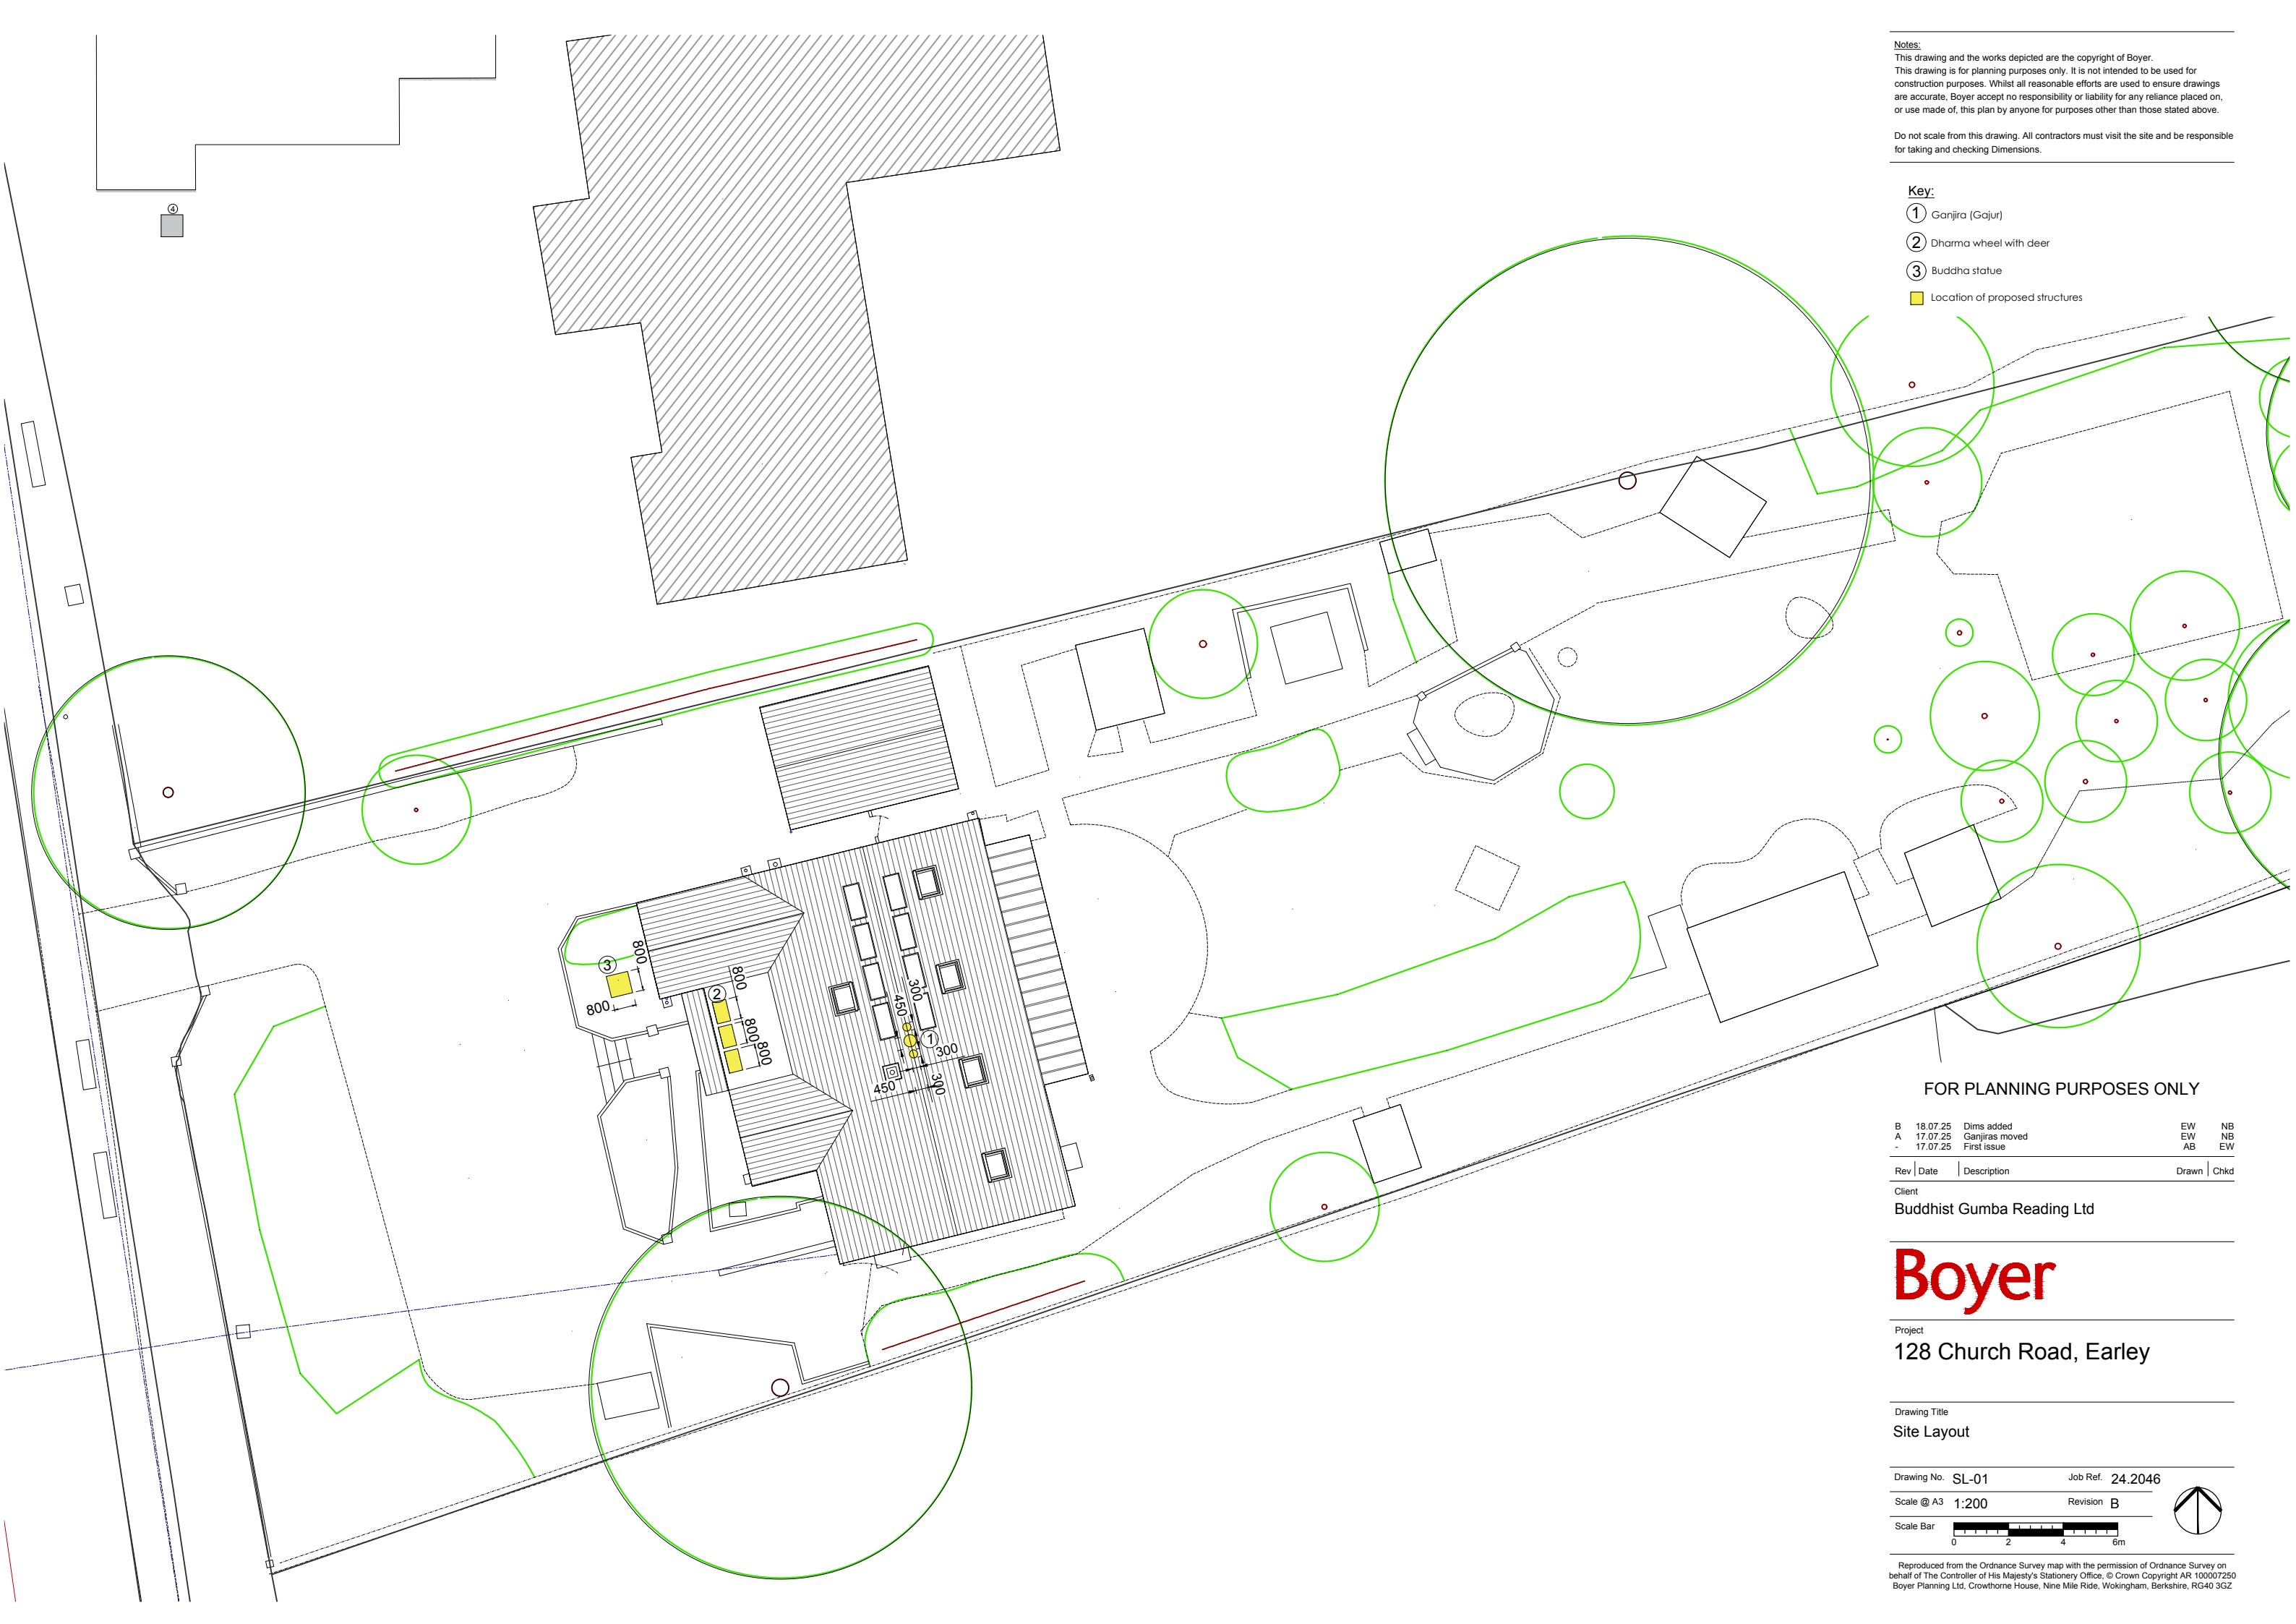

Notes:
This drawing and the works depicted are the copyright of Boyer.
This drawing is for planning purposes only. It is not intended to be used for construction purposes. Whilst all reasonable efforts are used to ensure drawings are accurate, Boyer accept no responsibility or liability for any reliance placed on, or use made of, this plan by anyone for purposes other than those stated above.

Do not scale from this drawing. All contractors must visit the site and be responsible for taking and checking Dimensions.

- Key:**
- ① Ganjira (Gajur)
 - ② Dharma wheel with deer
 - ③ Buddha statue
 - Location of proposed structures

FOR PLANNING PURPOSES ONLY

B	18.07.25	Dims added	EW	NB
A	17.07.25	Ganjiras moved	EW	NB
-	17.07.25	First issue	AB	EW

Rev	Date	Description	Drawn	Chkd
-----	------	-------------	-------	------

Client
Buddhist Gumba Reading Ltd

Boyer

Project
128 Church Road, Earley

Drawing Title
Site Layout

Drawing No. SL-01 Job Ref. 24.2046

Scale @ A3 1:200 Revision B

Scale Bar
0 2 4 6m



Reproduced from the Ordnance Survey map with the permission of Ordnance Survey on behalf of The Controller of His Majesty's Stationery Office. © Crown Copyright AR 100007250 Boyer Planning Ltd, Crowthorne House, Nine Mile Ride, Wokingham, Berkshire, RG40 3GZ