



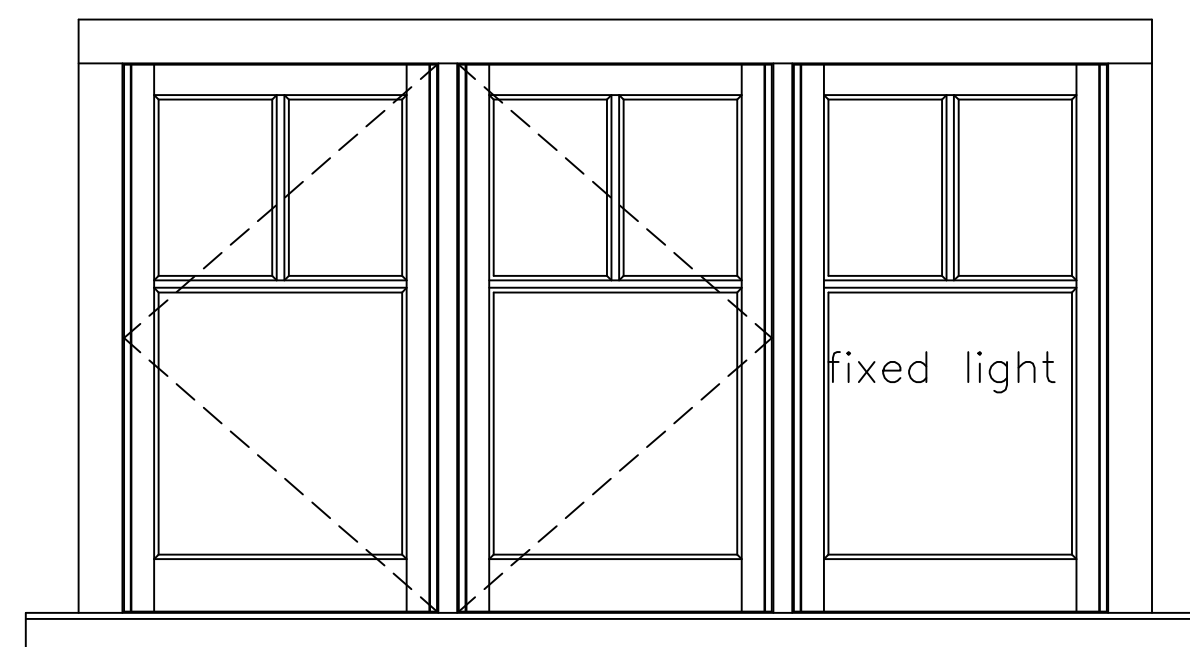


Window A External

Existing frame retained with new planted cill nose. Fixed and opening lights to be replaced with new to match existing in every detail
Cill nose projects 30mm from brickwork.
Cill nose from previous repair removed and new cill nose planted

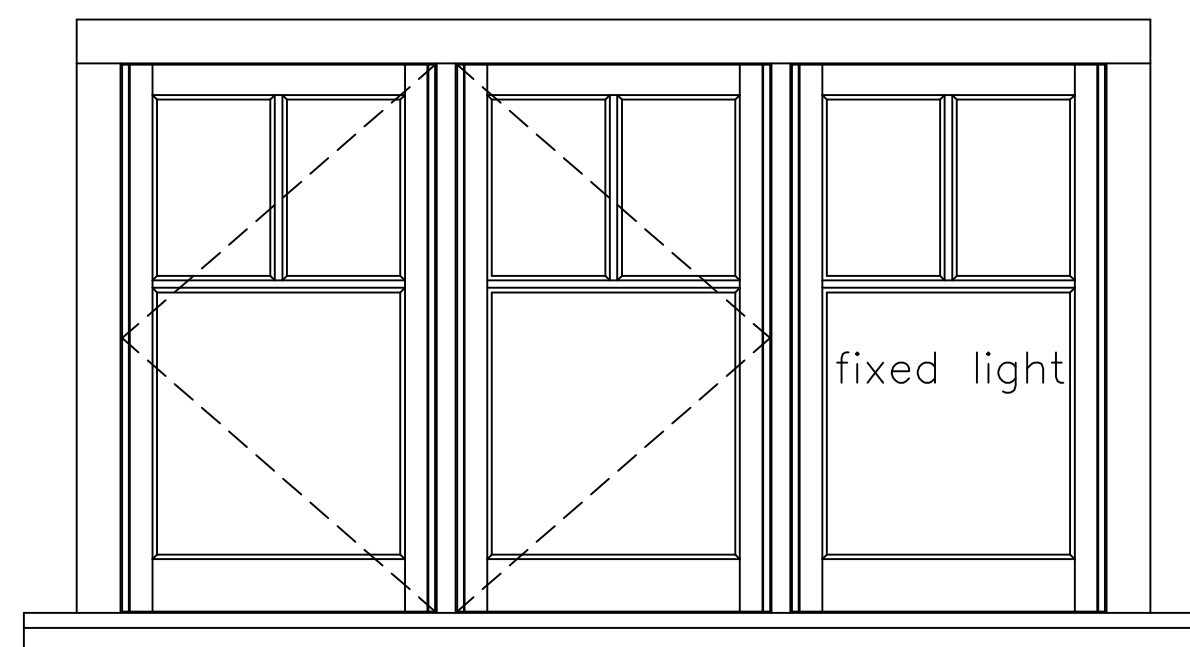


Window B External

Existing frame retained with new planted cill nose. Fixed and opening lights to be replaced with new to match existing in every detail
Cill nose projects 30mm from brickwork.
Cill nose from previous repair removed and new cill nose planted

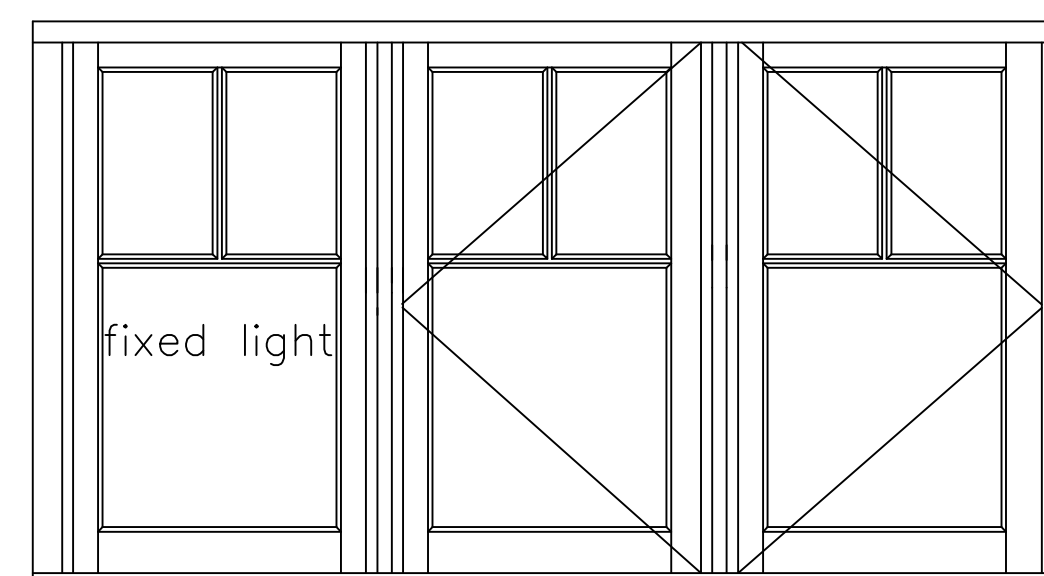


Window A Internal

Existing iron pear drop casement stays and latch (with morticed keeps)
Pair of 5 knuckle hinges per opening light
All ironmongery carefully removed, cleaned redecorated and re fitted in same locations as existing

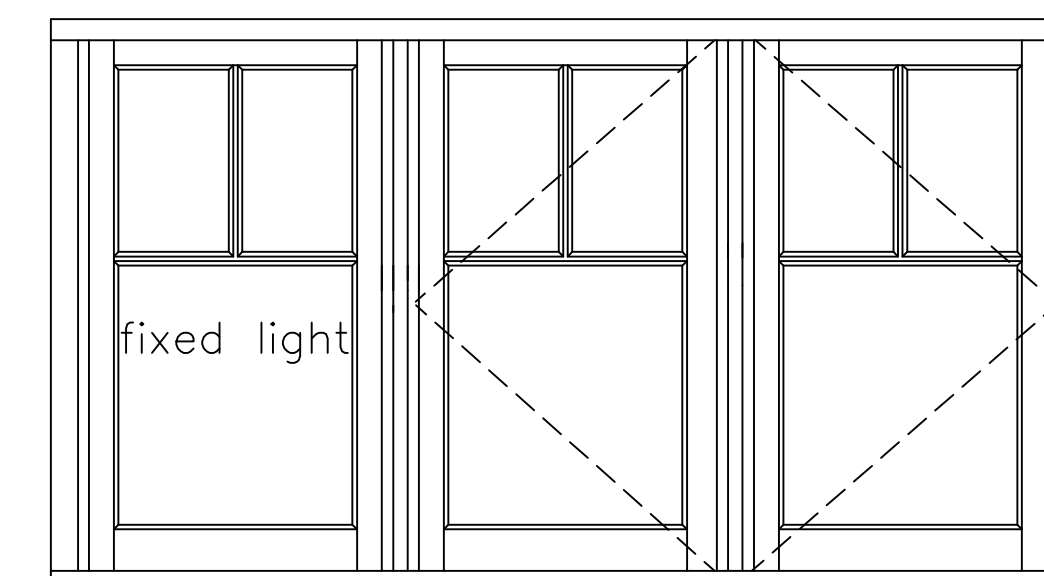


Window B Internal

Existing iron pear drop casement stays and latch (with morticed keeps)
Pair of 5 knuckle hinges per opening light
All ironmongery carefully removed, cleaned redecorated and re fitted in same locations as existing

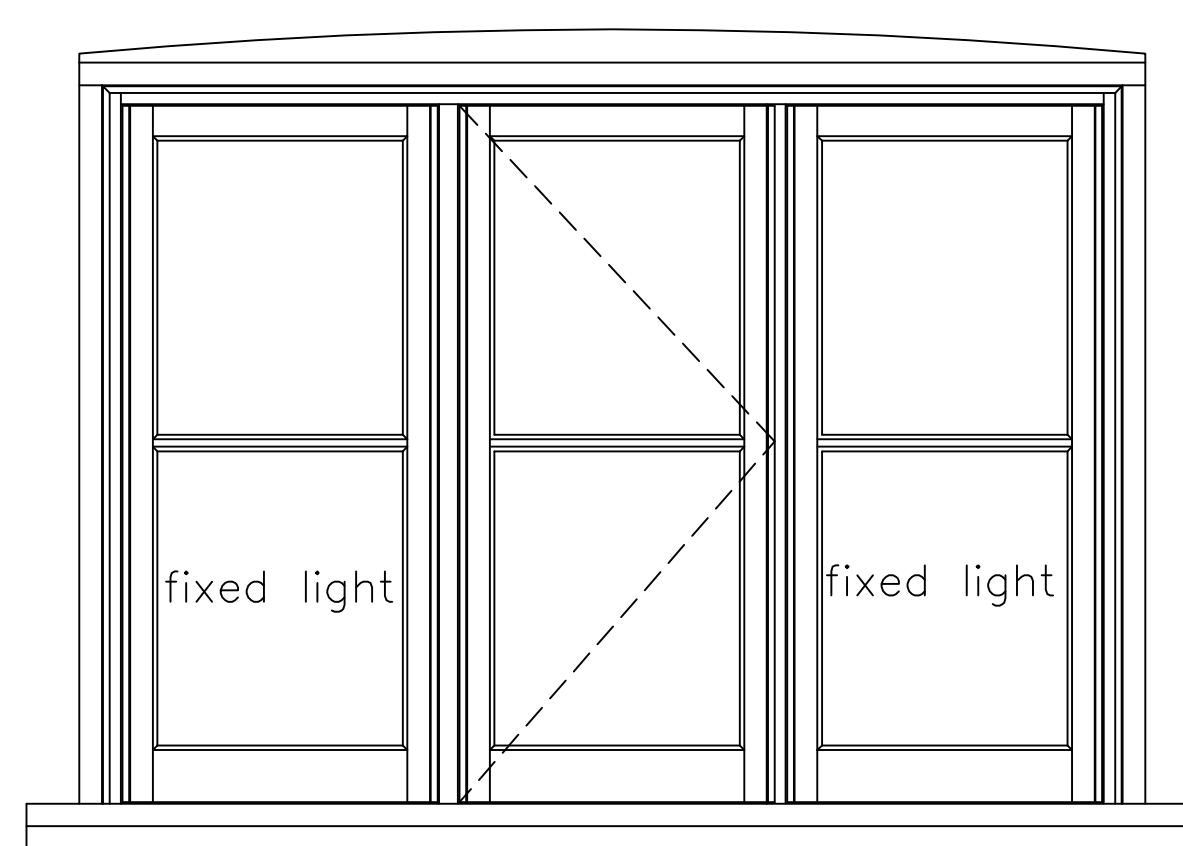


Window C External

Frame set back 6–10mm into structural opening
Cill nose projects 60mm from brickwork.
Cill is bull nosed and planted from previous repair

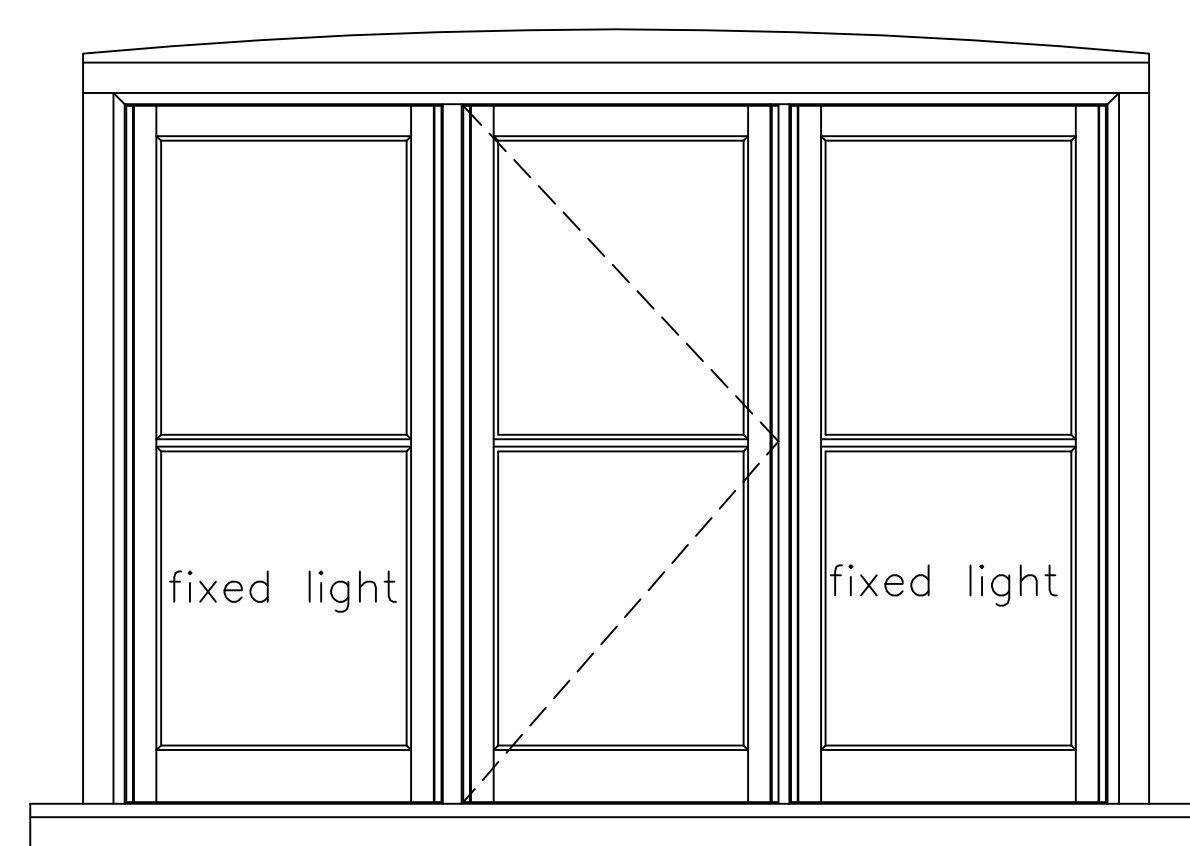


Window D External

Frame set back 6–10mm into structural opening.
Cill projects 70mm from brickwork.
Cill is bull nosed and planted from previous repair

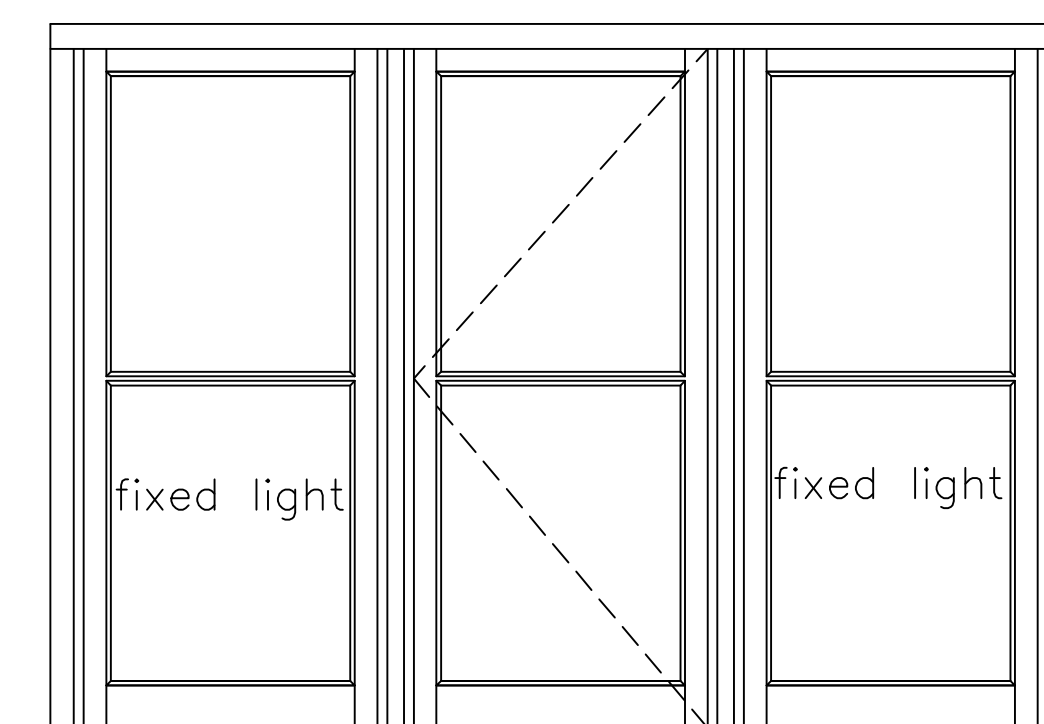


Window C Internal

Existing iron monkey tail casement stay and latch (with morticed keeps)
Pair of 5 knuckle hinges per opening light
All ironmongery carefully removed, cleaned redecorated and re fitted in same location as existing

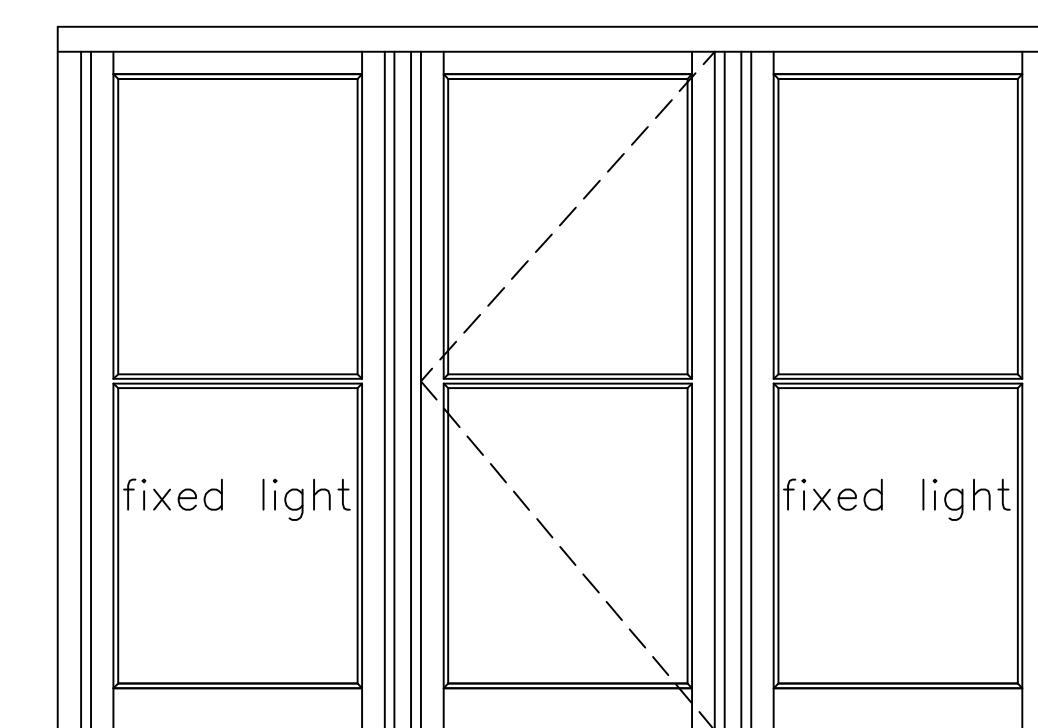

Window D Internal

Existing iron monkey tail casement stays and latch (with morticed keeps)
Pair of 5 knuckle hinges per opening light.
All ironmongery carefully removed, cleaned redecorated and refitted in same location as existing

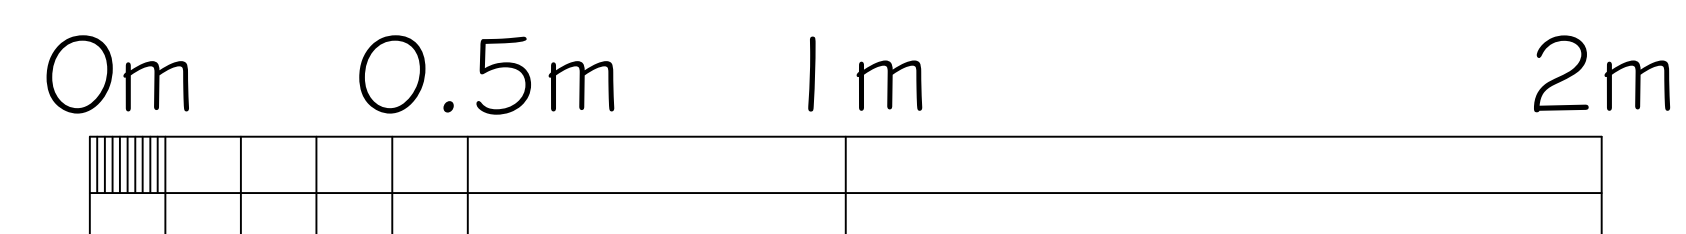

All details and sections of heads, jambs, glazing bars and casement frames to match existing in all respects


REV A Frames to windows A and B retained with new planted cill. Replacement openable and fixed lights

11 HEADLEY ROAD
WOODLEY
BERKSHIRE
BERKS

HICKS DEVELOPMENTS

WINDOWS A TO D
PROPOSED ELEVATIONS

SCALE 1:10 DATE 20.05.2025

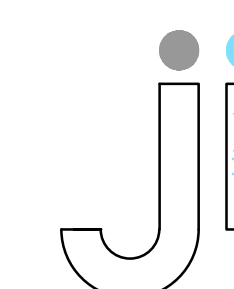

J I Architects
5 Butt Street
Minchinhampton
Gloucestershire GL6 9JP
01453 451 457
john@jiarchitects.co.uk