



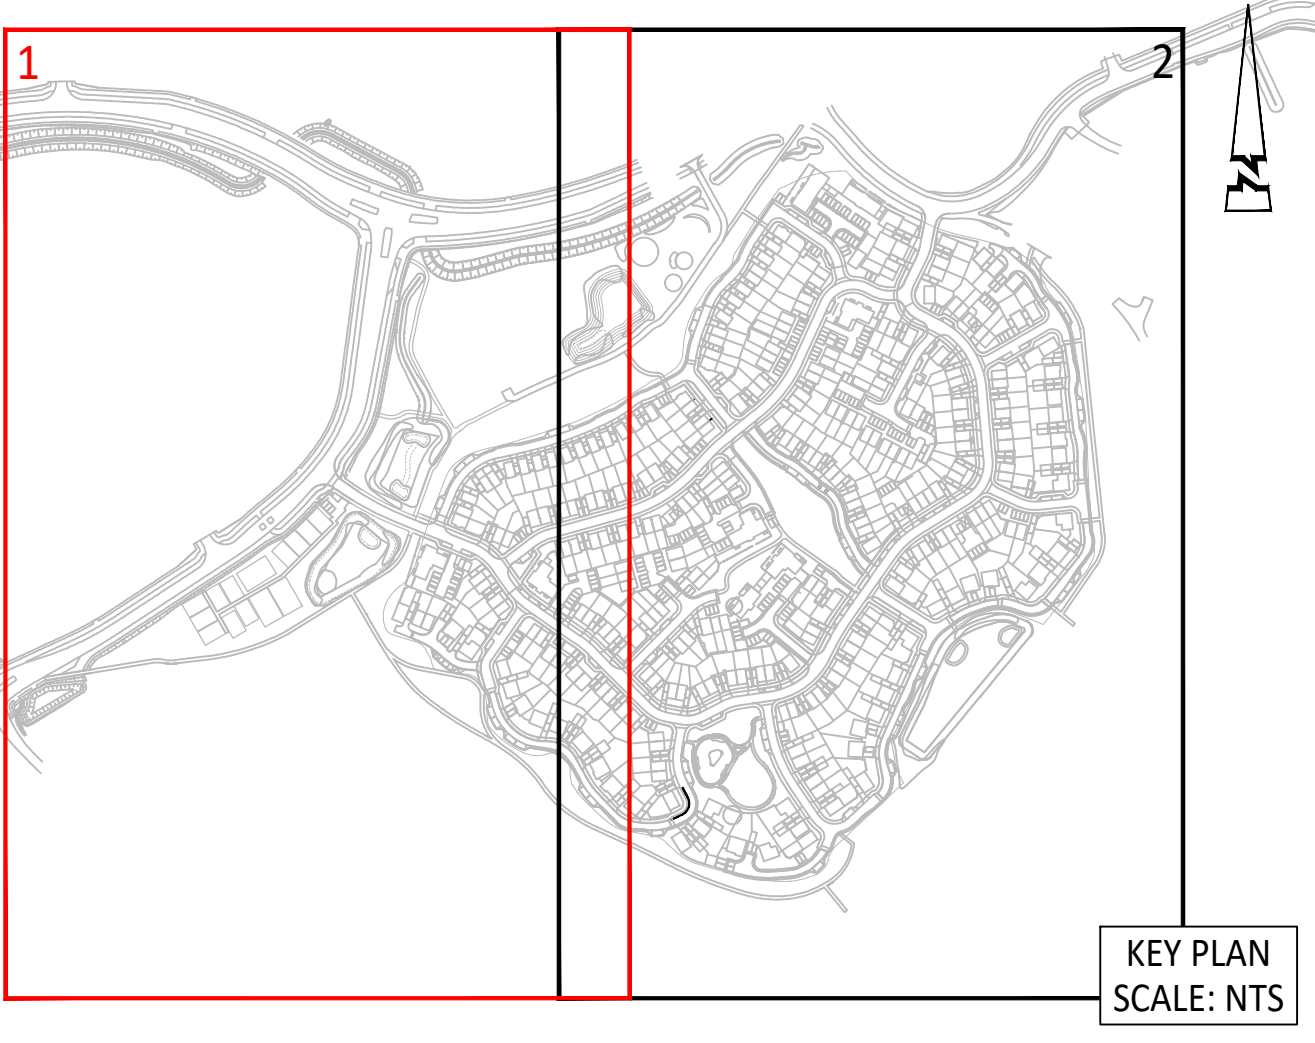

© ABLEY LETCHFORD PARTNERSHIP LTD.
This drawing should not be reproduced without consent.

- GENERAL NOTES:
- Do not scale.
 - This drawing is to be read in conjunction with and checked against all other drawings, Engineering details, Specification and any structural, geotechnical or other specialist document provided.
 - The proposed works on this drawing could impact on existing services; statutory undertakers apparatus, therefore the contractor should check the position of existing services on site prior to starting work.
 - Any anomaly or contradiction between any of the above is to be reported to the Engineer.

- GENERAL KEY:
- Tree root protection area
 - Proposed embankment - no steeper than 1:3 slopes
 - Link Road Back of Cycleway Levels
 - Proposed Spot Levels
 - Existing Levels
- CARRIAGEWAY KEY:
- Alignment channage
 - Major contour (250mm interval)
 - Minor contour (50mm interval)
 - Back of footway levels
- BASIN AND SWALE KEY:
- Major contour (500mm interval)
 - Minor contour (100mm interval)
- LANDSCAPED FOOTPATHS KEY:
- Major contour (250mm interval)
 - Minor contour (50mm interval)
 - Footpath channel levels

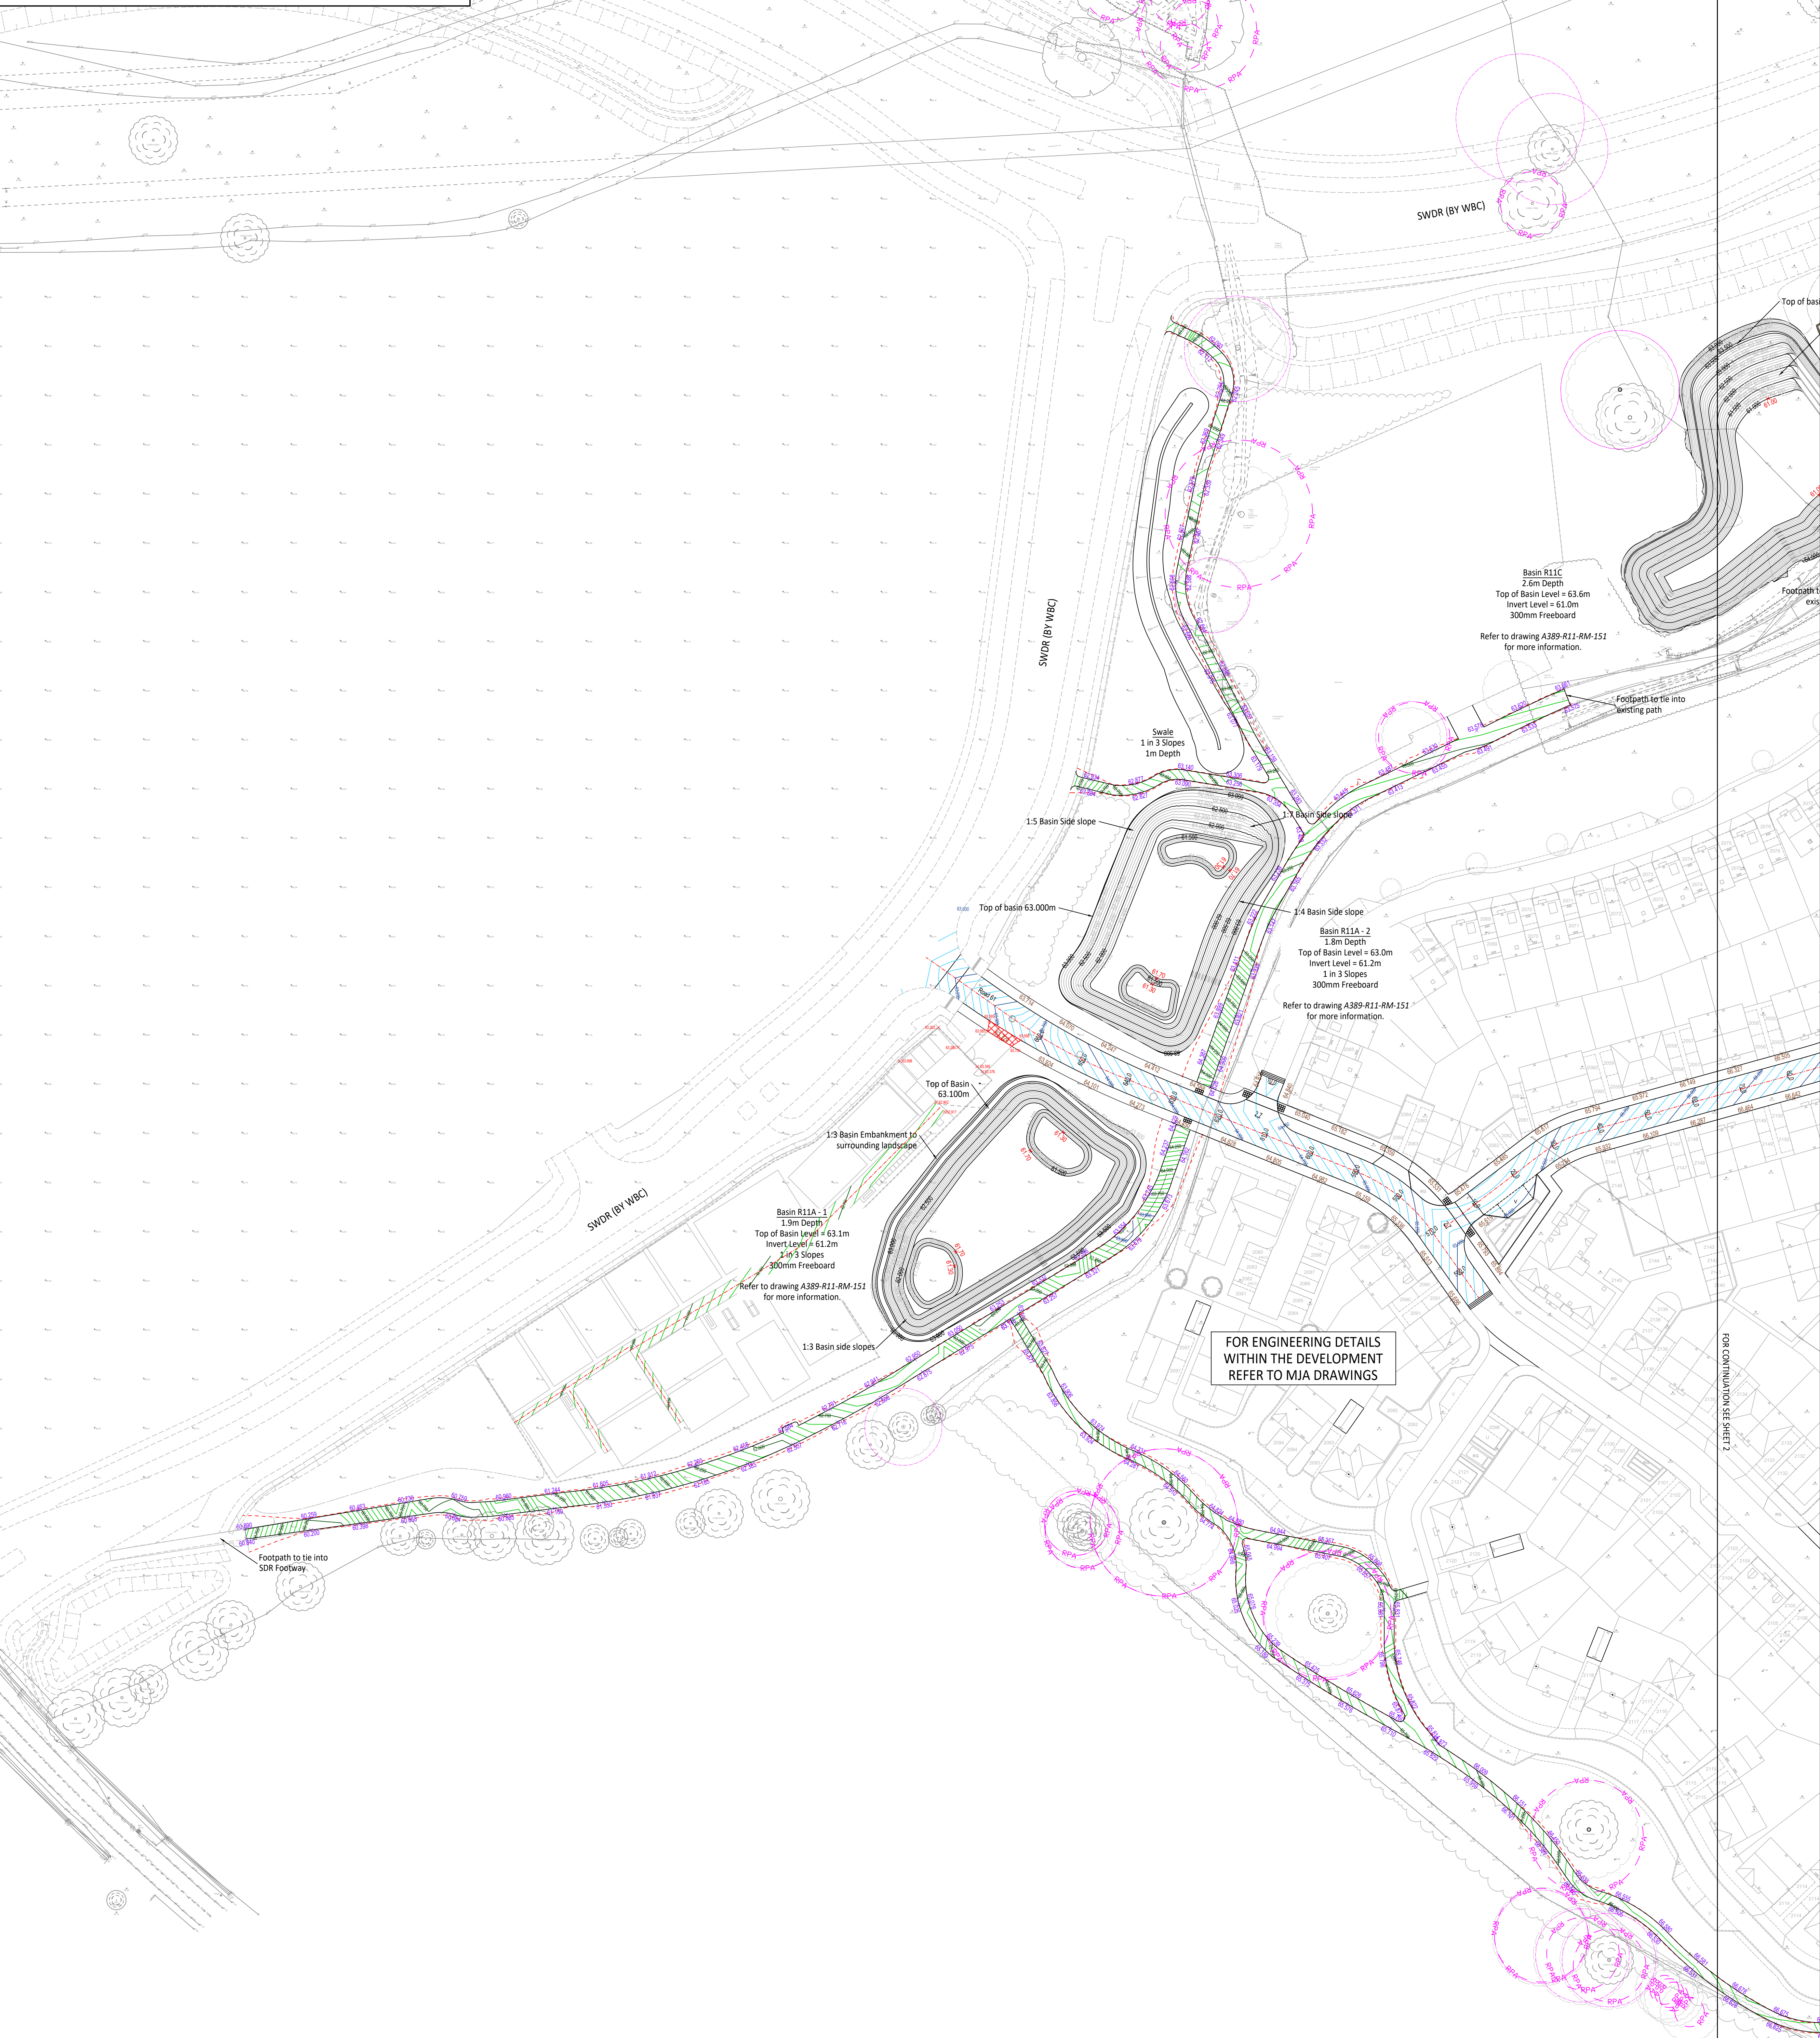

P	07/20	LAYOUT UPDATED	CLL	RF
E	03/24	AMENDED BASIN, SOUTHERN FOOTPATH AND NEW ALLOTMENT IMPLEMENTED	AS	RF
D	10/24	LAYOUT UPDATED	AS	RF
B	06/25	LAYOUT UPDATED	CLL	RF
C	02/26	LAYOUT UPDATED	AS	RF
A	03/26	FIRST ISSUE	AS	RF



Client	KIER PROPERTY DEVELOPMENTS LIMITED
Project	SOUTH WOKINGHAM SDL PHASE 2B R11 RESERVED MATTERS APPLICATION
File	PROPOSED LEVELS AND CONTOURS SHEET 1
Status	
Scale	1:500 @ A0
Date	MARCH 2025
Drawn	JJS
Checked	RF
Drawing No	A389-R11-RM-401
Revision	F