
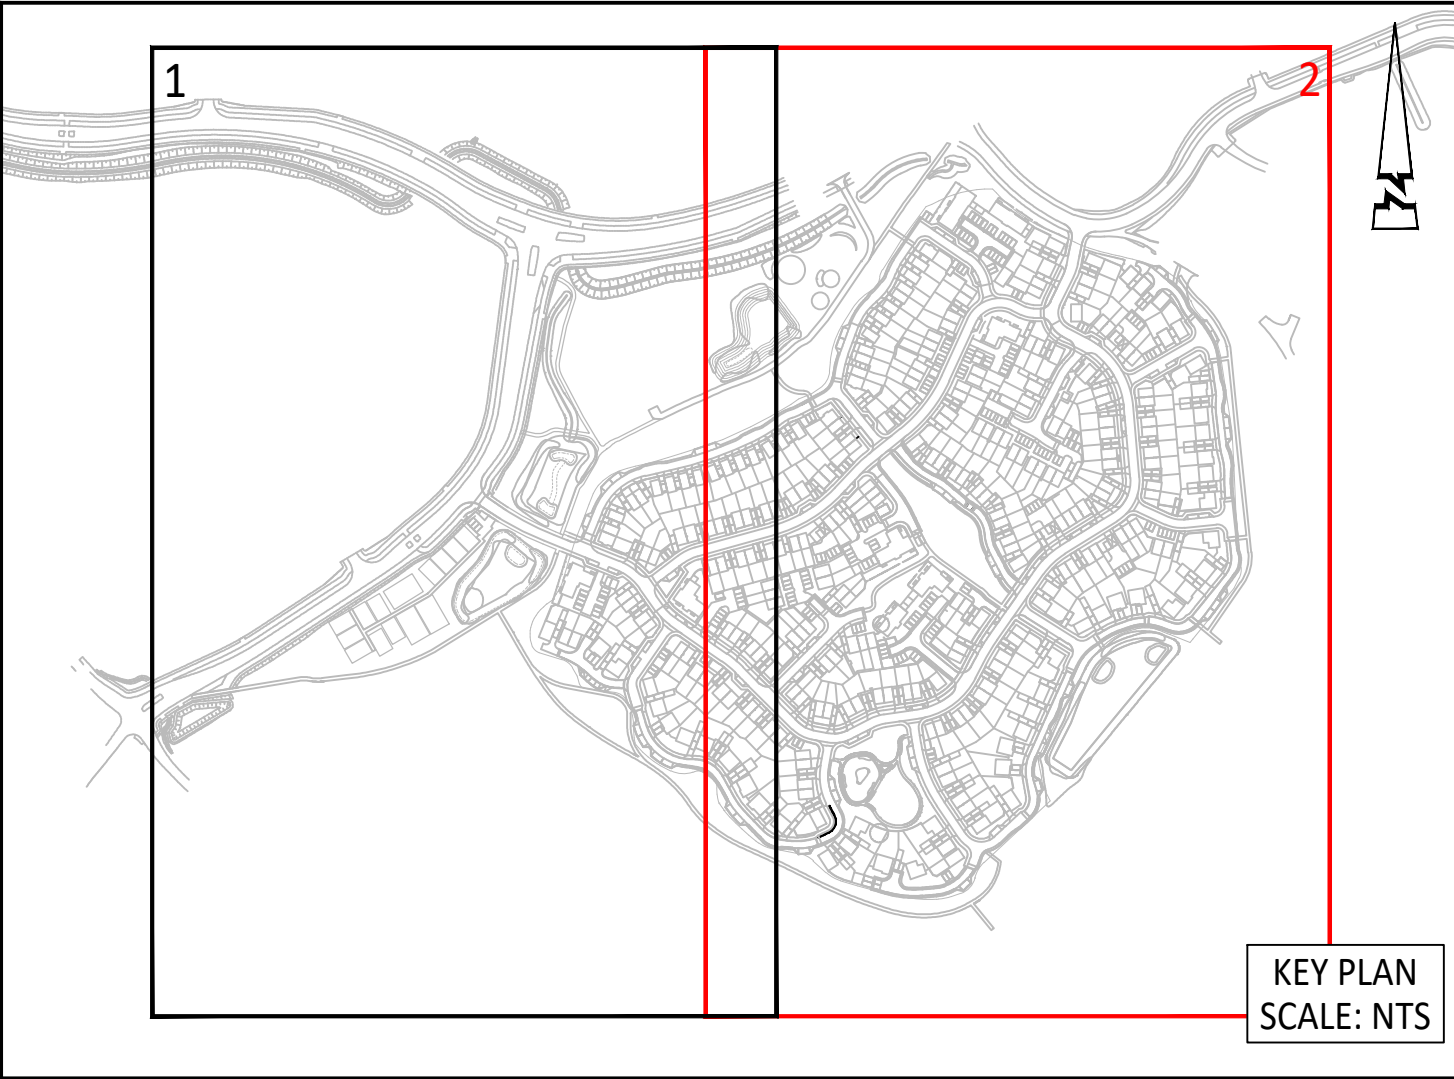


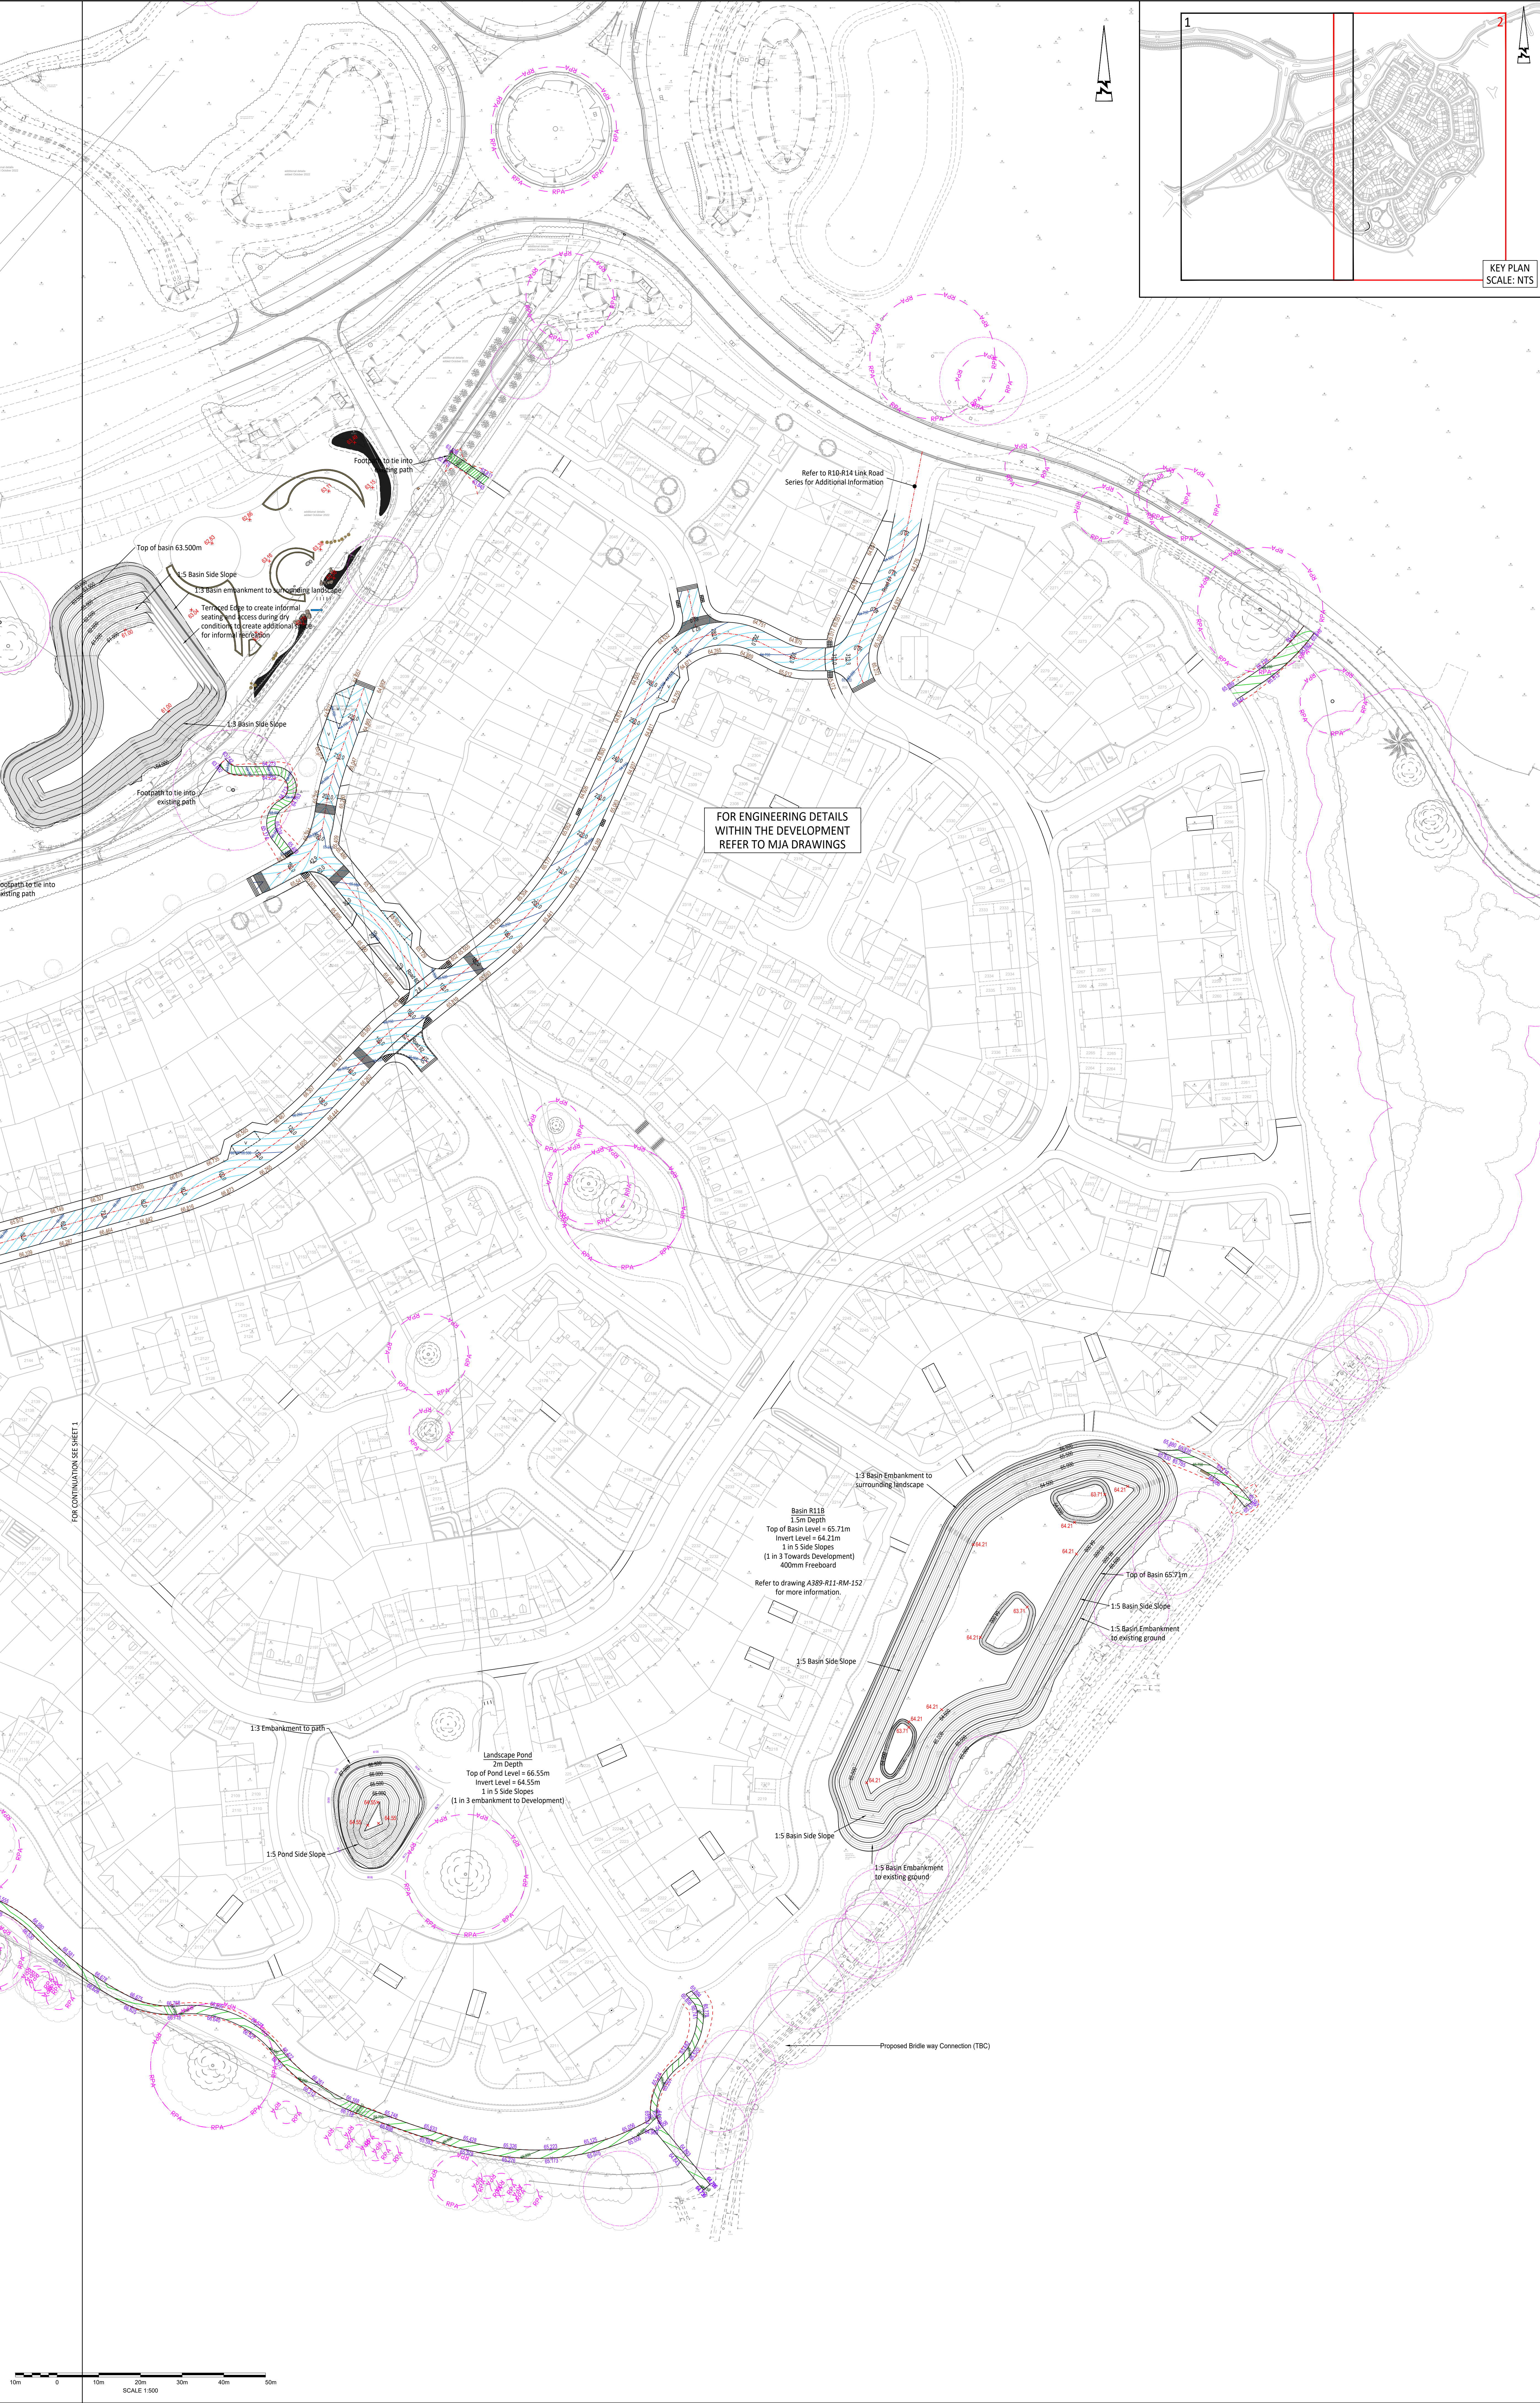

© ABLE LETCHFORD PARTNERSHIP LTD.
This drawing should not be reproduced without consent.

GENERAL NOTES:

- Do not scale.
- This drawing is to be read in conjunction with and checked against all other drawings, Engineering details, Specification and any structural, Geotechnical or other specialist document provided.
- The proposed works on this drawing could impact on existing services/ statutory undertakers apparatus, therefore the contractor should check the position of existing services on site prior to starting work.
- Any anomaly or contradiction between any of the above is to be reported to the Engineer.

GENERAL KEY:

- Tree root protection area
- Proposed embankment - no steeper than 1:3 slopes
- Link Road Back of Cycleway Levels
- Proposed Spot Levels
- Existing Levels

CARRIAGEWAY KEY:

- Alignment change
- Major contour (250mm interval)
- Minor contour (50mm interval)
- Back of footway levels

BASIN AND SWALE KEY:

- Major contour (300mm interval)
- Minor contour (100mm interval)

LANDSCAPED FOOTPATHS KEY:

- Major contour (250mm interval)
- Minor contour (50mm interval)
- Footpath channel levels

E	27.26	LAYOUT UPDATED	CLL	RF
D	20.26	AMENDED BASIN, SOUTHERN FOOTPATH AND NEW LAYOUT IMPLEMENTED	AS	RF
C	20.26	LAYOUT UPDATED	CLL	RF
B	27.26	LAYOUT UPDATED, LEVELS AND CONTOURS TO SUIT FINAL LEVELS	AS	RF
A	20.26	FIRST ISSUE	AS	RF
Rev	Drawn	Design	Drawn	Checked

www.ableyletchford.co.uk

Client
KIER PROPERTY DEVELOPMENTS LIMITED

Project
SOUTH WOKINGHAM SDL PHASE 2B R11 RESERVED MATTERS APPLICATION

File
PROPOSED LEVELS AND CONTOURS SHEET 2

Status

Scale	Date	Drawn	Checked
1:500 @ A0	MARCH 2025	JJS	RF

Drawing Title
A389-R11-RM-402

Version
E