
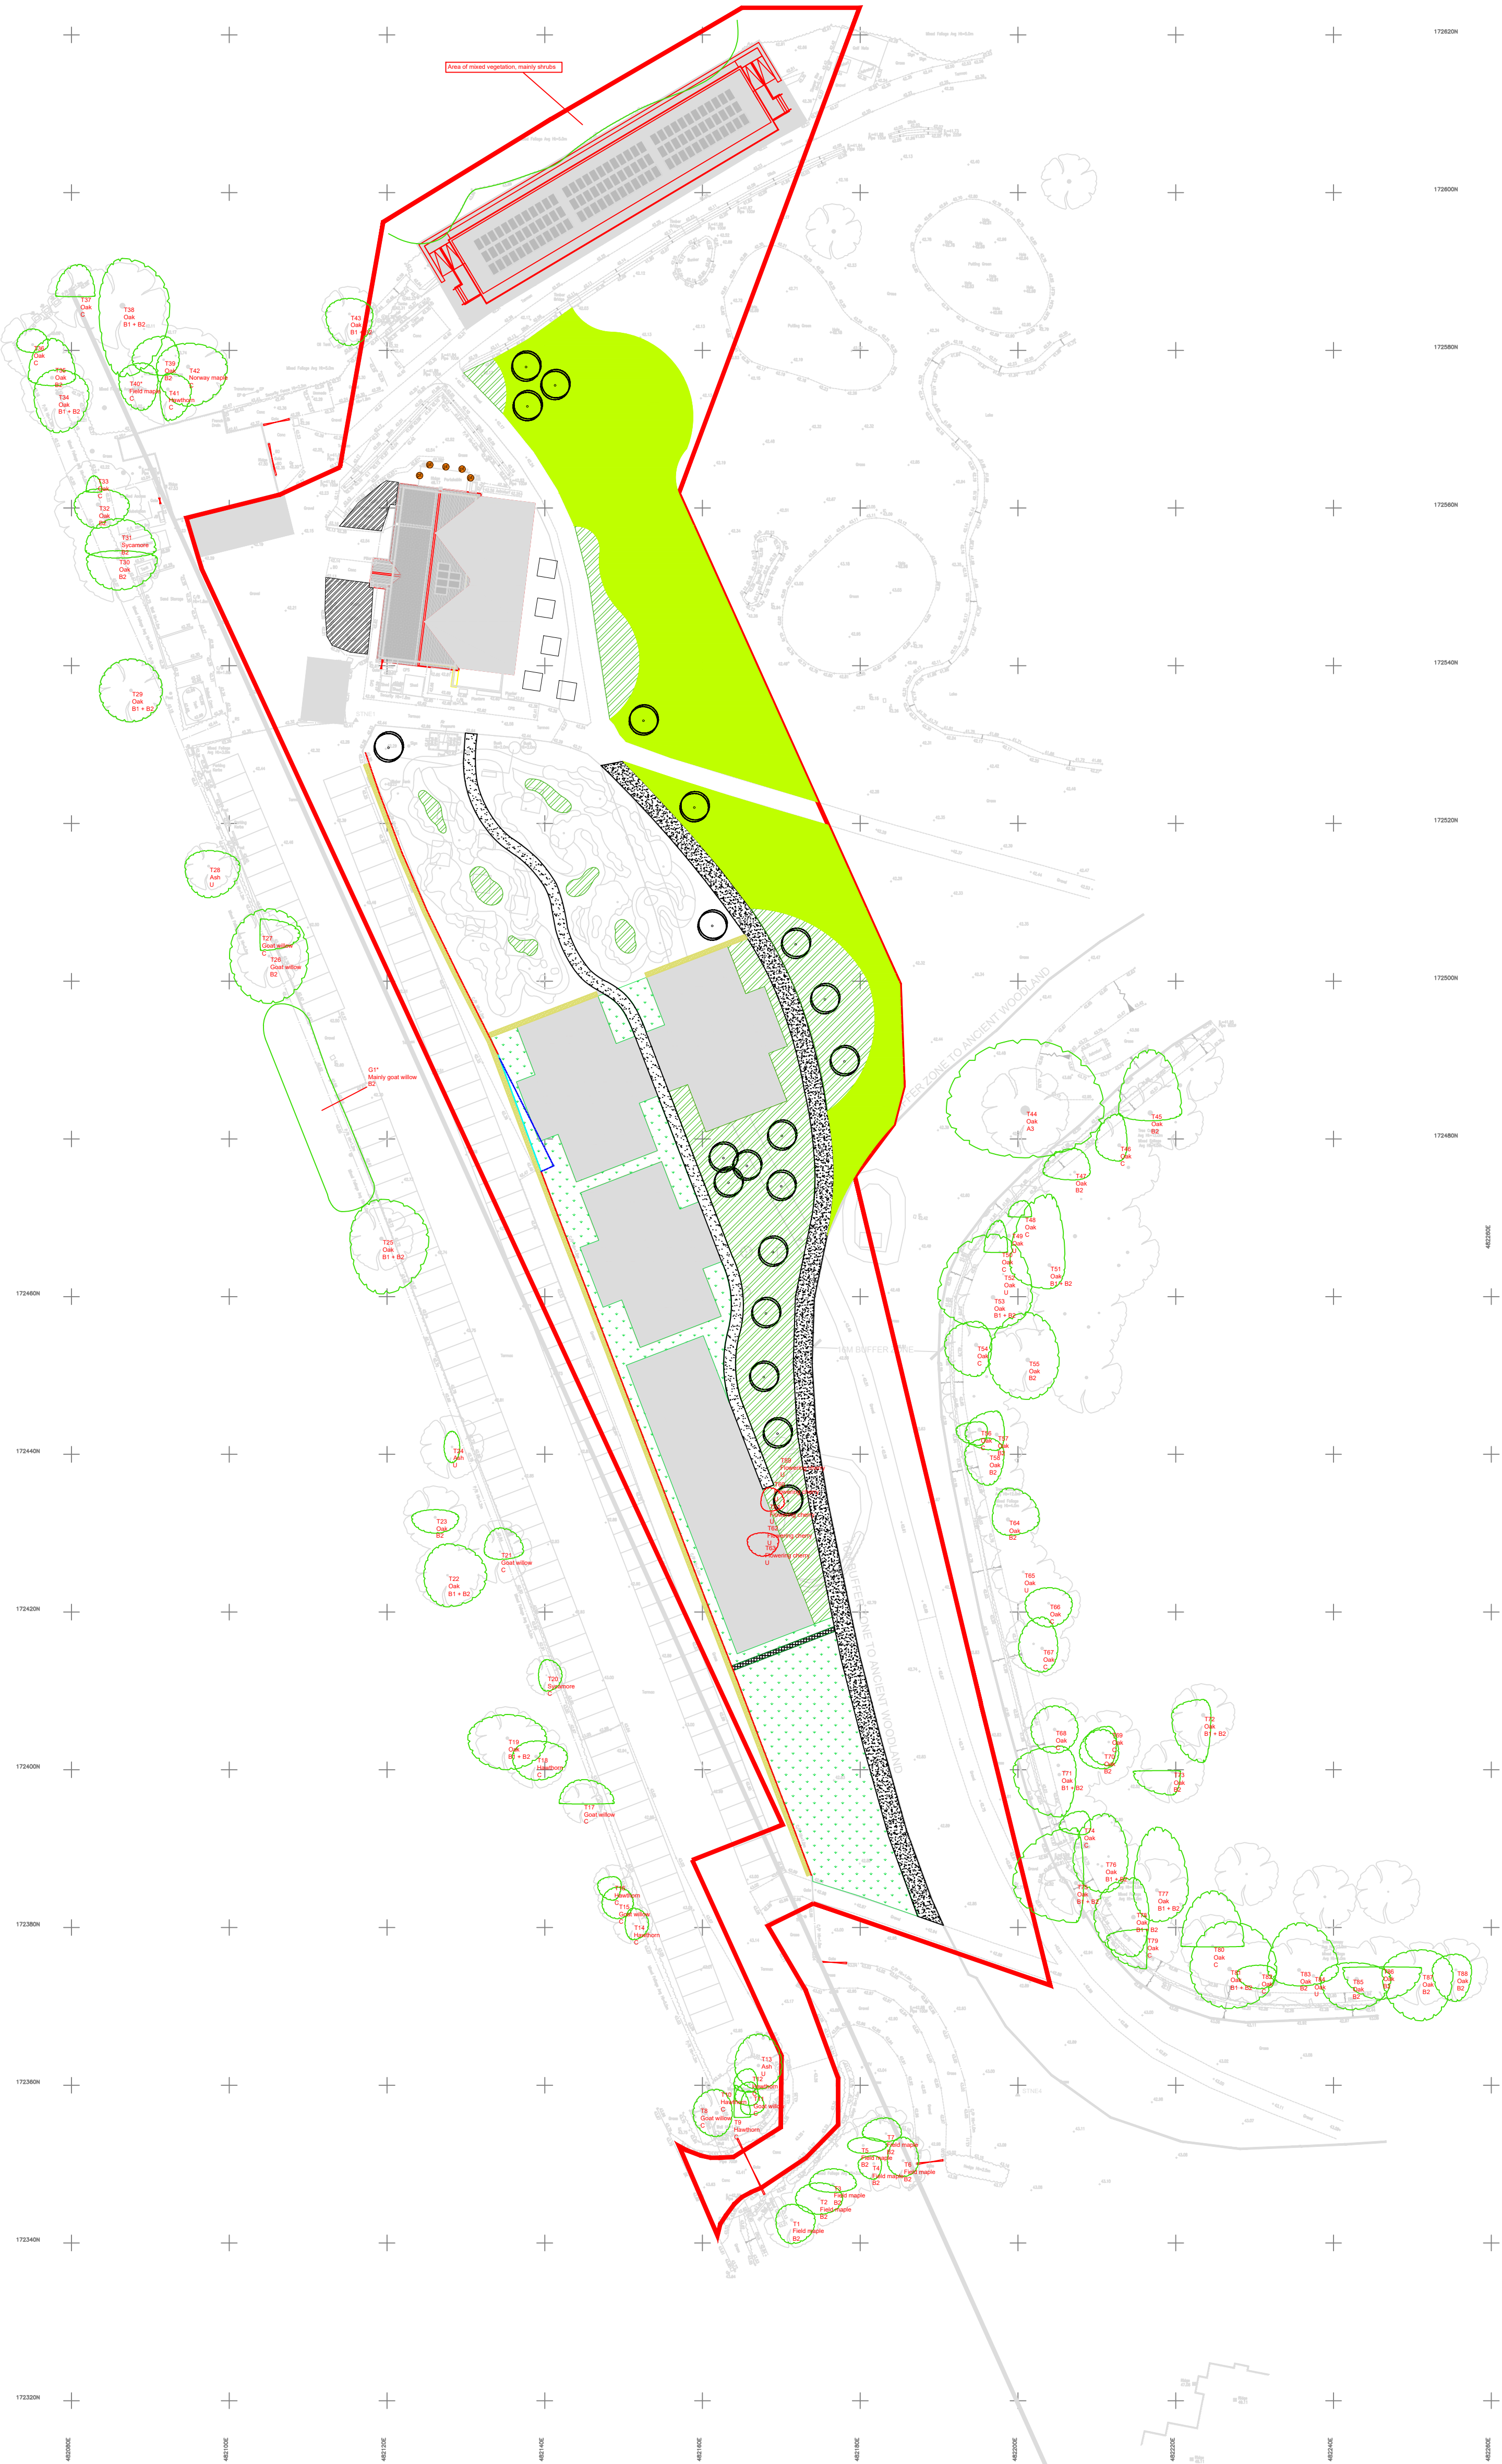


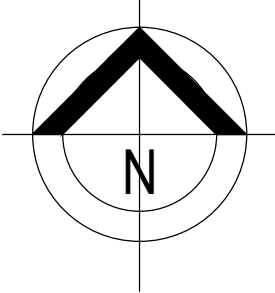

NOTE: This drawing is the copyright of UBU Design LTD, all rights reserved.
Do not scale from this drawing, except for planning purposes only. All dimensions/levels to be checked. UBU Design LTD accept no liability for any expense loss or damage of whatsoever nature and however arising from any variation made to this drawing or in the execution of the work to which it relates which has not been referred to them and their prior approval obtained.

LEGEND	
	Red line boundary
	Existing tree to be removed
	Existing tree / vegetation to be retained (as shown on survey)
	Proposed evergreen tree
	Retained grass
	Proposed evergreen planting
	Proposed rain garden planting
	Proposed hedge
	Proposed dead hedge
	Proposed climbers to screen portacabin
	Proposed neutral grassland
	Relocated picnic tables
	New resin bound gravel path
	Relocate hoggan maintenance path
	Existing 1.2m chestnut pal fencing retained
	Existing 1.2m chestnut pal fencing realigned
	Existing 1.2m chestnut pal fencing removed and relocated - see above

483500E	483510E	483520E	483530E	483540E	483550E	483560E	483570E	483580E	483590E	483600E
172320N	172330N	172340N	172350N	172360N	172370N	172380N	172390N	172400N	172410N	172420N

UBU design	UBU Design LTD 7a Wintex House, Easton Lane Business Park, Easton Lane, Winchester, Hants, SO23 7RQ +44 (0) 1962 856 008 studio@ubu-design.co.uk www.ubu-design.co.uk
------------	---

PROJECT: BILLINGBEAR GOLF CLUB	
TITLE: GENERAL ARRANGEMENT	
CLIENT: BILLINGBEAR GOLF CLUB	
SCALE: 1:500 @A1	DATE: 07/11/2025
JOB NO: 6068	DWG NO: 6068-UBU-ZZ-D-L-1000
STATUS: PLANNING	REV: P02