
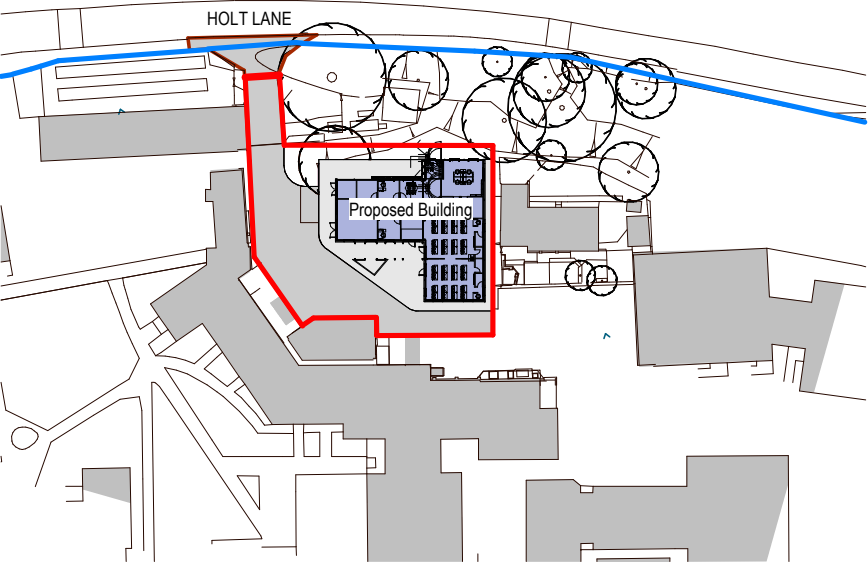




Rev:	Date:	Description:	By:	Chk:
P01	28.02.24	First Issue	KS	SPM
P02	01.05.24	Benches removed	KS	SPM
P03	14.05.24	Building repositioned to miss services	SPM	SB
P04	11.06.24	Buried Services underlay included	KS	RH
C01	16.08.24	Red Line Boundary amended	KS	RH

- Proposed Building
- Soft Landscape
- Proposed Hardstanding
- Existing Buildings
- Blue Line Boudnary (Overall Site)
- Red Line Boudnary (Application Site)

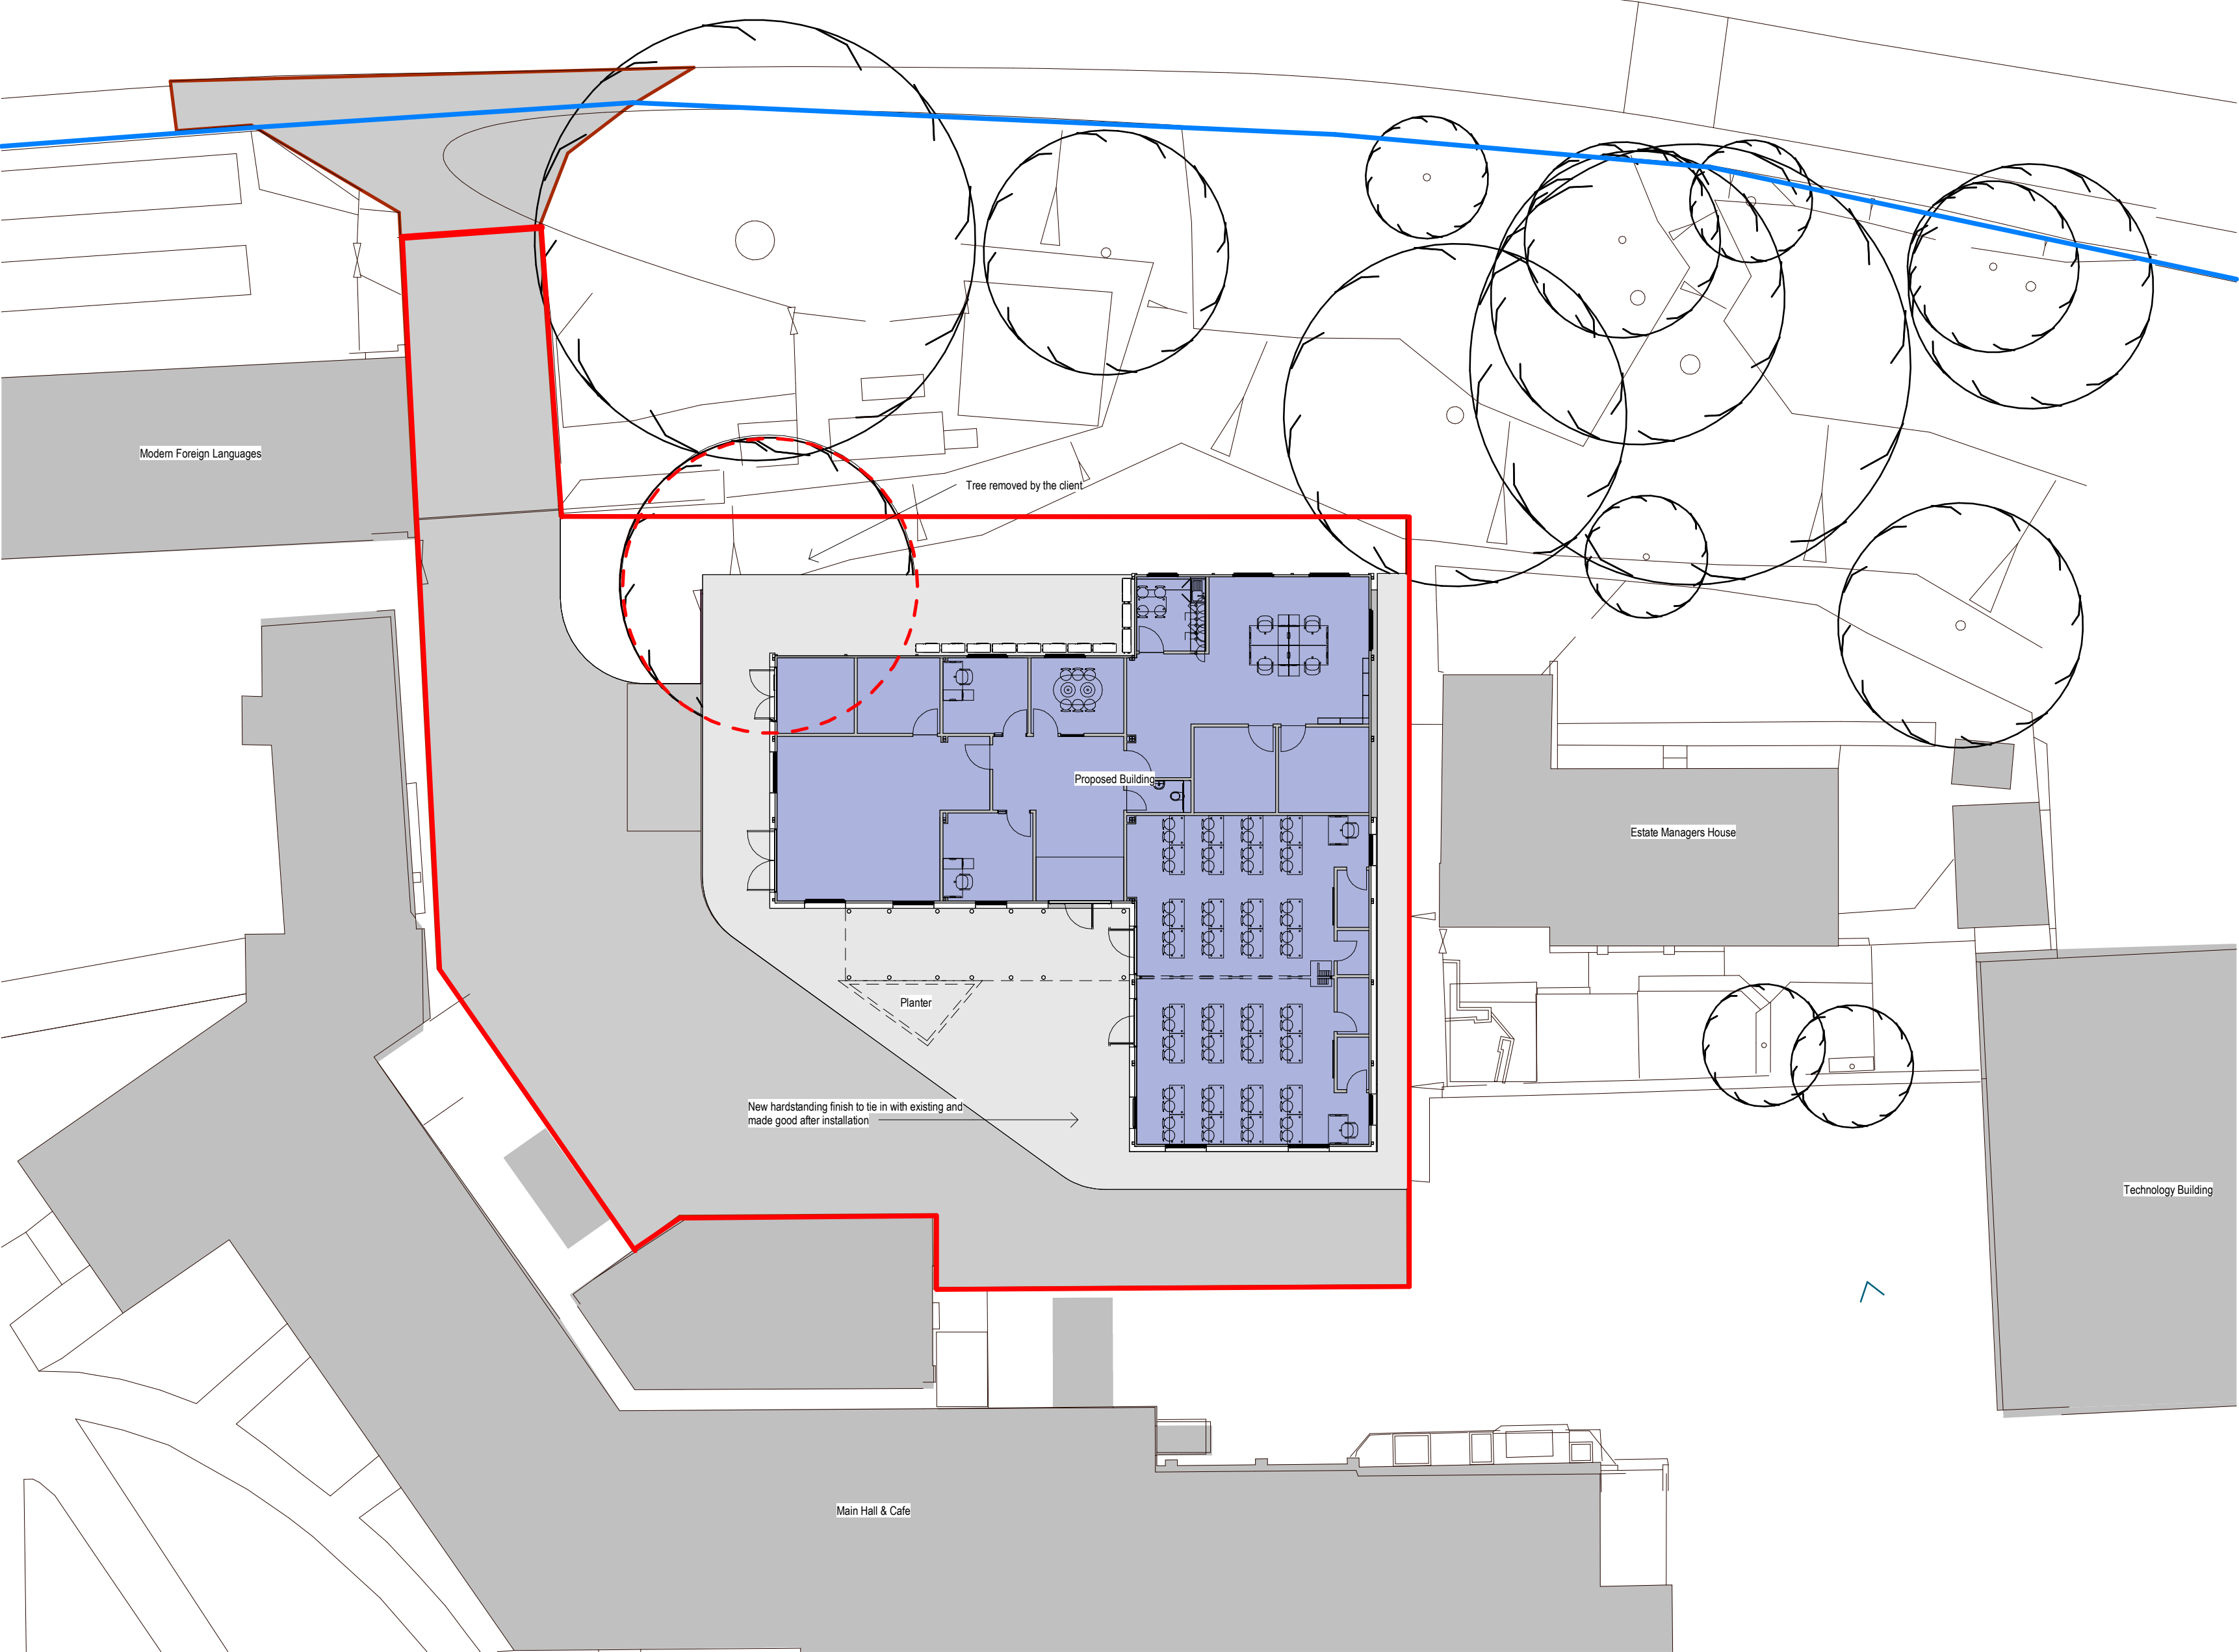

Site Location Plan
1 : 1250

Site Block Plan
1 : 200

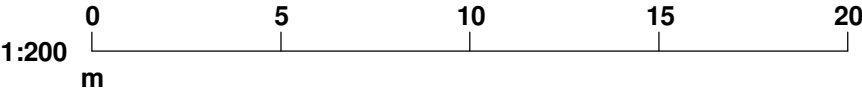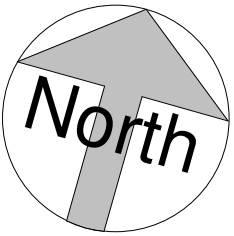

Portakabin®

Portakabin Limited New Lane Huntingdon
York YO32 9PT United Kingdom
+44 (0)1904 611655
portakabin.co.uk

Status:
C1

Purpose Of Issue:
Cosntruction

Client:
Mac Consulting

Project:
ICT Offices and Classroom

Title:
Site Block Plan

Scale @ A2: Date: Drawn By: Checked By:
As indicated 28.02.24 KS SPM

Project Number:
OPP1335232

Originator	Zone:	Level	Type:	Discipline:	Number:	Rev:
PTK	A1	00	D	A	1801	C01