


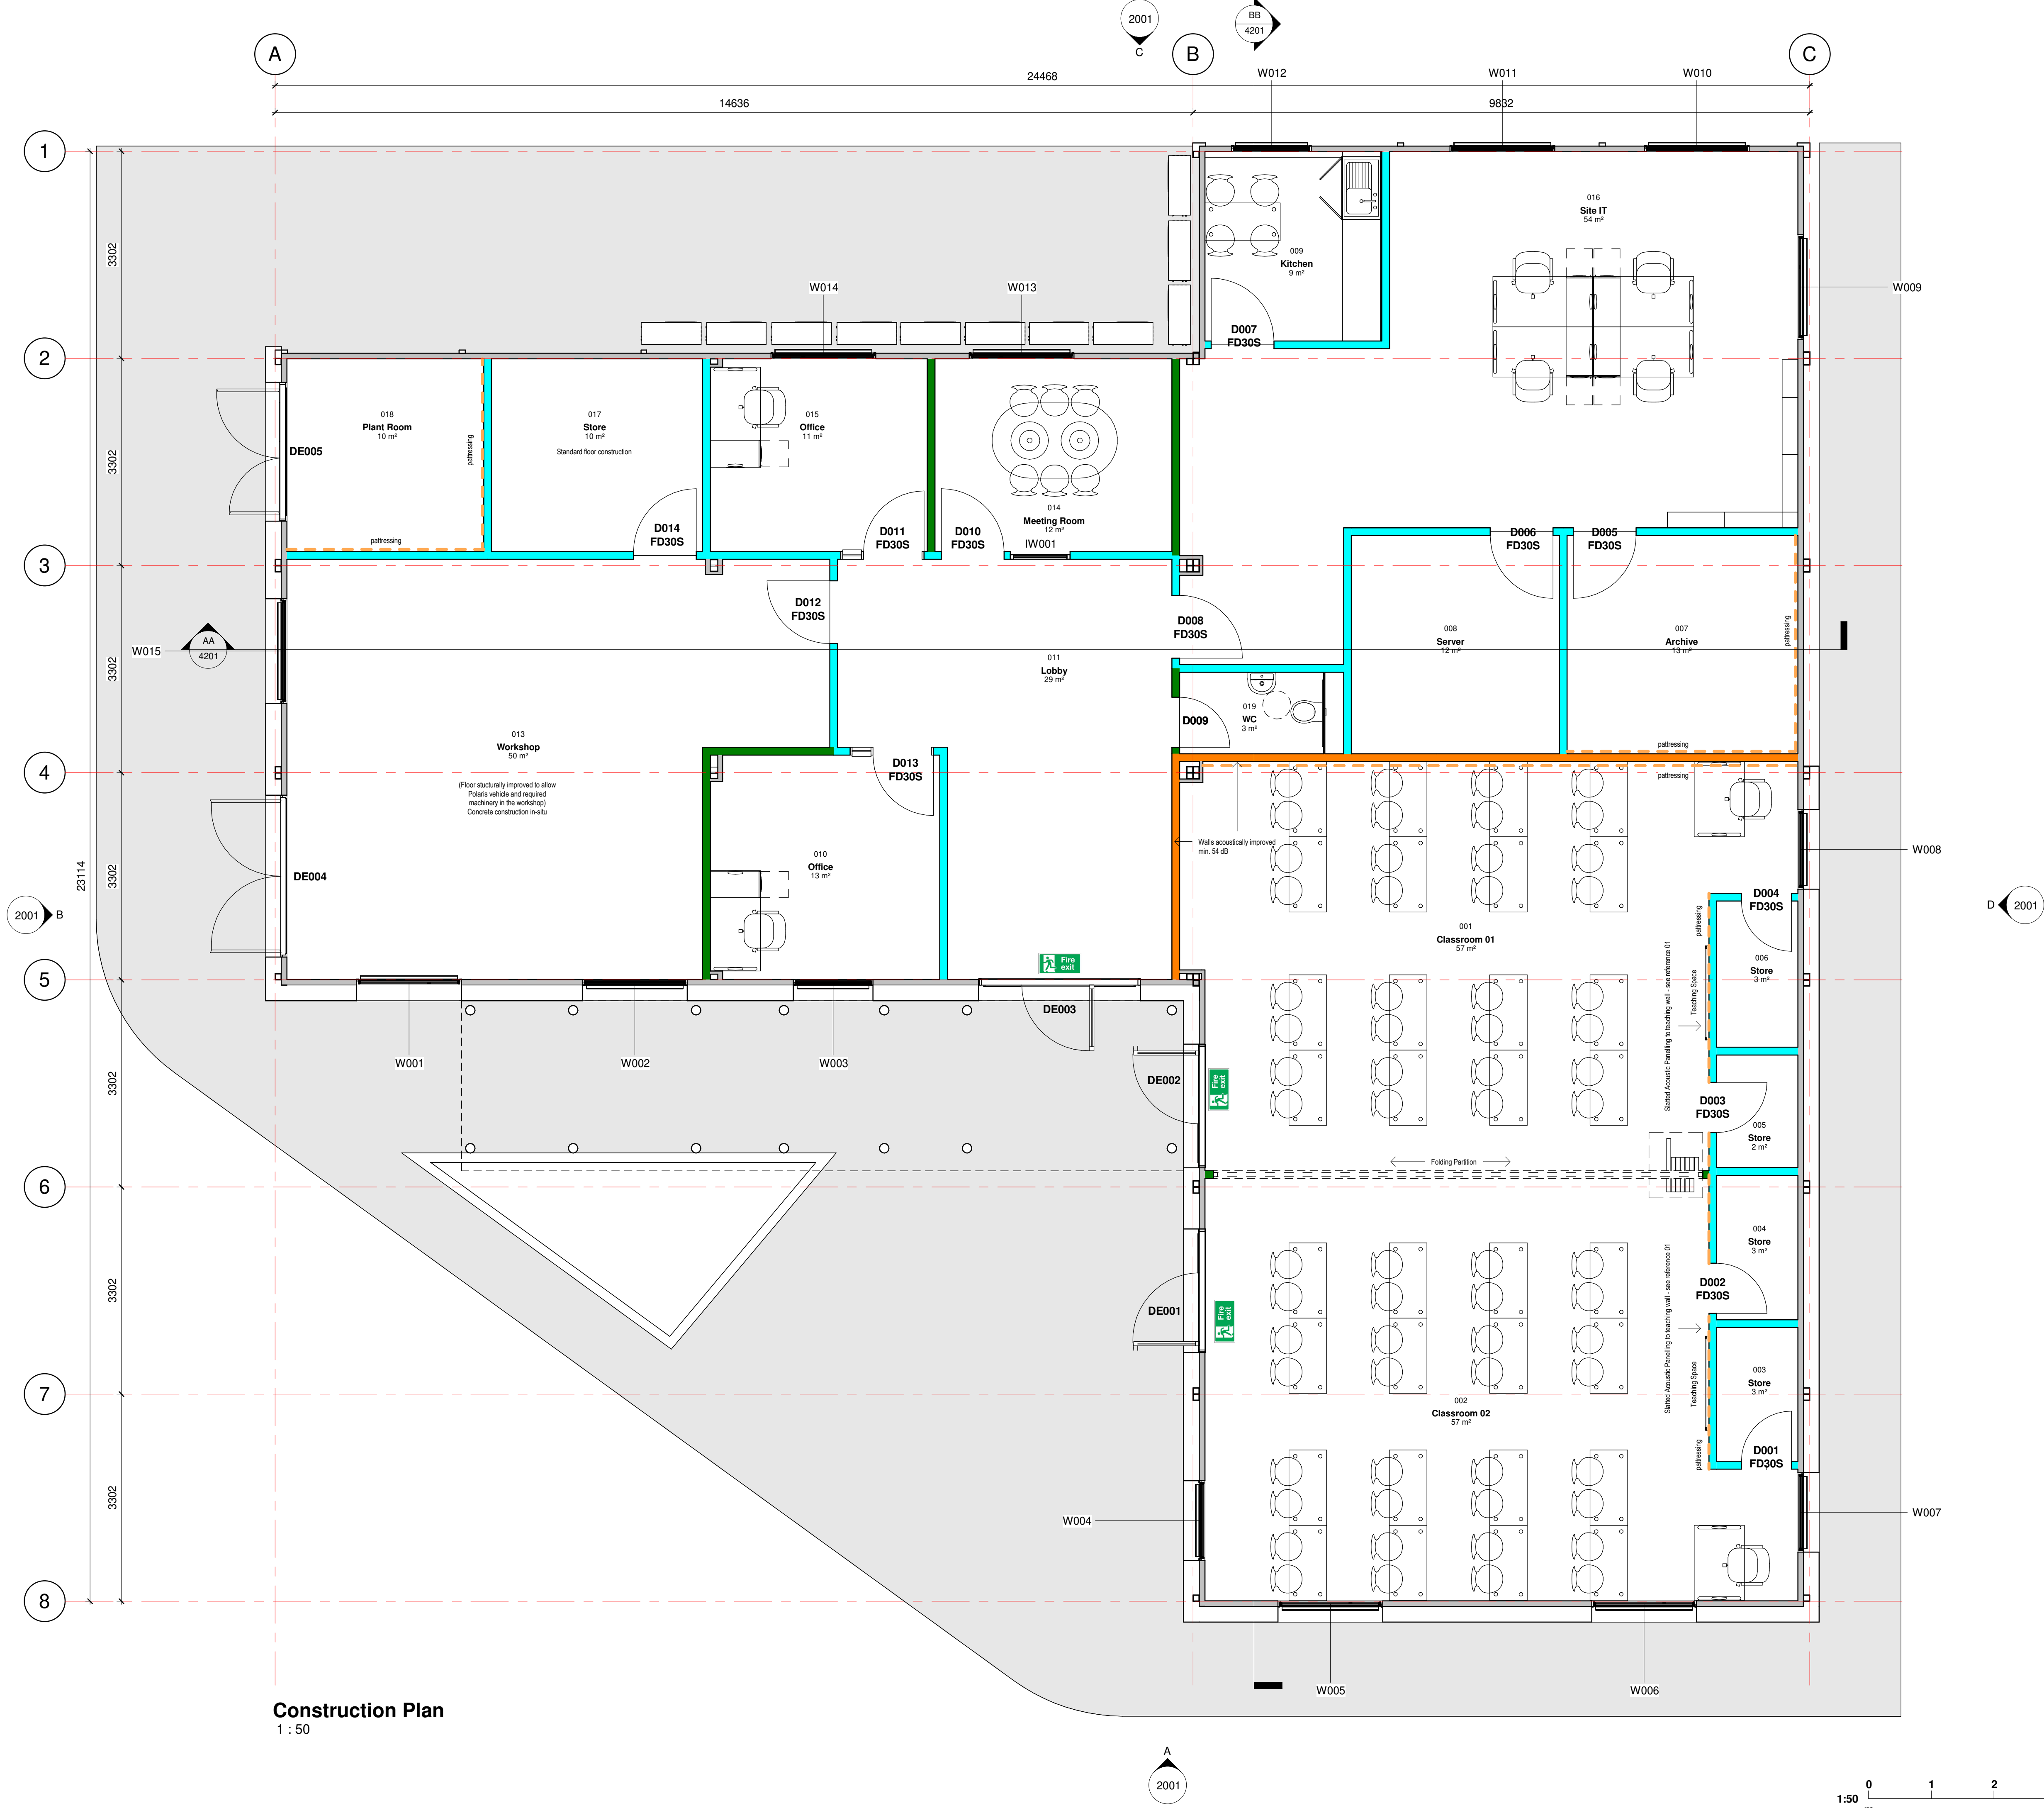

Construction Plan
1 : 50

copyright Portakabin Limited 2024

This drawing is the property of Portakabin Limited.
It must not be copied or reproduced or divulged to anyone without written permission.

Do not scale off this drawing. All discrepancies to be reported to Portakabin Limited.				
Rev:	Date:	Description:	By:	Chk:
C01	10.06.24	Construction Issue	KS	RH
C02	12.07.24	Canopy reduced, Windows sizes and opening vents added as per sub-contractor details	KS	RH

Partition Types Key:

- Type C 124mm 45 dBRw 0mins FR
- Type D 124mm 45 dBRw 60mins FR
- Type H 124mm 54 dBRw 60mins FR



Ref. 01

Portakabin

Portakabin Limited New Lane Huntingdon
York YO32 9PT United Kingdom
+44 (0)1904 611655
portakabin.co.uk

Status:	Purpose Of Issue:				
S0	Preliminary				
Client:					
Mac Consulting					
Project:					
ICT Offices and Classroom					
Title:					
Construction Plan					
Scale @ A1:		Date:	Drawn By:	Checked By:	
1 : 50		13.09.22	KS	SPM	
Project Number:					
OPP1335232					
Originator	Zone:	Level:	Type:	Discipline:	Number: Rev:
PTK	A1	00	DR	A	1201 C02