


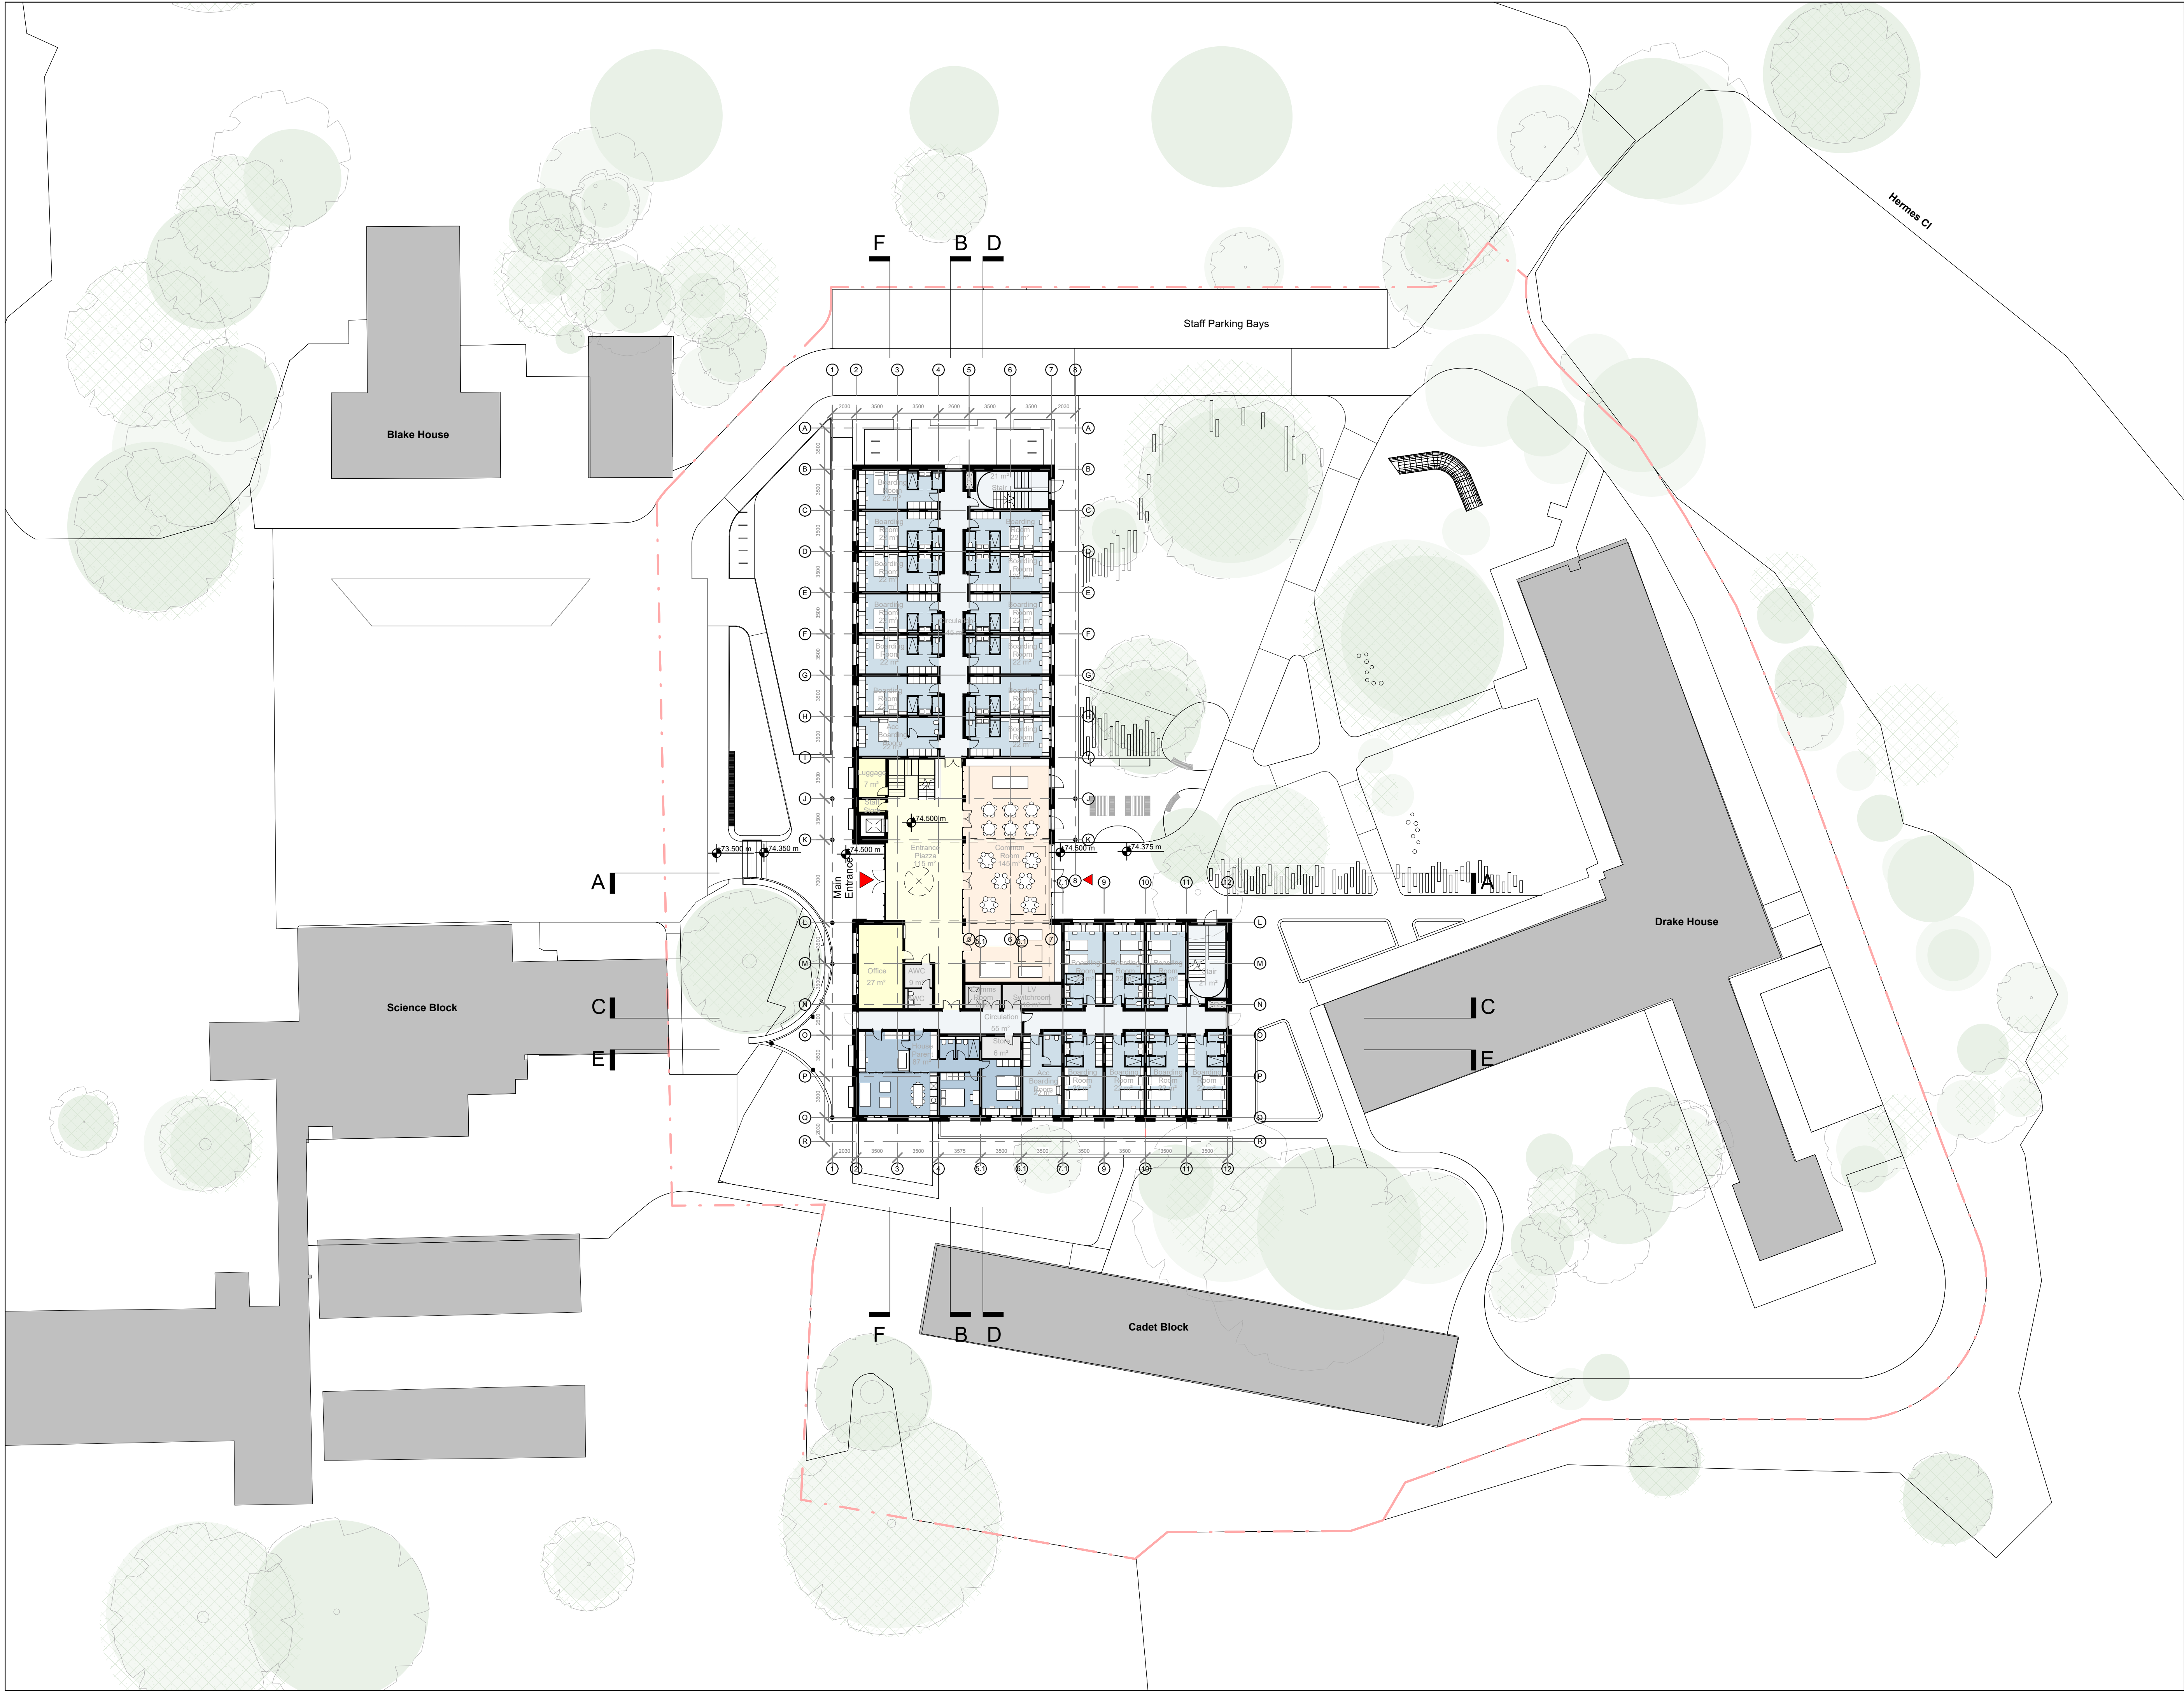

HAPTIC

Royle Studios, Unit 2 23-41 Wenlock Road London N1 7SG

+44 (0) 207 099 2933

studio@hapticarchitects.com

www.hapticarchitects.com

General Notes:

- Do not scale off this drawing.
- Use figured dimensions only.
- All dimensions to be verified prior to the commencement of any work or the production of any shop drawing.
- All omissions and discrepancies to be reported to the Architect immediately.
- This drawing is to be read in conjunction with all related Architect's and Engineer's drawings and any other relevant information.

Key

Site Boundary

Boarding

BOH

Circulation

Circulation - Private

Common Spaces

House Parent

Kitchen

Parking

Plant

Staff

revision	date	by	appr	description
Key Plan				

Client

Inspired Education

Project Name

Reddam House - New Boarding

Project Address

Reddam House, Berkshire, RG41 5BG

Design Stage

Concept Design

Drawing Title

GA Plan - Ground Floor

Scale	Sheet Size	Date
1 : 250	A1	19/12/2024
1 : 500	A3	

Drawn	Checked	Approved
SAR	LBE	SGR

Revision	Suitability Code
	For Planning

Drawing No.

RDH - HAP - ZZ - 00 - DR - A - PL12000

1:250

graphical scale

NORTH

© 2021 Haptic Architects Ltd