


KEY:

- 1 New access to Cadet Building
- 2 New staff parking bays
- 3 New stepped access
- 4 New tree planting to edge of playground
- 5 Key social spaces with new seating in arc form
- 6 Flexible space and playground
- 7 Rain gardens
- 8 Play trail
- 9 Parent's house garden
- 10 Retained landmark tree

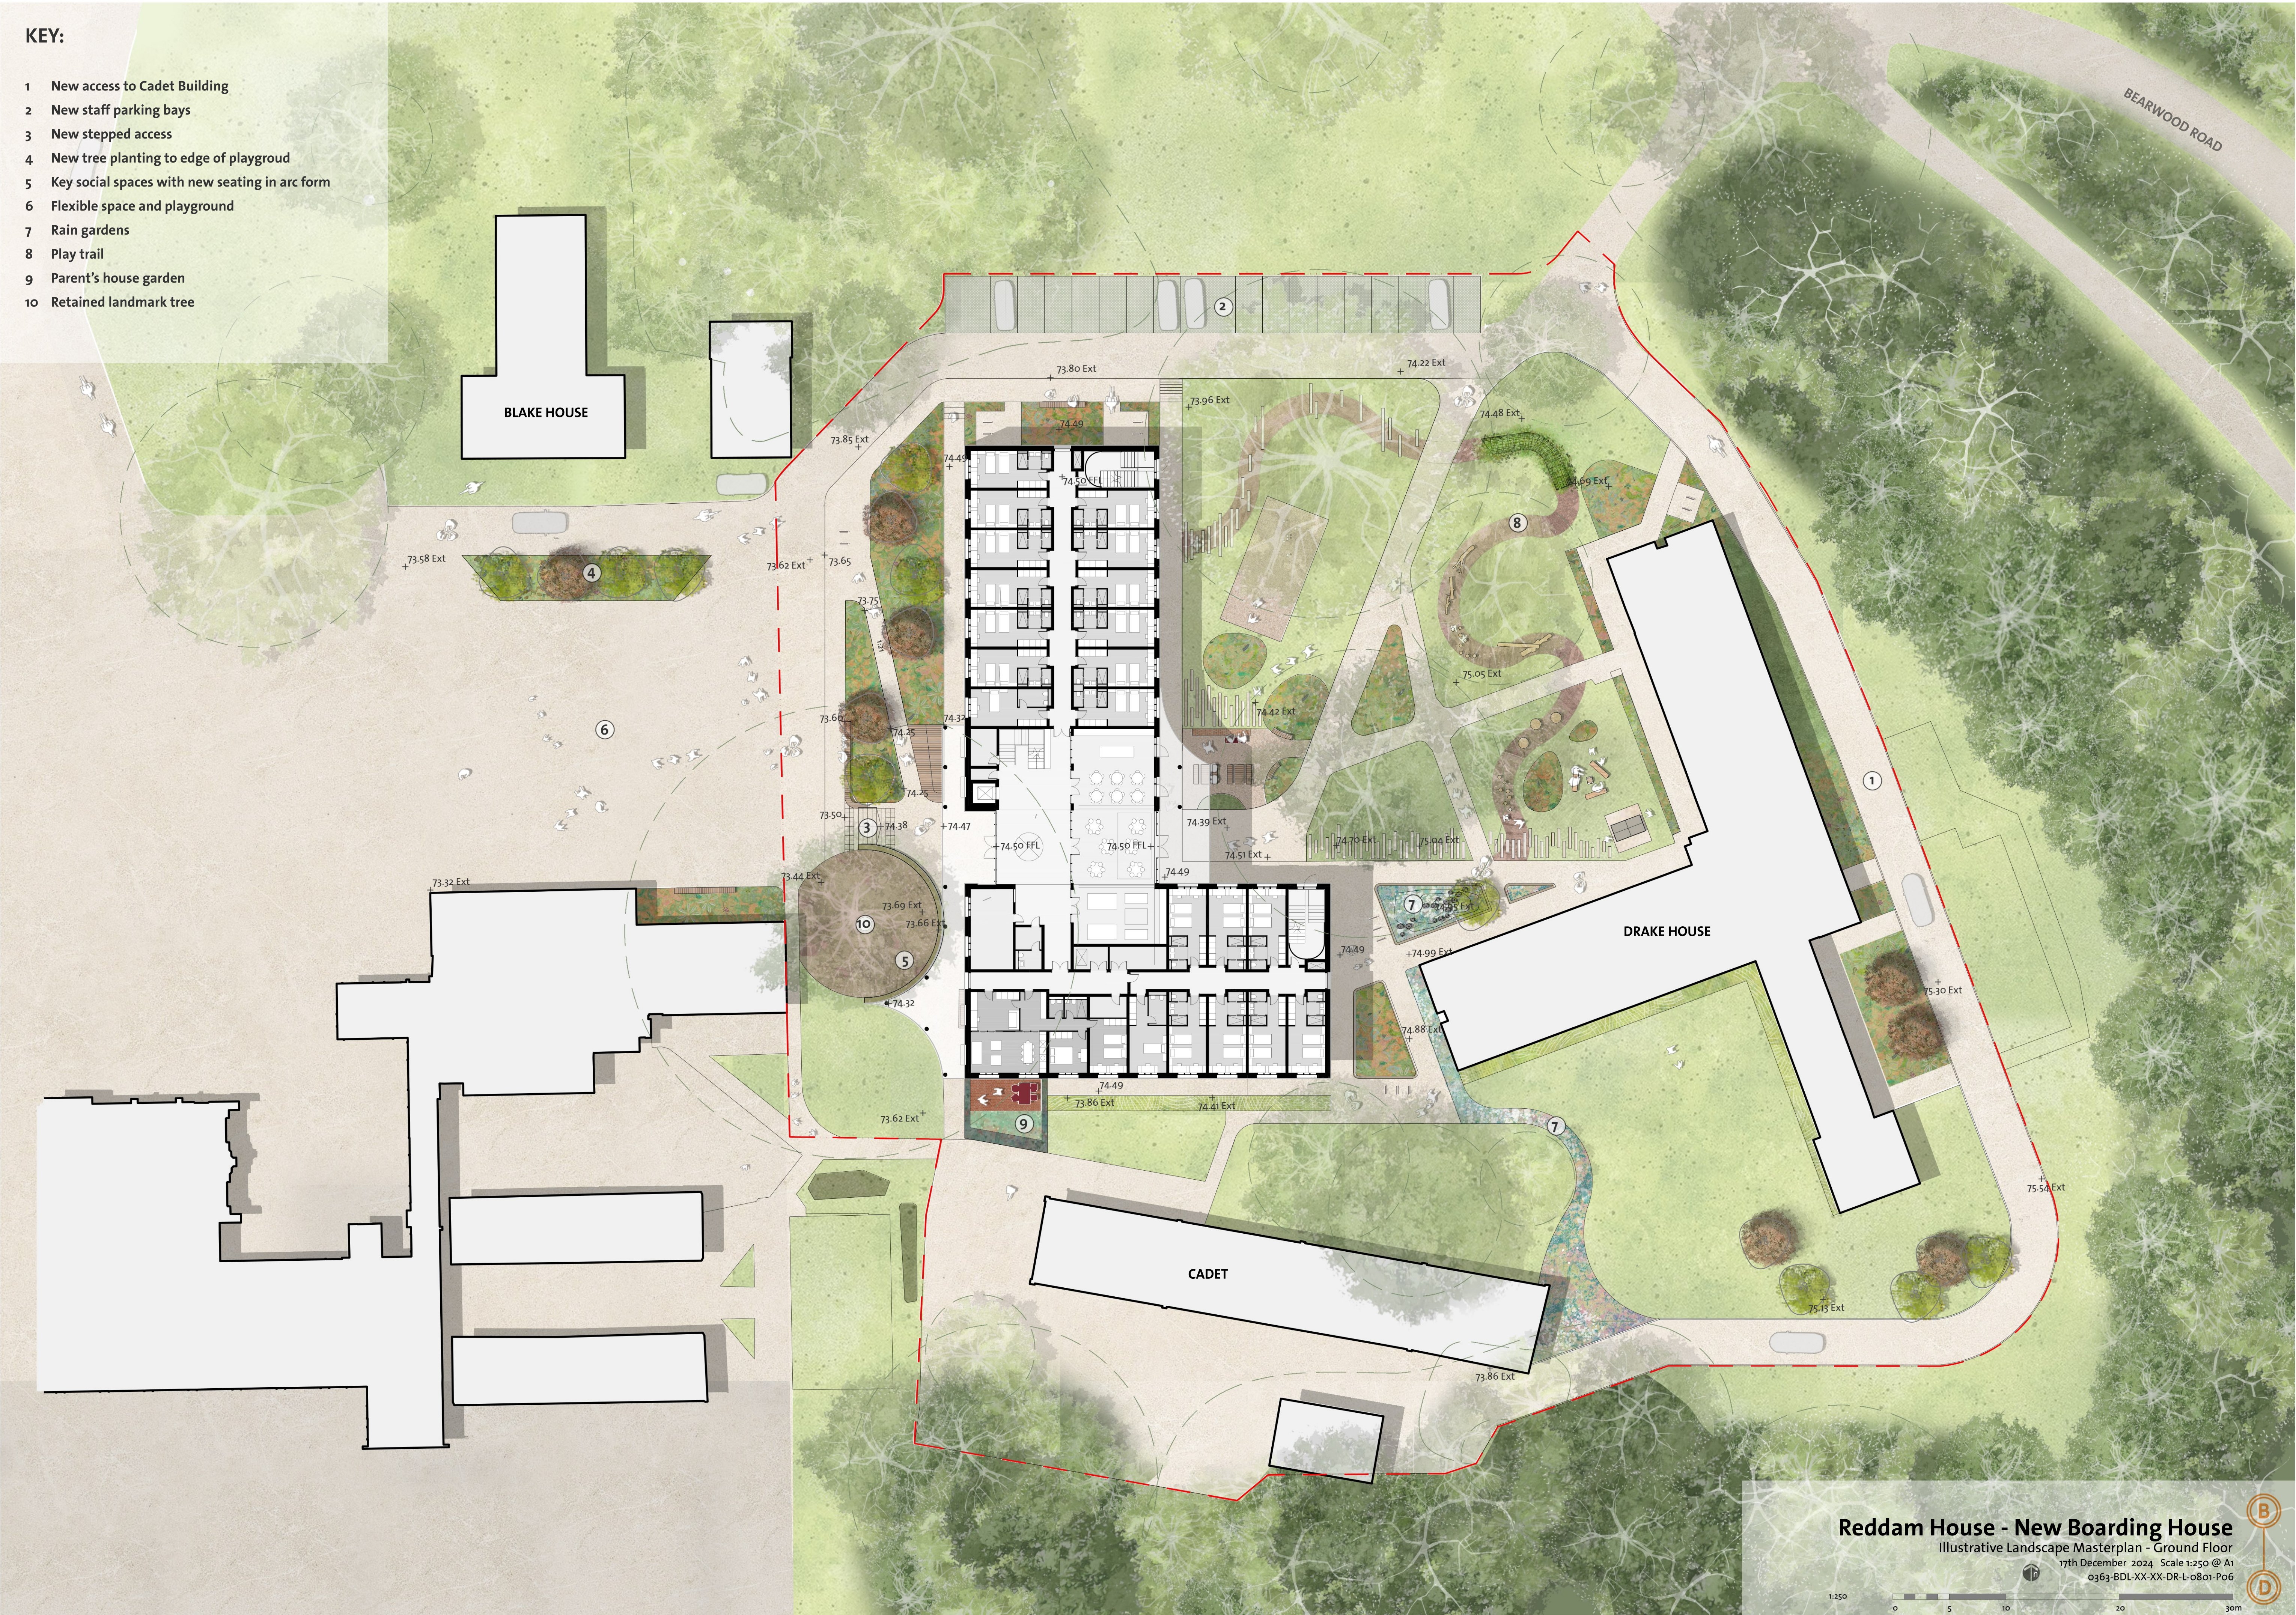

Reddam House - New Boarding House

Illustrative Landscape Masterplan - Ground Floor

17th December 2024 Scale 1:250 @ A1

0363-BDL-XX-XX-DR-L-0801-P06

1:250

