


KEY:

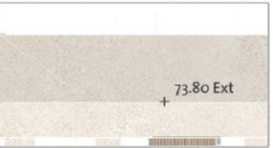

Existing macadam to be retained



Re-surfaced paths




Staggered paving




Bark mulch to existing tree (T56) and play trail within courtyard



Timber bench unit

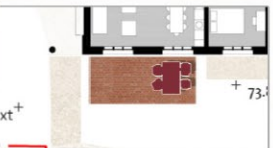

Parent House Garden with paving to complement the brick elevations

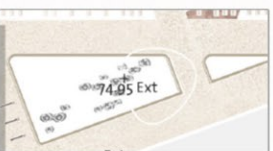

New Rain Garden with permeable edging




Natural play trail - repurposing felled timber with stepping logs, balance beams and informal seating



Stepping Stones to rain gardens



New visitor cycle parking spaces

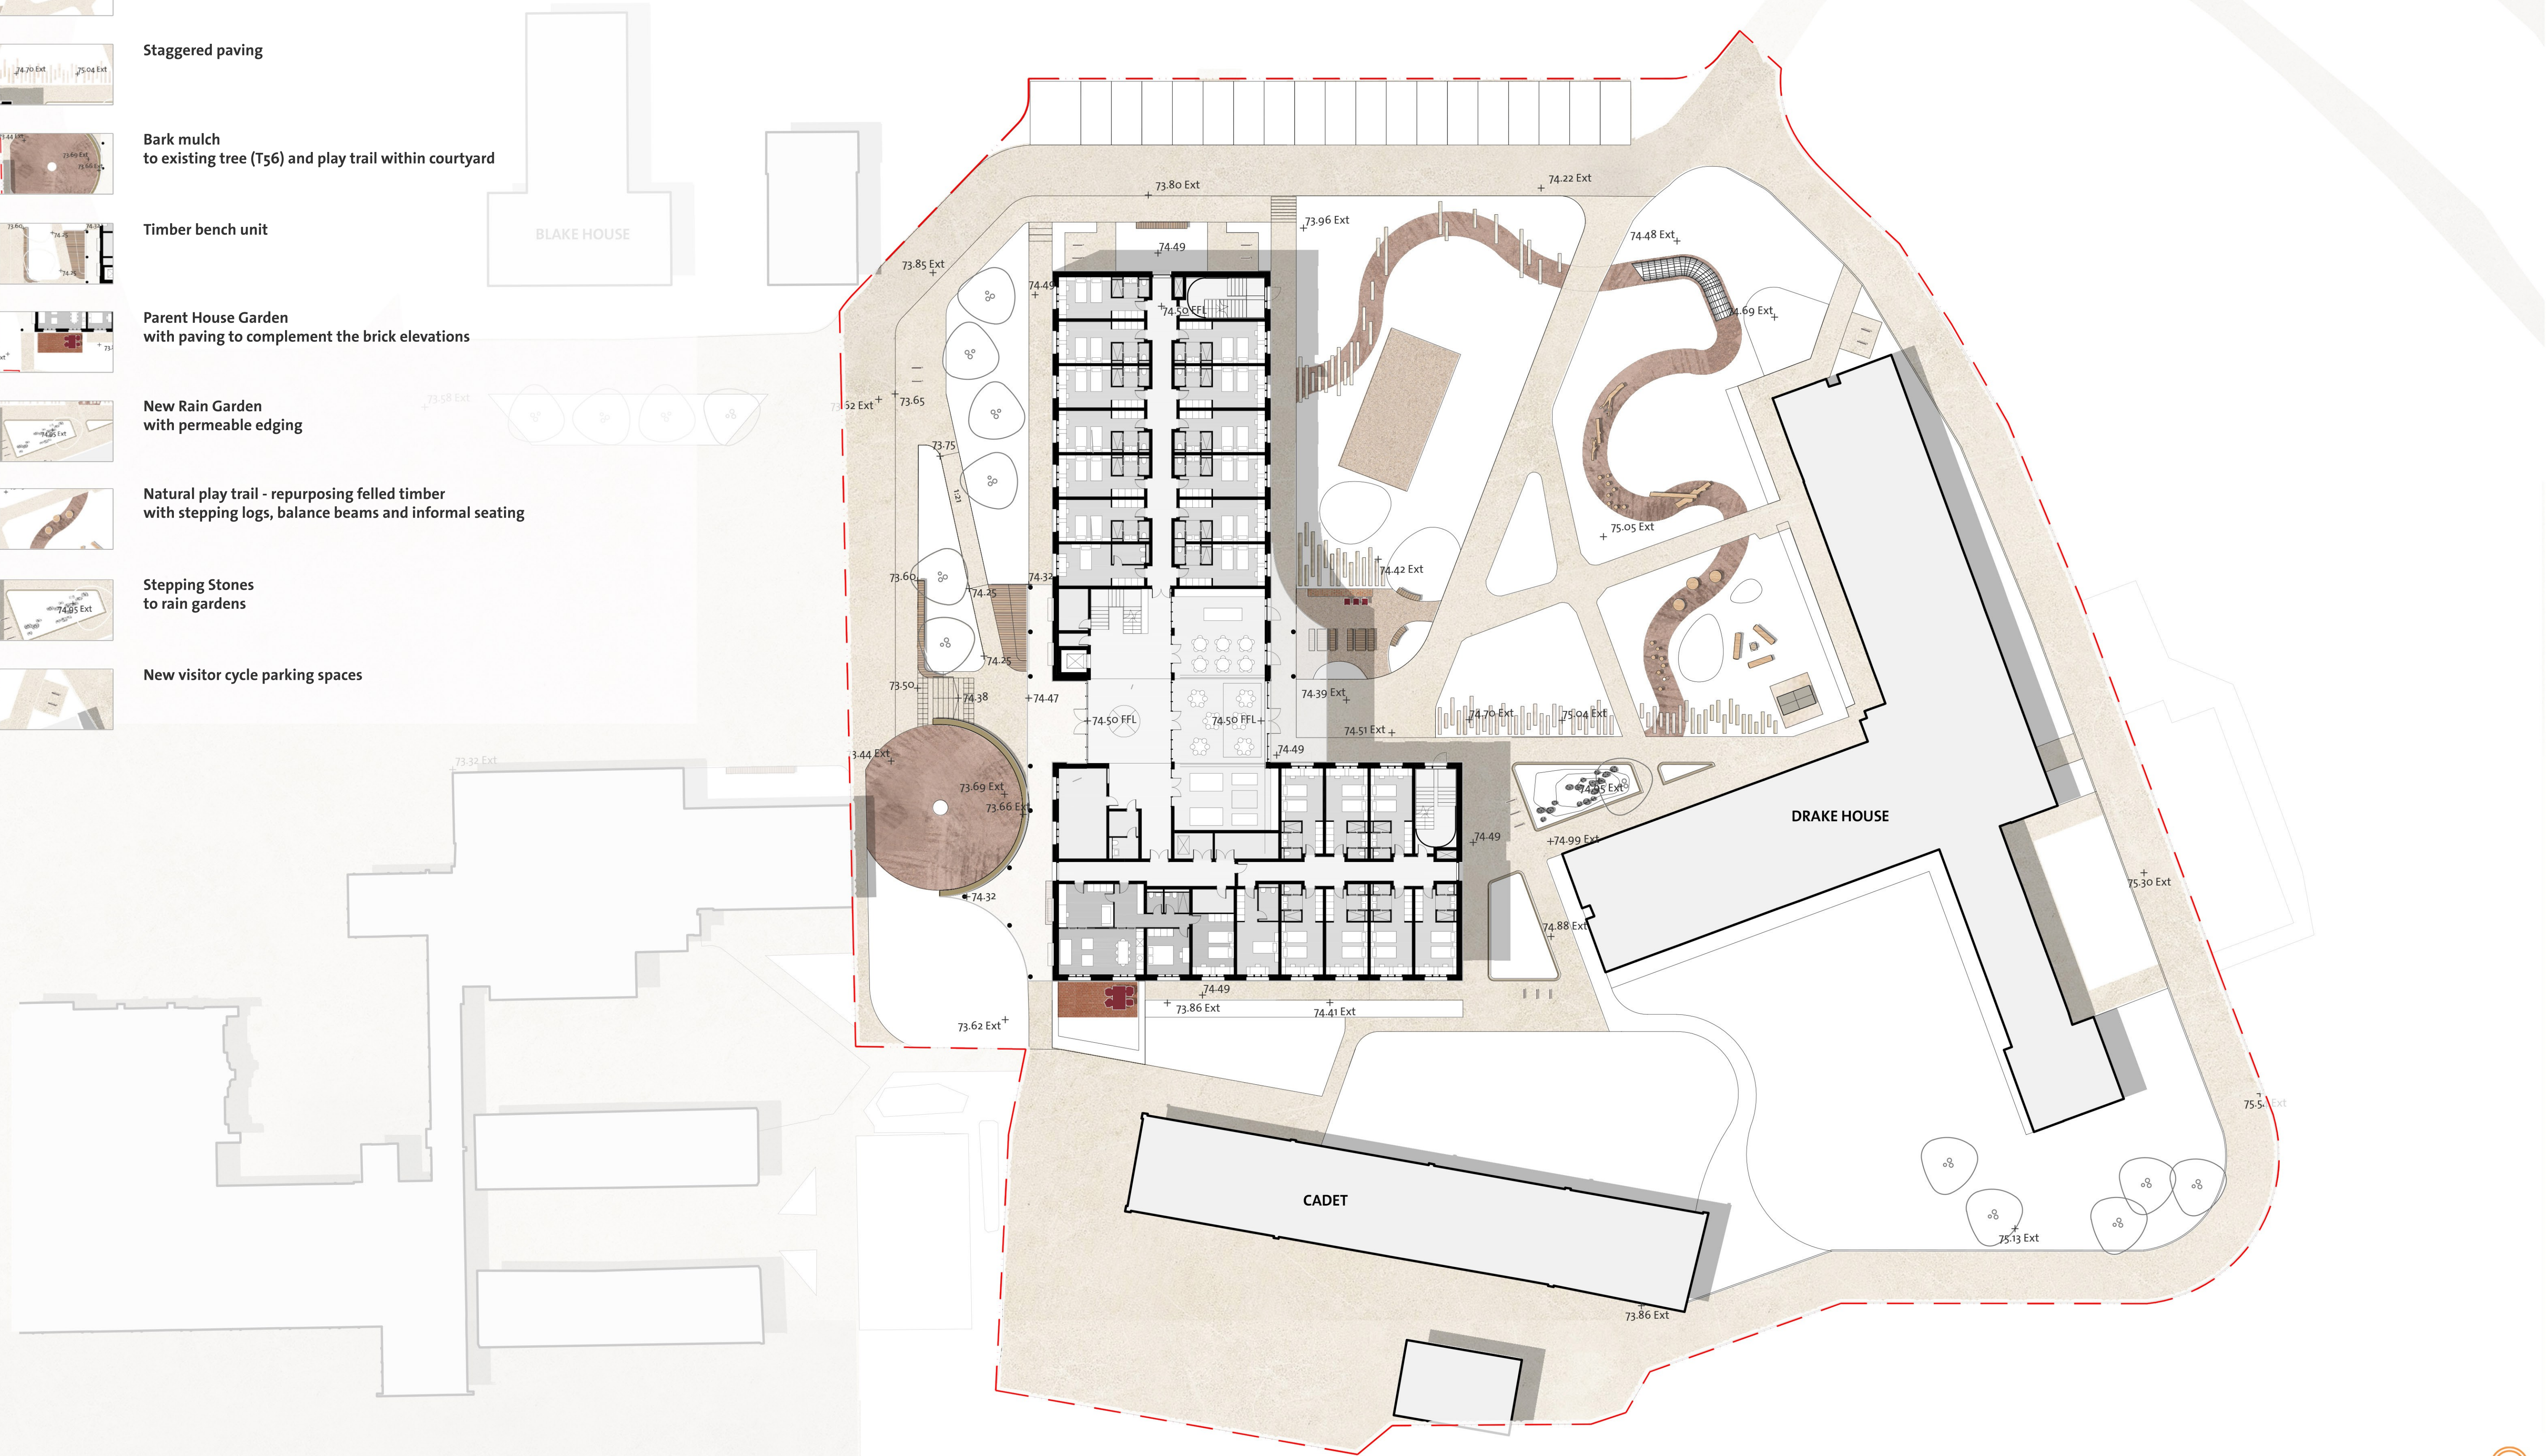

Reddam House - New Boarding House

Illustrative Hard Landscape Plan

17th December 2024 Scale 1:250 @ A1

0363-BDL-XX-XX-DR-L-0802-P01

1:250 0 5 10 20 30m

