




KEY:

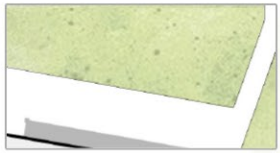


Existing grass
to be retained and enhanced

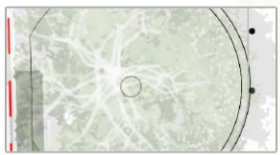


Existing trees
to be retained

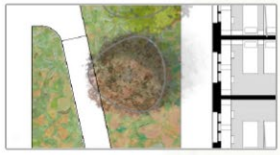


Proposed trees
Semi-mature multistem trees
with biodiverse perennial planting

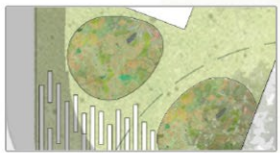


Ornamental Planting
Drought tolerant biodiverse mix

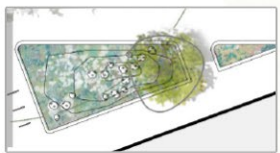


Rain gardens
Biodiverse planting that can tolerate fluctuations in water level

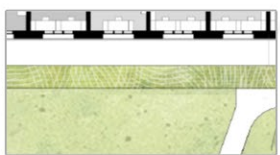


Defensive planting
Mixed-native species hedge

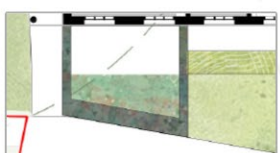

Formal hedge
to parent's house garden

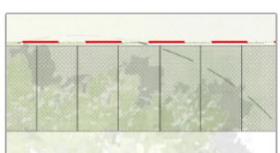

New Staff Parking Bays
with permeable surfacing

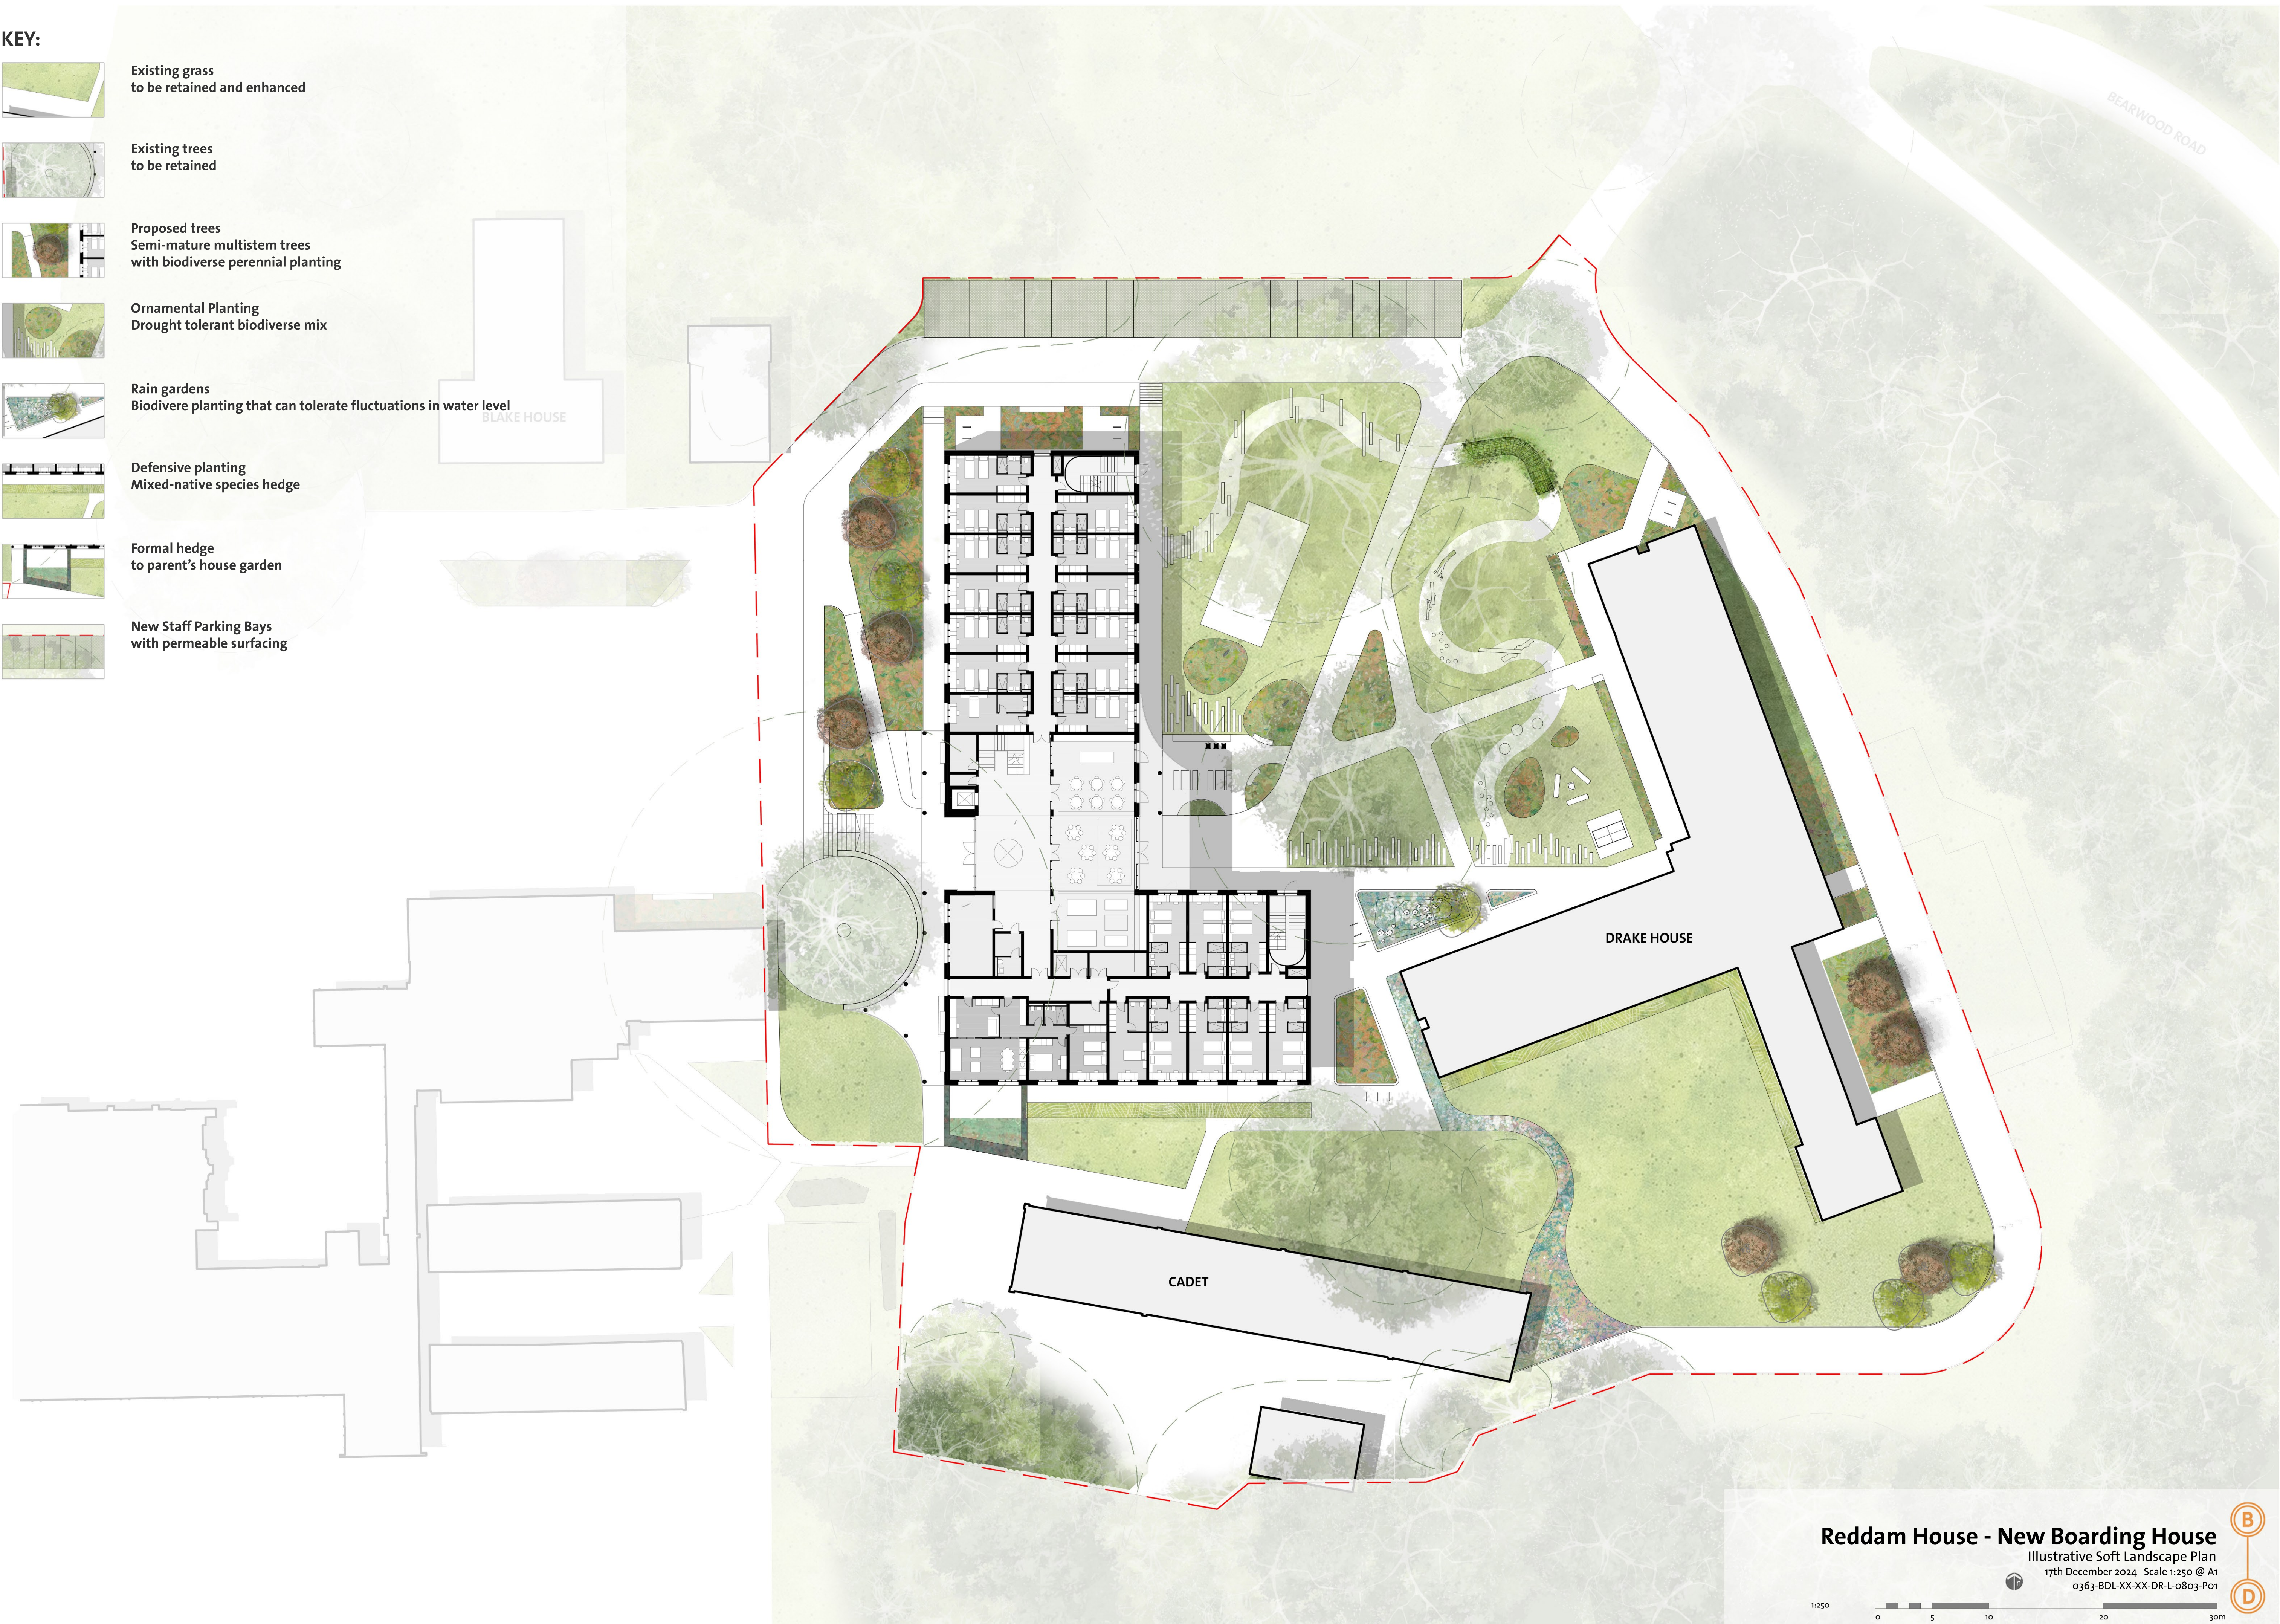

Reddam House - New Boarding House

Illustrative Soft Landscape Plan

17th December 2024 Scale 1:250 @ A1

0363-BDL-XX-XX-DR-L-0803-P01



1:250

