


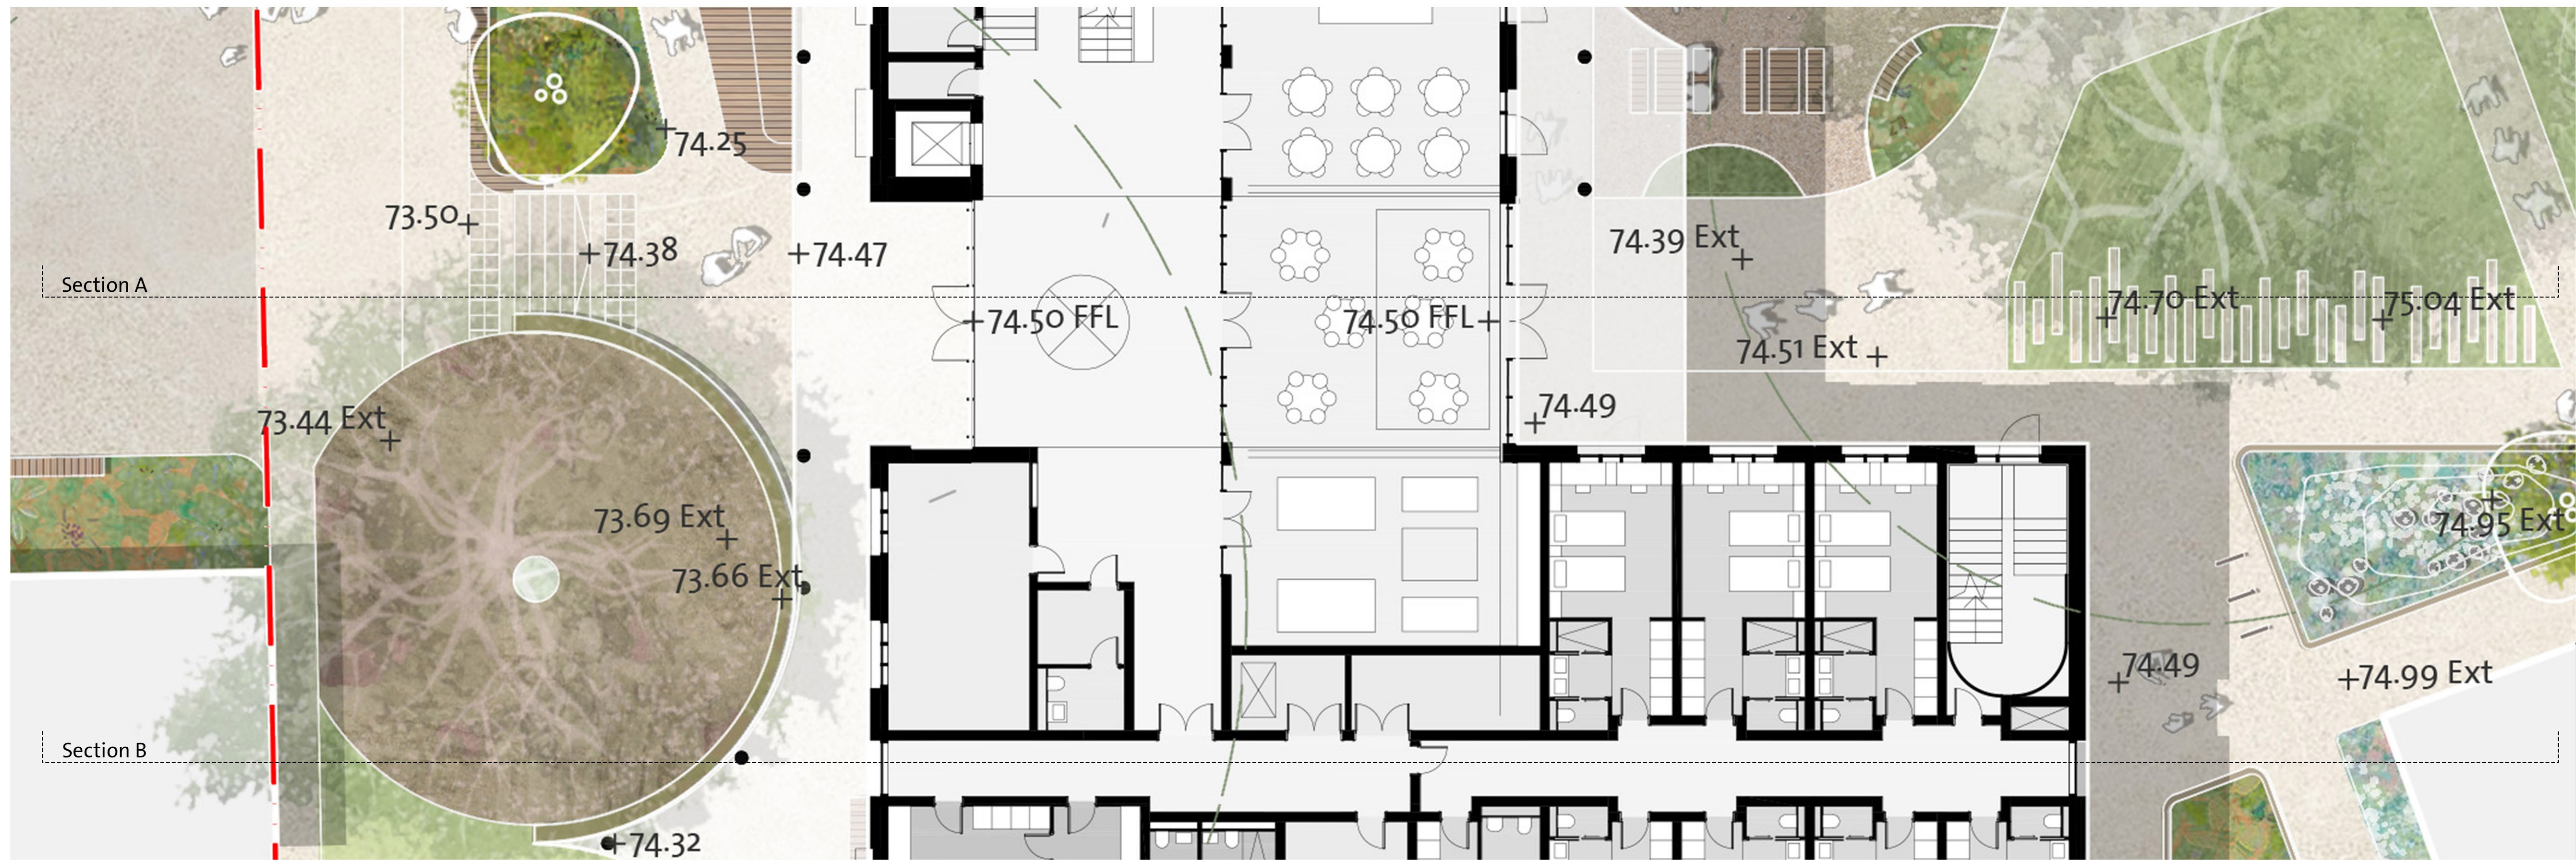

Location Plan



Section A



Section B

Reddam House - New Boarding House

Illustrative Landscape Site Section

17th December 2024 Scale 1:100 @ A1

0363-BDL-XX-XX-DR-L-0804-P04

