
CENTRE COORDINATES: 474634 , 170336

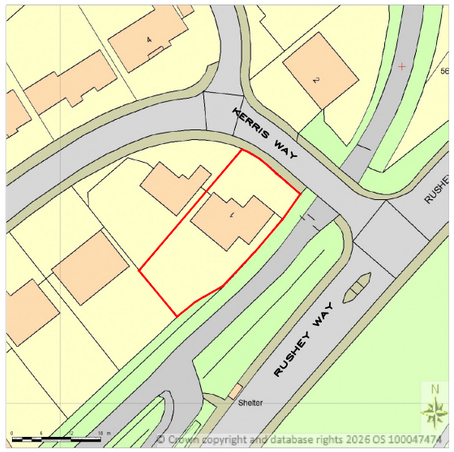


Supplied by Streetwise Maps Ltd
www.streetwise.net
Licence No: 100047474

LOCATION PLAN
SCALE 1:1250@A3

BLOCK PLAN
SCALE 1:500@A3

CENTRE COORDINATES: 474634 , 170336




Supplied by Streetwise Maps Ltd
www.streetwise.net
Licence No: 100047474

PROJECT:

# PROPOSED USE OF TERRACE ON EXISTING REAR EXTENSION


1 Kerris Way
Earley

| | |
|---|---|
| DRAWN BY: | P.S. |
| DATE: | 20/10/2026 |
| SCALE: | AS SHOWN@A3 |
| FILENAME: | 26001 |


DRAWING TITLE: LOCATION AND BLOCK PLAN

DRAWING NUMBER: KW–01


ArchDezine Limited
archdeziner7@gmail.com

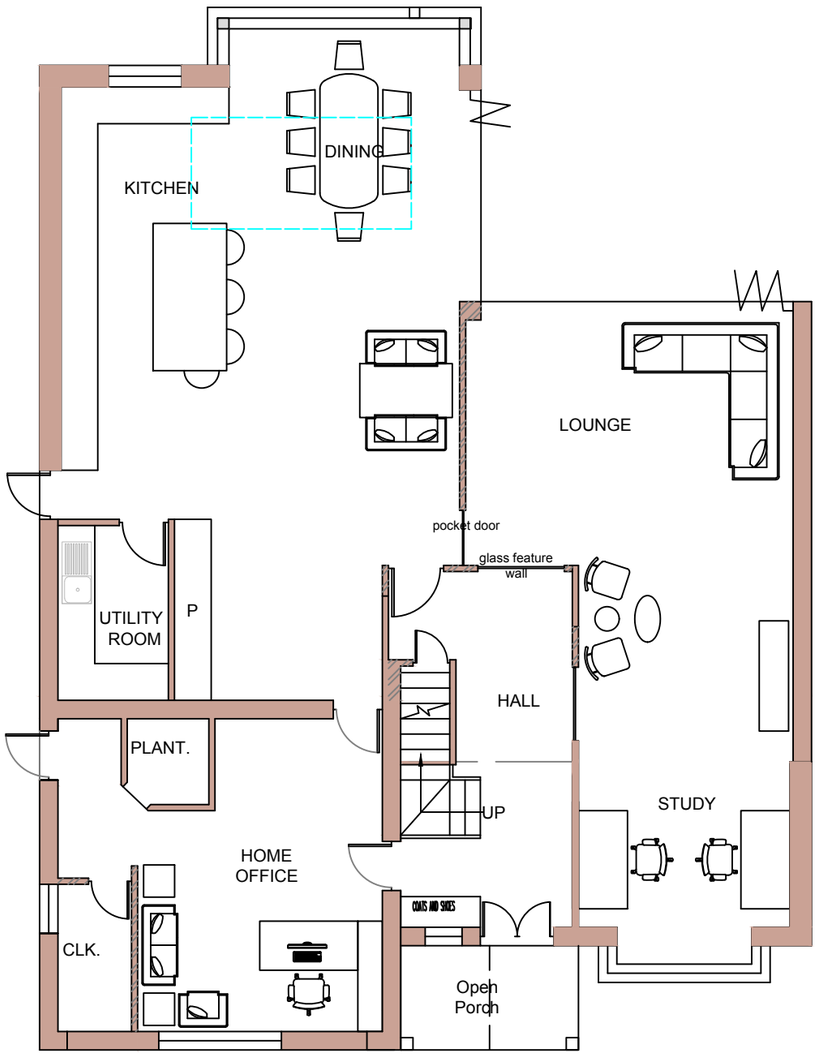


EXISTING GROUND FLOOR PLAN

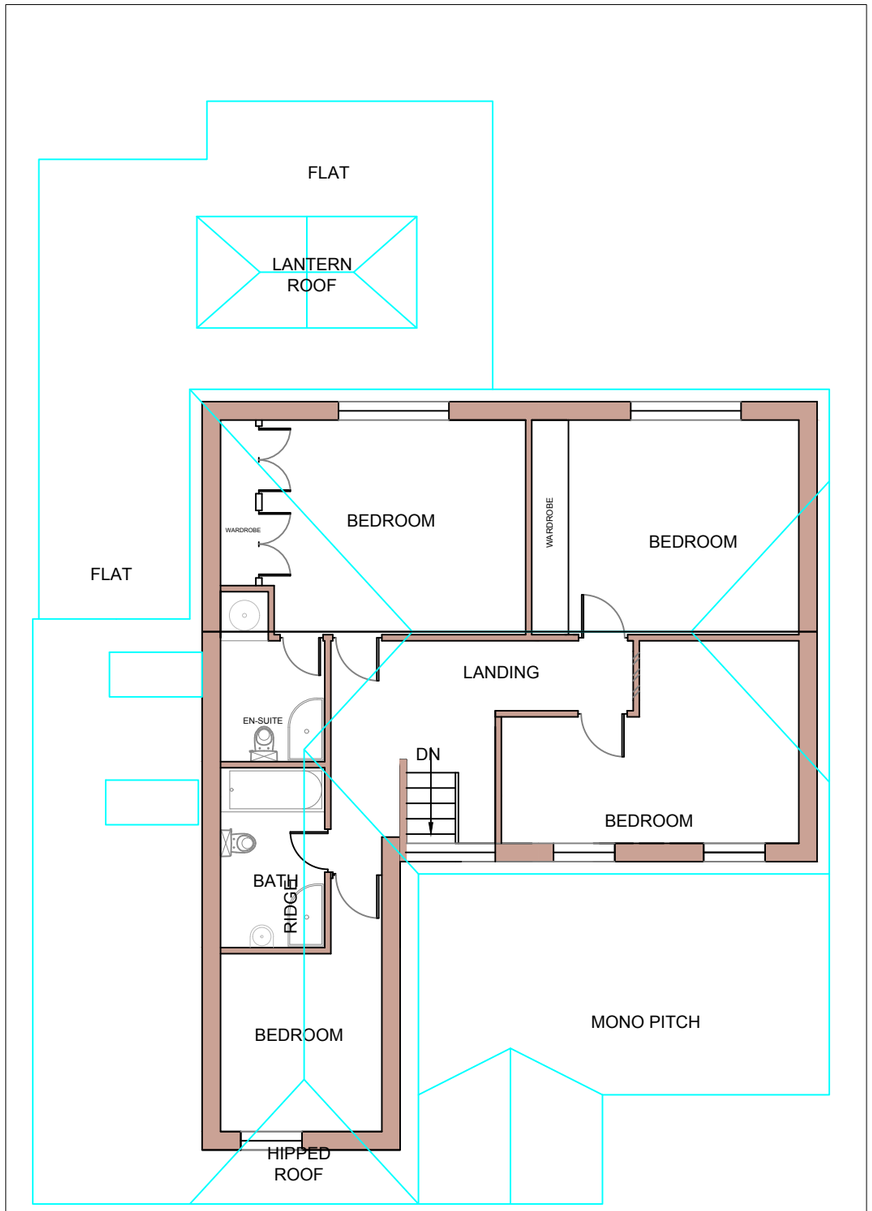


EXSTING FIRST FLOOR PLAN

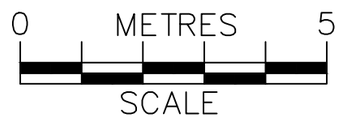


PROJECT:

# PROPOSED USE OF TERRACE ON EXISTING REAR EXTENSION


1 Kerris Way
Earley


| | |
|---|---|
| DRAWN BY: | P.S. |
| DATE: | 20/10/2026 |
| SCALE: | 1:100@A3 |
| FILENAME: | 26001 |

DRAWING TITLE: EXISTING PLANS

DRAWING NUMBER: KW–02

ArchDezine Limited
archdeziner7@gmail.com

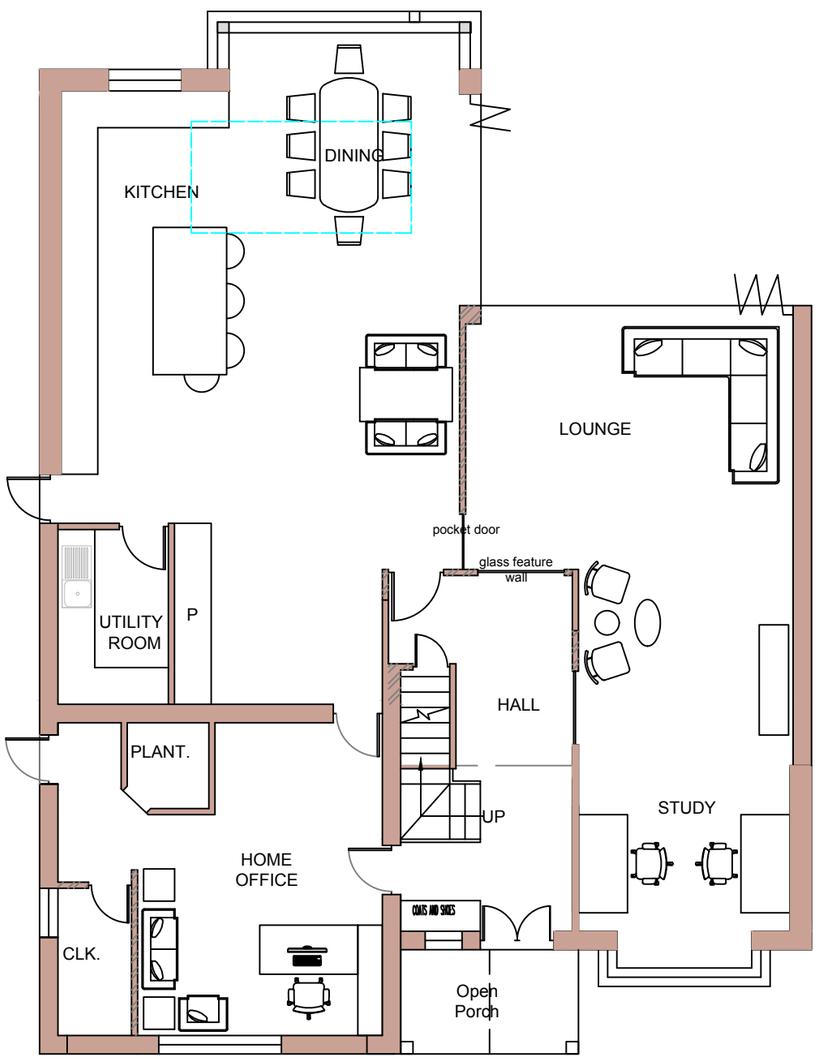

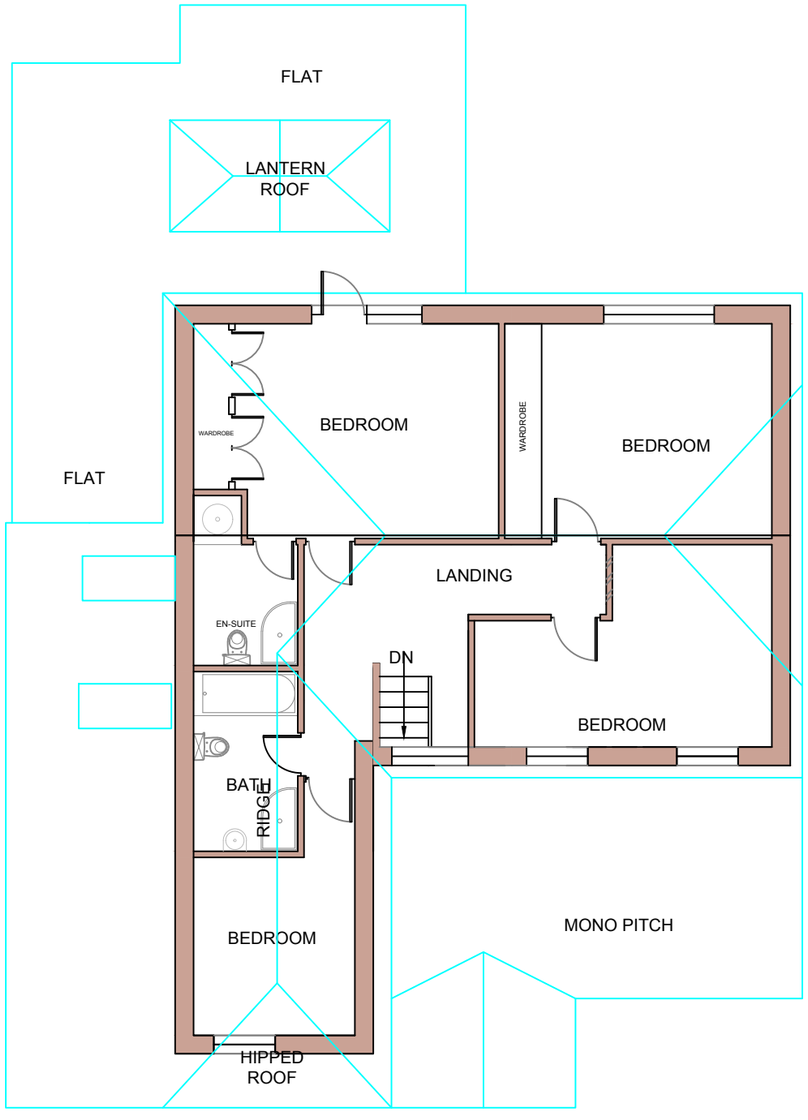
PROPOSED FIRST FLOOR PLAN

0 METRES 5

SCALE

PROJECT:

# PROPOSED USE OF TERRACE ON EXISTING REAR EXTENSION


1 Kerris Way
Earley

| | |
|---|---|
| DRAWN BY: | P.S. |
| DATE: | 20/10/2026 |
| SCALE: | 1:100@A3 |
| FILENAME: | 26001 |


DRAWING TITLE: PROPOSED PLANS

DRAWING NUMBER: KWP–02

ArchDezine Limited
archdeziner7@gmail.com

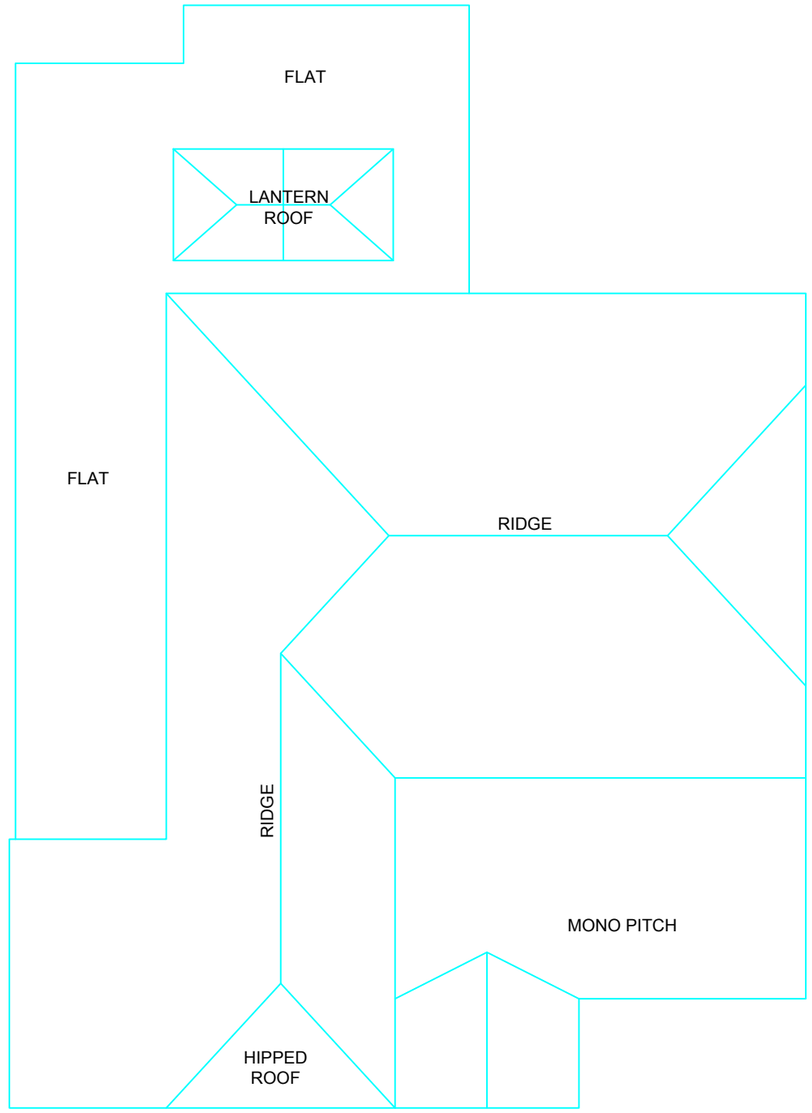


EXISTING ROOF PLAN

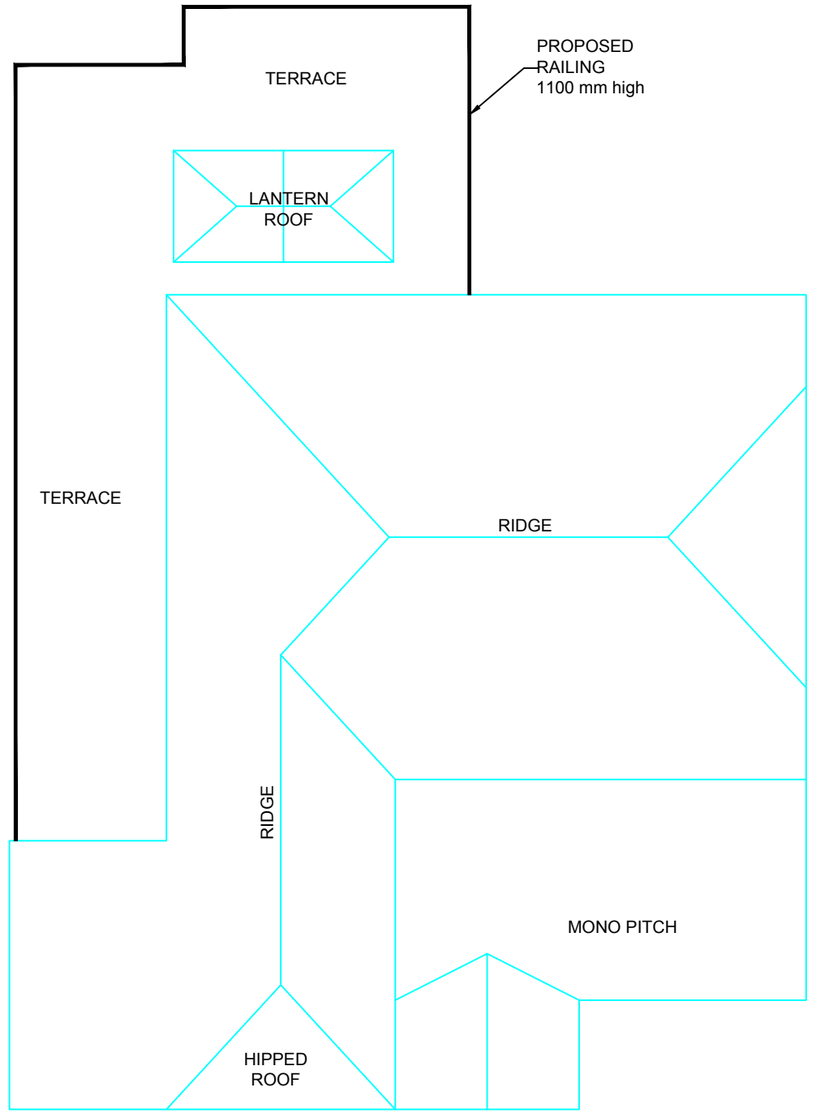


PROPOSED ROOF PLAN

0 METRES 5

SCALE

PROJECT:

# PROPOSED USE OF TERRACE ON EXISTING REAR EXTENSION

1 Kerris Way
Earley

| | |
|---|---|
| DRAWN BY: | P.S. |
| DATE: | 20/10/2026 |
| SCALE: | 1:100@A3 |
| FILENAME: | 26001 |


DRAWING TITLE: EXISTING AND PROPOSED ROOF PLAN

DRAWING NUMBER: KW–03

ArchDezine Limited
archdeziner7@gmail.com



EXISTING FRONT ELEVATION

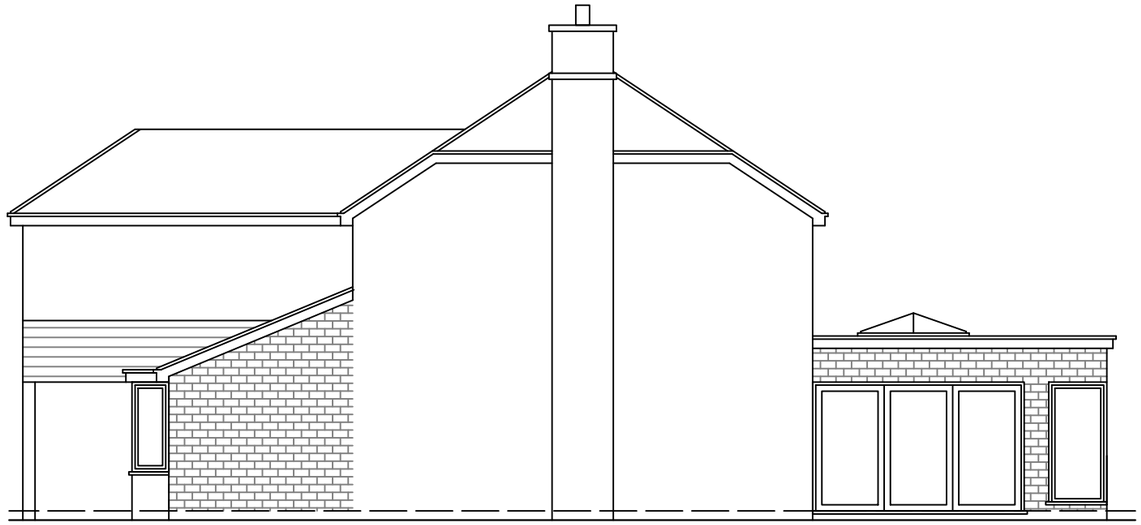


EXISTING SIDE-1 ELEVATION



EXISTING REAR ELEVATION



EXISTING SIDE-2 ELEVATION

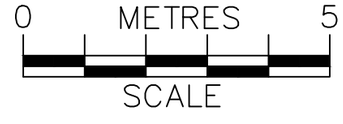


PROJECT:

# PROPOSED USE OF TERRACE ON EXISTING REAR EXTENSION

1 Kerris Way
Earley

| | |
|---|---|
| DRAWN BY: | P.S. |
| DATE: | 20/10/2026 |
| SCALE: | 1:100@A3 |
| FILENAME: | 26001 |


DRAWING TITLE: EXISTING ELEVATIONS

DRAWING NUMBER: KW–04

ArchDezine Limited
archdeziner7@gmail.com



PROPOSED FRONT ELEVATION

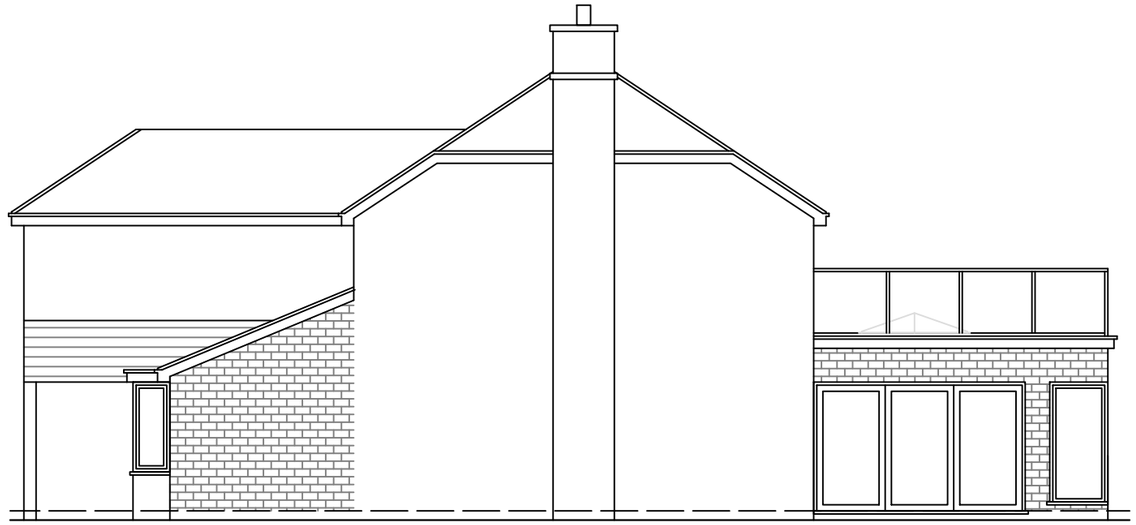

PROPOSED SIDE-1 ELEVATION



PROPOSED REAR ELEVATION



PROPOSED SIDE-2 ELEVATION

0 METRES 5

SCALE

| | | | | | |
|---|---|---|---|---|---|
| PROJECT: PROPOSED USE OF TERRACE ON EXISTING REAR EXTENSION | 1 Kerris Way Earley | DRAWN BY: | P.S. | DRAWING TITLE: PROPOSED ELEVATIONS | ArchDezine Limited archdeziner7@gmail.com |
| | | DATE: | 20/10/2026 | | |
| | | SCALE: | 1:100@A3 | DRAWING NUMBER: KW–05 | |
| | | FILENAME: | 26001 | | |