69 Eastcourt Avenue, Reading, RG6 1HH

TOTAL AREA: 54.60 m² • LIVING AREA: 54.60 m² • FLOORS: 1 • ROOMS: 7

magicplan

▼ Ground Floor

TOTAL AREA: 54.60 m² • LIVING AREA: 54.60 m² • ROOMS: 7

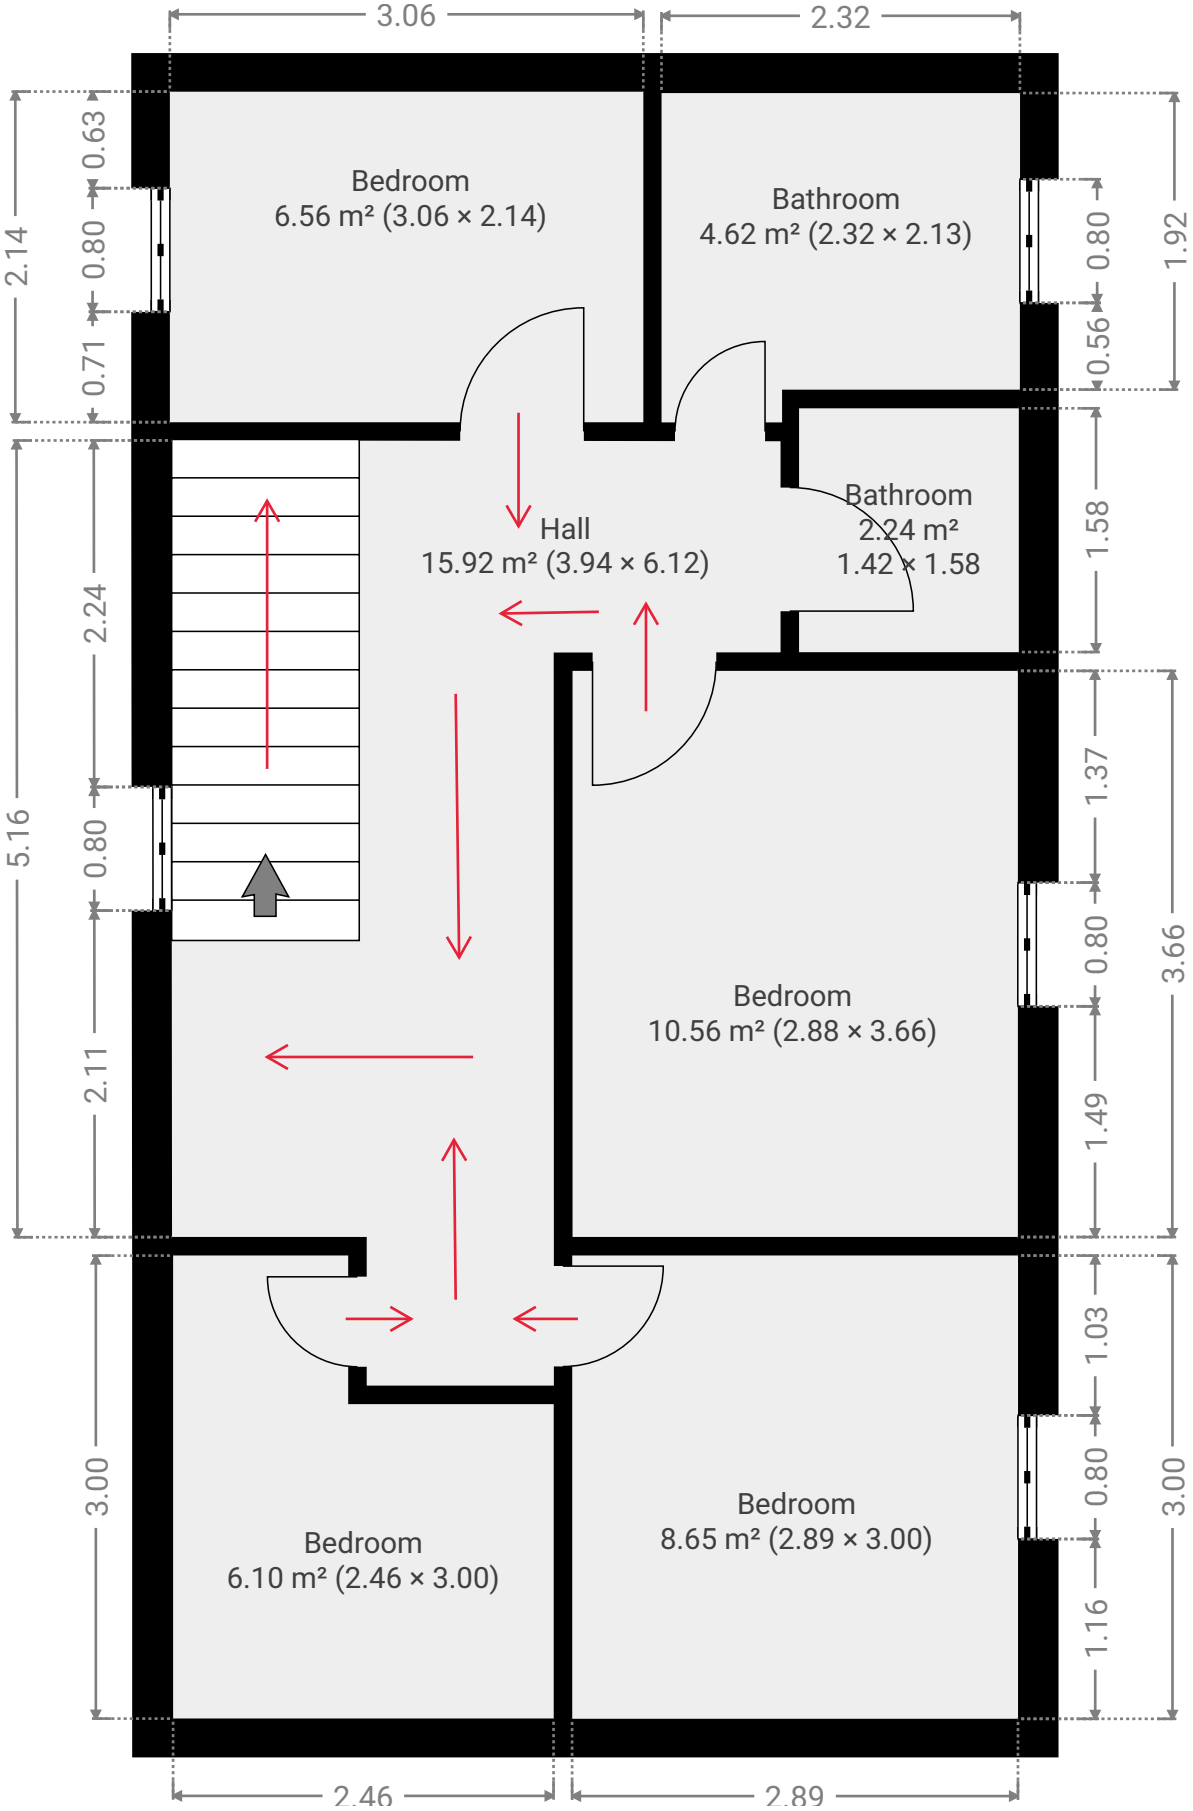

THIS FLOORPLAN IS PROVIDED WITHOUT WARRANTY OF ANY KIND. SENSOPIA DISCLAIMS ANY WARRANTY INCLUDING, WITHOUT LIMITATION, SATISFACTORY QUALITY OR ACCURACY OF DIMENSIONS.

0.0 0.5 1.0 1.5 2.0m

1:49