


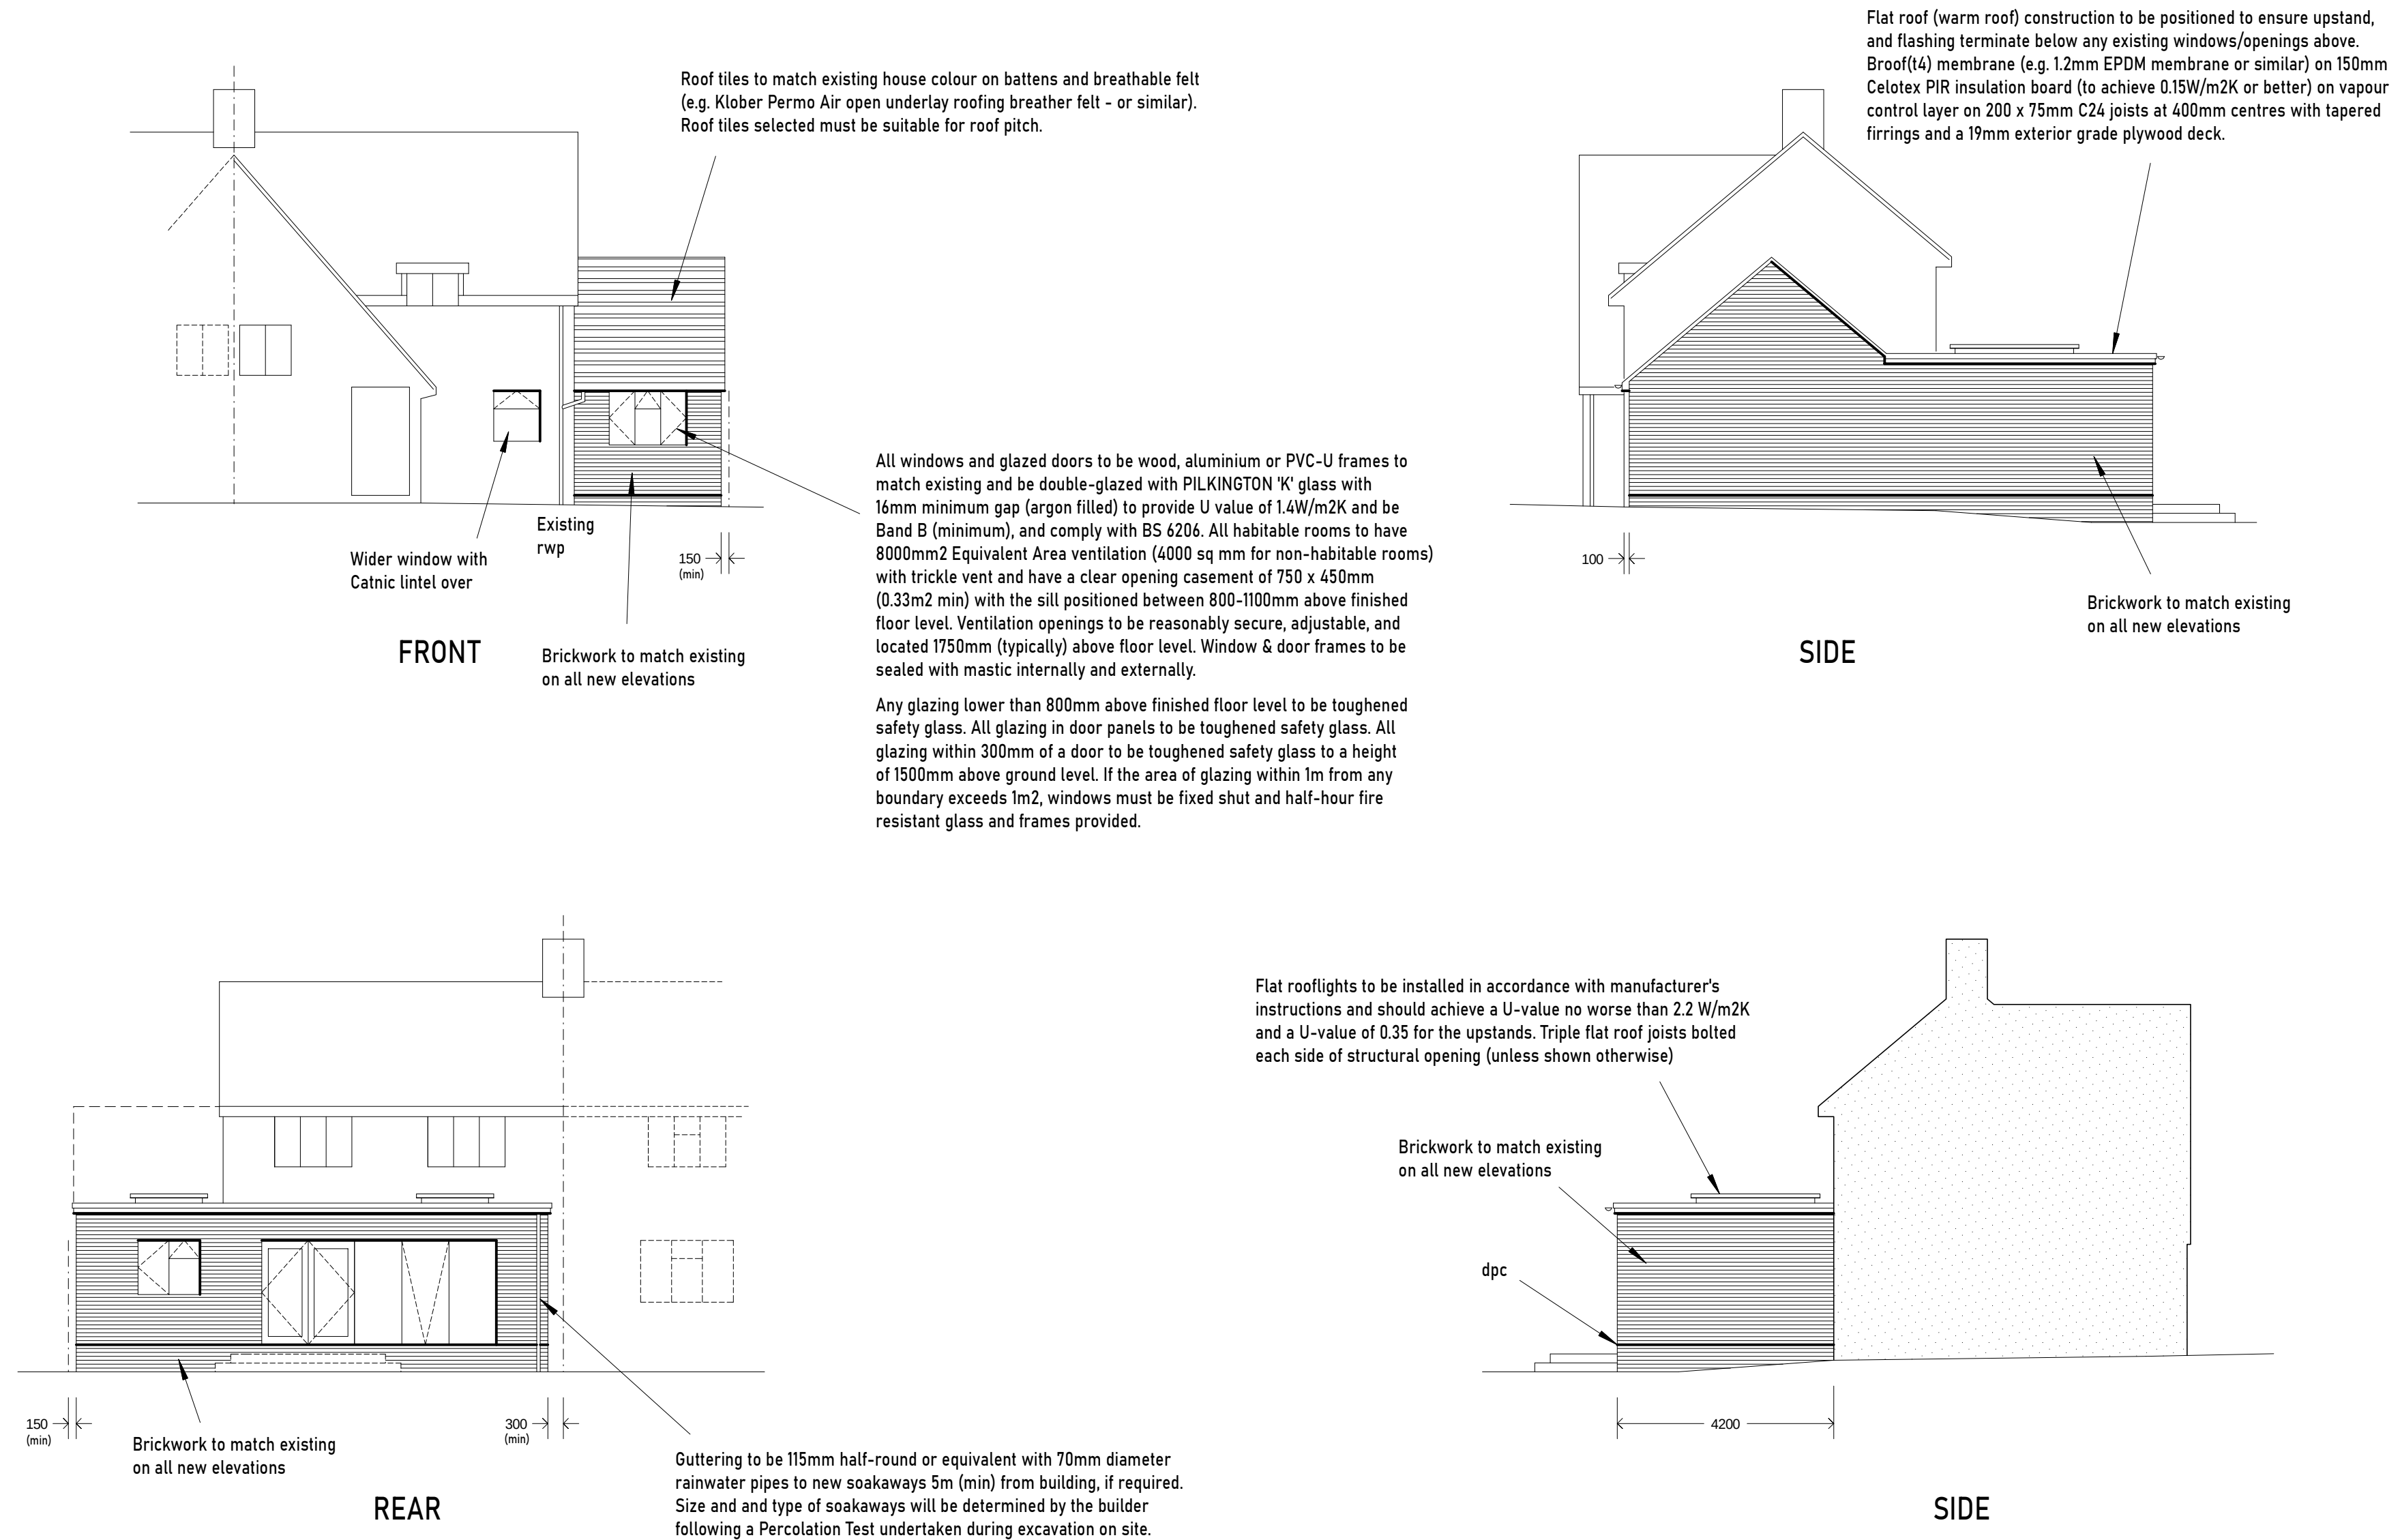

Revision <table><tr><td></td><td></td><td></td><td></td></tr><tr><td></td><td></td><td></td><td></td></tr><tr><td>A</td><td>27/11/25</td><td colspan="2">Side wall of extension moved to 300mm from boundary</td></tr></table>												A	27/11/25	Side wall of extension moved to 300mm from boundary		S BIDDLE Ltd Email: stephen@sbiddle.co.uk Mob: 07864 122 313 Web: www.sbiddle.co.uk	
				A	27/11/25	Side wall of extension moved to 300mm from boundary											
Client Mr F. Slavov																	
Address 26 Highfield Park, Wargrave, Reading RG10 8LD																	
Drwg No SLAVOV-0925-02		Scale: (A2) 1:100															
Title PROPOSED ELEVATIONS																	
		2m	4m	6m	8m												