


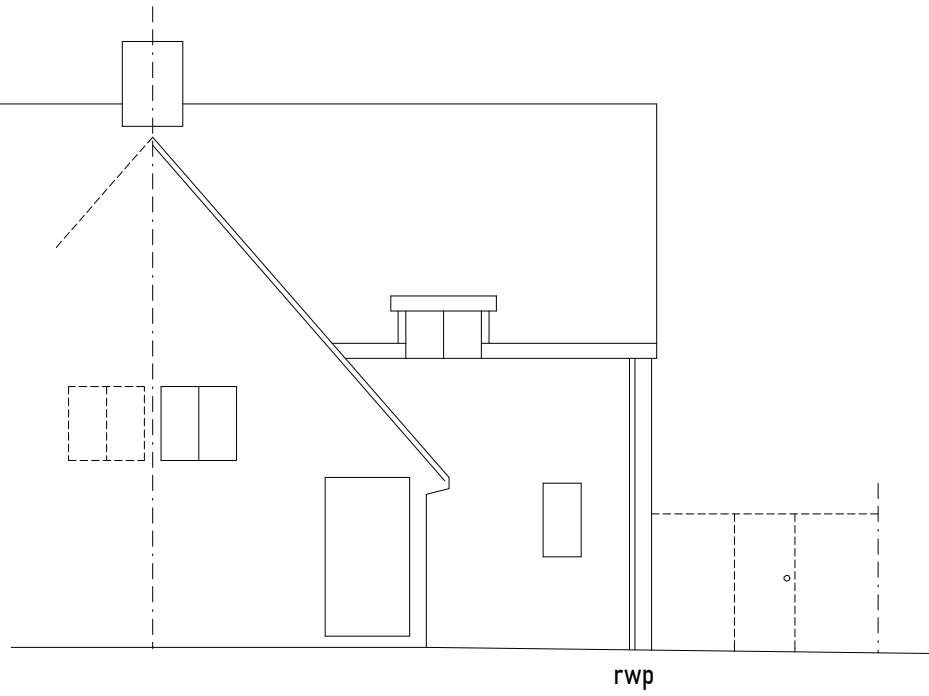


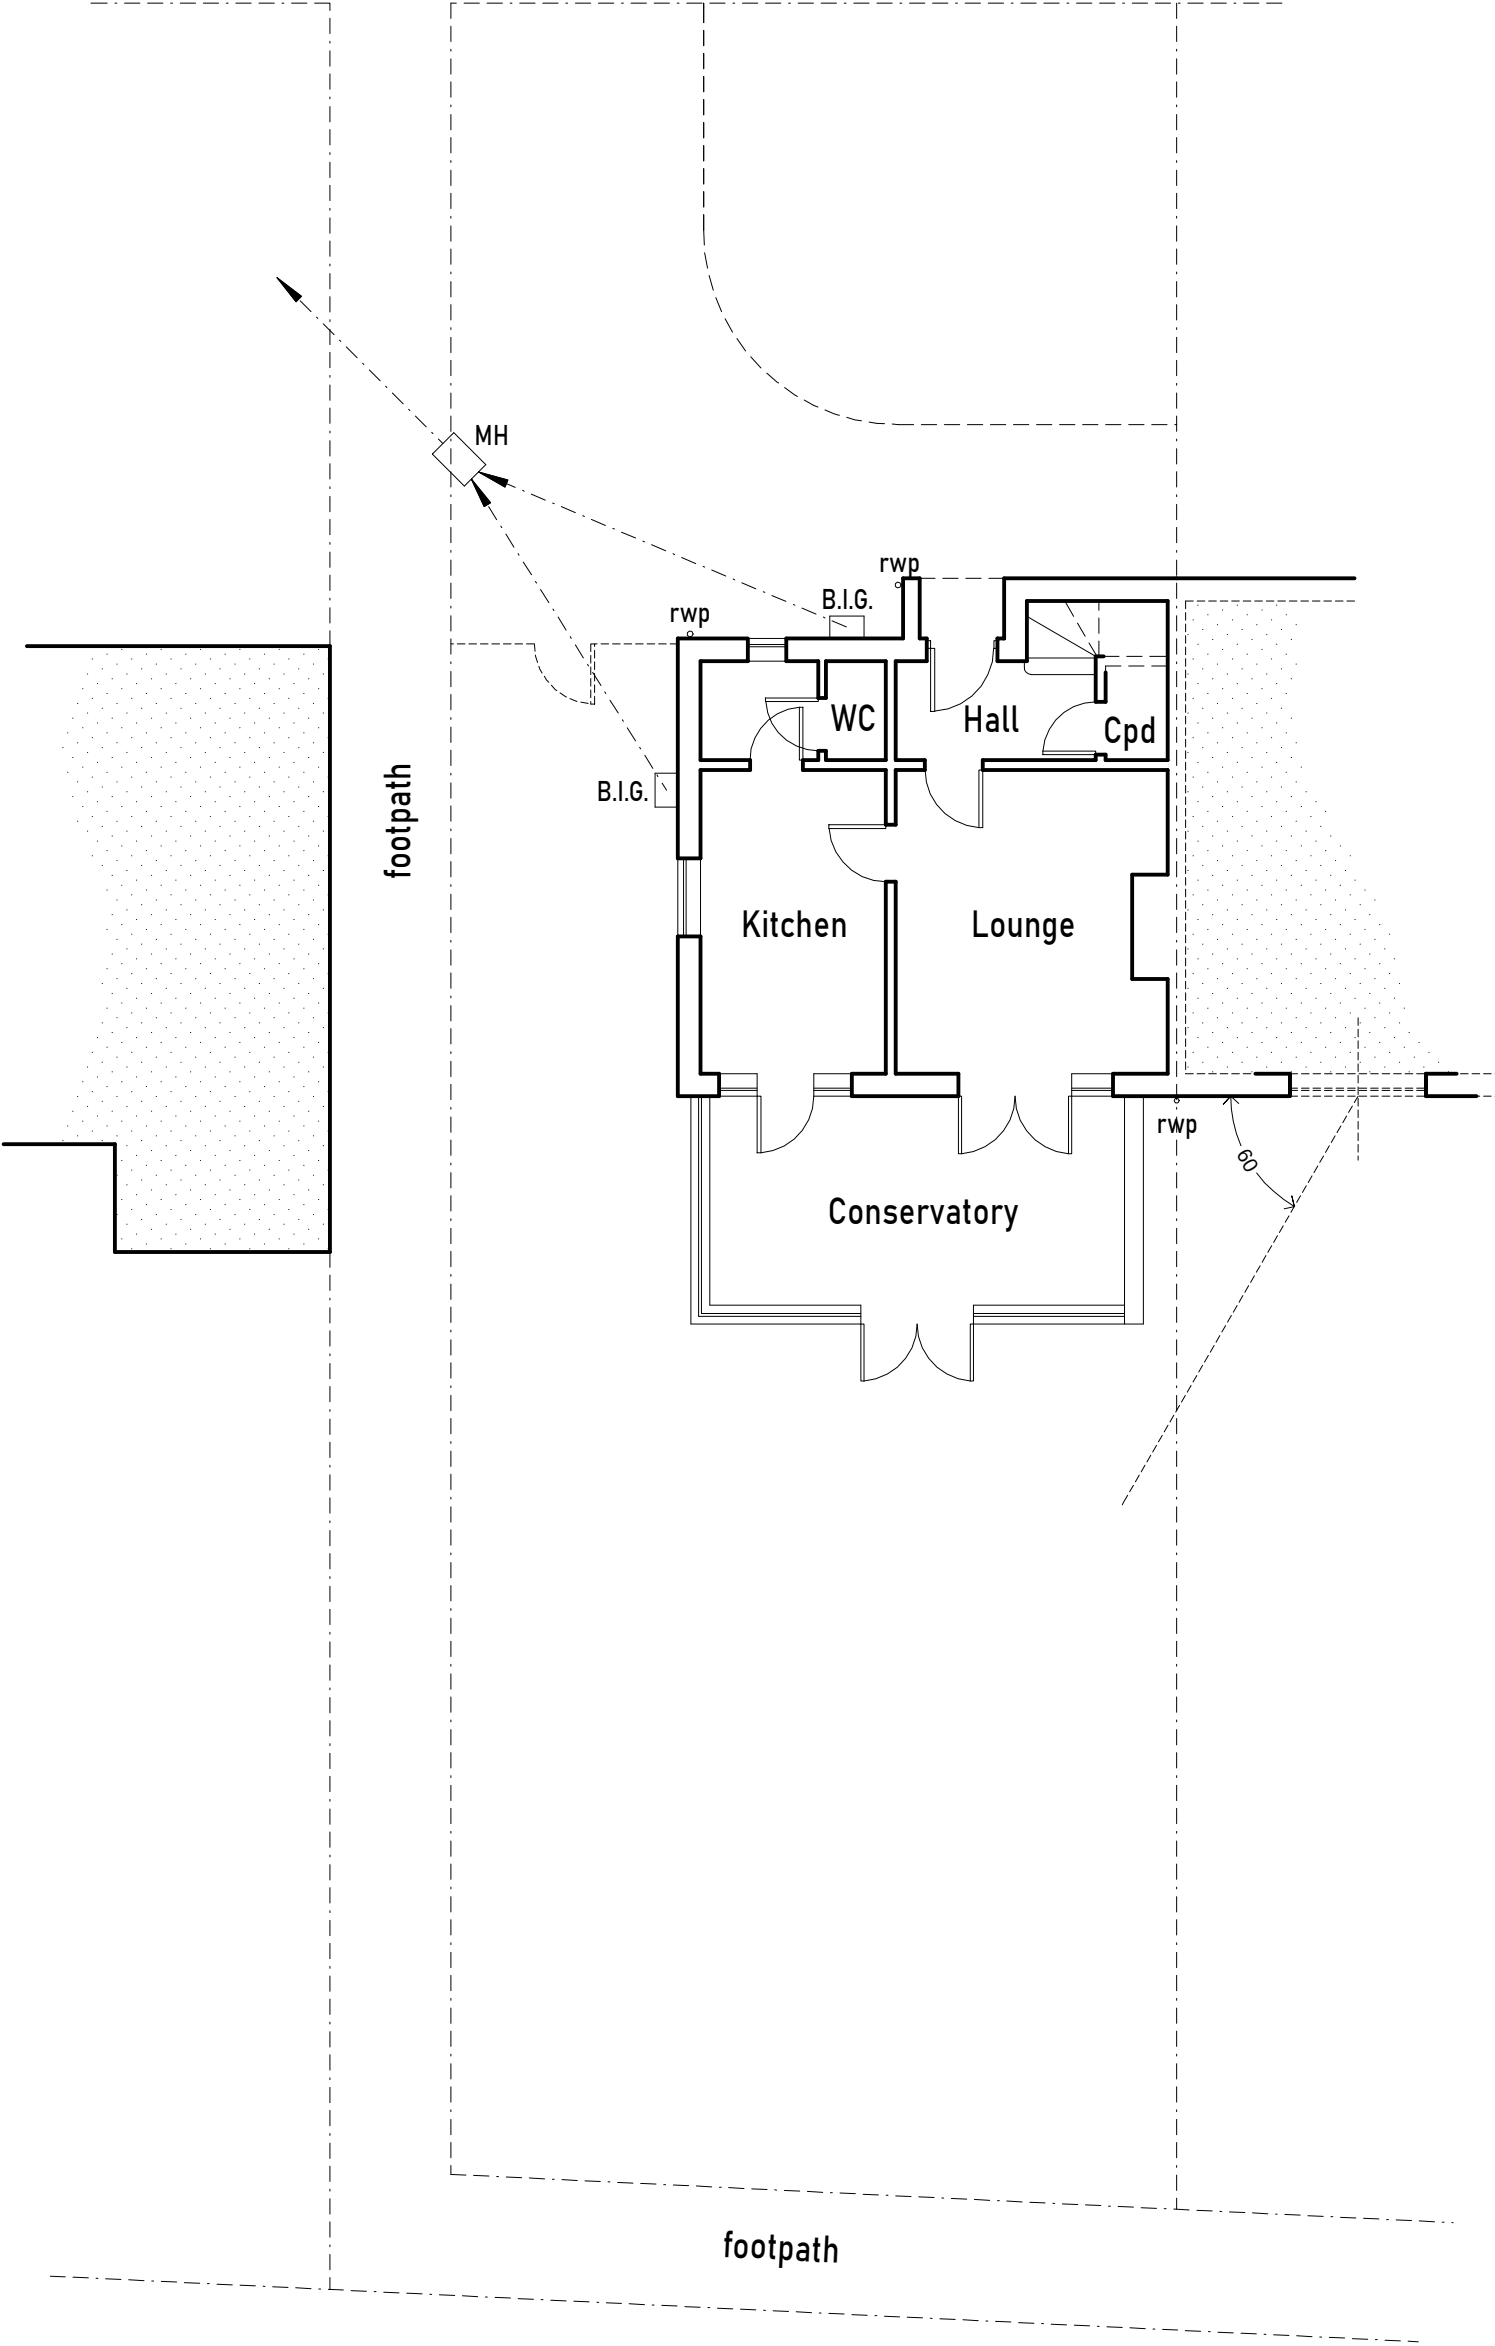


FRONT

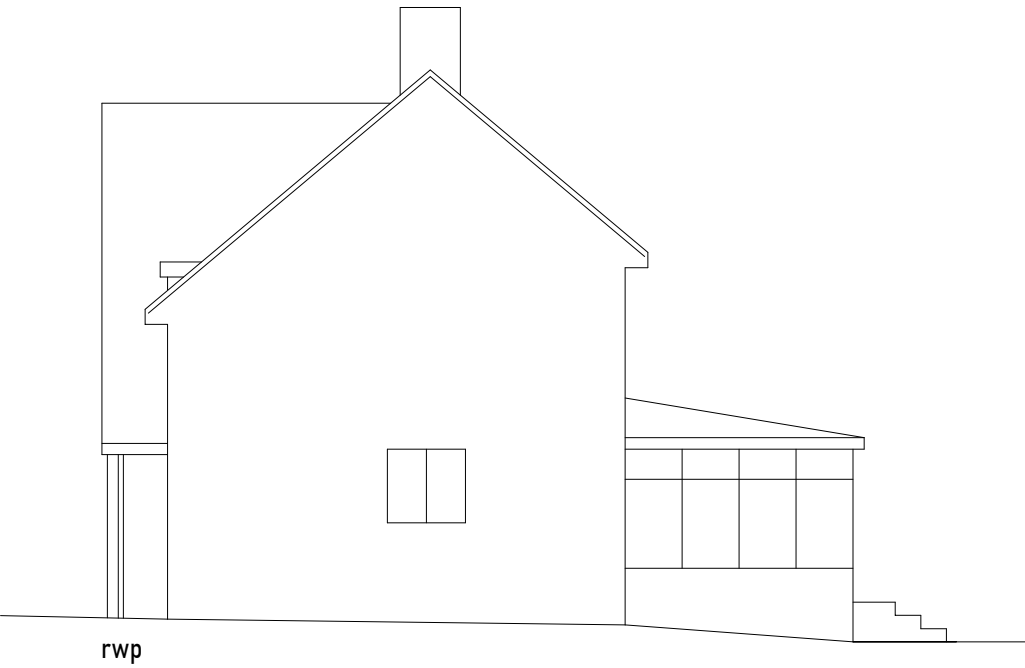

SIDE

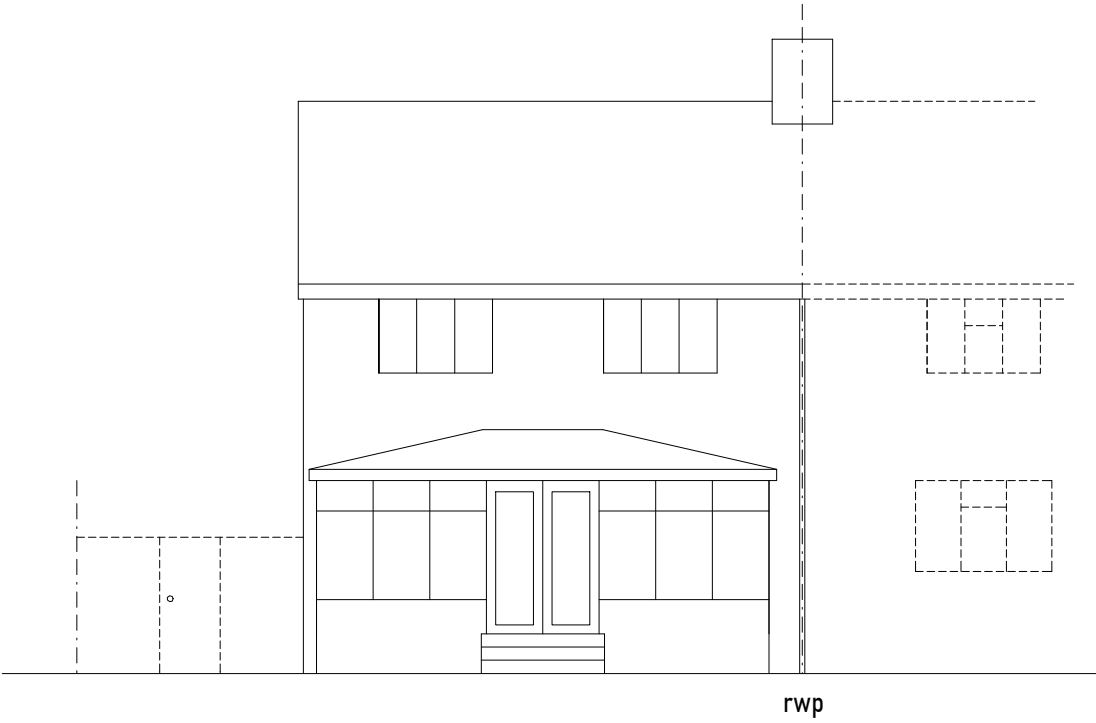

REAR

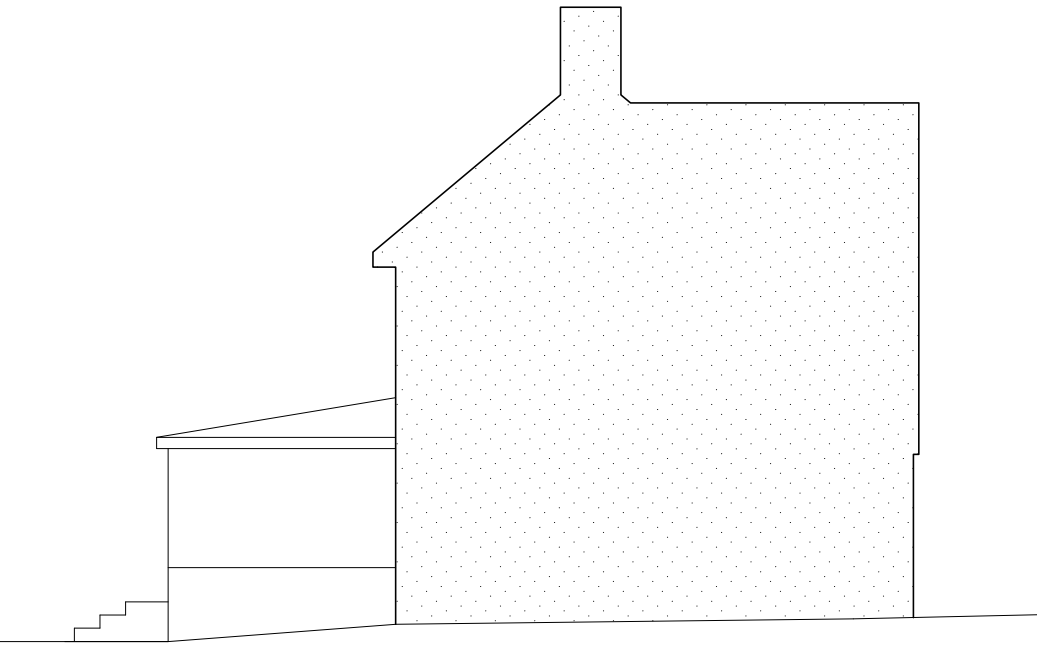

SIDE

 S BIDDLE Ltd Email: stephen@sbiddle.co.uk Mob: 07864 122 313 Web: www.sbiddle.co.uk				Stephen Biddle BSc CEng FICE			
Client				Mr F. Slavov			
Address				26 Highfield Park, Wargrave, Reading RG10 8LD			
Drwg No				SLAVOV-0925-04			Scale: (A2) 1:100
Title				EXISTING PLAN AND ELEVATIONS			
Revision				2m 4m 6m 8m			