


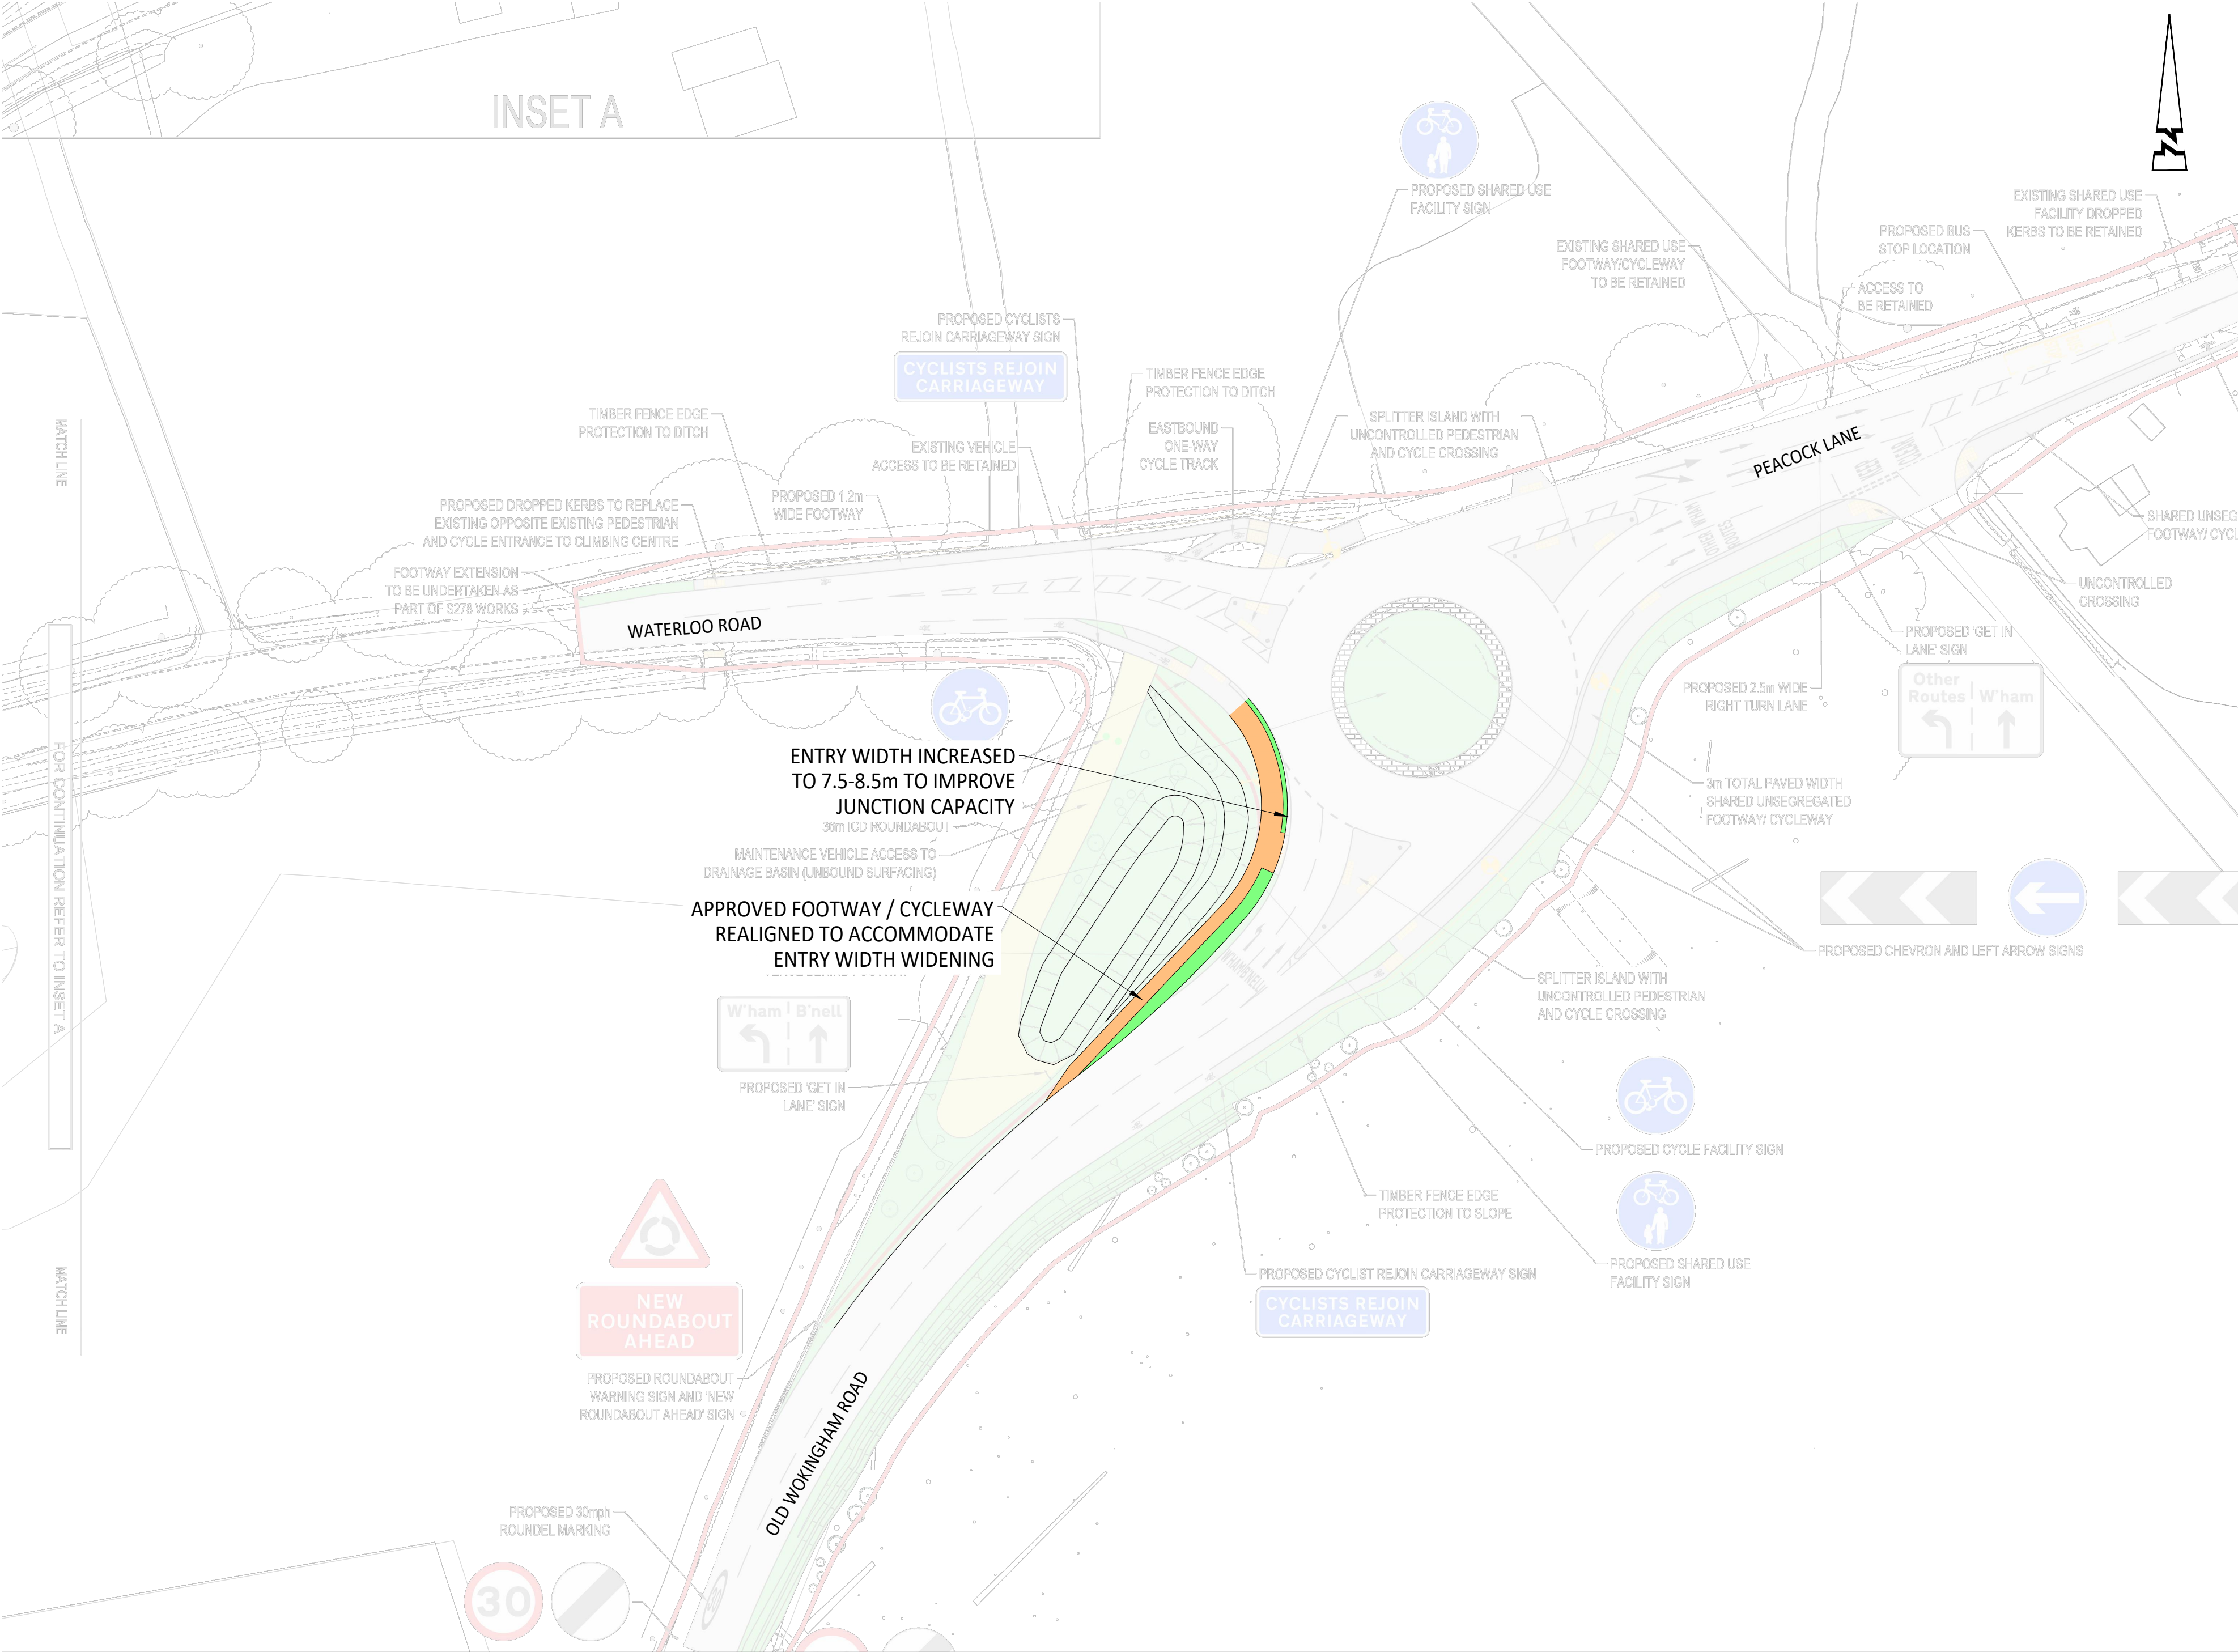

© ABLEY LETCHFORD PARTNERSHIP LTD.
This drawing should not be reproduced without consent.

KEY

- Proposed Carriageway
- Proposed Footway / Cycleway
- Proposed Verge

P2	11.25	Minor Amendments to Align with Approved Design	TDM	JO
P1	02.24	First Issue	TDM	NB
Rev	Date	Description	Drawn	Checked

Abley Letchford
www.ableyletchford.co.uk

Client:
**NICHOLAS KING
LIGHTWOOD STRATEGIC**

Project:
**SOUTH WOKINGHAM SDL
EXTENSION**

Title:
**PROPOSED IMPORVEMENTS
AT APPROVED PEACOCK
LAND ROUNDABOUT**

Status:
PRELIMINARY

Scale: 1:500 @ A2	Date: FEB 2024	Drawn: TDM	Checked: NB
Drawing No: A218-033			Revision: P2