


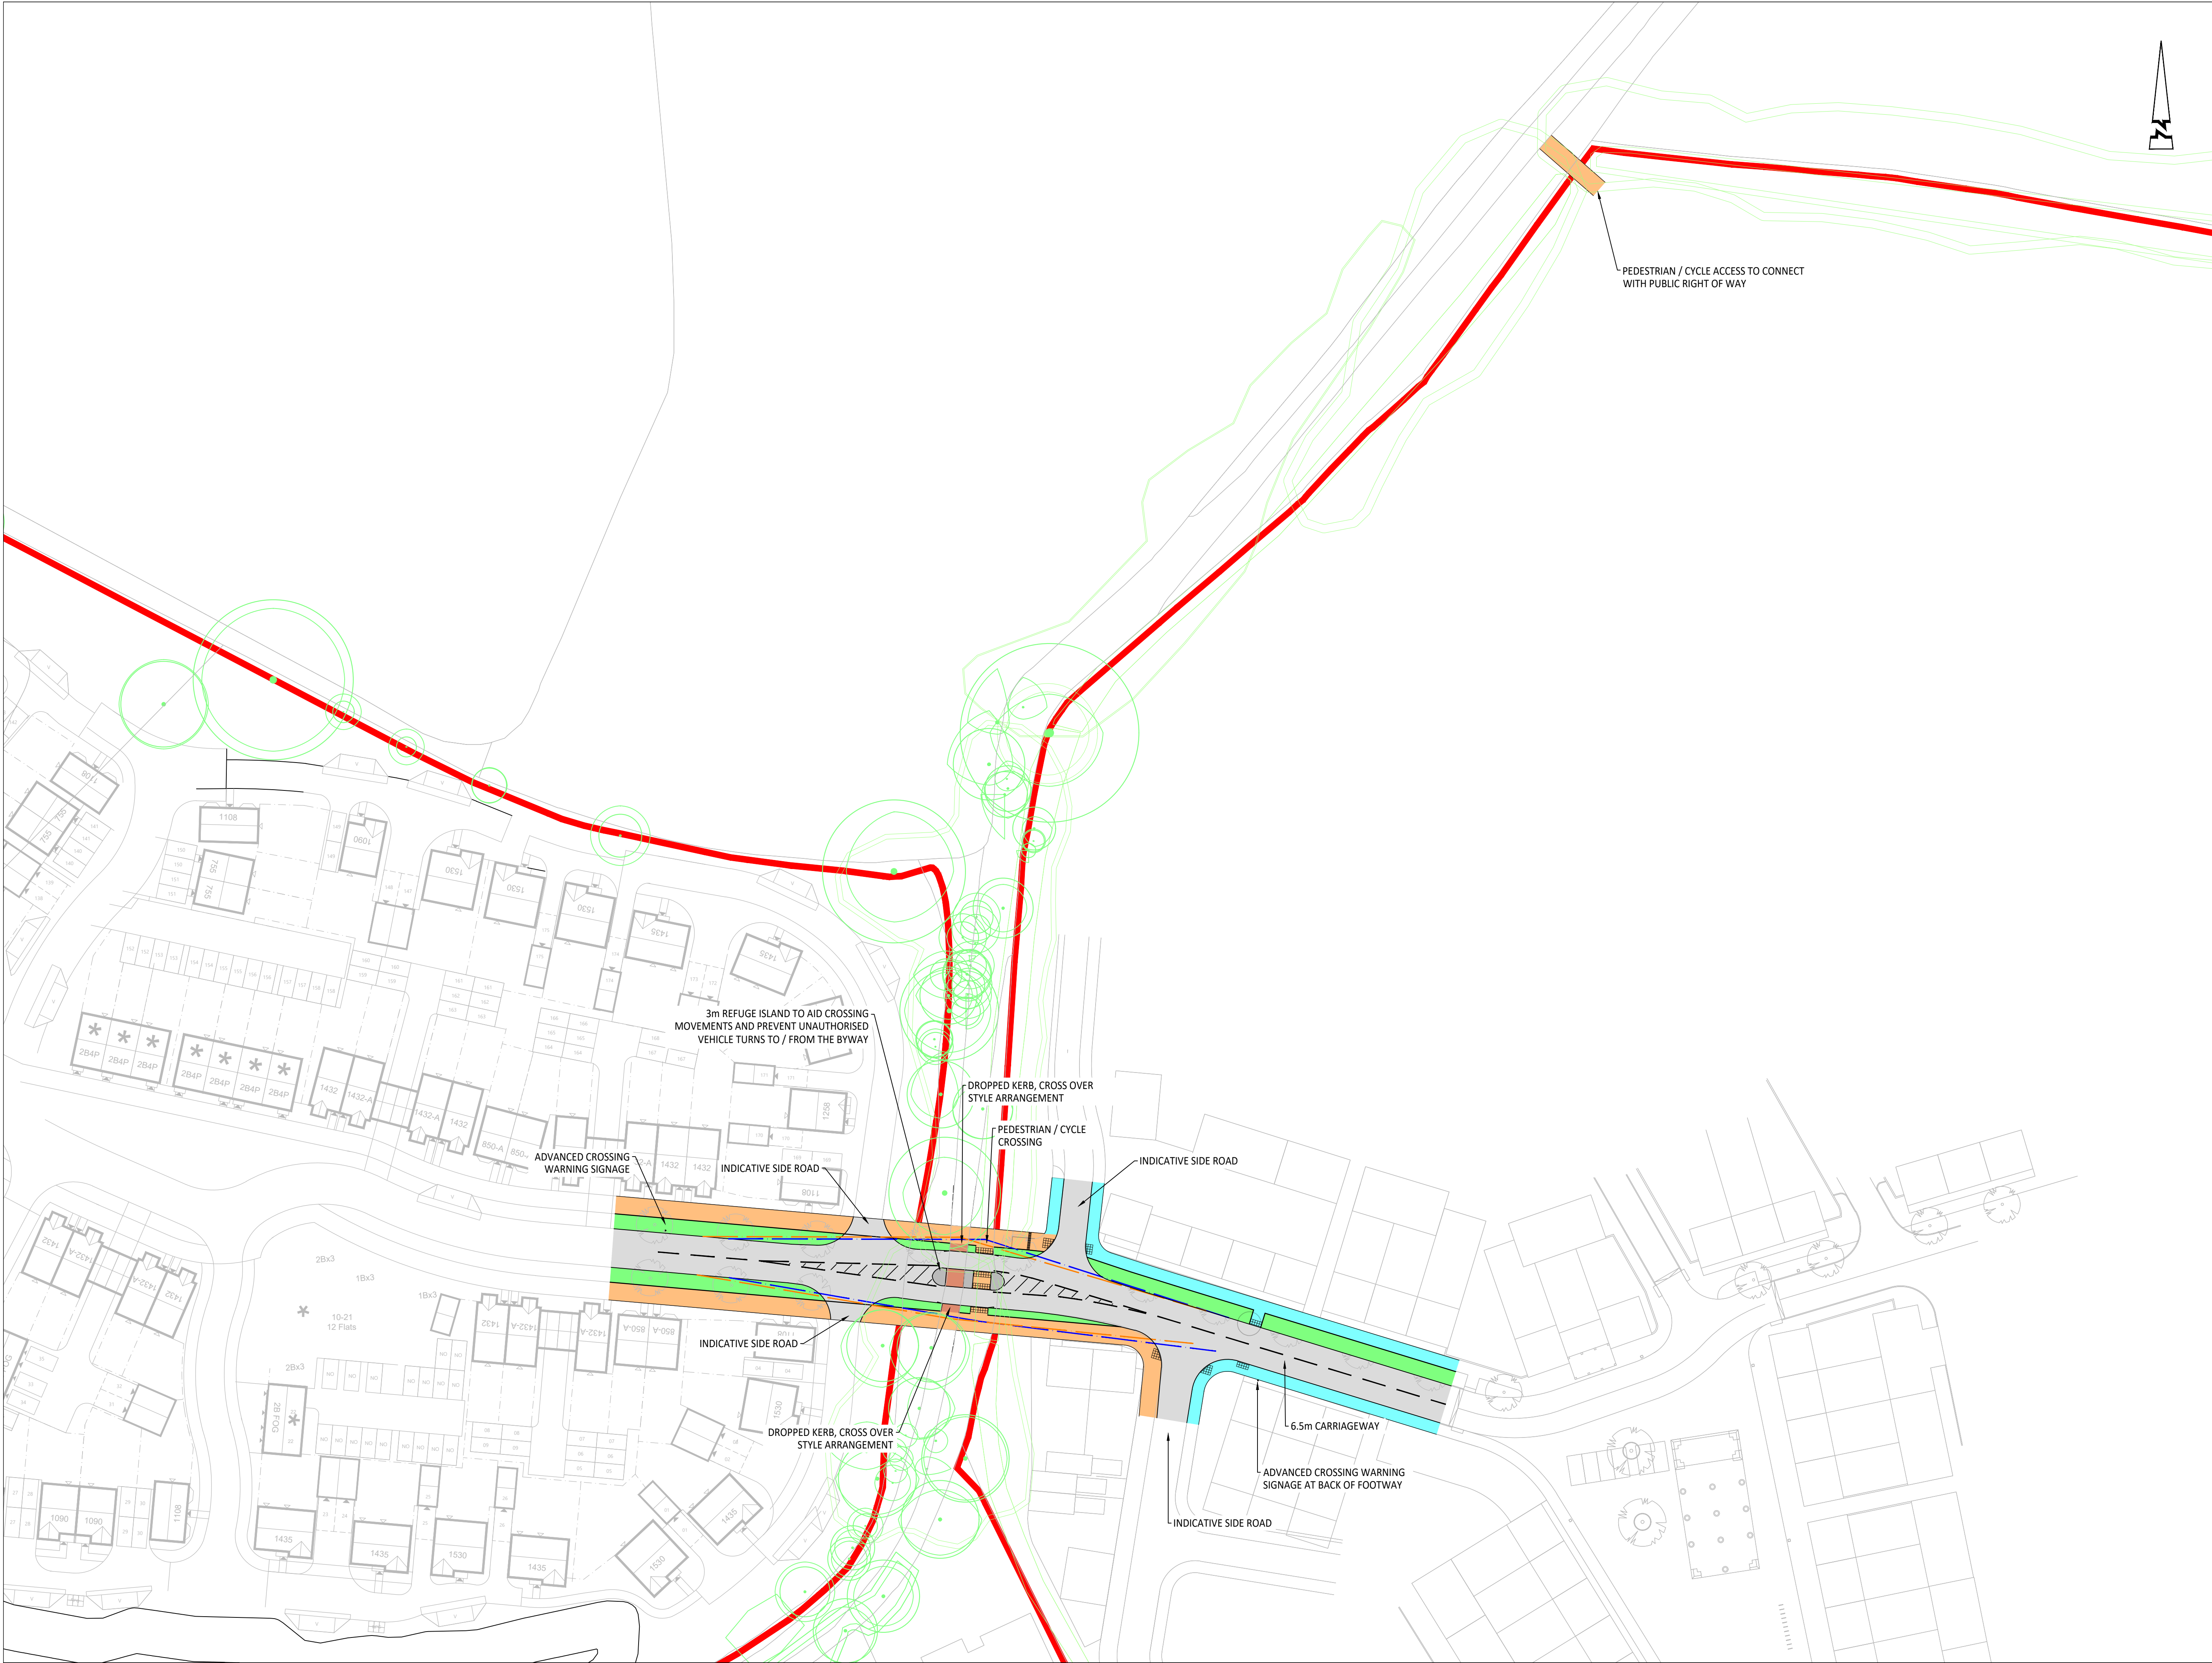

© ABLEY LETCHFORD PARTNERSHIP LTD.
This drawing should not be reproduced without consent.

KEY

- RED LINE BOUNDARY
- CARRIAGEWAY
- FOOTWAY / CYCLEWAY
- FOOTWAY
- VERGE
- BYWAY
- 2.4m X 43m VISIBILITY SPLAY

P5	11.25	MINOR AMENDMENTS	TDM	JO
P4	04.25	MINOR AMENDMENTS FOLLOWING RSA	TDM	NB
P3	01.24	CARRIAGEWAY REALIGNED	TDM	NB
P2	01.24	LIGHTWOOD DETAIL ADDED	TDM	NB
P1	01.24	FIRST ISSUE	TDM	NB
Rev	Date	Description	Drawn	Checked

Abley Letchford

www.ableyletchford.co.uk

Client

**NICHOLAS KING
LIGHTWOOD STRATEGIC**

Project

**SOUTH WOKINGHAM
SDL EXTENSION**

Title

**PROPOSED BYWAY
CROSSING ARRANGEMENT**

Status

PRELIMINARY

Scale	Date	Drawn	Checked
1:500 @ A1	JAN 2024	TDM	NB

Drawing No	Revision
A218-029	P5