


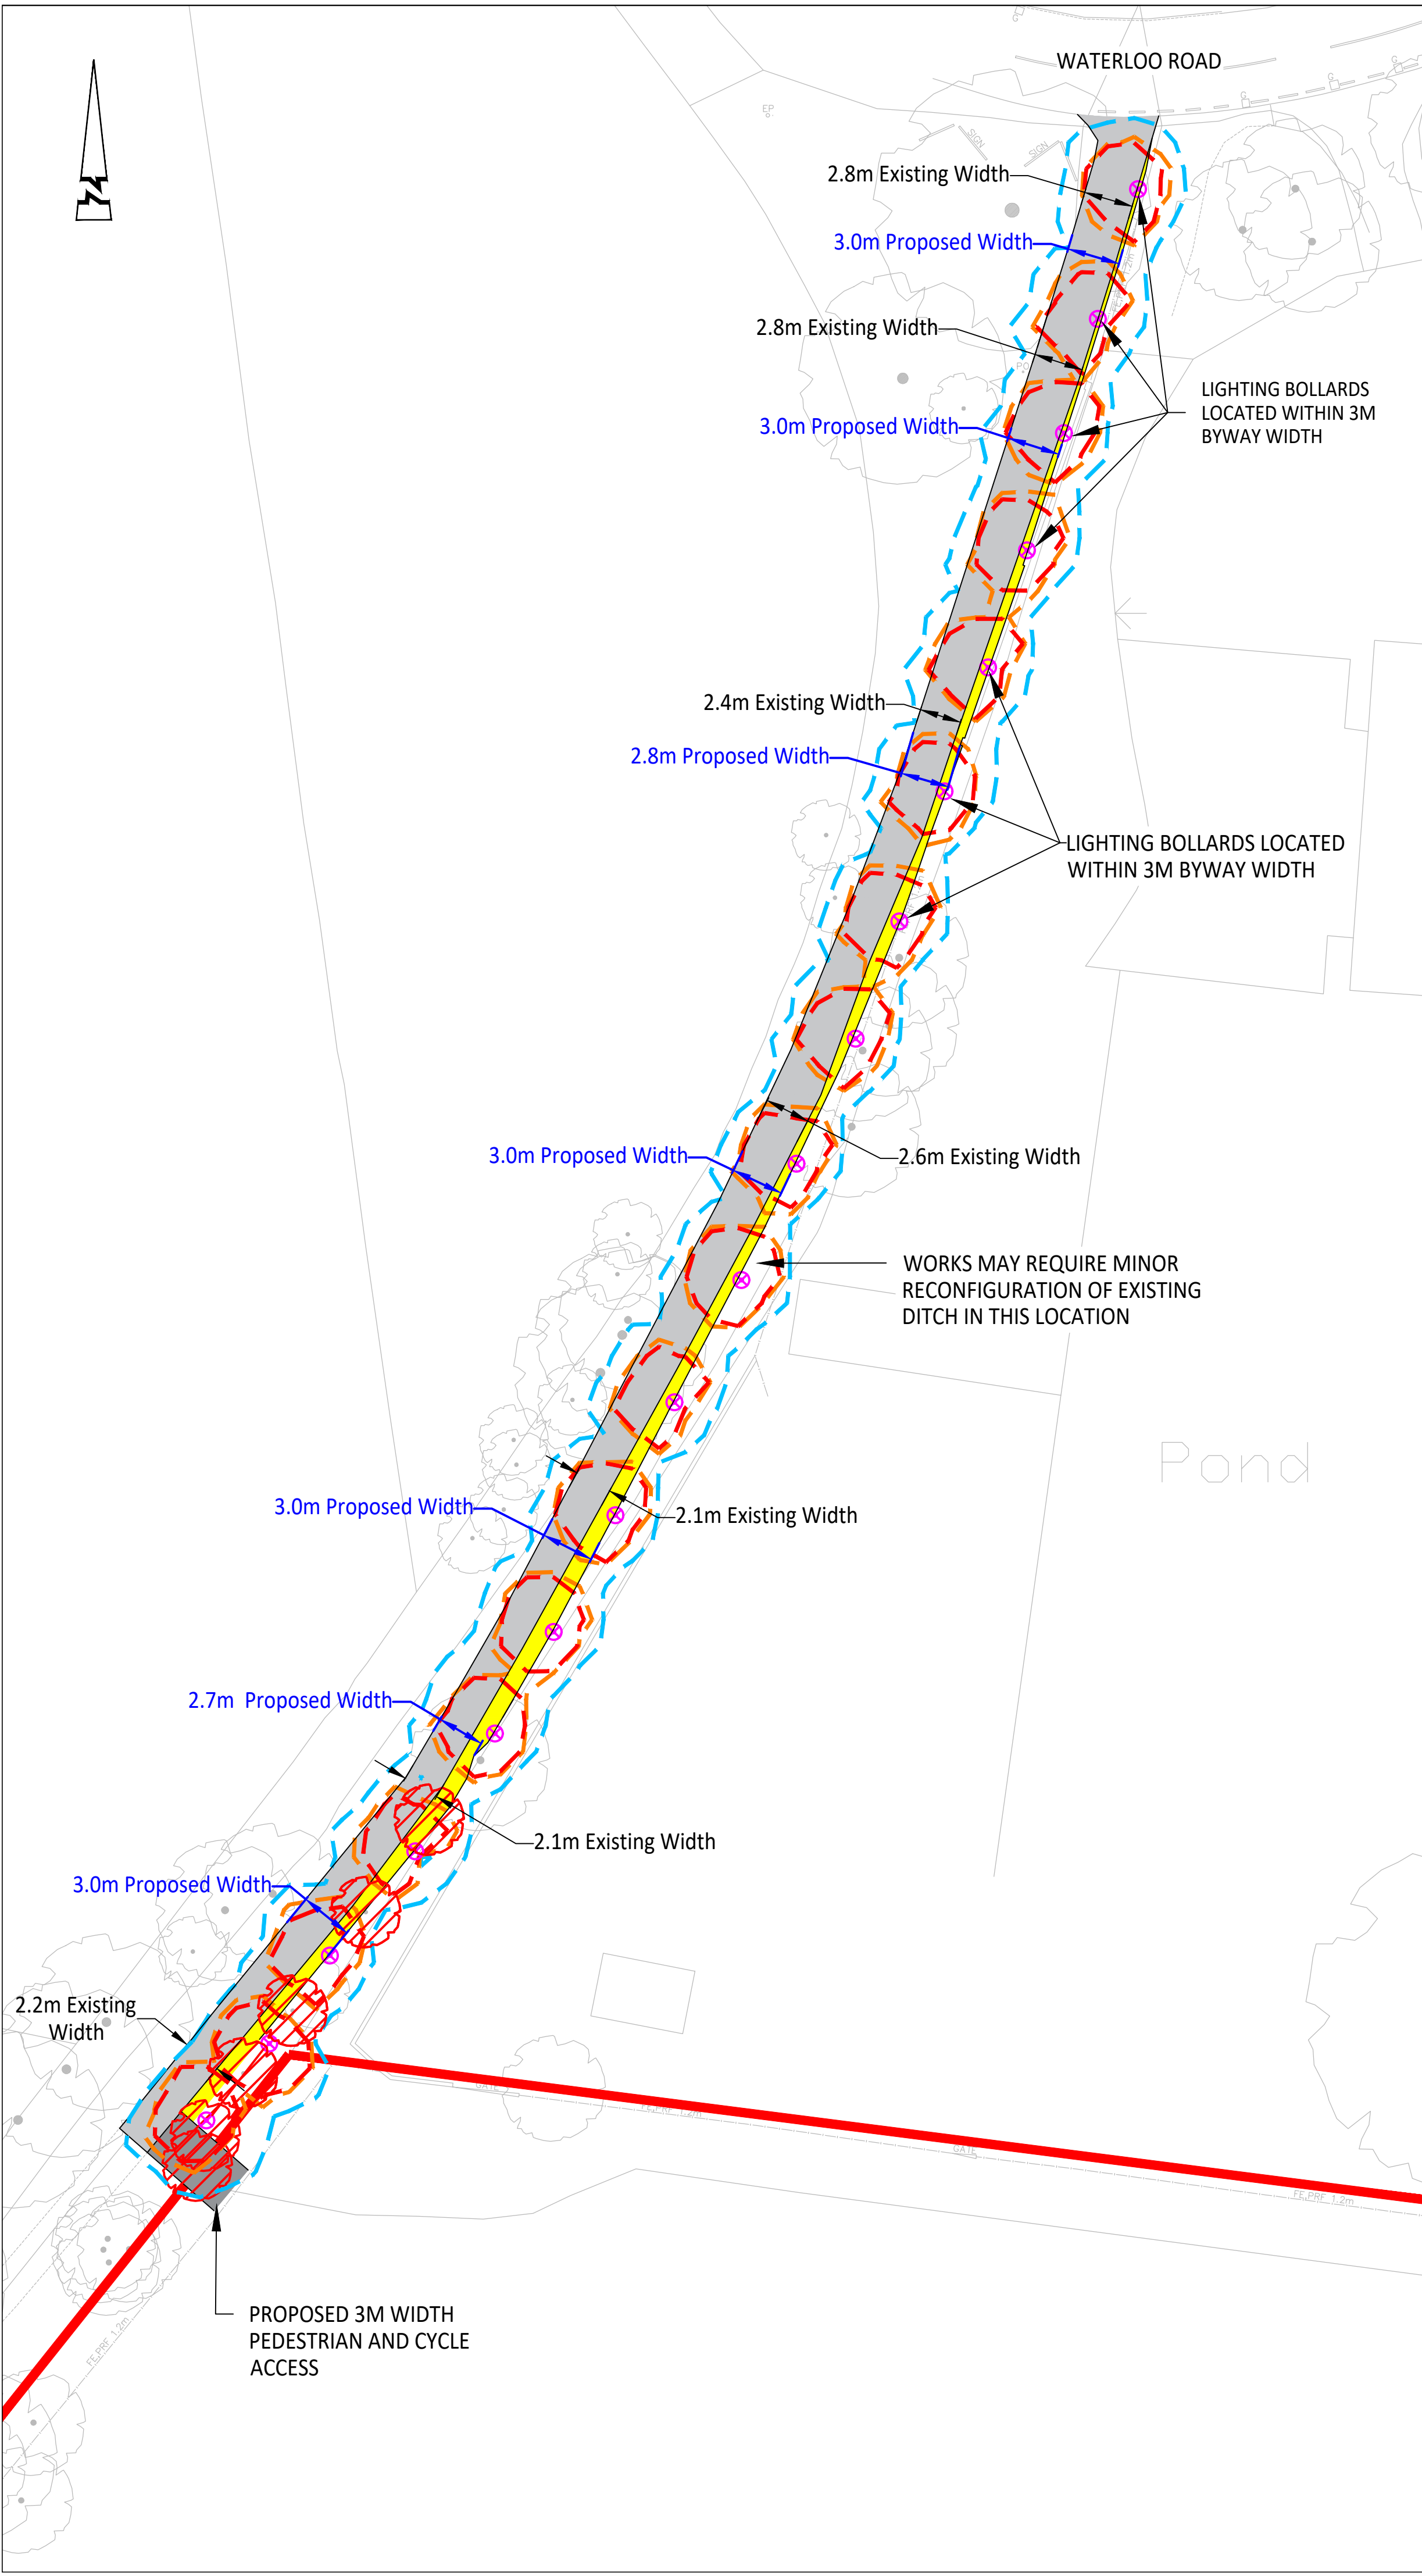

© ABLEY LETCHFORD PARTNERSHIP LTD.
This drawing should not be reproduced without consent.

GENERAL NOTES:

- Do not scale.
- Refer to all other Project Drawings and supporting notes.

KEY:

Site Boundary

Extent of Byway to be surfaced

Additional area to be surfaced to provide a width of 3m (where possible)

Trees to be retained

Trees to be removed

Proposed lighting bollard location (1.2m high), with 450mm offset from Byway where achievable

2.1 Lux contour

1.4 Lux contour

0.4 Lux contour

P4	11.25	Minor Updates	TDM	JO
P3	03.21	Location Map Added	TDM	PJ
P2	03.21	Access location amended	AG	PJ
P1	10.20	For Issue	AG	PJ
Rev	Date	Description	Drawn	Checked

www.ableyletchford.co.uk

Client

LIGHTWOOD STRATEGIC

Project

SOUTH WOKINGHAM
SDL EXTENSION

Title

PROPOSED BYWAY
IMPROVEMENTS
(BOLLARD LIGHTING)

Status

FOR INFORMATION

Scale	Date	Drawn	Checked
1:250 @ A2	OCT 20	AG	PJ
Drawing No	Revision		
A218 - 002	P4		