



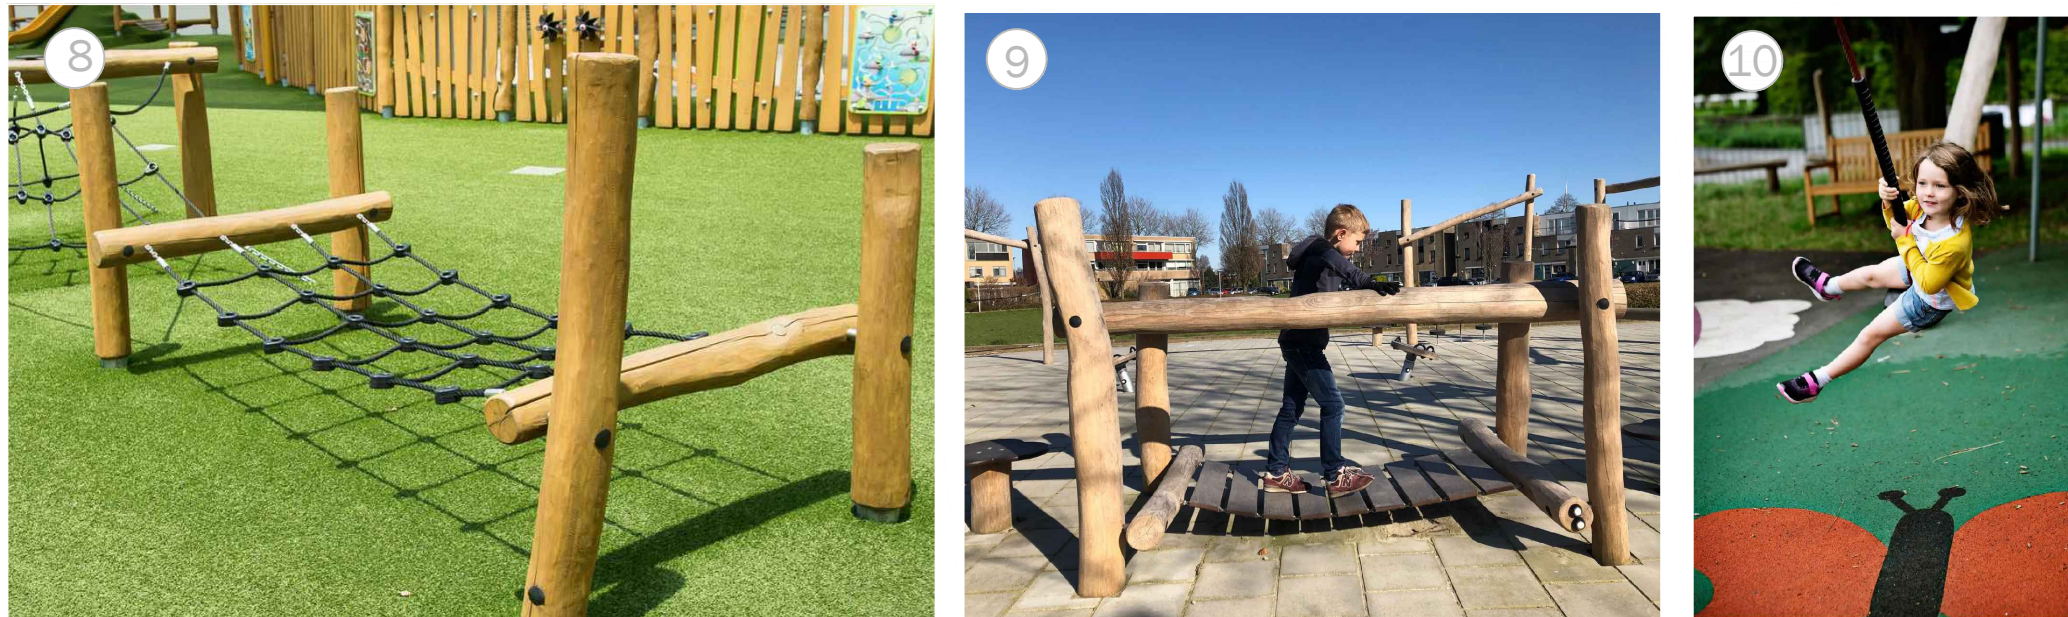

For SANG planting plan refer to EDP drawing edp7438_d036

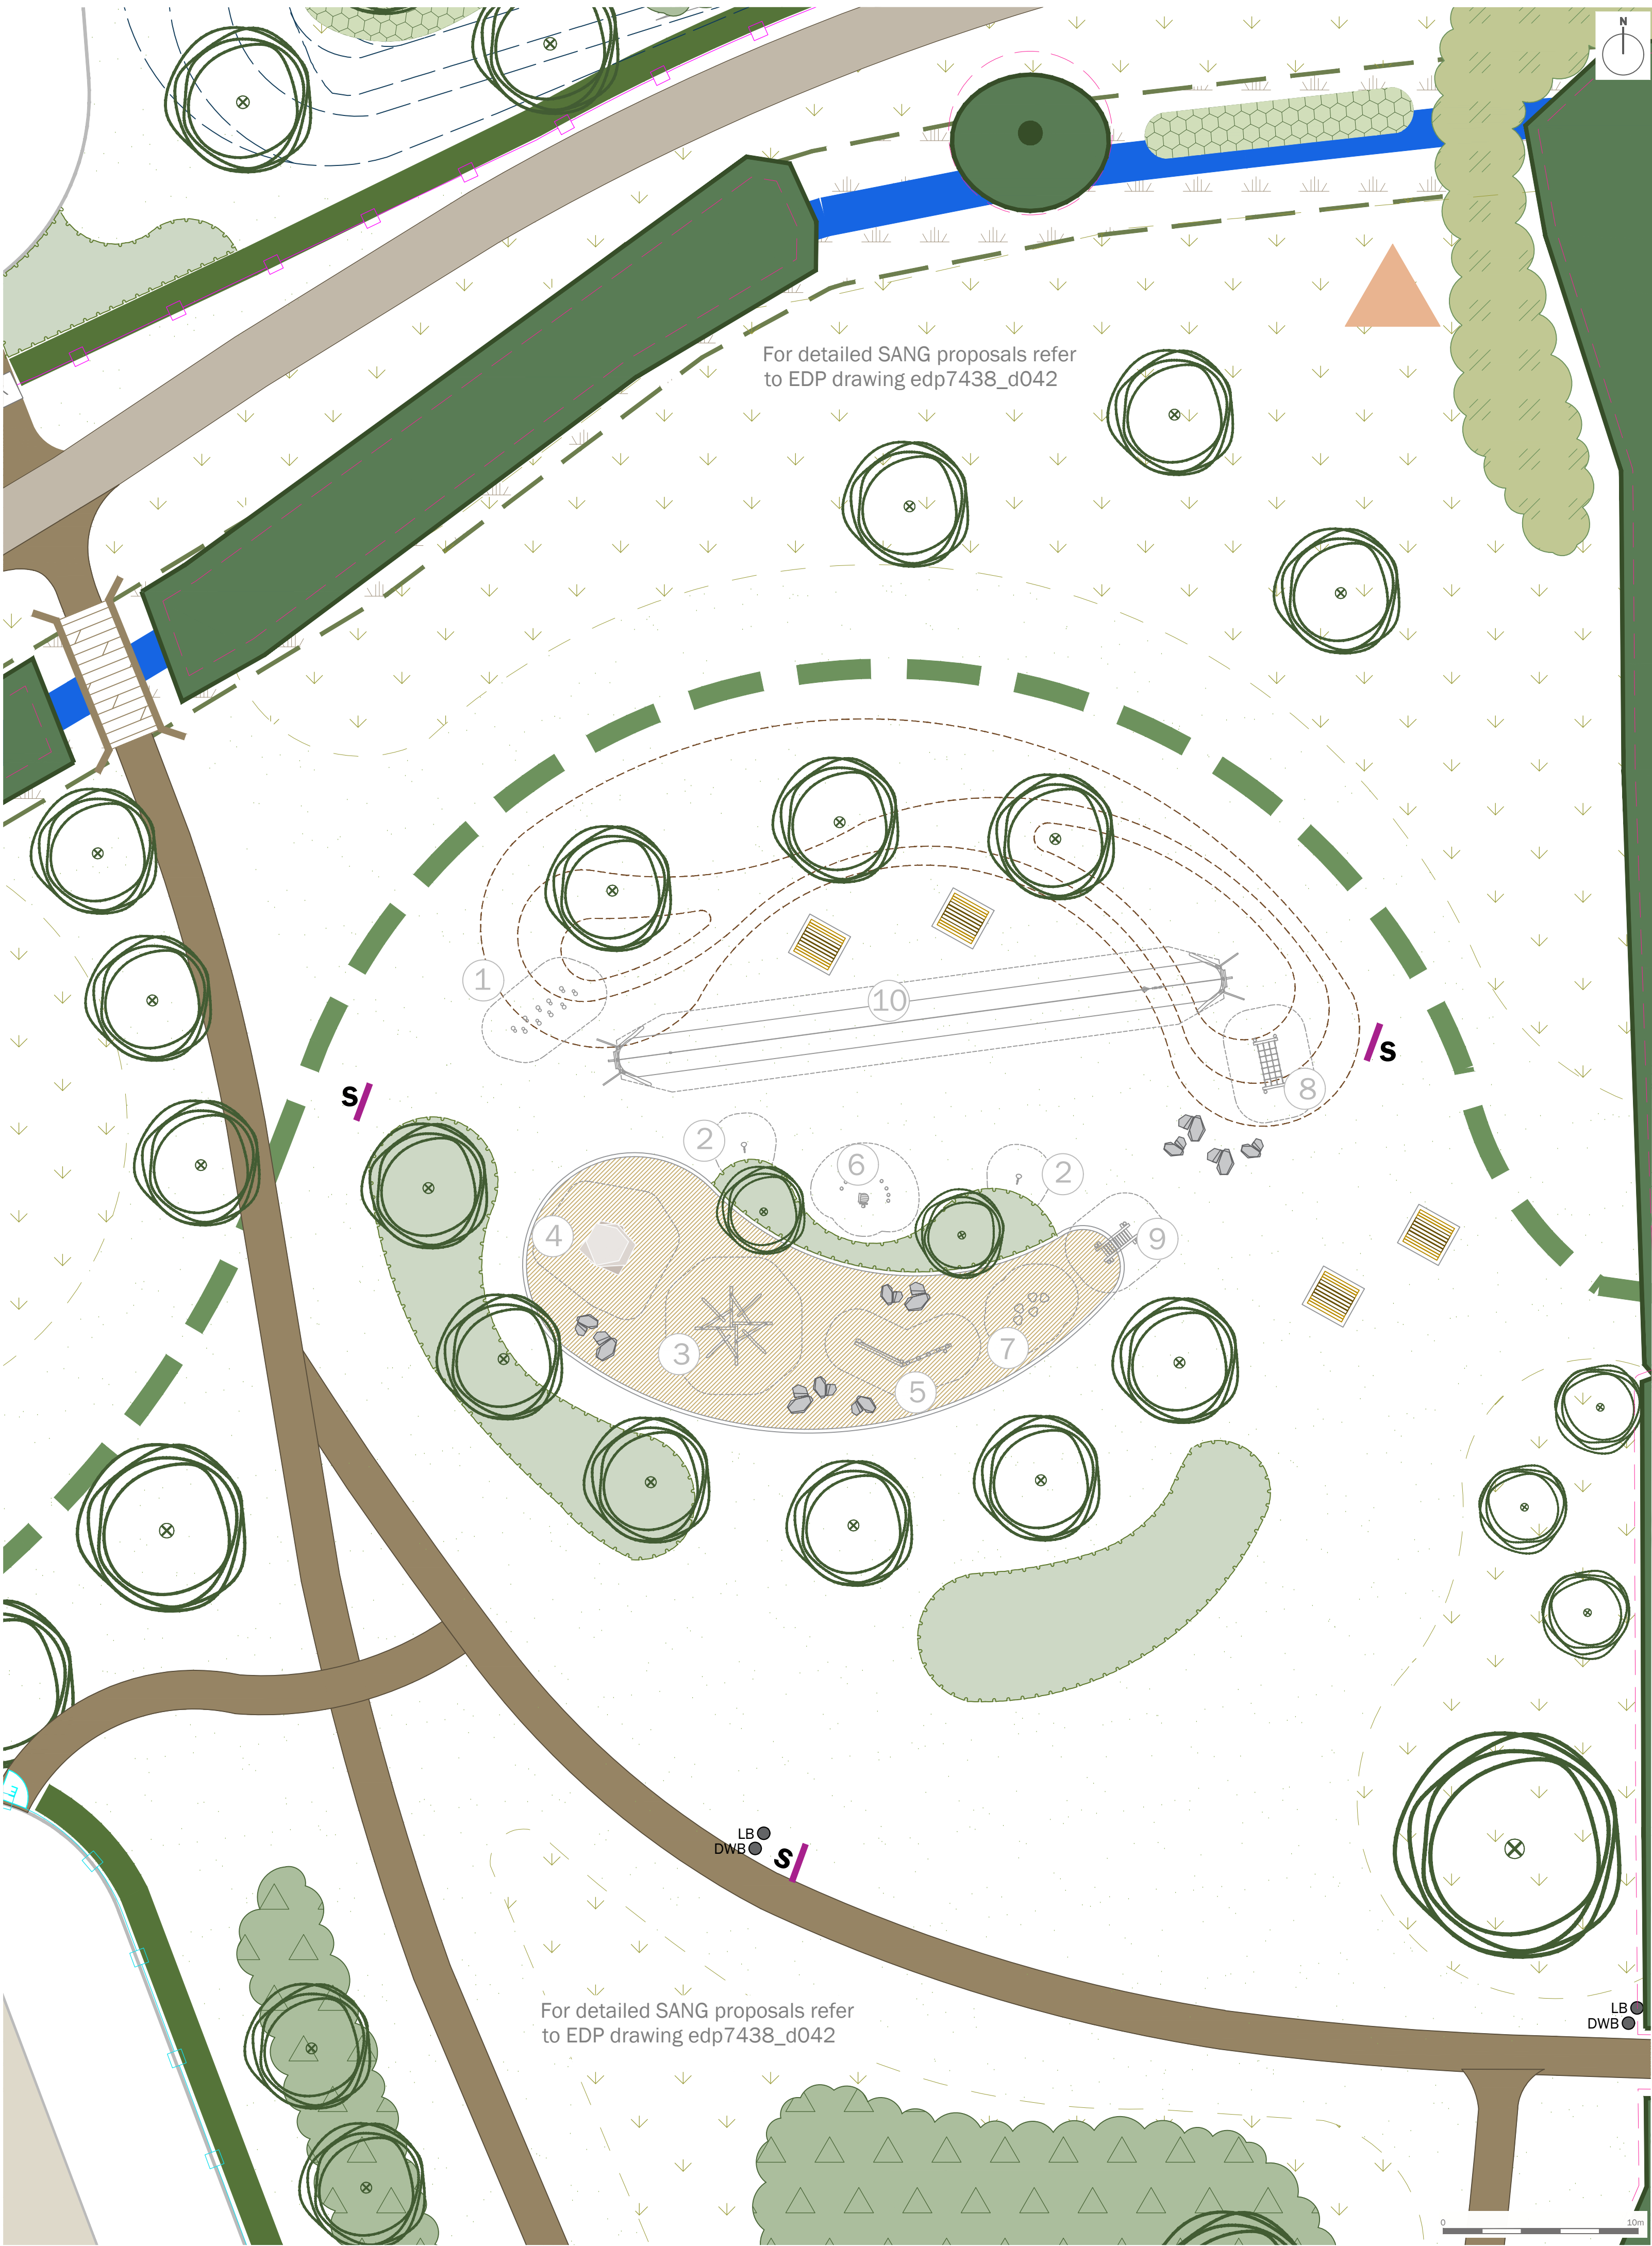

- SANG Boundary
- Existing Vegetation to be Retained
Refer to the Arbicultural Report
- Existing Stream Corridor
- Existing Grassland to be Retained
To be Oversown with a Species Rich Meadow Mix
- Proposed Tree Planting
- Proposed Native Hedge
- Proposed Native Shrub Planting
Along Watercourse
- Proposed Ornamental Shrub Planting
- Proposed Amenity Grass
- Proposed Species-Rich Meadow Grass
- Proposed Play Mounding
- Proposed Gravelsafe
Gravelsafe by CED Stone or similar approved
- Proposed Informal Grass Path
- Proposed Footpath
2m wide with timber edge
Breedon self-binding gravel or similar approved
- Proposed Play Boulders
- Proposed Sign
- Proposed Litter and Dog Waste Bins
- Proposed Timber Bench on Hard
Standing
- Proposed Timber Picnic Table
- Proposed Timber Deck Bridge
- Proposed Ecological Feature



This drawing is to be read in conjunction with all other drawings and specifications within the package.
These drawings have been prepared for design development and costing purposes only.
All dimensions in millimeters unless otherwise specified.
Do not scale off this drawing, written dimensions to be taken only.
All base plans used are provided by the client and architect, except where otherwise expressly agreed in writing. EDP shall have no responsibility or liability for any loss direct or consequential.
This drawing must not be copied in whole or part without prior written consent from EDP.

purpose of issue			PLANNING
b	Updated with latest site layout	20/11/2025	JOn
a	Updates to internal QA comments	24/07/2024	JOn
-	Original	17/06/2024	JOn
rev	description	date	by

client

Lightwood Strategic

project title

Priors Farm, South Wokingham

drawing title

SANG Detailed Play Area Design

date	24 JULY 2024	drawn by	JOn
drawing number	edp7438_d041b	checked	HMc
scale	1:200 @ A1	QA	RBa



Registered office: 01285 740427 - www.edp-uk.co.uk - info@edp-uk.co.uk