



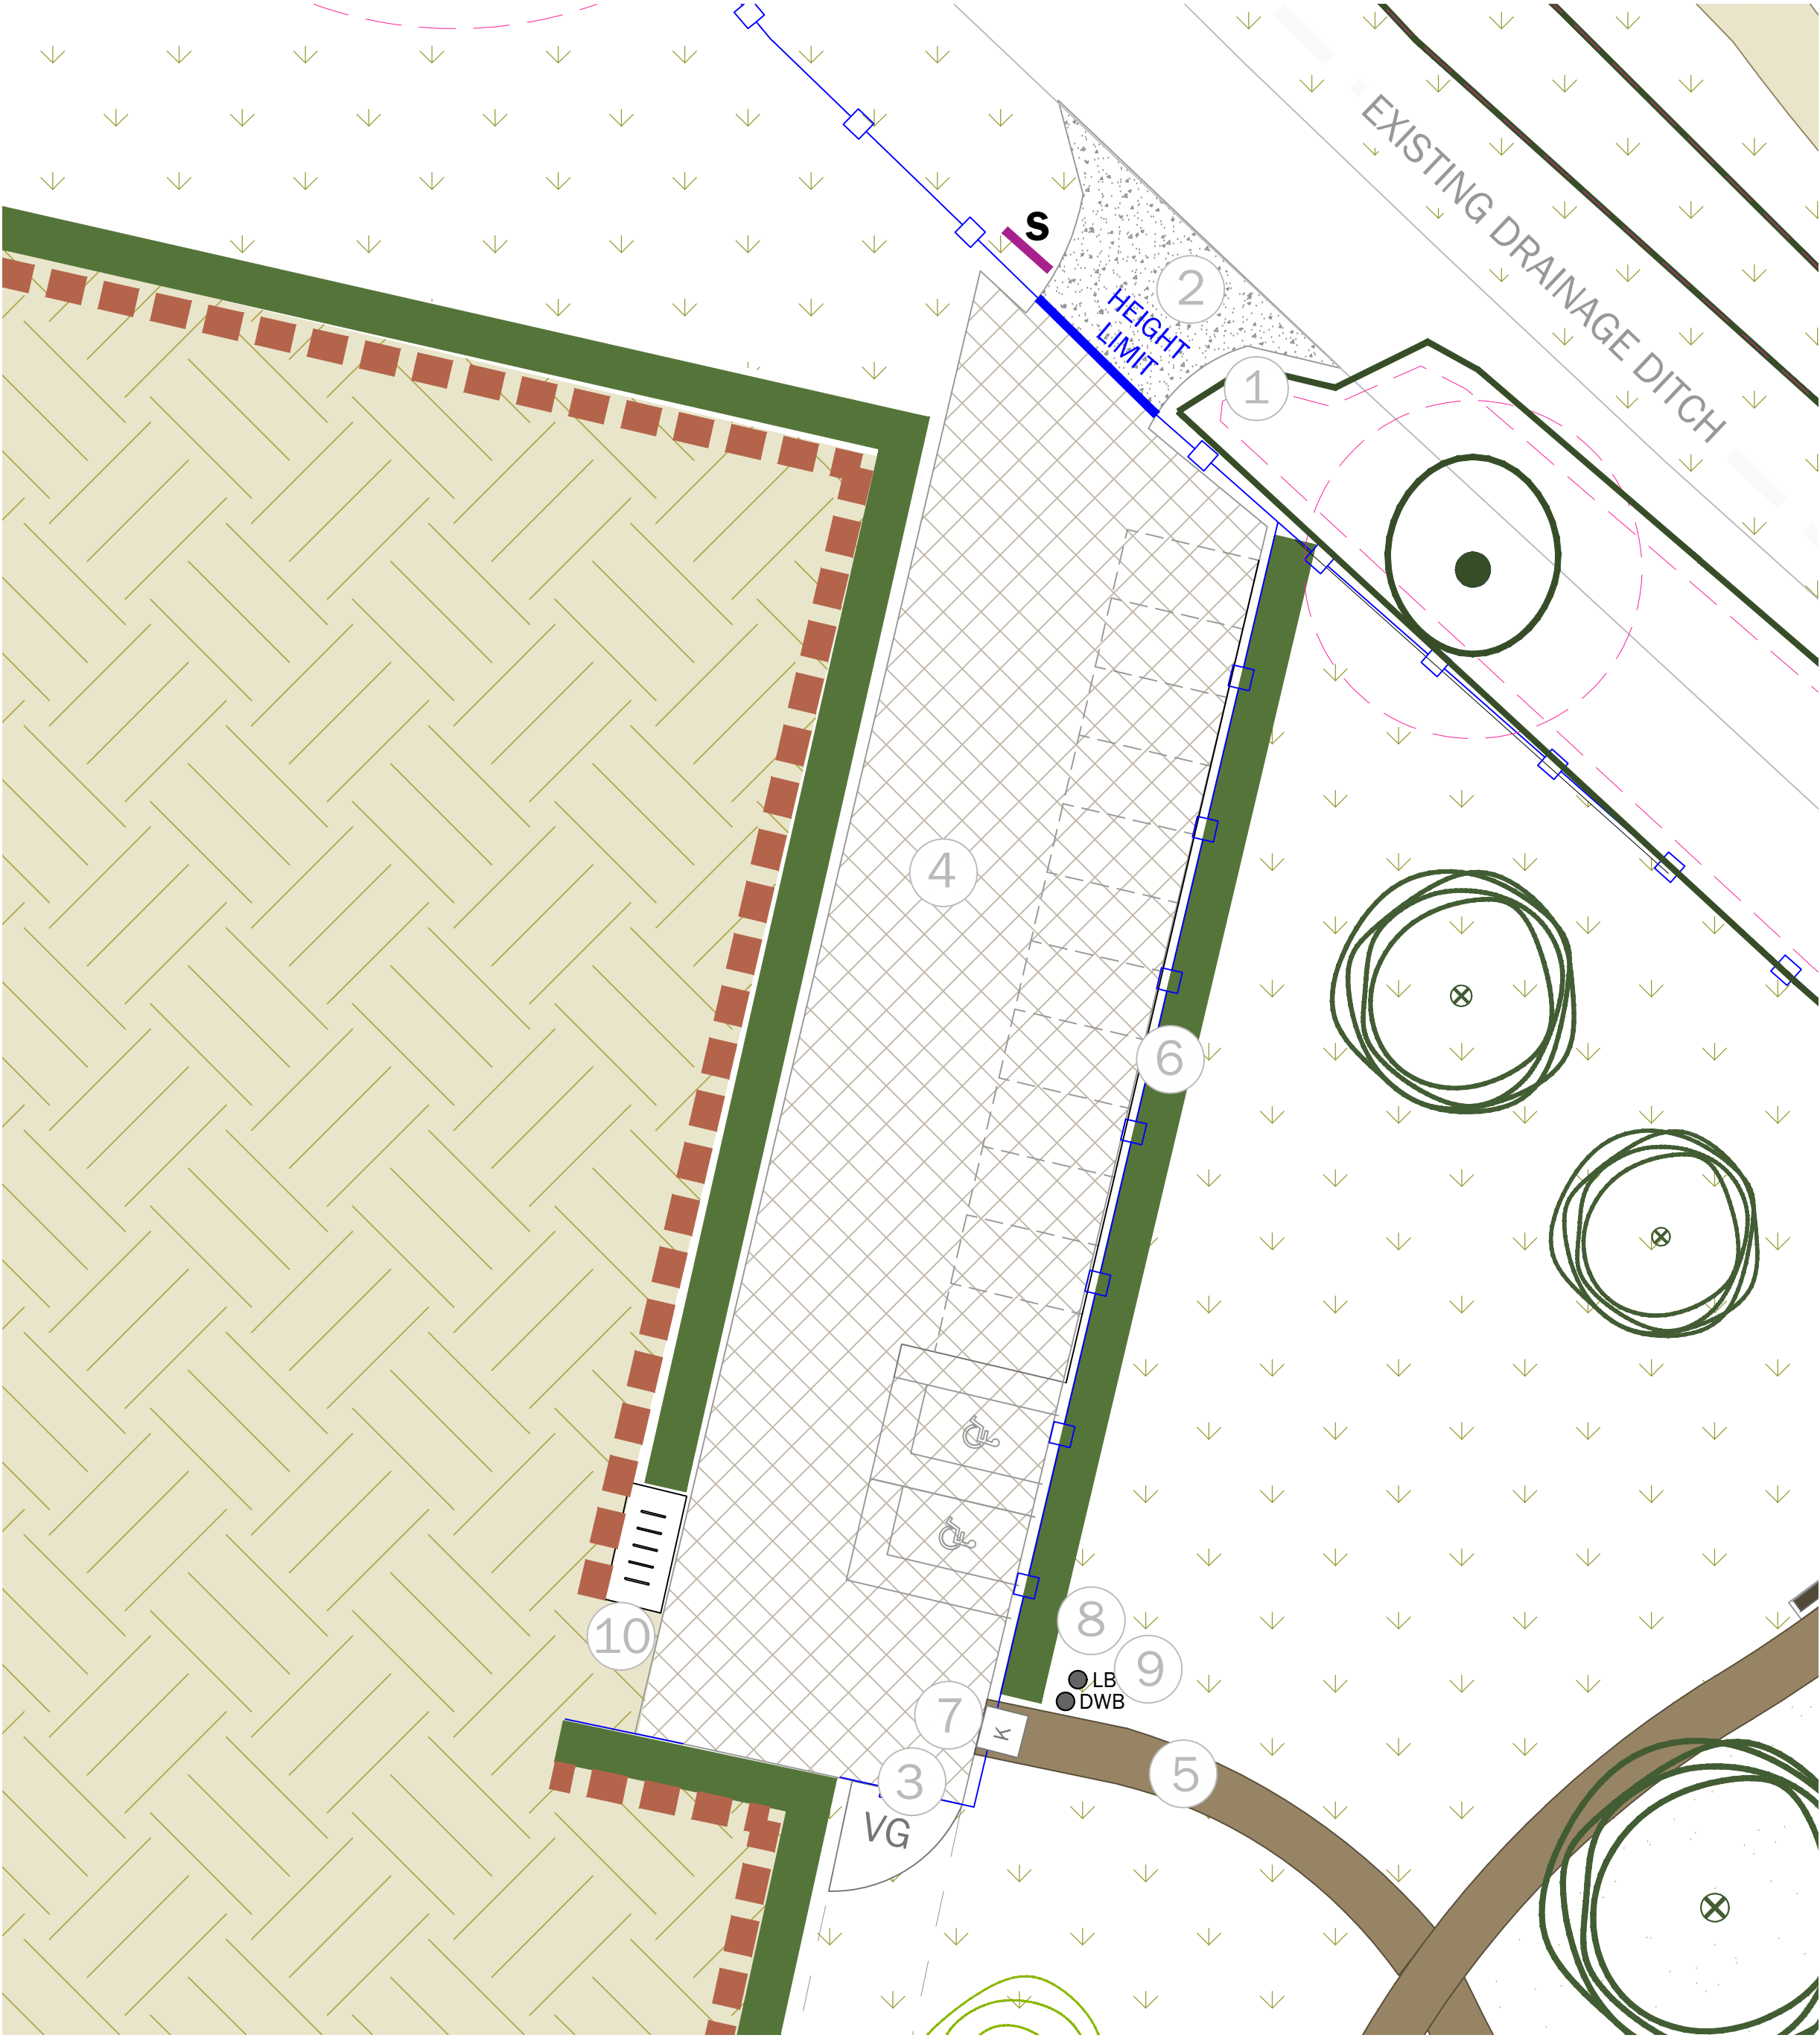

Lower SANG Car Park (A)

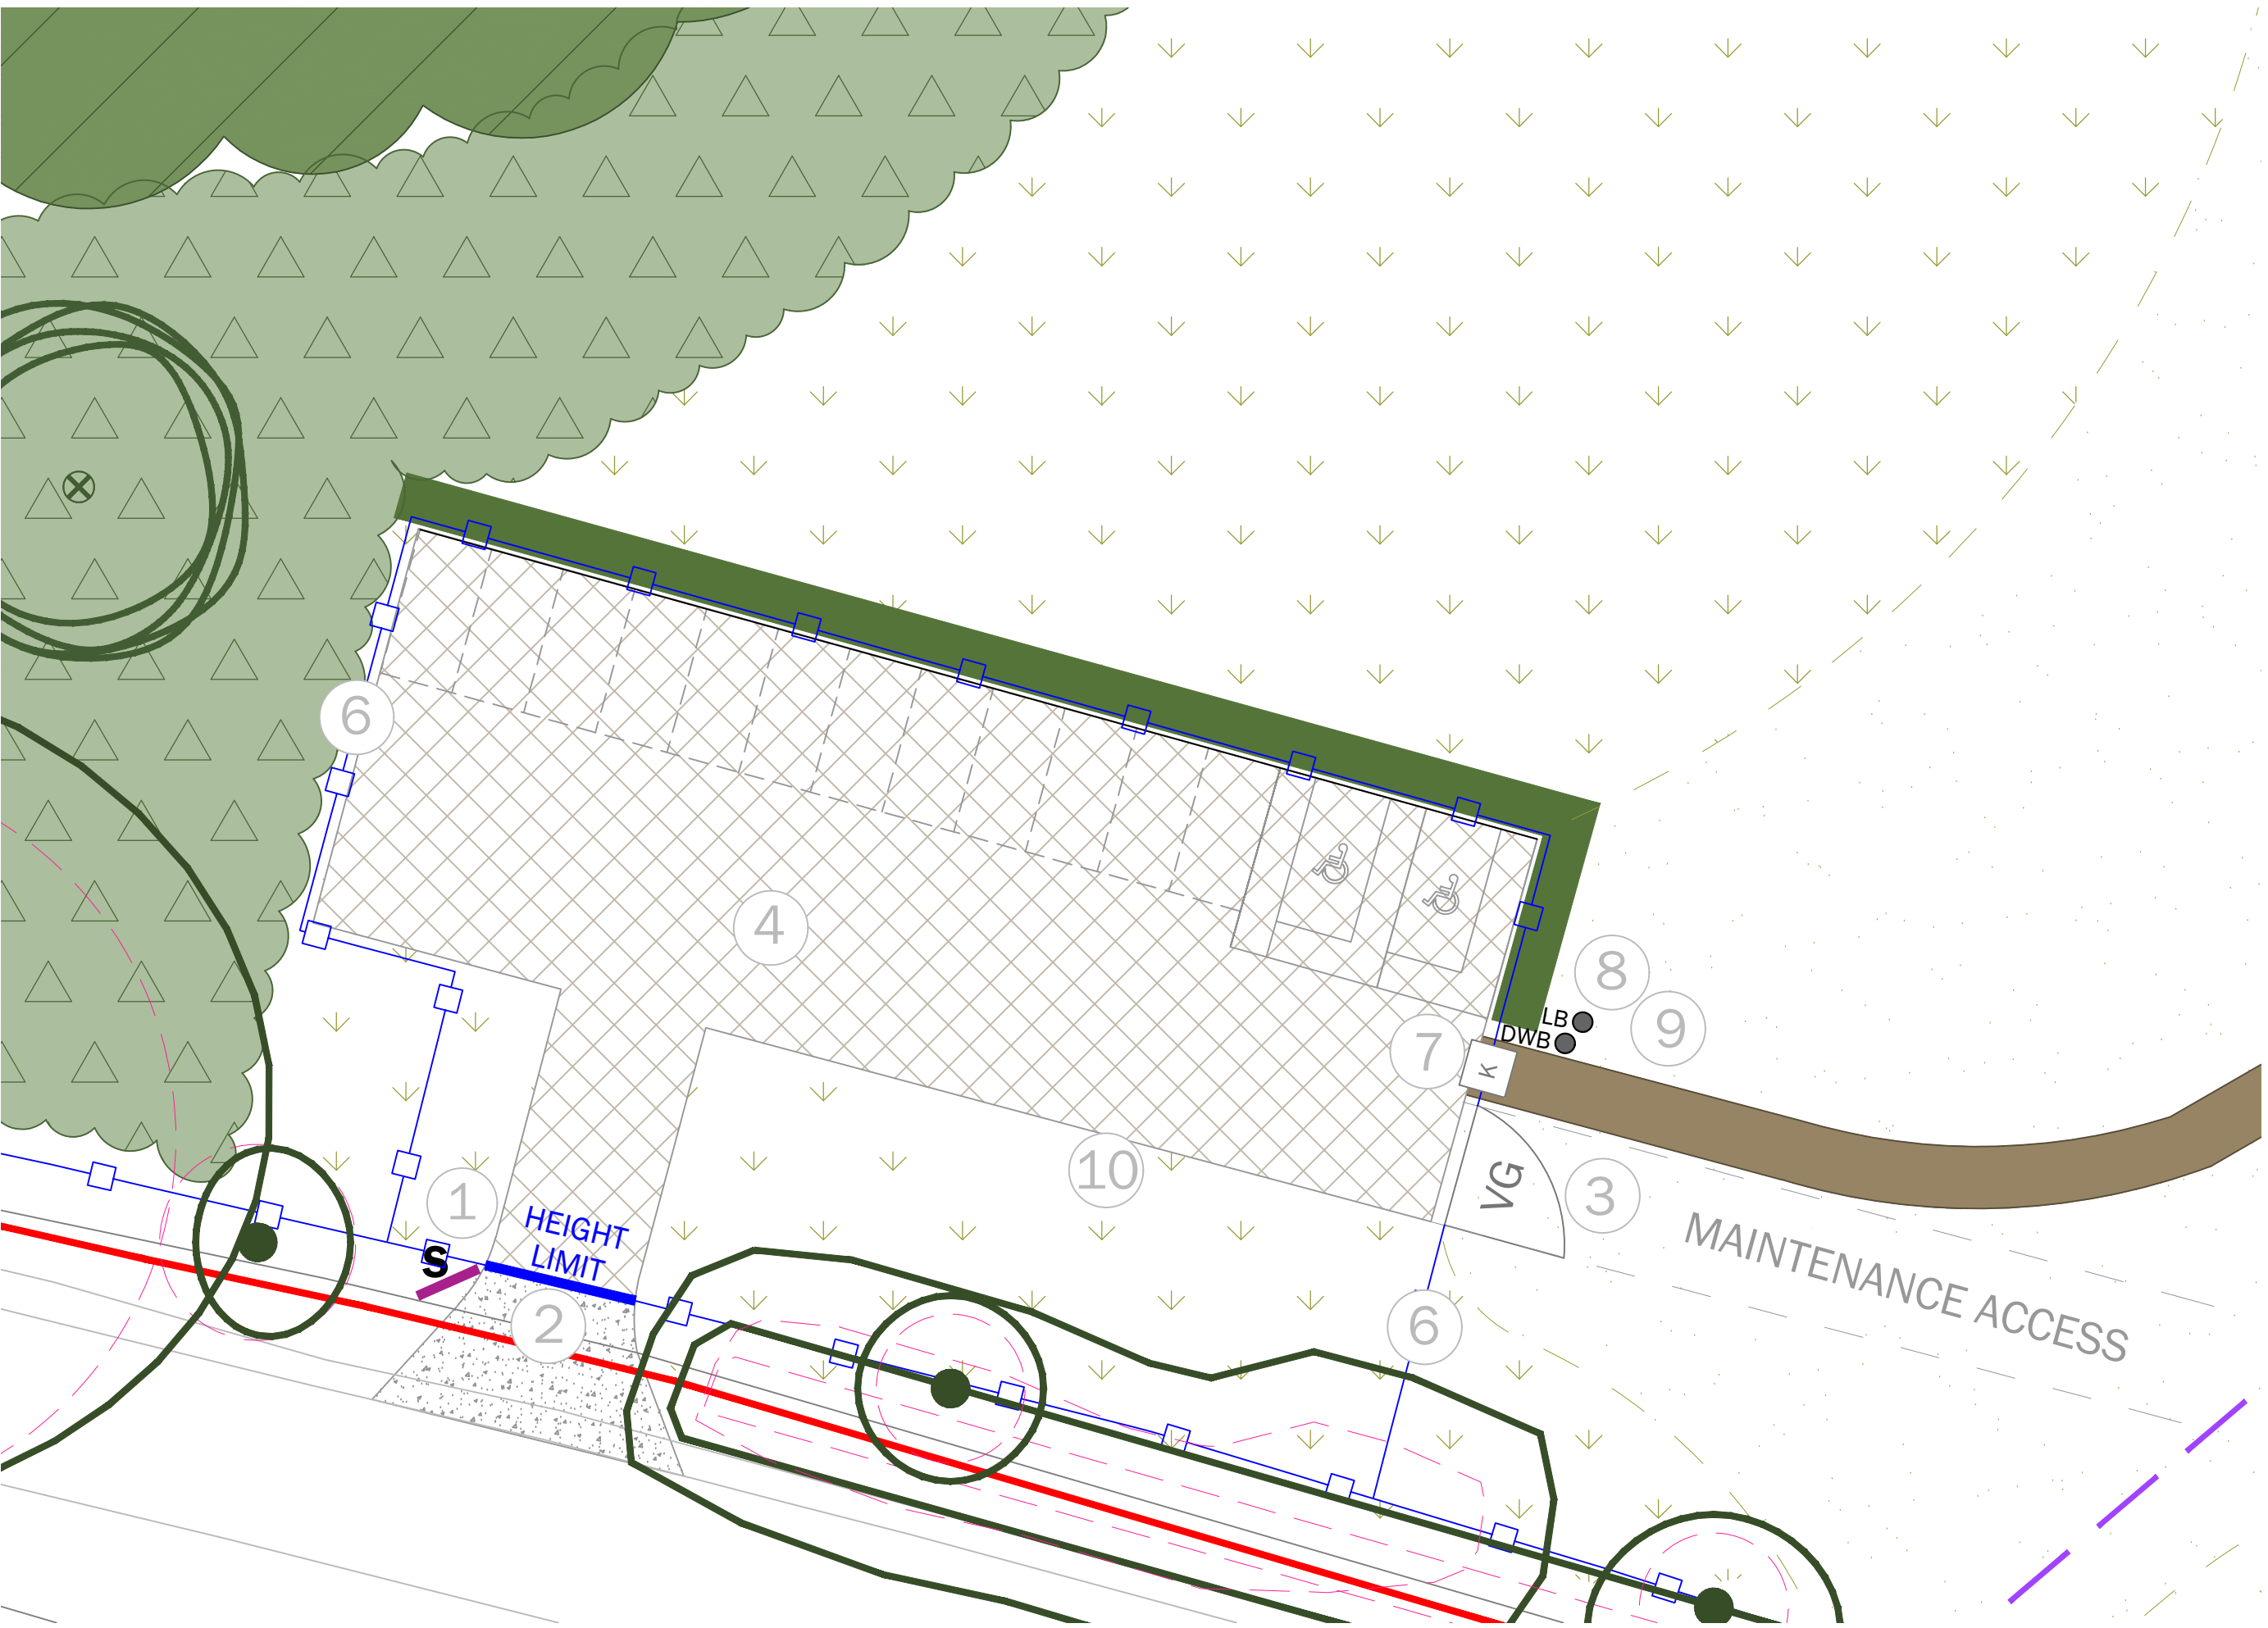


Upper SANG Car Park (B)

- Site Boundary
- Existing Vegetation to be Retained
Refer to the Arbicultural Report
- Proposed Tree Planting
- Proposed Native Hedge
- Proposed Native Shrub Planting
- Proposed Amenity Grass
- Proposed Species-Rich Meadow Grass
- Proposed Informal Grass Path
- Proposed Allotments
- Proposed Tarmac to Vehicle Entrance
- Proposed Welcome Sign
- Proposed Litter and Dog Waste Bins
- Proposed Timber Bench on Hard Standing
- Proposed Sheffield Cycle Stands
Root fixed within Brendon self-binding gravel with timber edging (or Similar Approved)
- Proposed Reinforced Gravel to Car Parks
Gopla or similar approved
- Proposed Footpath
2m wide with timber edge
Bredon self-binding gravel or Similar Approved
- Vehicle Height Restriction Barrier
- Proposed Timber Kissing Gate
- Proposed Vehicle Gate for Maintenance Access
- Proposed Dog Proof Post and Wire Fence
- Public Right of Way
Based on GIS Data and Access Points on Topographical Survey

EDP designs are assessed for any significant risks under the Construction (Design and Management) Regulations 2015 and provided in a separate Design Risk Register. All risk identification matters will be interpreted in conjunction with any other designs and coordinated by the Principal Designer (CDM).

overview

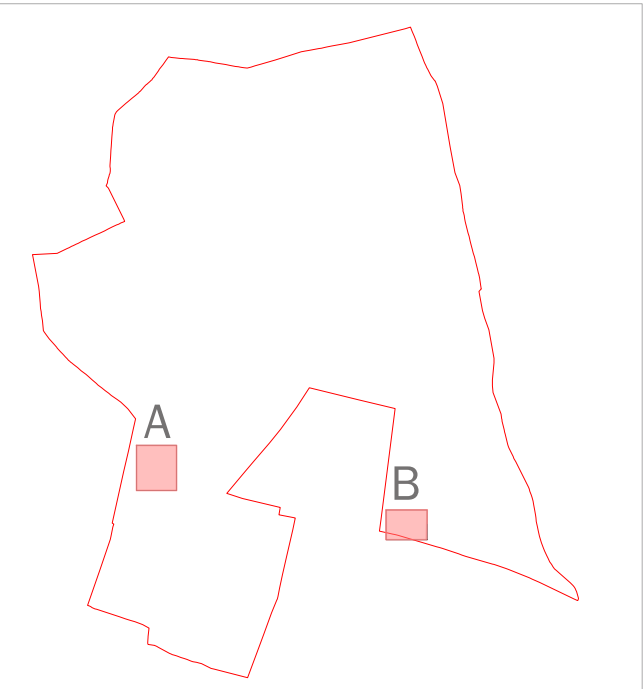

This drawing is to be read in conjunction with all other drawings and specifications within the package. These drawings have been prepared for design development and costing purposes only. All dimensions in millimetres unless otherwise specified. Do not scale off this drawing, except for planning purposes. Written dimensions to be taken only. EDP will accept no responsibility for errors by others in "casing" from this drawing. All basic plans used are provided by the client and architect, except where otherwise expressly agreed in writing. EDP shall have no responsibility or liability for any loss direct or consequential. This drawing must not be copied in whole or part without prior written consent from EDP.

purpose of issue **PLANNING**

Original 03/12/2025 JOn
rev description date by

client
Lightwood Land

project title
Priors Farm, South Wokingham

drawing title
SANG Car Parks Detailed Design

date 03 DECEMBER 2025 drawn by JOn
drawing number edp7438_d046 checked HMc
scale 1:200 @ A1 QA

edp the environmental dimension partnership

Registered office: 01285 740427 - www.edp-uk.co.uk - info@edp-uk.co.uk

