



front




rear

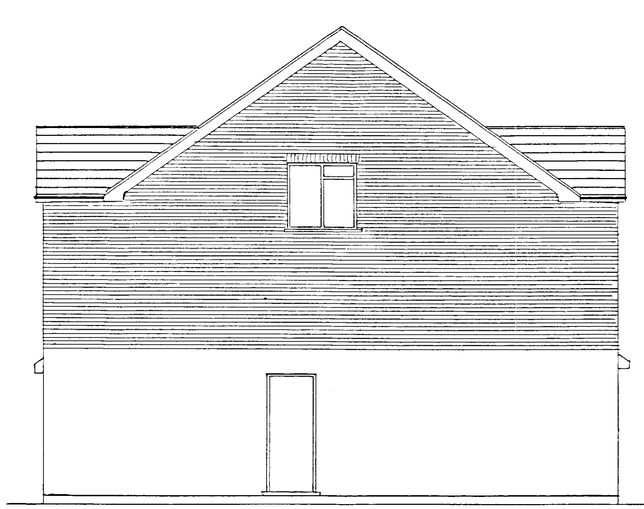


end

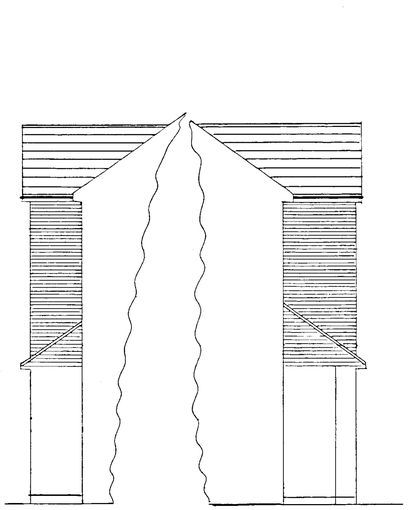


sides

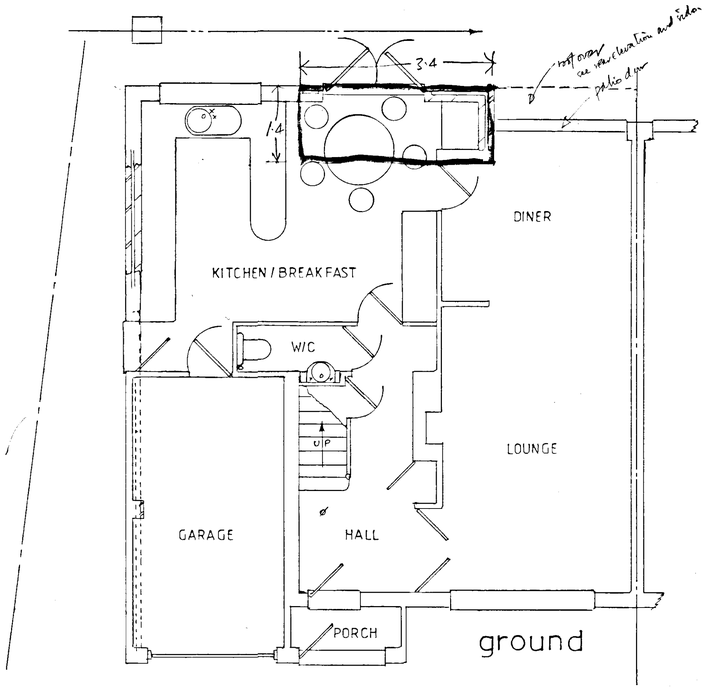


ground

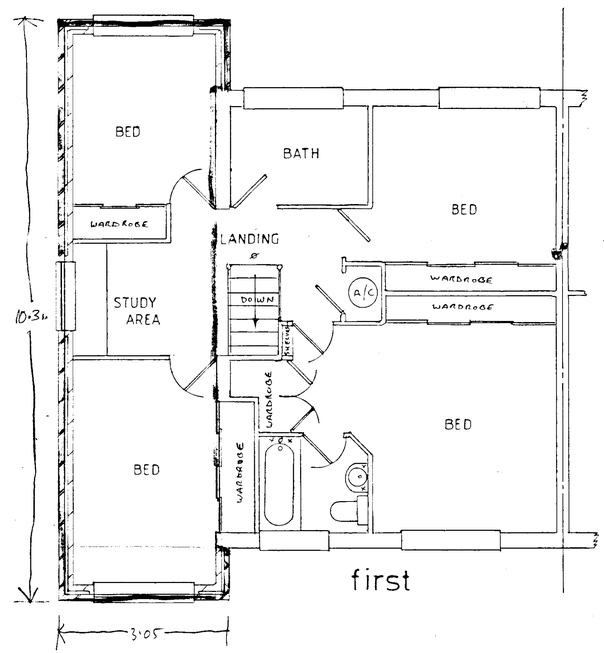

first

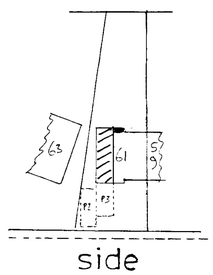

side

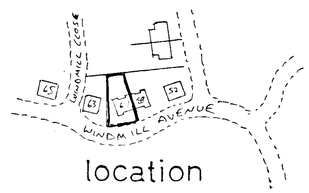

location

APPROVED

30.OCT.2001 • 5213

Proposed extension for Mr. & Mrs. Belcher
at 61, Windmill Avenue, Wokingham, Berks.

E. G. Designs of Ascot.

The Clockhouse 46 Fernbank Rd. Ascot Berks SL5 8HE
Tel/Fax. 01344 882883. E mail. egdesign@talk21.com

DRAWN :	GEOFF. W. SPARROW	DWG. No.	GWS/1795/01/2/A
SCALE:	1:50. 1:500. 1:1250.	DATE:	MAY 2001.
TYPE :	FOR LOCAL AUTHORITY SUBMISSION ONLY.		
COPY:	ONLY TO BE ALTERED OR REPRODUCED BY E. G. DESIGNS.		



13/3/02



SOUTH WEST ELEVATION



NORTH WEST ELEVATION



NORTH EAST ELEVATION



SOUTH EAST ELEVATION

02.NOV.2001 • 5214

REF	DATE	REVISION

Banks Brown Associates

Consulting Civil and Structural Engineers

Banks Brown Consulting Engineers Ltd
55 High Street, Marlow, Bucks SL7 1BA

Telephone: (01628) 482225
Facsimile: (01628) 898120

CLIENT

Mr Nicolai
Hennerton Holt
Wargrave
Berks
RG10 8PD

PROJECT

Proposed Loft Conversion

DRAWING TITLE

Existing Elevations

APPROVED

DATE	DRAWN	SCALE
Sept '01	RC-R	1:50

DRAWING No.

BB/3750/1

0 10 20 30 40 50 60 70 80 90 100

ARTWORK® 950401




SOUTH WEST ELEVATION



NORTH WEST ELEVATION



NORTH EAST ELEVATION

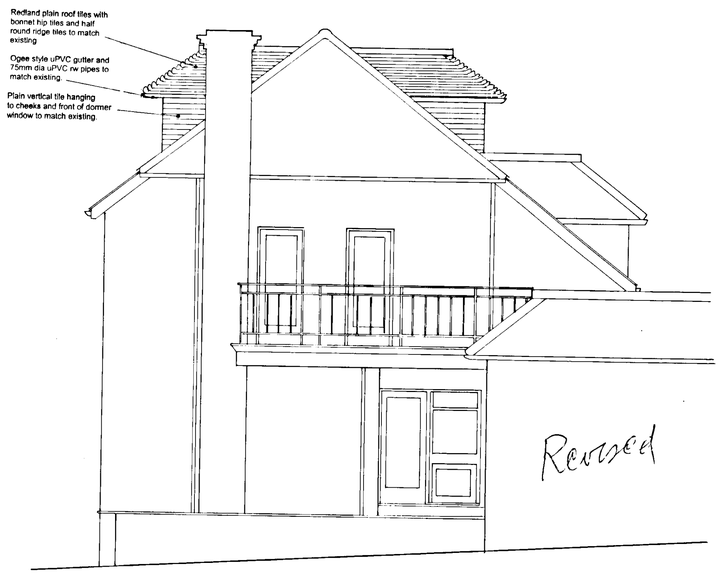

SOUTH EAST ELEVATION

0 10 20 30 40 50 60 70 80 90 100

APPROVED B 10.01

PLANNING SERVICES
MPT
VOL
JLB
DC
PJF
HIST
28 JAN 2002
COPIES TO:
ASK
TRE

REF	DATE	REVISION
A	9.1.02	Dormer window reduced in width existing

Banks Brown Associates

Consulting Civil and Structural Engineers

Banks Brown Consulting Engineers Ltd
55 High Street, Marlow, Bucks, SL7 1HA

Telephone: (01628) 482221
Facsimile: (01628) 898120

CLIENT

Mr Nicolai
Hennerton Holt
Wargrave
Berks
RG10 8PD

APPROVED

PROJECT

Proposed Loft Conversion


DRAWING TITLE

Proposed Elevations


DATE	DRAWN	SCALE
Sept '01	JK/S	1:50

DRAWING No.


BB/3750/2 A

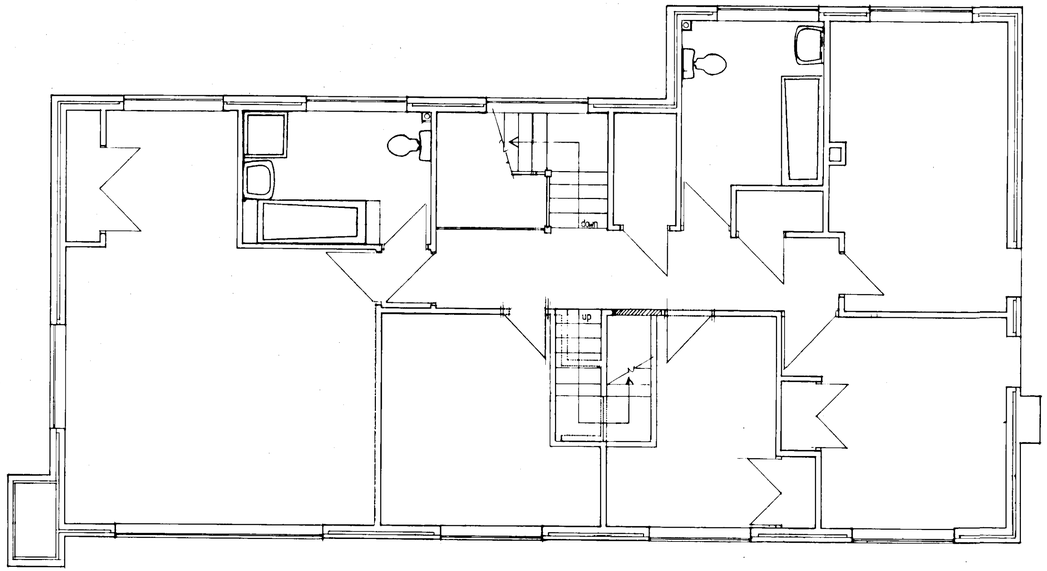


FIRST FLOOR PLAN

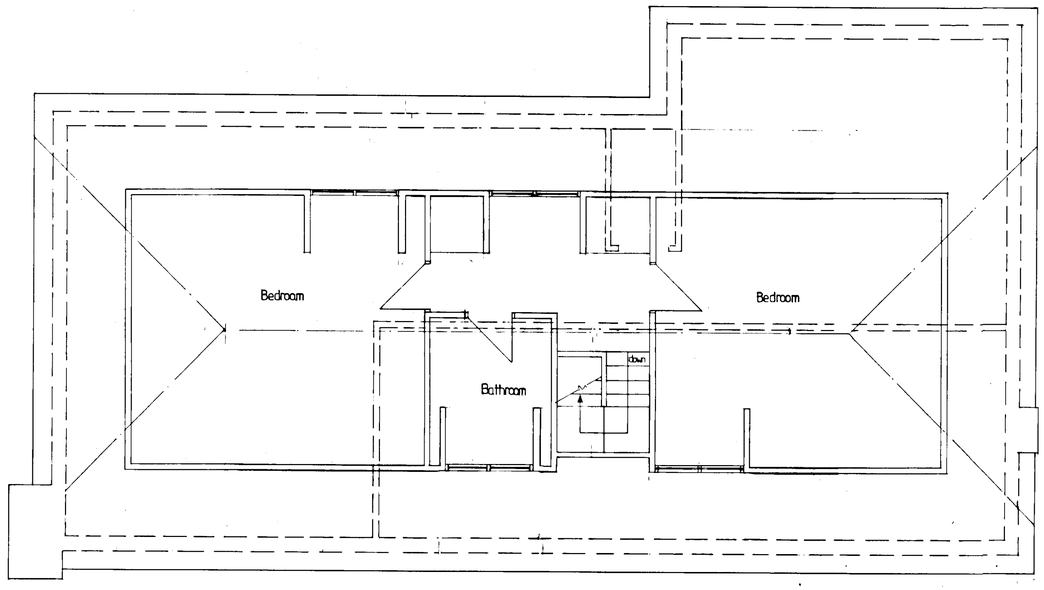


SECOND FLOOR PLAN

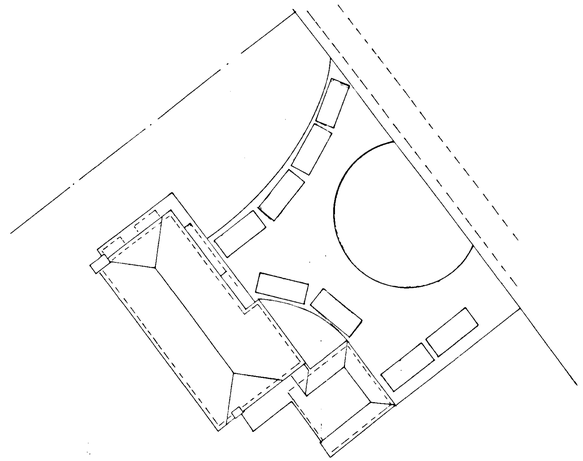

LOCATION PLAN - SHOWING EXISTING CAR PARKING AREA
SCALE 1:250

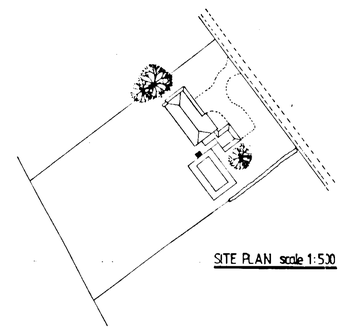

SITE PLAN scale 1:500

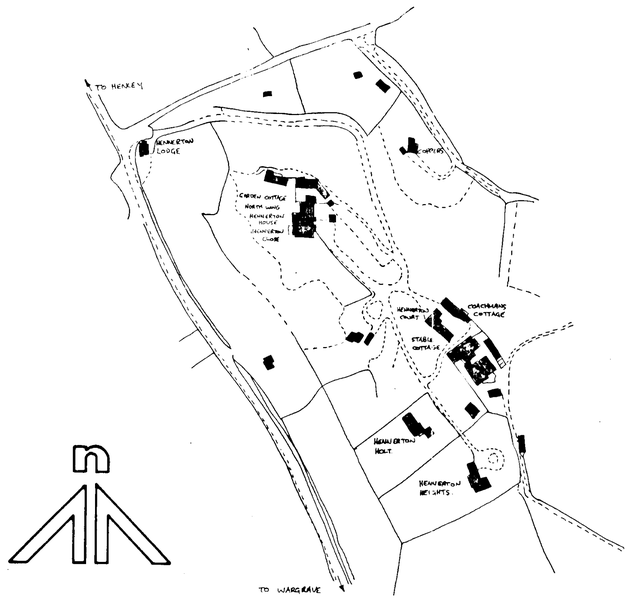

LOCATION PLAN scale 1:2500

		PLANNING DEPARTMENT
		ARCH
		BSC
		ENG
		04 FEB 2002
		COPIES TO:
		CLIENT
		BUILDER

REF	DATE	REVISION
B	30-1-02	Dormer window reduced to match existing
A	23-11-01	Car parking added

Banks Brown Associates

Consulting Civil and Structural Engineers

Banks Brown Consulting Engineers Ltd
55 High Street, Marlow, Bucks, SL7 1BA

Telephone: (01628) 482225
Facsimile: (01628) 898120

CLIENT

Mr Nicolai
Henneron Holt
Wargrave
Berks
RG10 8PD

APPROVED

PROJECT

Proposed Loft Conversion


DRAWING TITLE

Proposed Floor Plans

DATE	DRAWN	SCALE
Sept '01	JK-S	1:50

DRAWING No.

BB/3750/3 RB

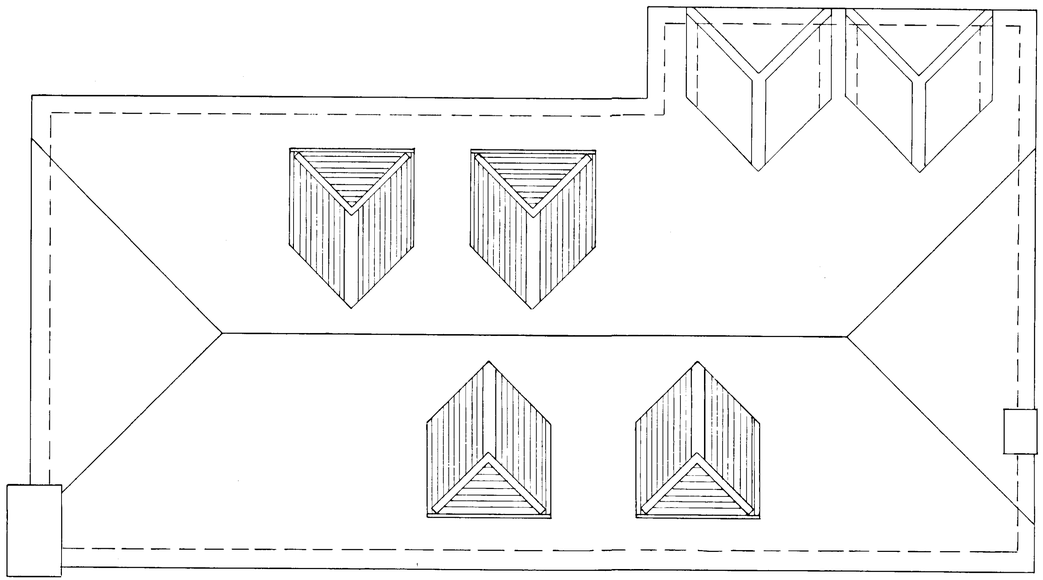

APPROVED

PLANNING SERVICES	INIT.
HWL	TLS
TJC	SHF
APP	
DR	
0 4 FEB 2002	
COMES TO:	ACK.
	FILE

REF	DATE	REVISION
A	31-01-02	Dormer windows reduced to match existing

Banks Brown Associates

Consulting Civil and Structural Engineers

Banks Brown Consulting Engineers Ltd
55 High Street, Marlow, Bucks, SL7 1HA

Telephone: (01628) 482225
Facsimile: (01628) 898120

CLIENT

Mr. Nicolai
Hennerton Holt
Wargrave
Berks
RG10 8PD

PROJECT

Proposed loft conversion

DRAWING TITLE

Roof plan showing proposed dormers

DATE	DRAWN	SCALE
Nov '01	JK-S	1:50

DRAWING No.

BB/3750/4 A



Elevation to open road.
Rear

SOUTH WEST ELEVATION



NORTH WEST ELEVATION



Elevation to Road

NORTH EAST ELEVATION



Superseded

SOUTH EAST ELEVATION

SUPERSEDED

REF	DATE	REVISION
		02.NOV.2001 • 5214

Banks Brown Associates
Consulting Civil and Structural Engineers
Banks Brown Consulting Engineers Ltd
53 High Street, Marlow, Bucks. SL7 1BA
Telephone: (01628) 482225
Facsimile: (01628) 898120


CLIENT
Mr Nicolai
Hennerton Holt
Wargrave
Berks
RG10 8PD

PROJECT
Proposed Loft Conversion


DRAWING TITLE
Proposed Elevations

DATE	DRAWN	SCALE
Sept '01	JC-S	1:50


DRAWING No.
BB/3750/2

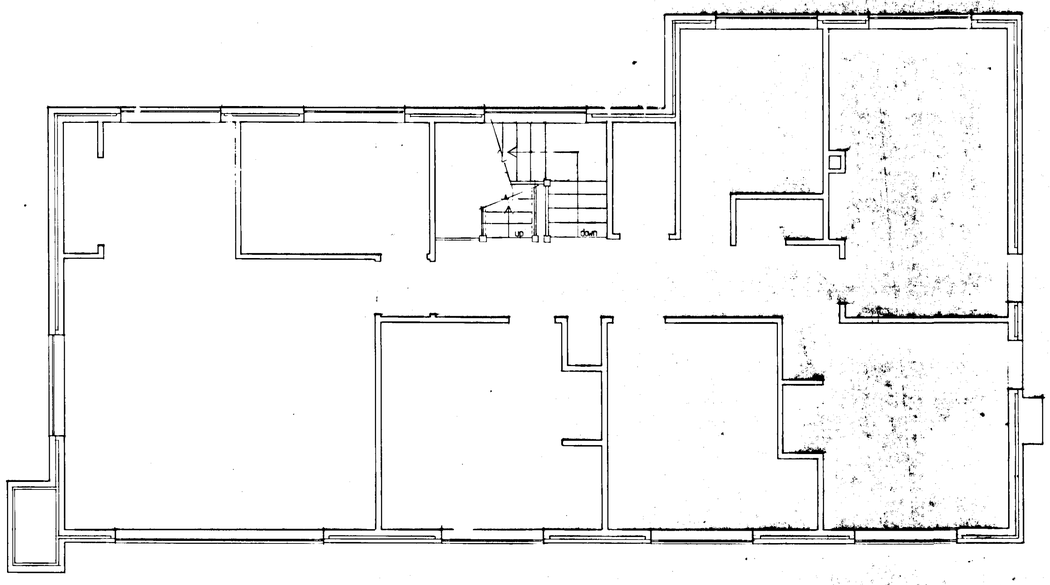


FIRST FLOOR PLAN

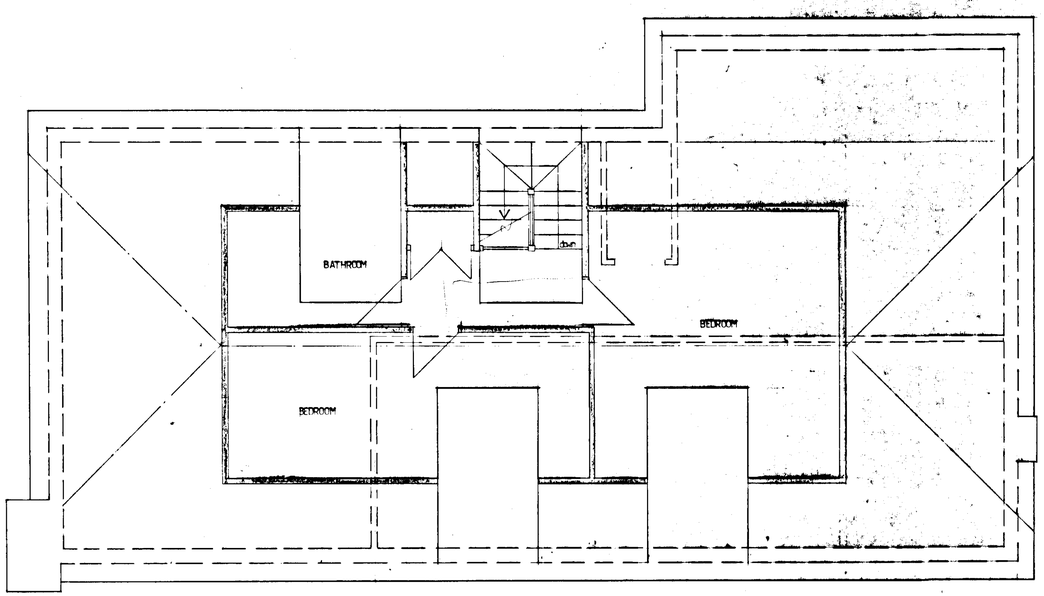

SECOND FLOOR PLAN

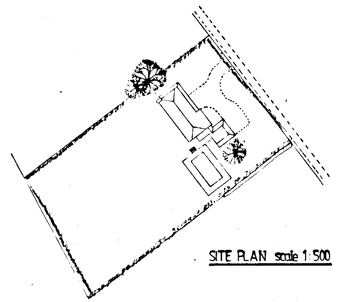

SITE PLAN scale 1:500

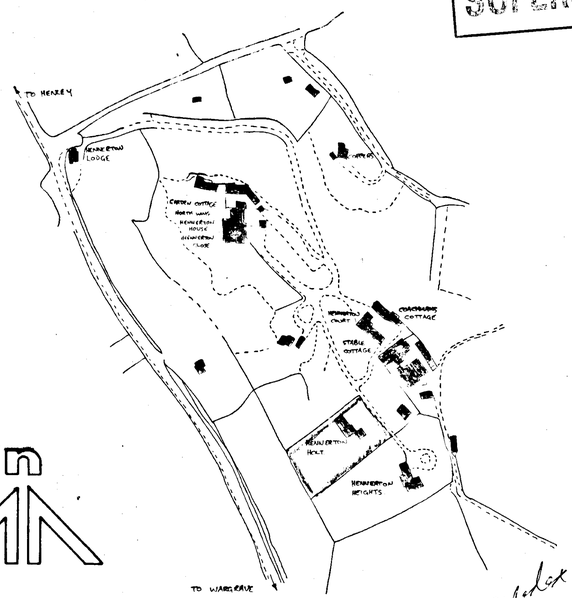

LOCATION PLAN scale 1:2500

SUPERSEDED

02.NOV.2001 • 5214

REF	DATE	REVISION

Banks Brown Associates

Consulting Civil and Structural Engineers

Banks Brown Consulting Engineers Ltd
55 High Street Marlow Bucks SL7 1BA

Telephone: (01628) 487225
Facsimile: (01628) 898120

CLIENT

Mr Nicolai
Hennerton Holt
Wargrave
Berks
RG10 8PD

PROJECT

Proposed Loft Conversion

DRAWING TITLE


Proposed Floor Plans

DATE	DRAWN	SCALE
Sept '01	R.S	1:50


DRAWING No.

BB/3750/3


Superseded

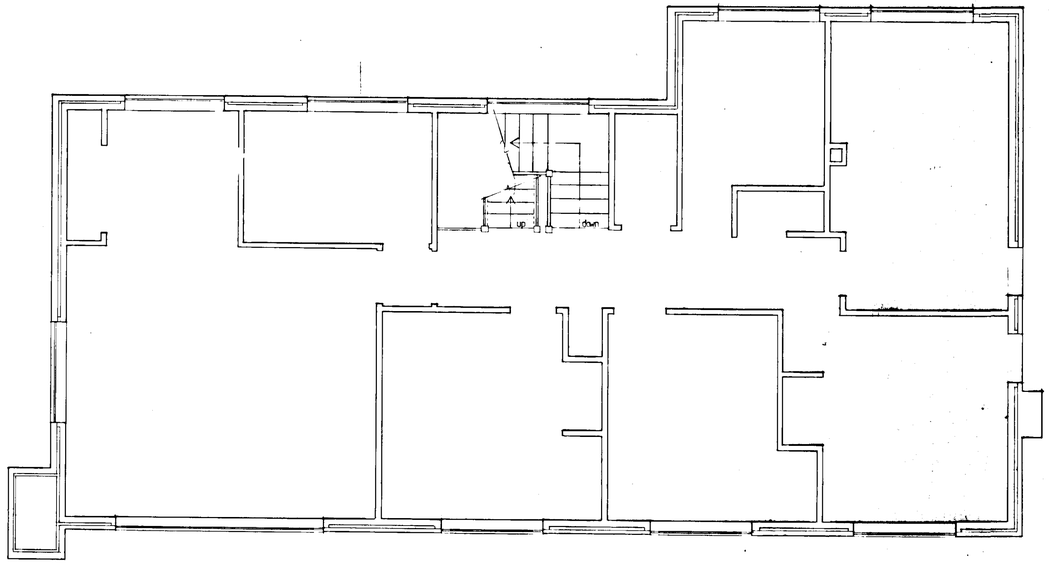


FIRST FLOOR PLAN

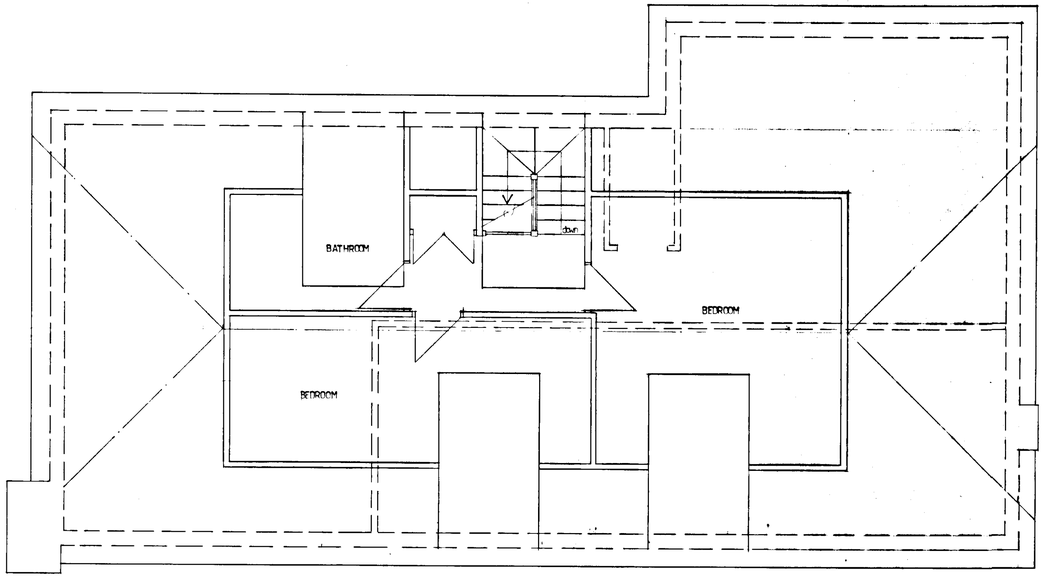


SECOND FLOOR PLAN

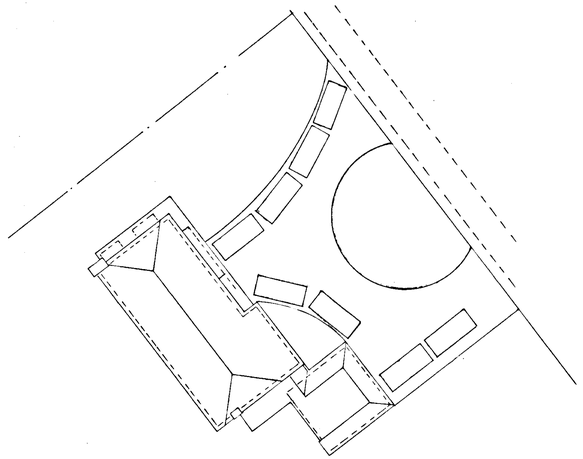

LOCATION PLAN - SHOWING EXISTING CAR PARKING AREA
SCALE 1:250

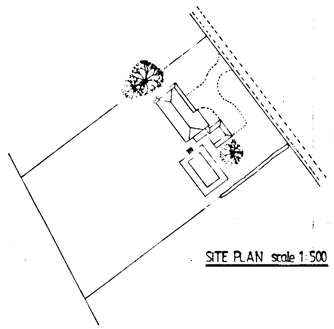

SITE PLAN scale 1:500

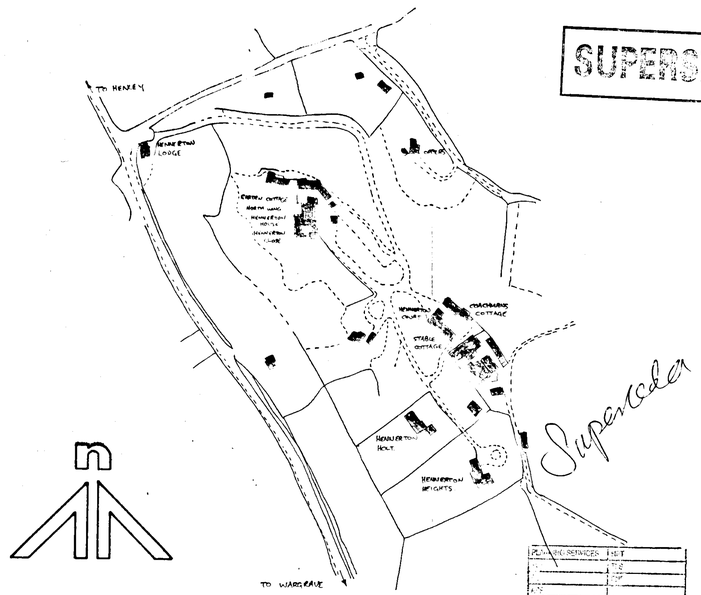

LOCATION PLAN scale 1:2500

ADDITIONAL PLAN

5214

SUPERSEDED

REF	DATE	REVISION
A	23-11-01	Car parking added

Banks Brown Associates

Consulting Civil and Structural Engineers

Banks Brown Consulting Engineers Ltd
44 High Street Marlow Bucks SL7 1BA

Telephone: (01628) 482225
Facsimile: (01628) 898120

CLIENT
Mr Nicolai
Henneron Holt
Wargrave
Berks
RG10 8PD

PROJECT
Proposed Loft Conversion

DRAWING TITLE
Proposed Floor Plans

DATE	DRAWN	SCALE
Sept '01	BCR	1:50

DRAWING No.
BB/3750/3 A

Superceded

27 NOV 2001

ARTWORK 050411