


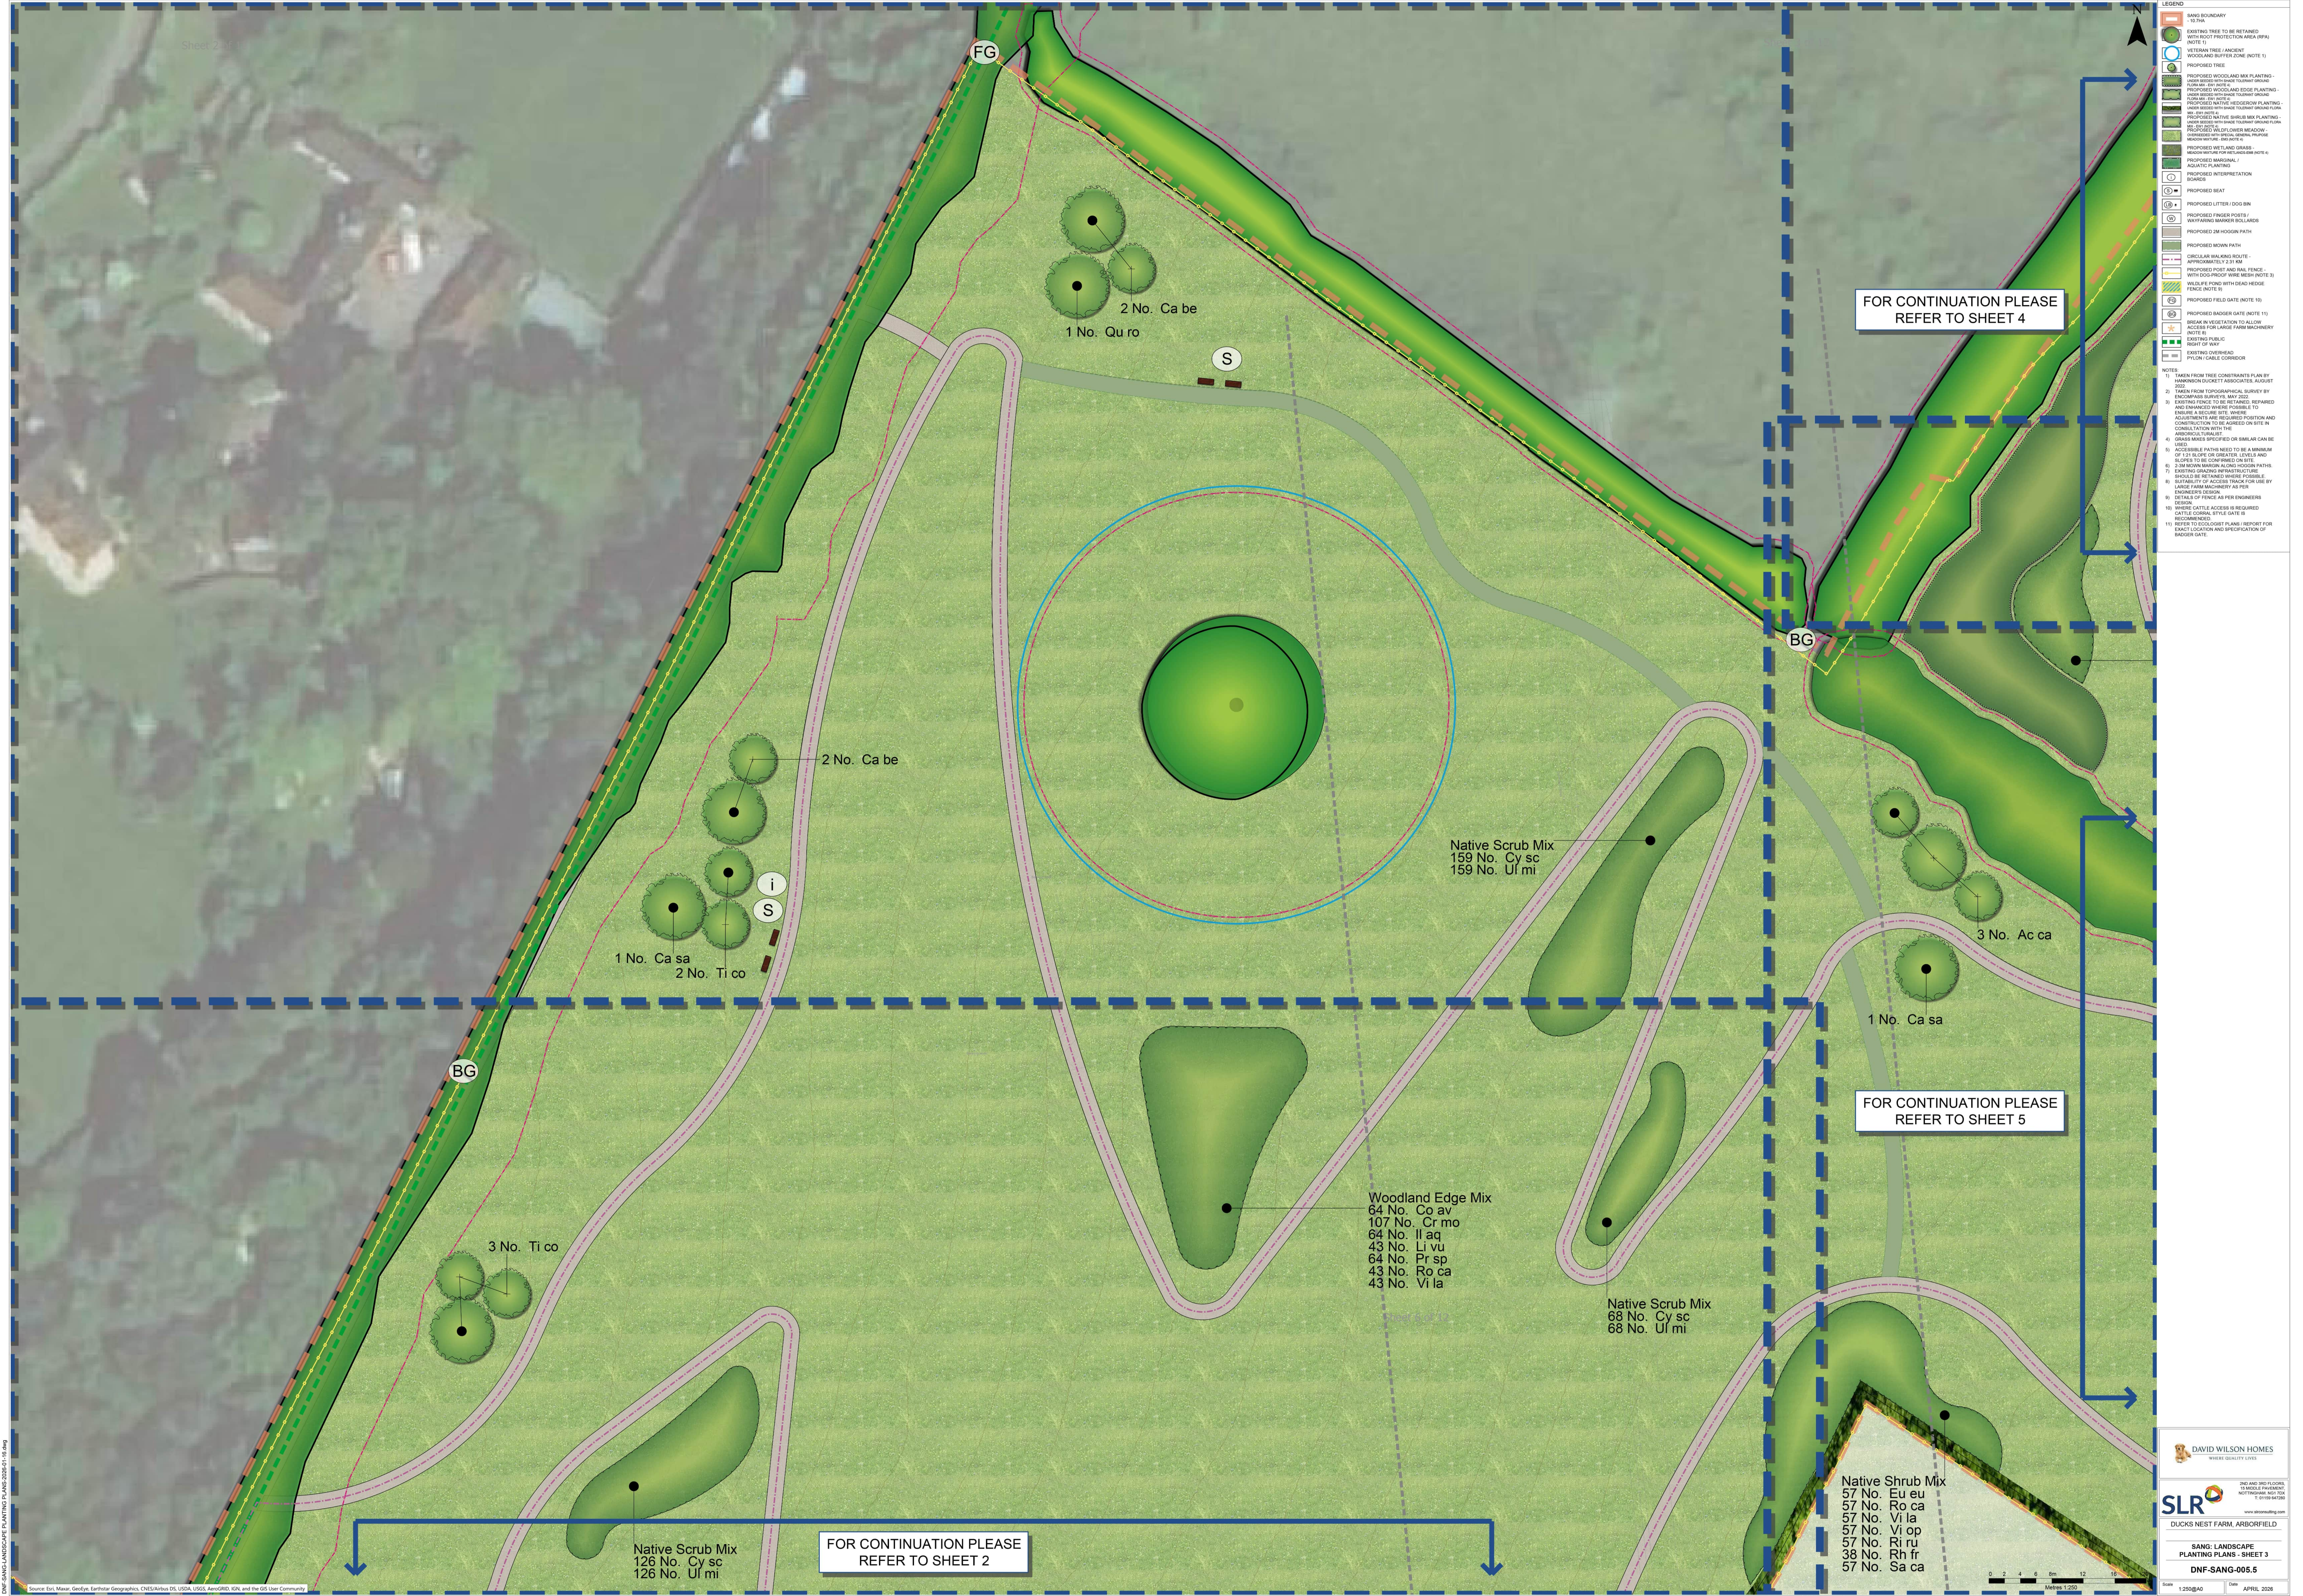

- LEGEND**
- SANG BOUNDARY - 10 M
 - EXISTING TREE TO BE RETAINED - WITH ROOT PROTECTION AREA (RPA) (NOTE 1)
 - VETERAN TREE (ANCIENT WOODLAND BUFFER ZONE (NOTE 1))
 - PROPOSED TREE
 - PROPOSED MARGINAL / AQUATIC PLANTING
 - PROPOSED INTERPRETATION BOARD
 - PROPOSED BEAT
 - PROPOSED LITTER / DOG BIN
 - PROPOSED FINGER POSTS / WAYFINDING MARKERS (SILLIARDS)
 - PROPOSED 2M HOODIN PATH
 - PROPOSED MOON PATH
 - CIRCULAR WALKING ROUTE - APPROXIMATELY 2.25 KM
 - PROPOSED POST AND RAIL FENCE - WITH DOG PROOF WIRE MESH (NOTE 3)
 - WILDLIFE FENCE WITH DEAD HEDGE FENCE (NOTE 4)
 - PROPOSED FIELD GATE (NOTE 10)
 - PROPOSED BACKGATE (NOTE 11)
 - BREAK IN VEGETATION TO ALLOW ACCESS FOR LARGE FARM MACHINERY (NOTE 6)
 - EXISTING PUBLIC RIGHT OF WAY
 - EXISTING OVERHEAD Pylon Cable Corridor

NOTES

- 1) TAKEN FROM TREE CONSTRAINTS PLAN BY HARRISON DUCKETT ASSOCIATES, AUGUST 2021
- 2) TAKEN FROM TOPOGRAPHICAL SURVEY BY ENCOMPASS SURVEYS, MAY 2021
- 3) EXISTING FENCE TO BE RETAINED, REPAIRED AND ENHANCED WHERE POSSIBLE TO ENSURE A SECURE BOUNDARY. WHERE ADJUSTMENTS ARE REQUIRED POSITION AND CONSTRUCTION TO BE AGREED ON SITE IN CONSULTATION WITH THE ADJACENT LANDLORD
- 4) ACCESSIBLE PATHS NEED TO BE A MINIMUM OF 1.21 M WIDE OR GREATER. LEVELS AND SLOPES TO BE CONFIRMED ON SITE
- 5) 3.0M MOON MARGIN ALONG HOODIN PATHS
- 6) EXISTING GRADING INFORMATION TO BE USED WHERE POSSIBLE
- 9) DETAILS OF FENCE AS PER ENGINEERS DESIGN
- 10) WHERE CATTLE ACCESS IS REQUIRED CATTLE CORRAL, STYLE DATE 8
- 11) REFER TO ECOLOGIST PLANS / REPORT FOR EXACT LOCATION AND SPECIFICATION OF BACKGATE

DAVID WILSON HOMES
WHERE QUALITY LIVES

SLR
DUCKS NEST FARM, ARBORFIELD

SANG: LANDSCAPE PLANTING PLANS - SHEET 3
DNF-SANG-005.5

