




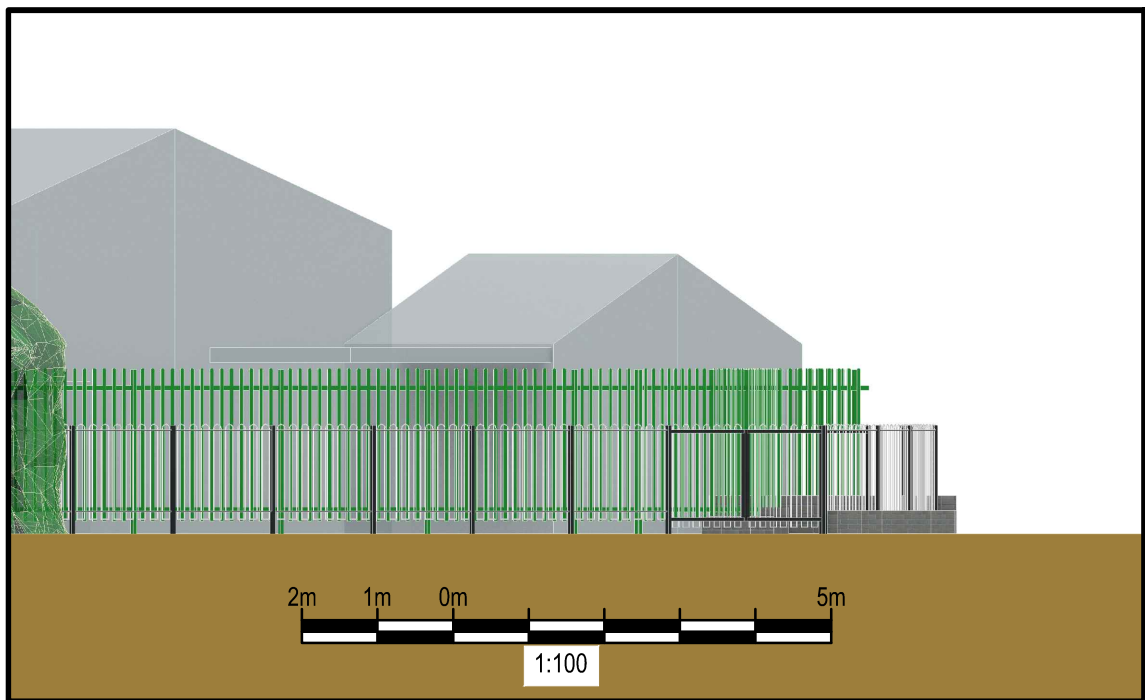


Existing Elevation Looking North
Scale 1:100

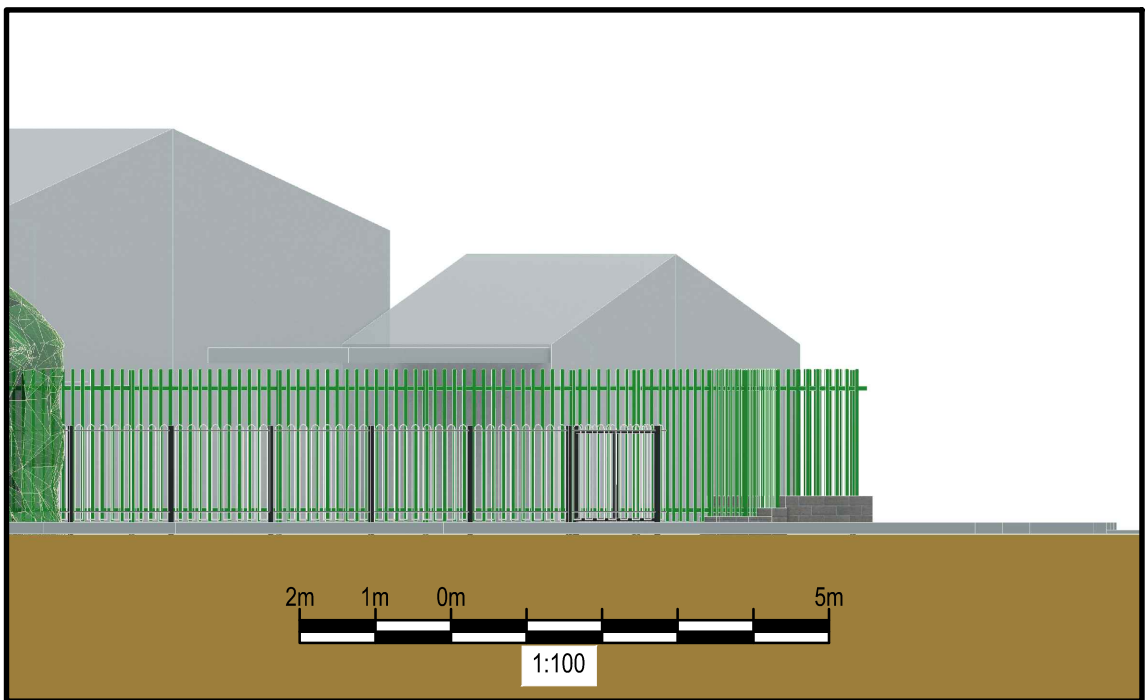


Proposed Elevation Looking North
Scale 1:100

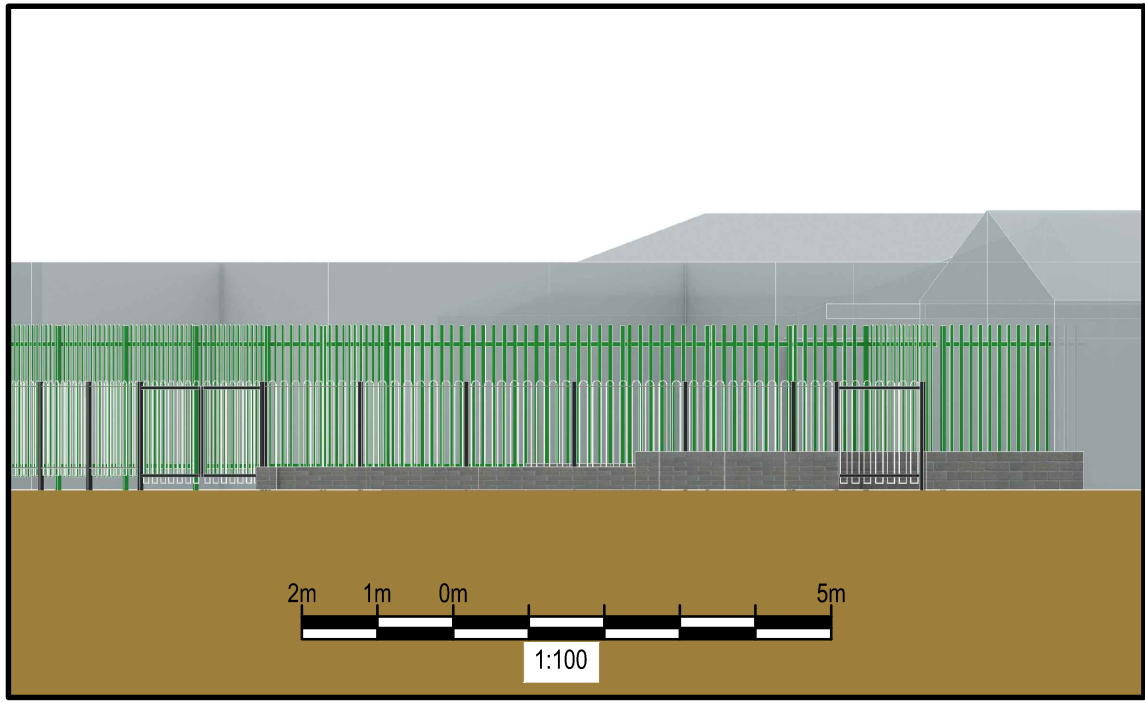


Existing Elevation Looking West
Scale 1:100

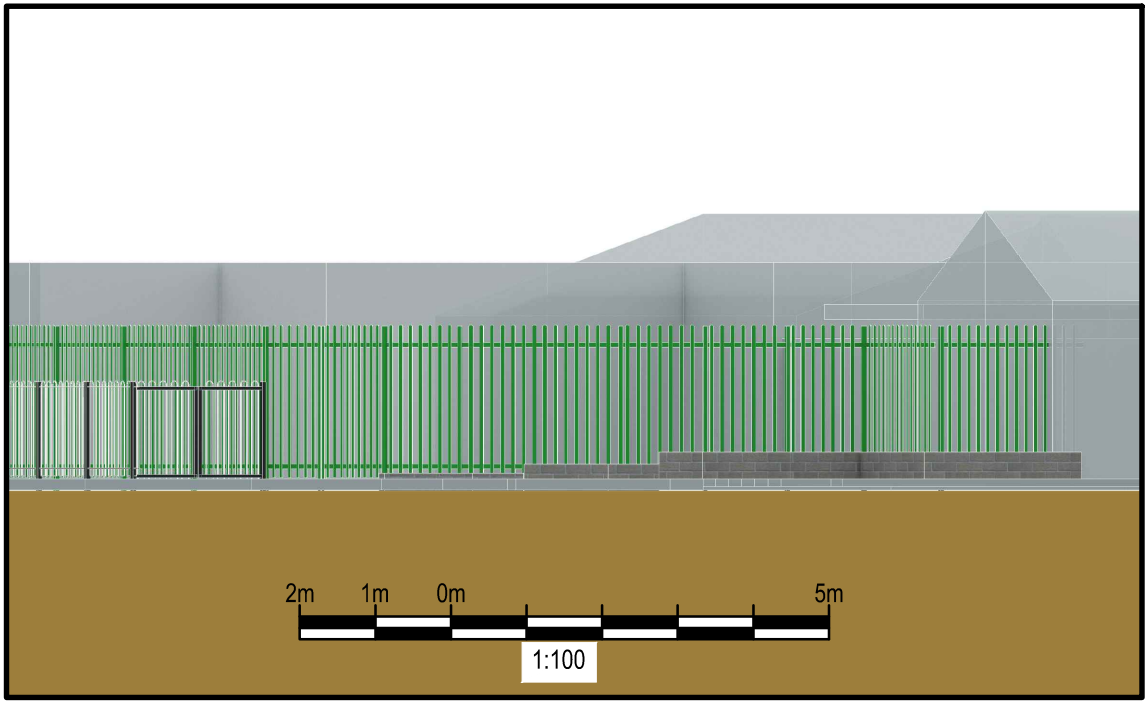

Proposed Elevation Looking West
Scale 1:100

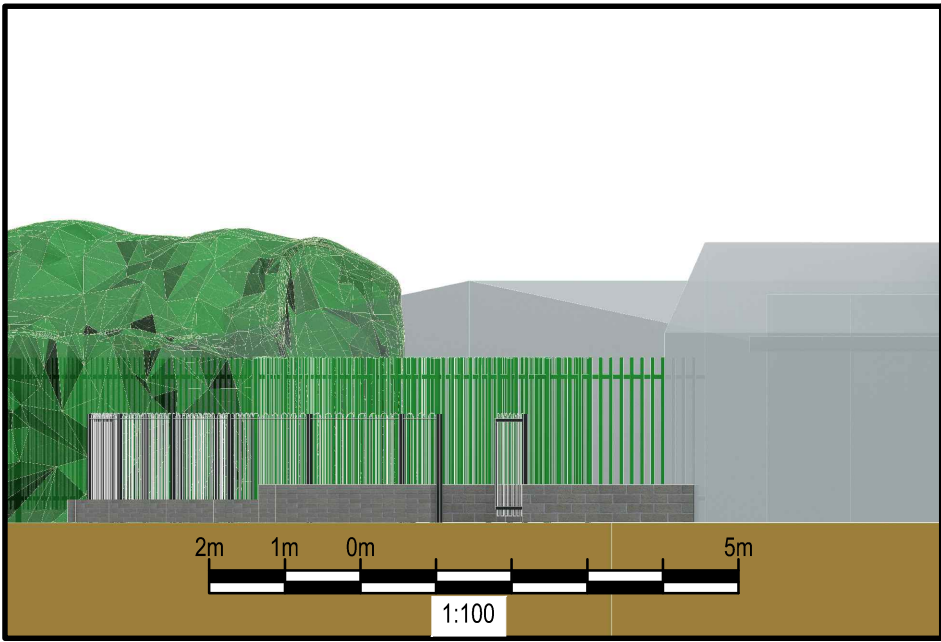

Existing Elevation Looking East
Scale 1:100

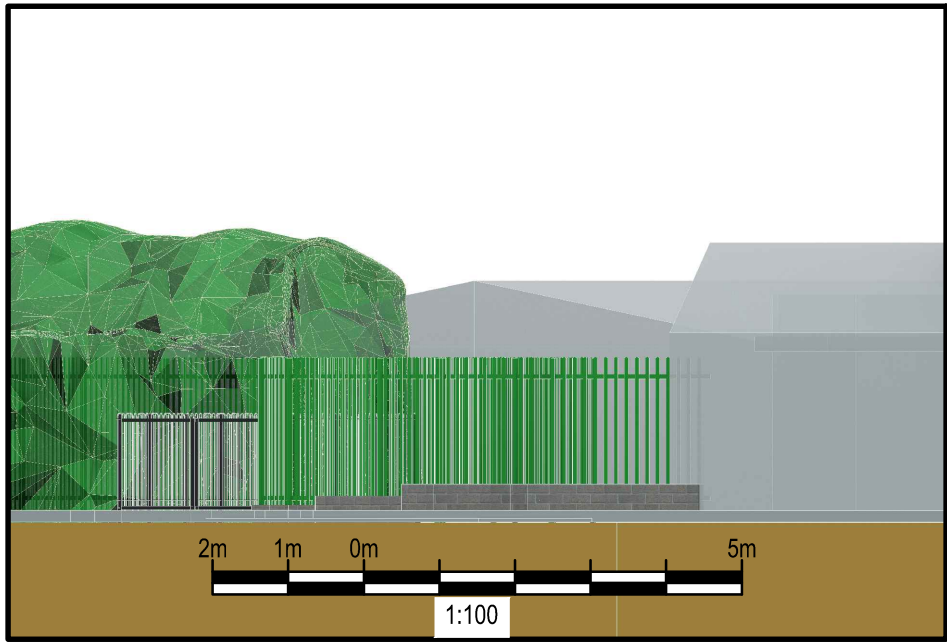


Proposed Elevation Looking East
Scale 1:100




Existing View A




Proposed View A

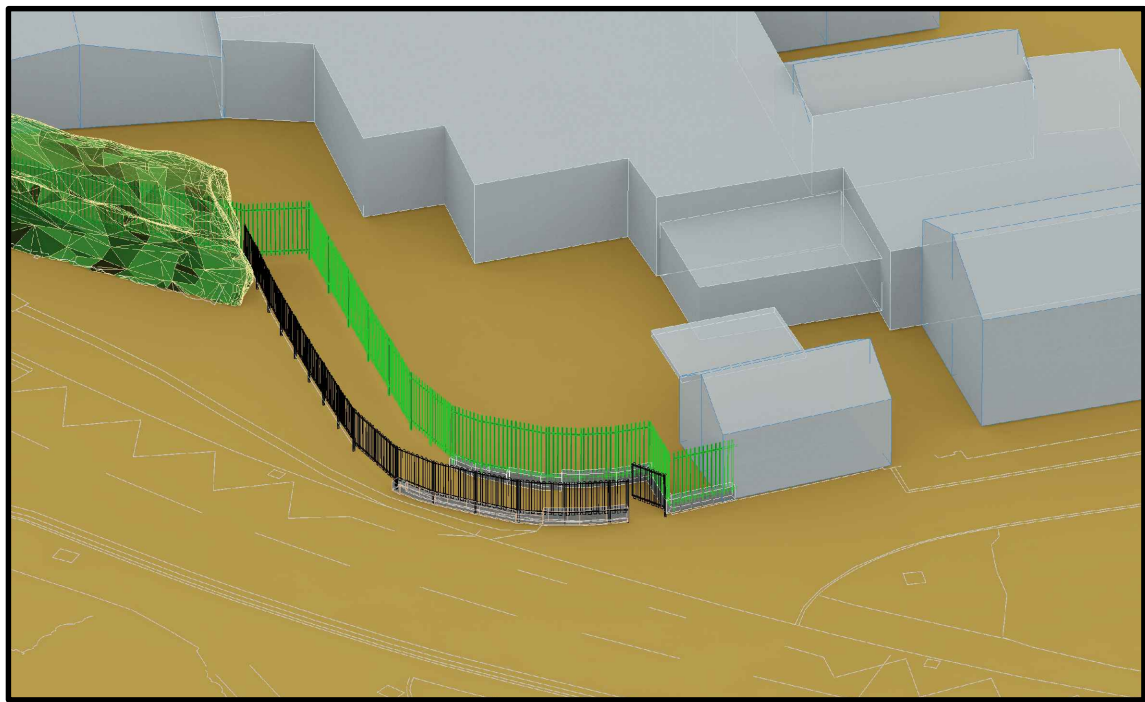

Existing View B

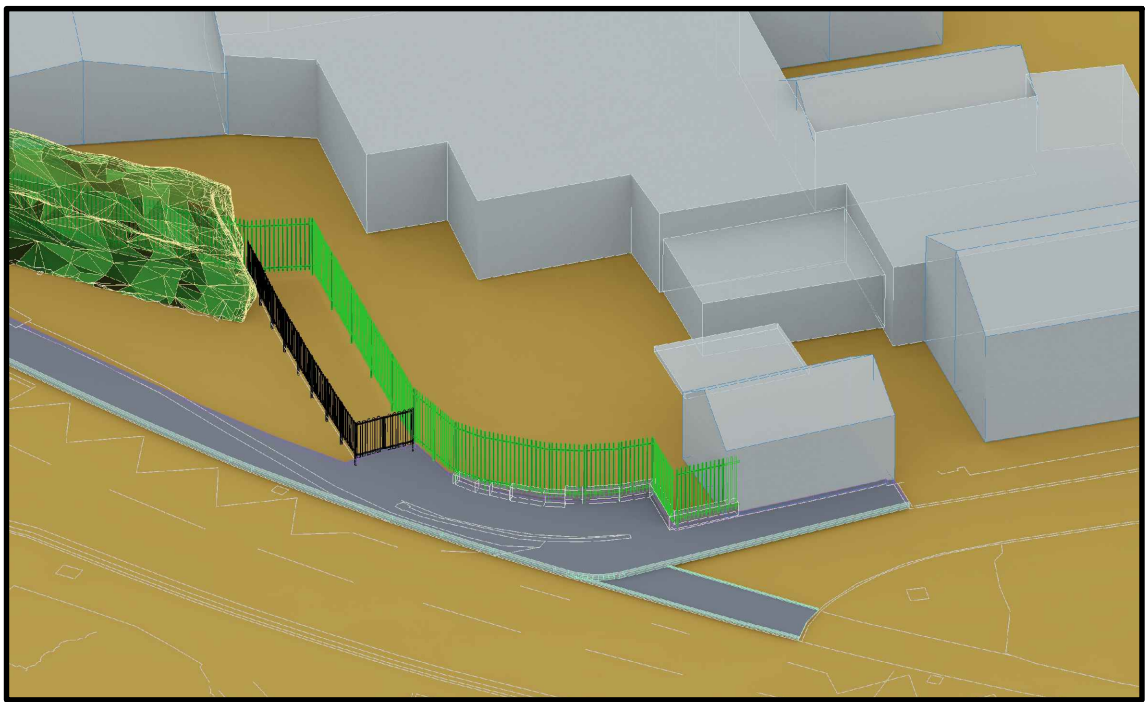

Proposed View B

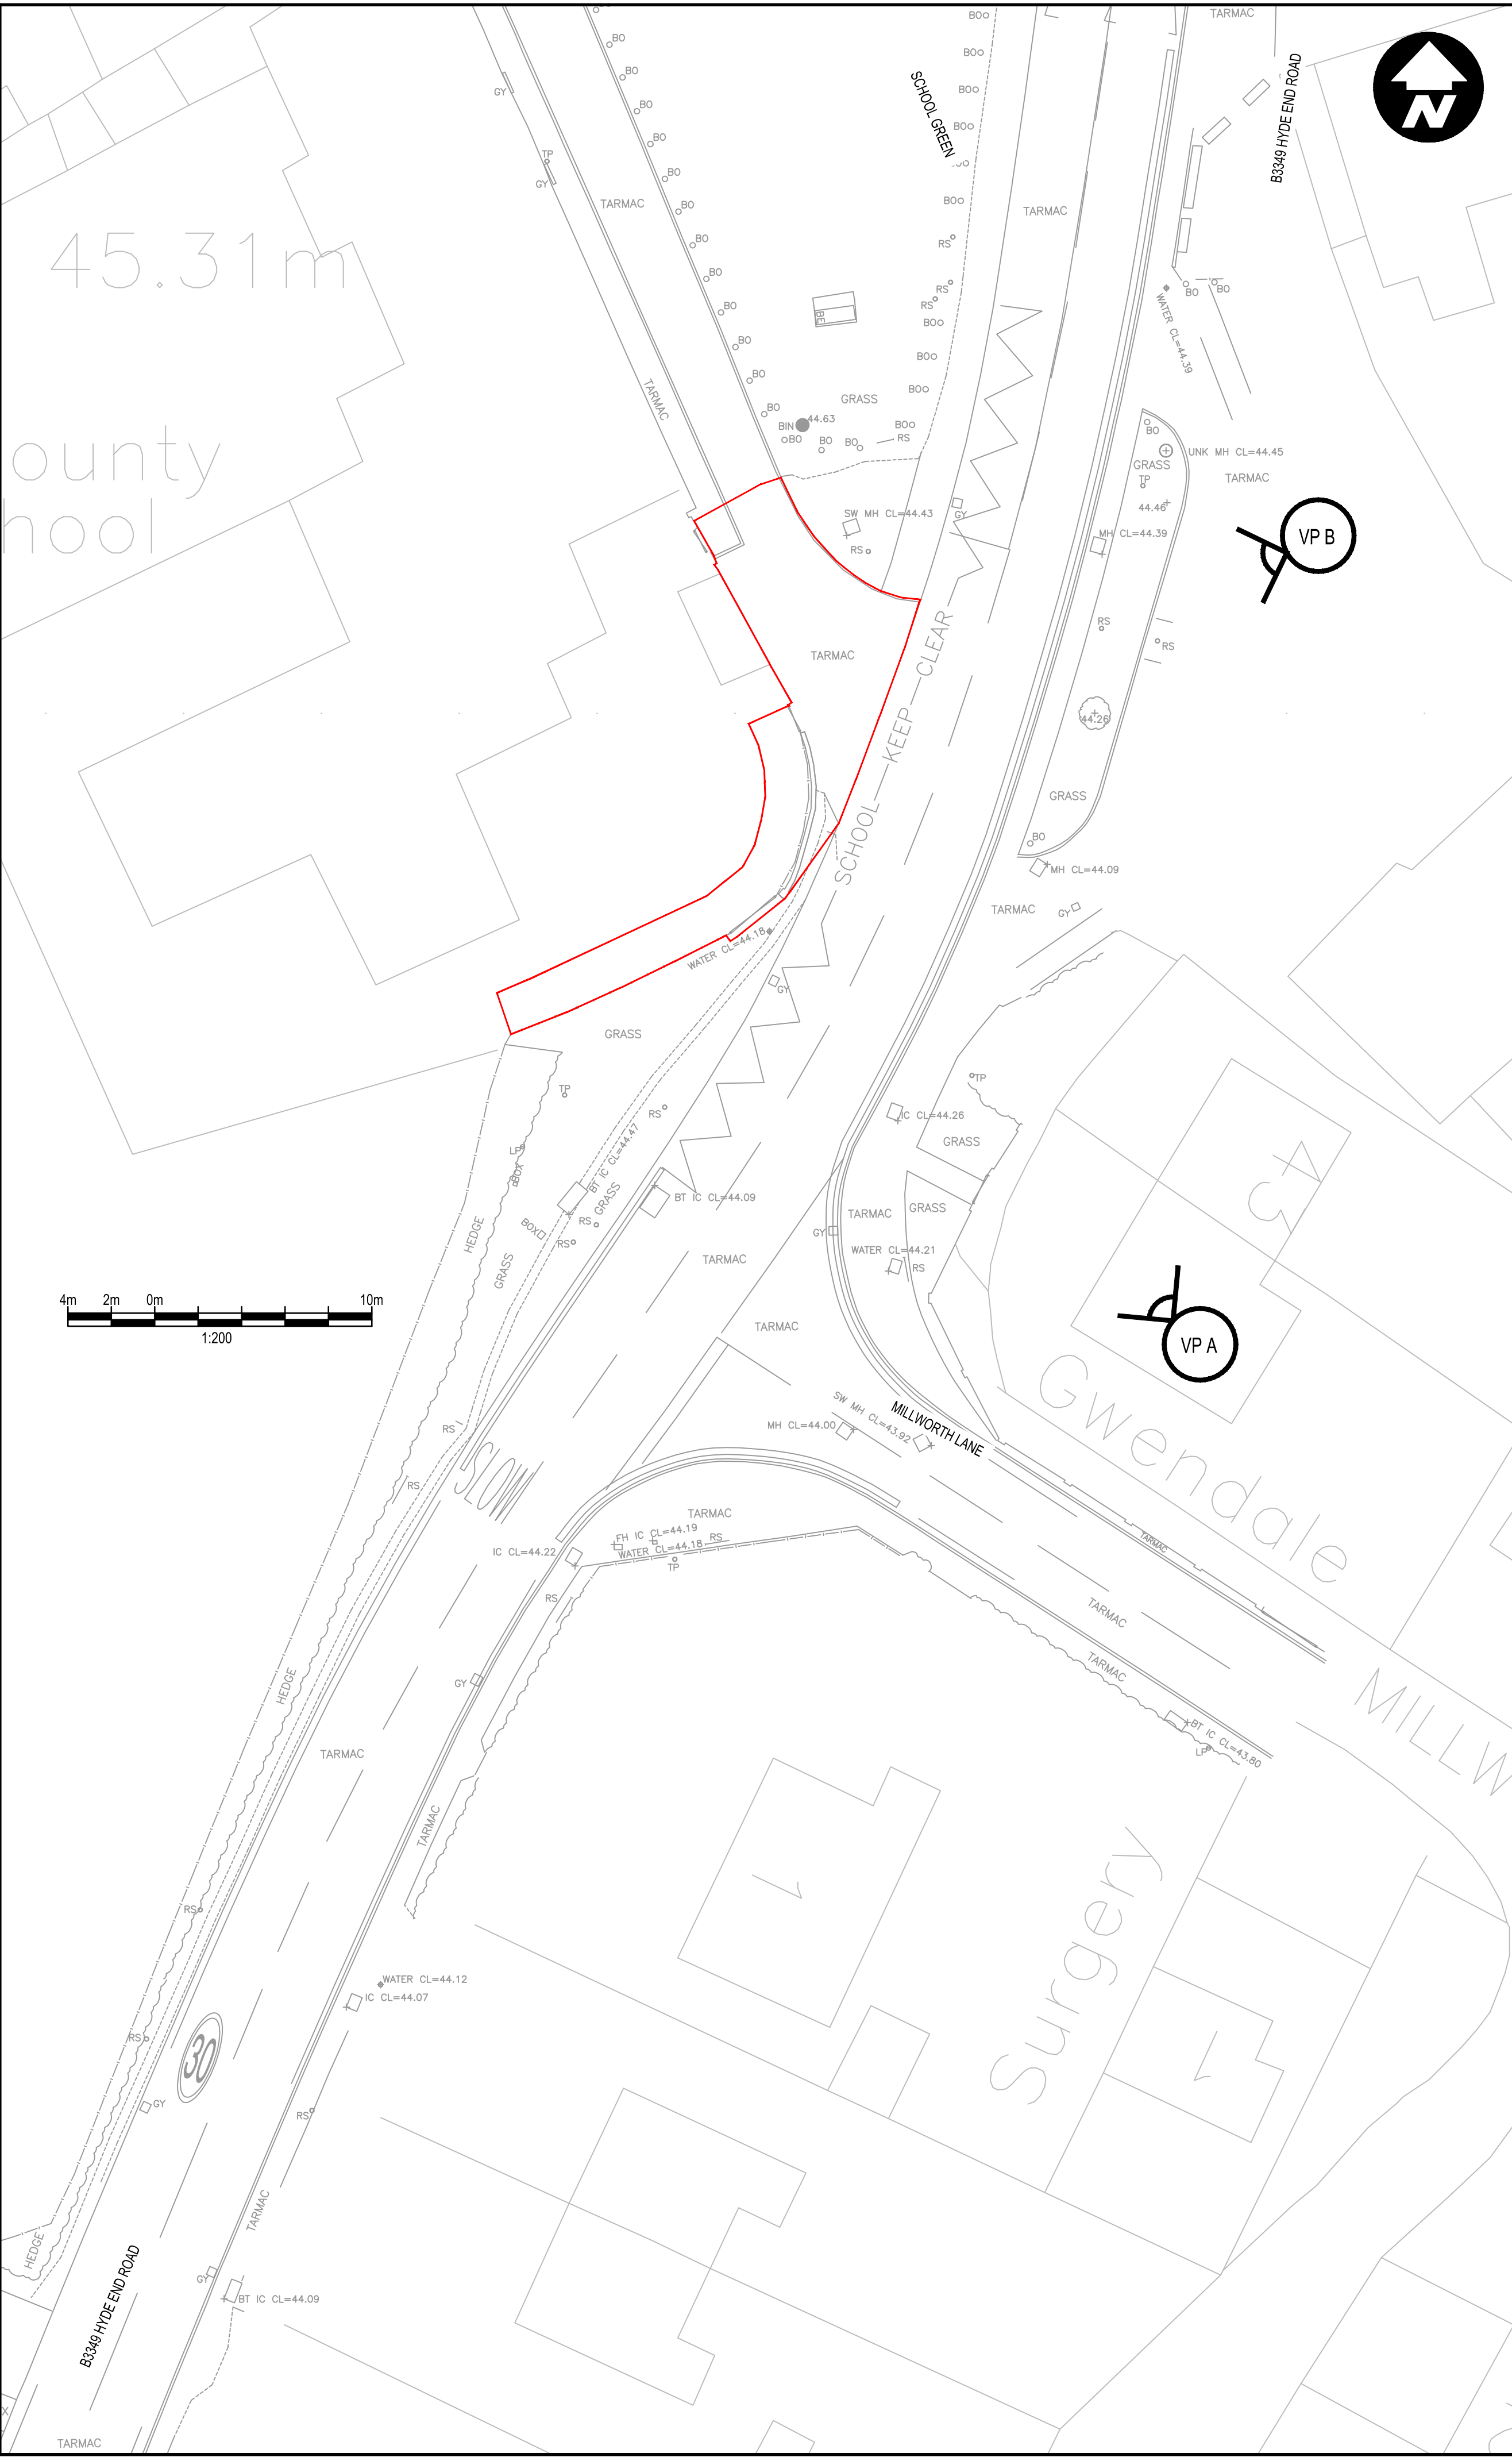

DO NOT SCALE

Key:

Proposed Scheme Red Line Boundary

P02	15/04/2026	TM	SECOND ISSUE	SS	AV
P01	05/12/2025	TM	FIRST ISSUE	BT	AV
REV	DATE	BY	DESCRIPTION	CHK	APP

DRAWING STATUS:

1 Capital Quarter, Tyndall St, Cardiff, CF10 4BZ, UK
T+ 44 (0) 292 076 9200
wsp.com

CLIENT:

Wokingham Borough Council

ARCHITECT:

SITE/PROJECT:

Shinfield Infant and Nursery School

TITLE:

Existing and Proposed Elevations
for Full Planning and Listed Building Consent Application

SCALE @ A1:	CHECKED:	APPROVED:
1:200	SS	AV
PROJECT NO:	DESIGNED:	DRAWN:
8093402	TM	TM
DATE: 13/01/2025		
DRAWING NO:		
8093402-WSP-IP-PLN-015		
REV:		
P02		

© WSP UK Ltd