


Drawing Key
BS - Bike Store
EV - Electric Vehicle Charge Point
V - Visitor Parking
UA - Unallocated Parking Space
BCP - Bin Collection Point

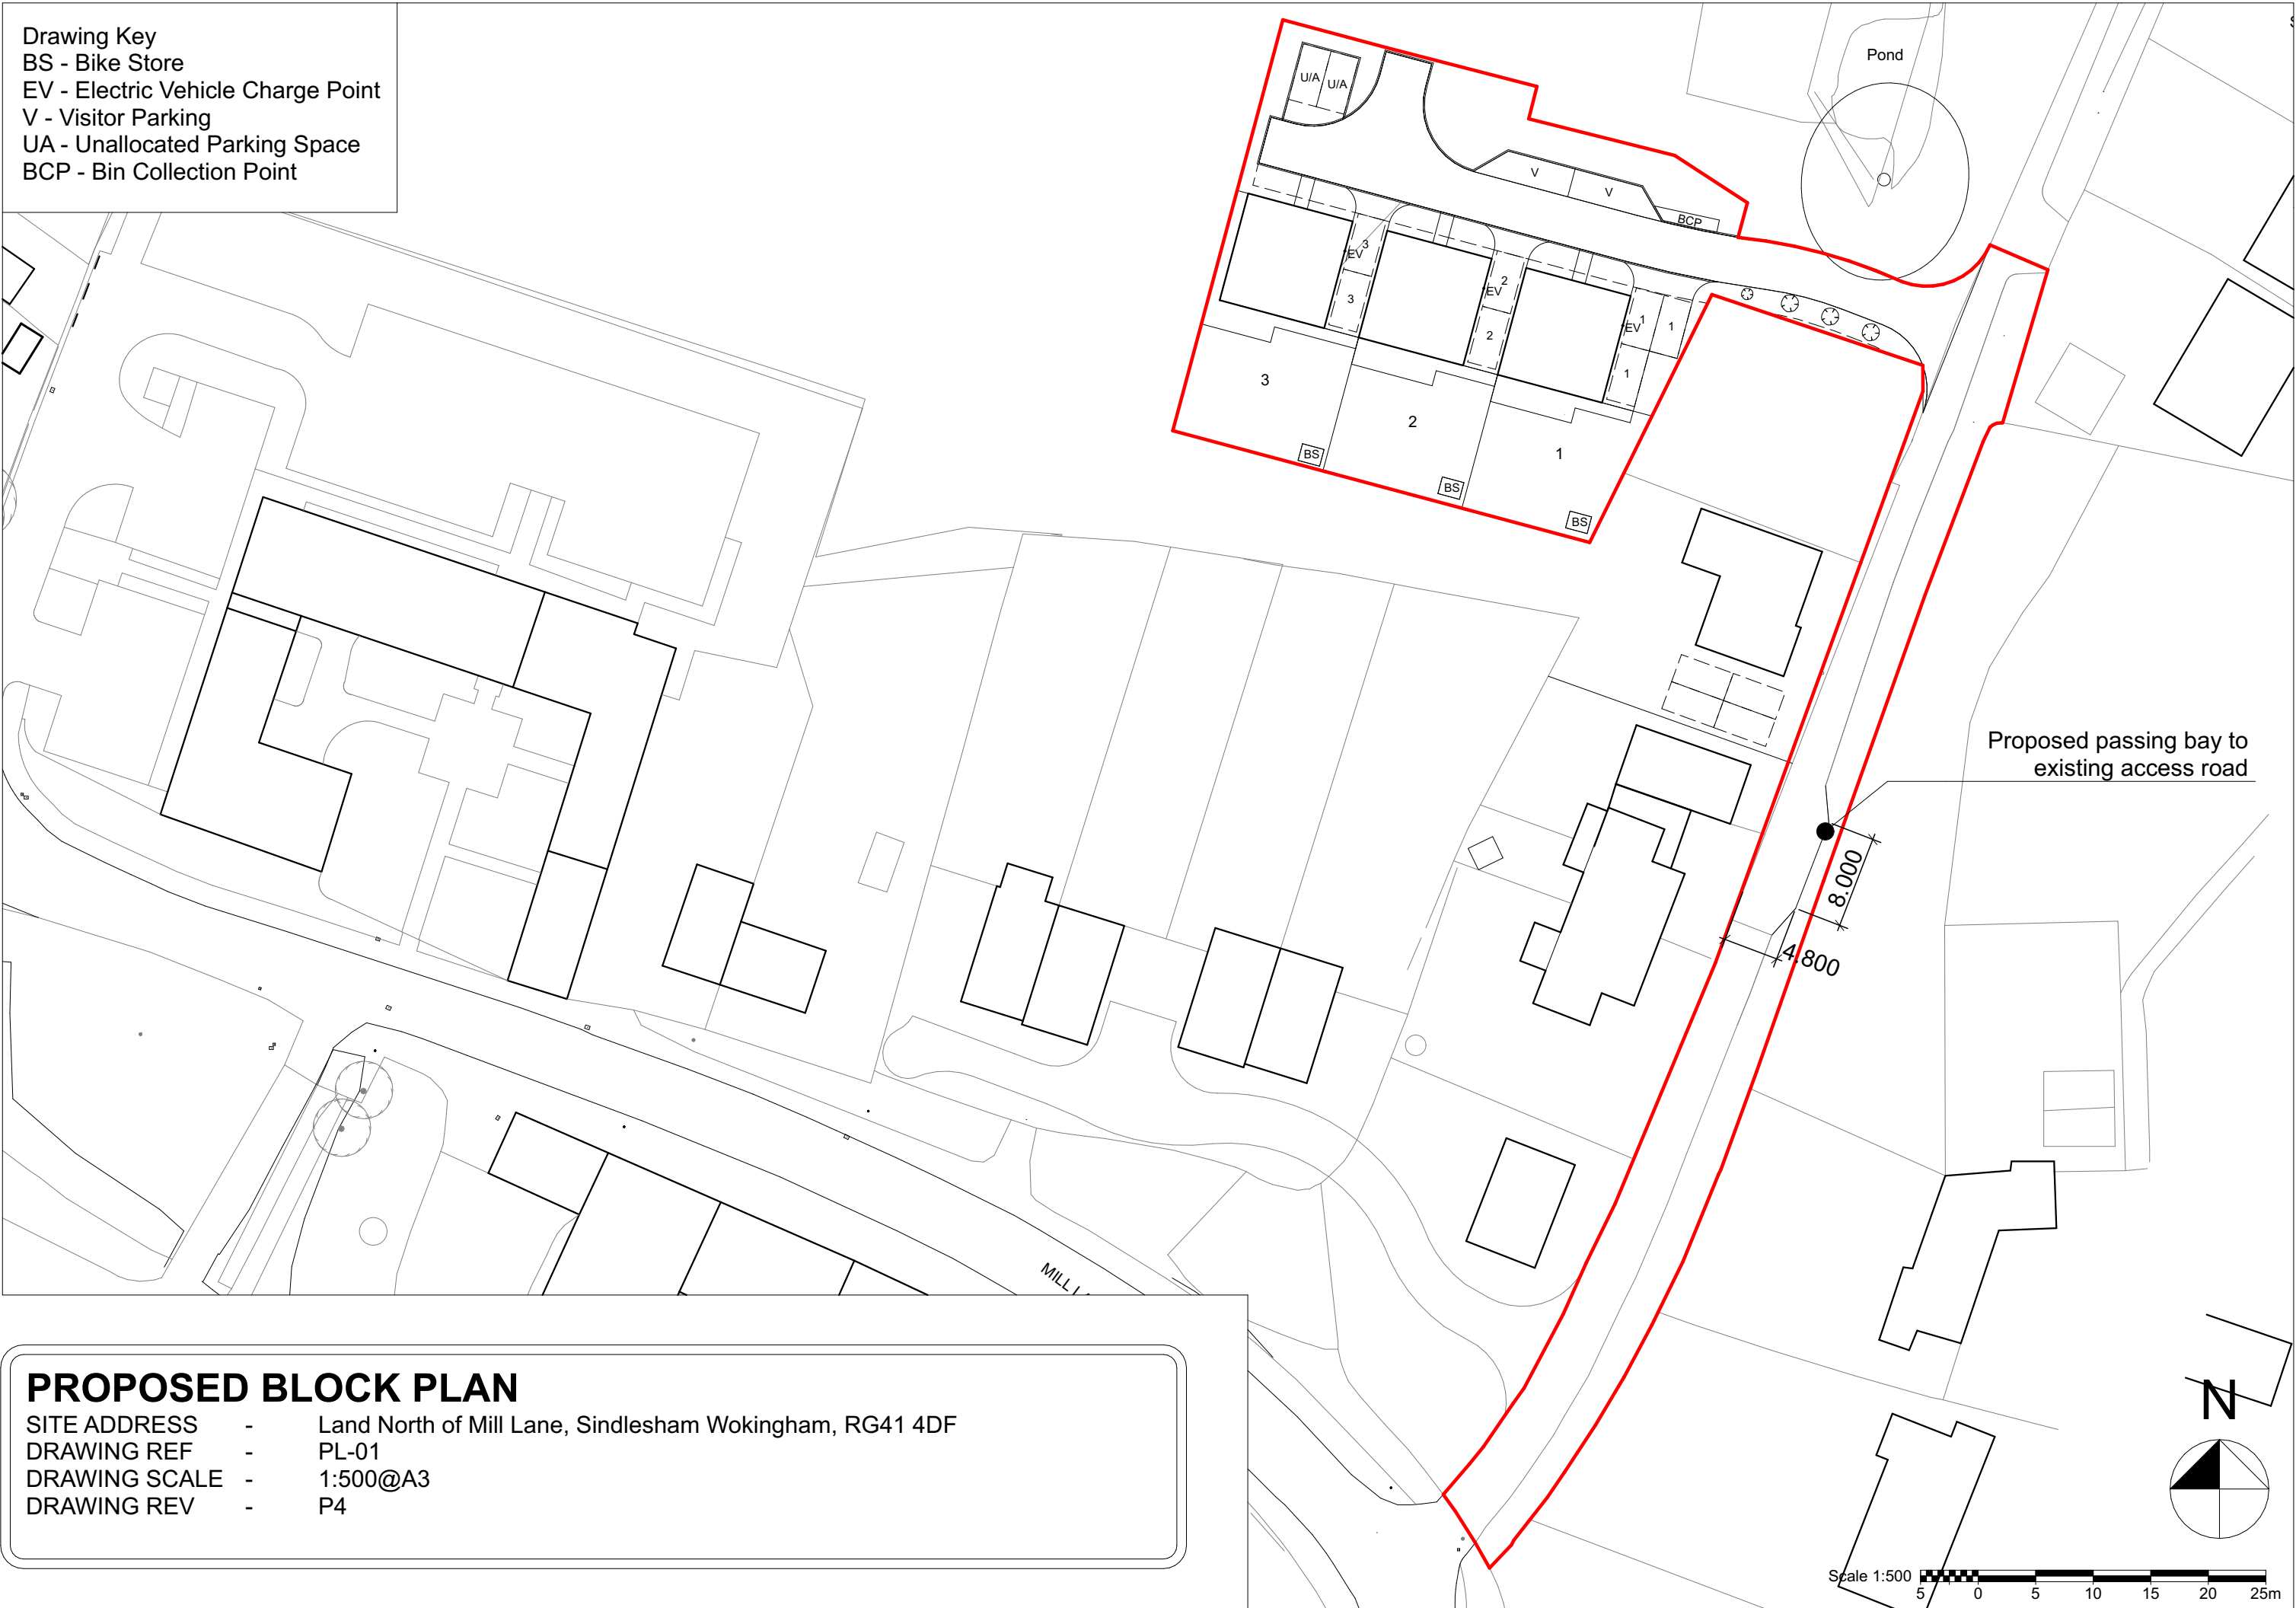

PROPOSED BLOCK PLAN

SITE ADDRESS - Land North of Mill Lane, Sindlesham Wokingham, RG41 4DF
DRAWING REF - PL-01
DRAWING SCALE - 1:500@A3
DRAWING REV - P4

