
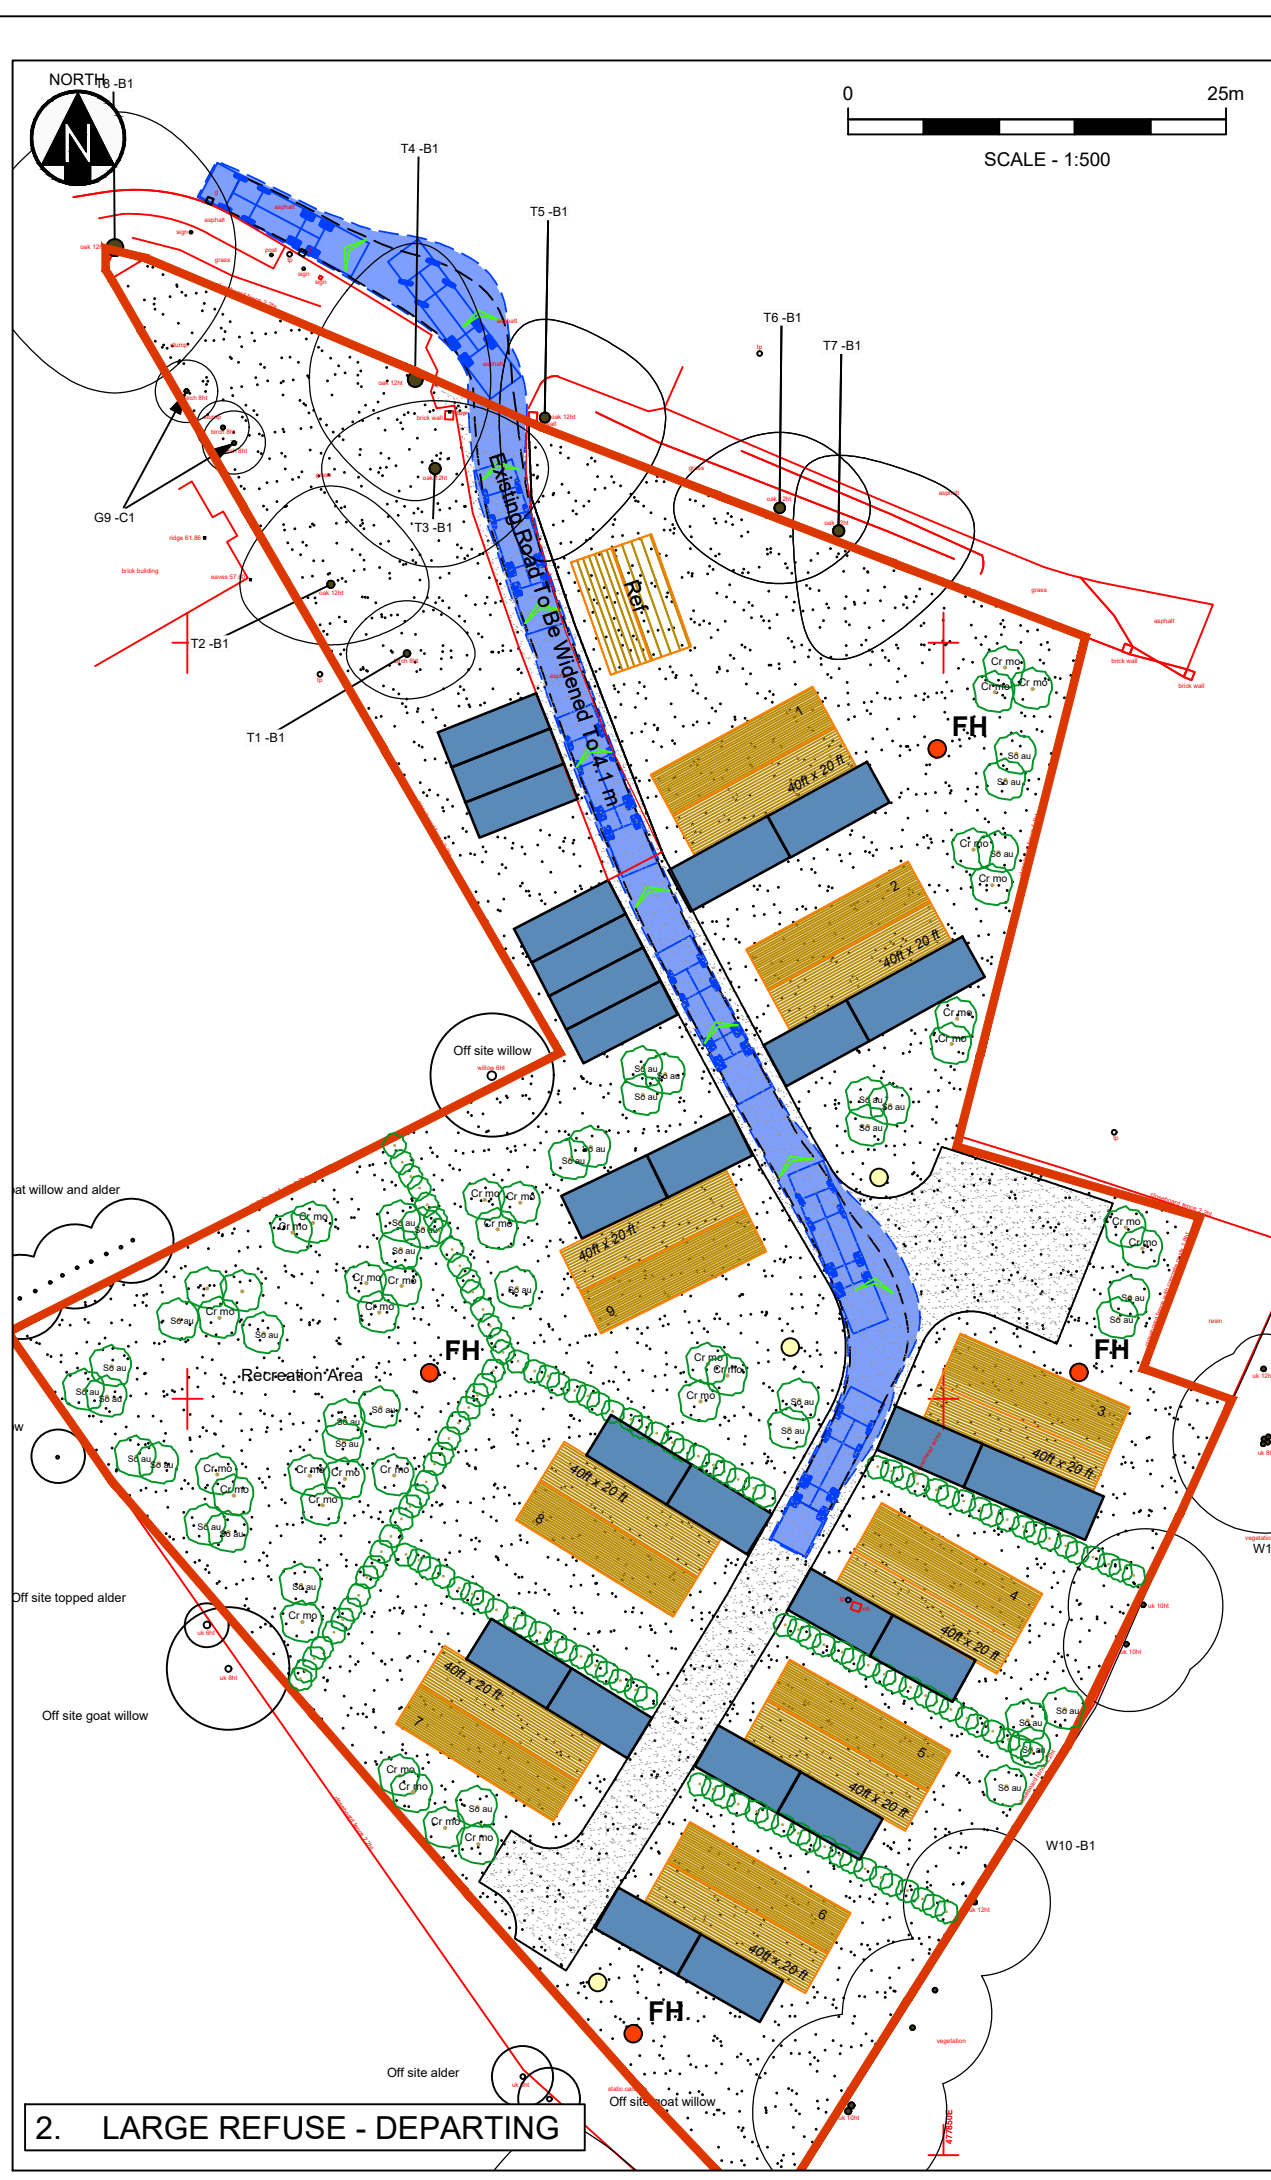


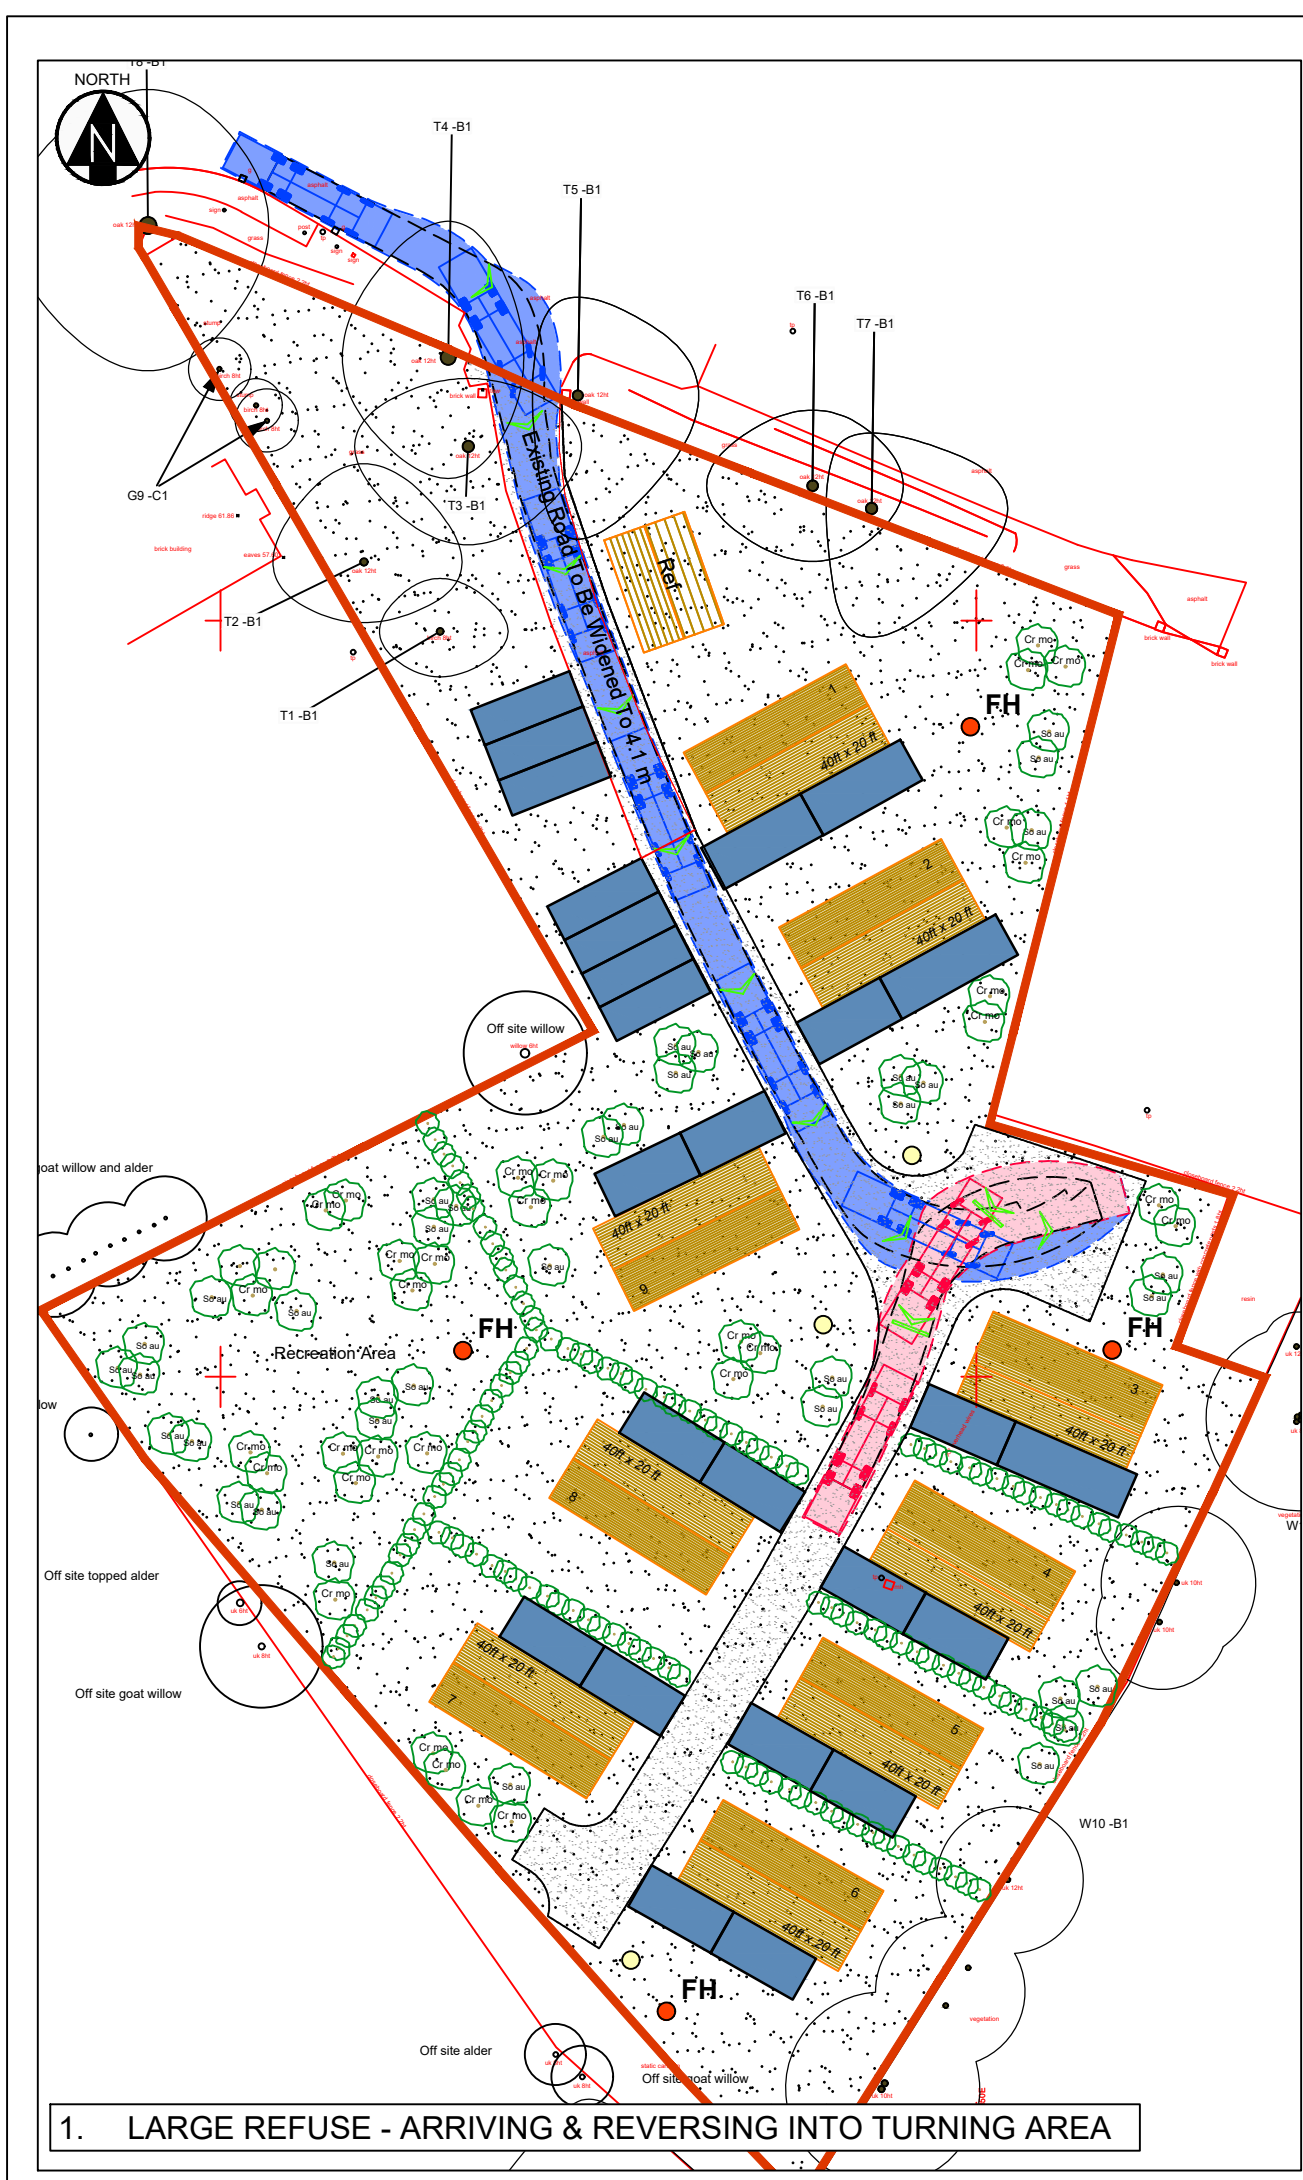

DO NOT SCALE.

VEHICLE: 4-AXLE REFUSE VEHICLE

FORWARD

REVERSE

11.347m

2.500m

3.751m

0.304m

2.500m

6.00s

11.330m

Large Refuse Vehicle (4 axle)
Overall Length 11.347m
Overall Width 2.500m
Overall Body Height 3.751m
Min Body Ground Clearance 0.304m
Track Width 2.500m
Lock to Lock Time 6.00s
Wall to Wall Turning Radius 11.330m

NOTES:

P3 28.04.26 Layout updated RS

P2 27.01.26 Layout updated RS

P1 24.01.26 First issue RS

Rev. Date Revision details By

JOHN RUSSELL TRANSPORT PLANNING

Client

Project
Bluebell Farm,
Commonfield Lane,
Barkham,
Wokingham,
RG40 4PR

Drawing title
Swept Path Analysis
of a Large 4-Axle Refuse Vehicle

Drawing no.
BLU-SPA-02

Revision
P3

Status
INFORMATION

Date
24.01.26

Issue Date
24.01.26

Scale
1:500 @ A3

Drawn by
RS

Checked by
JR