


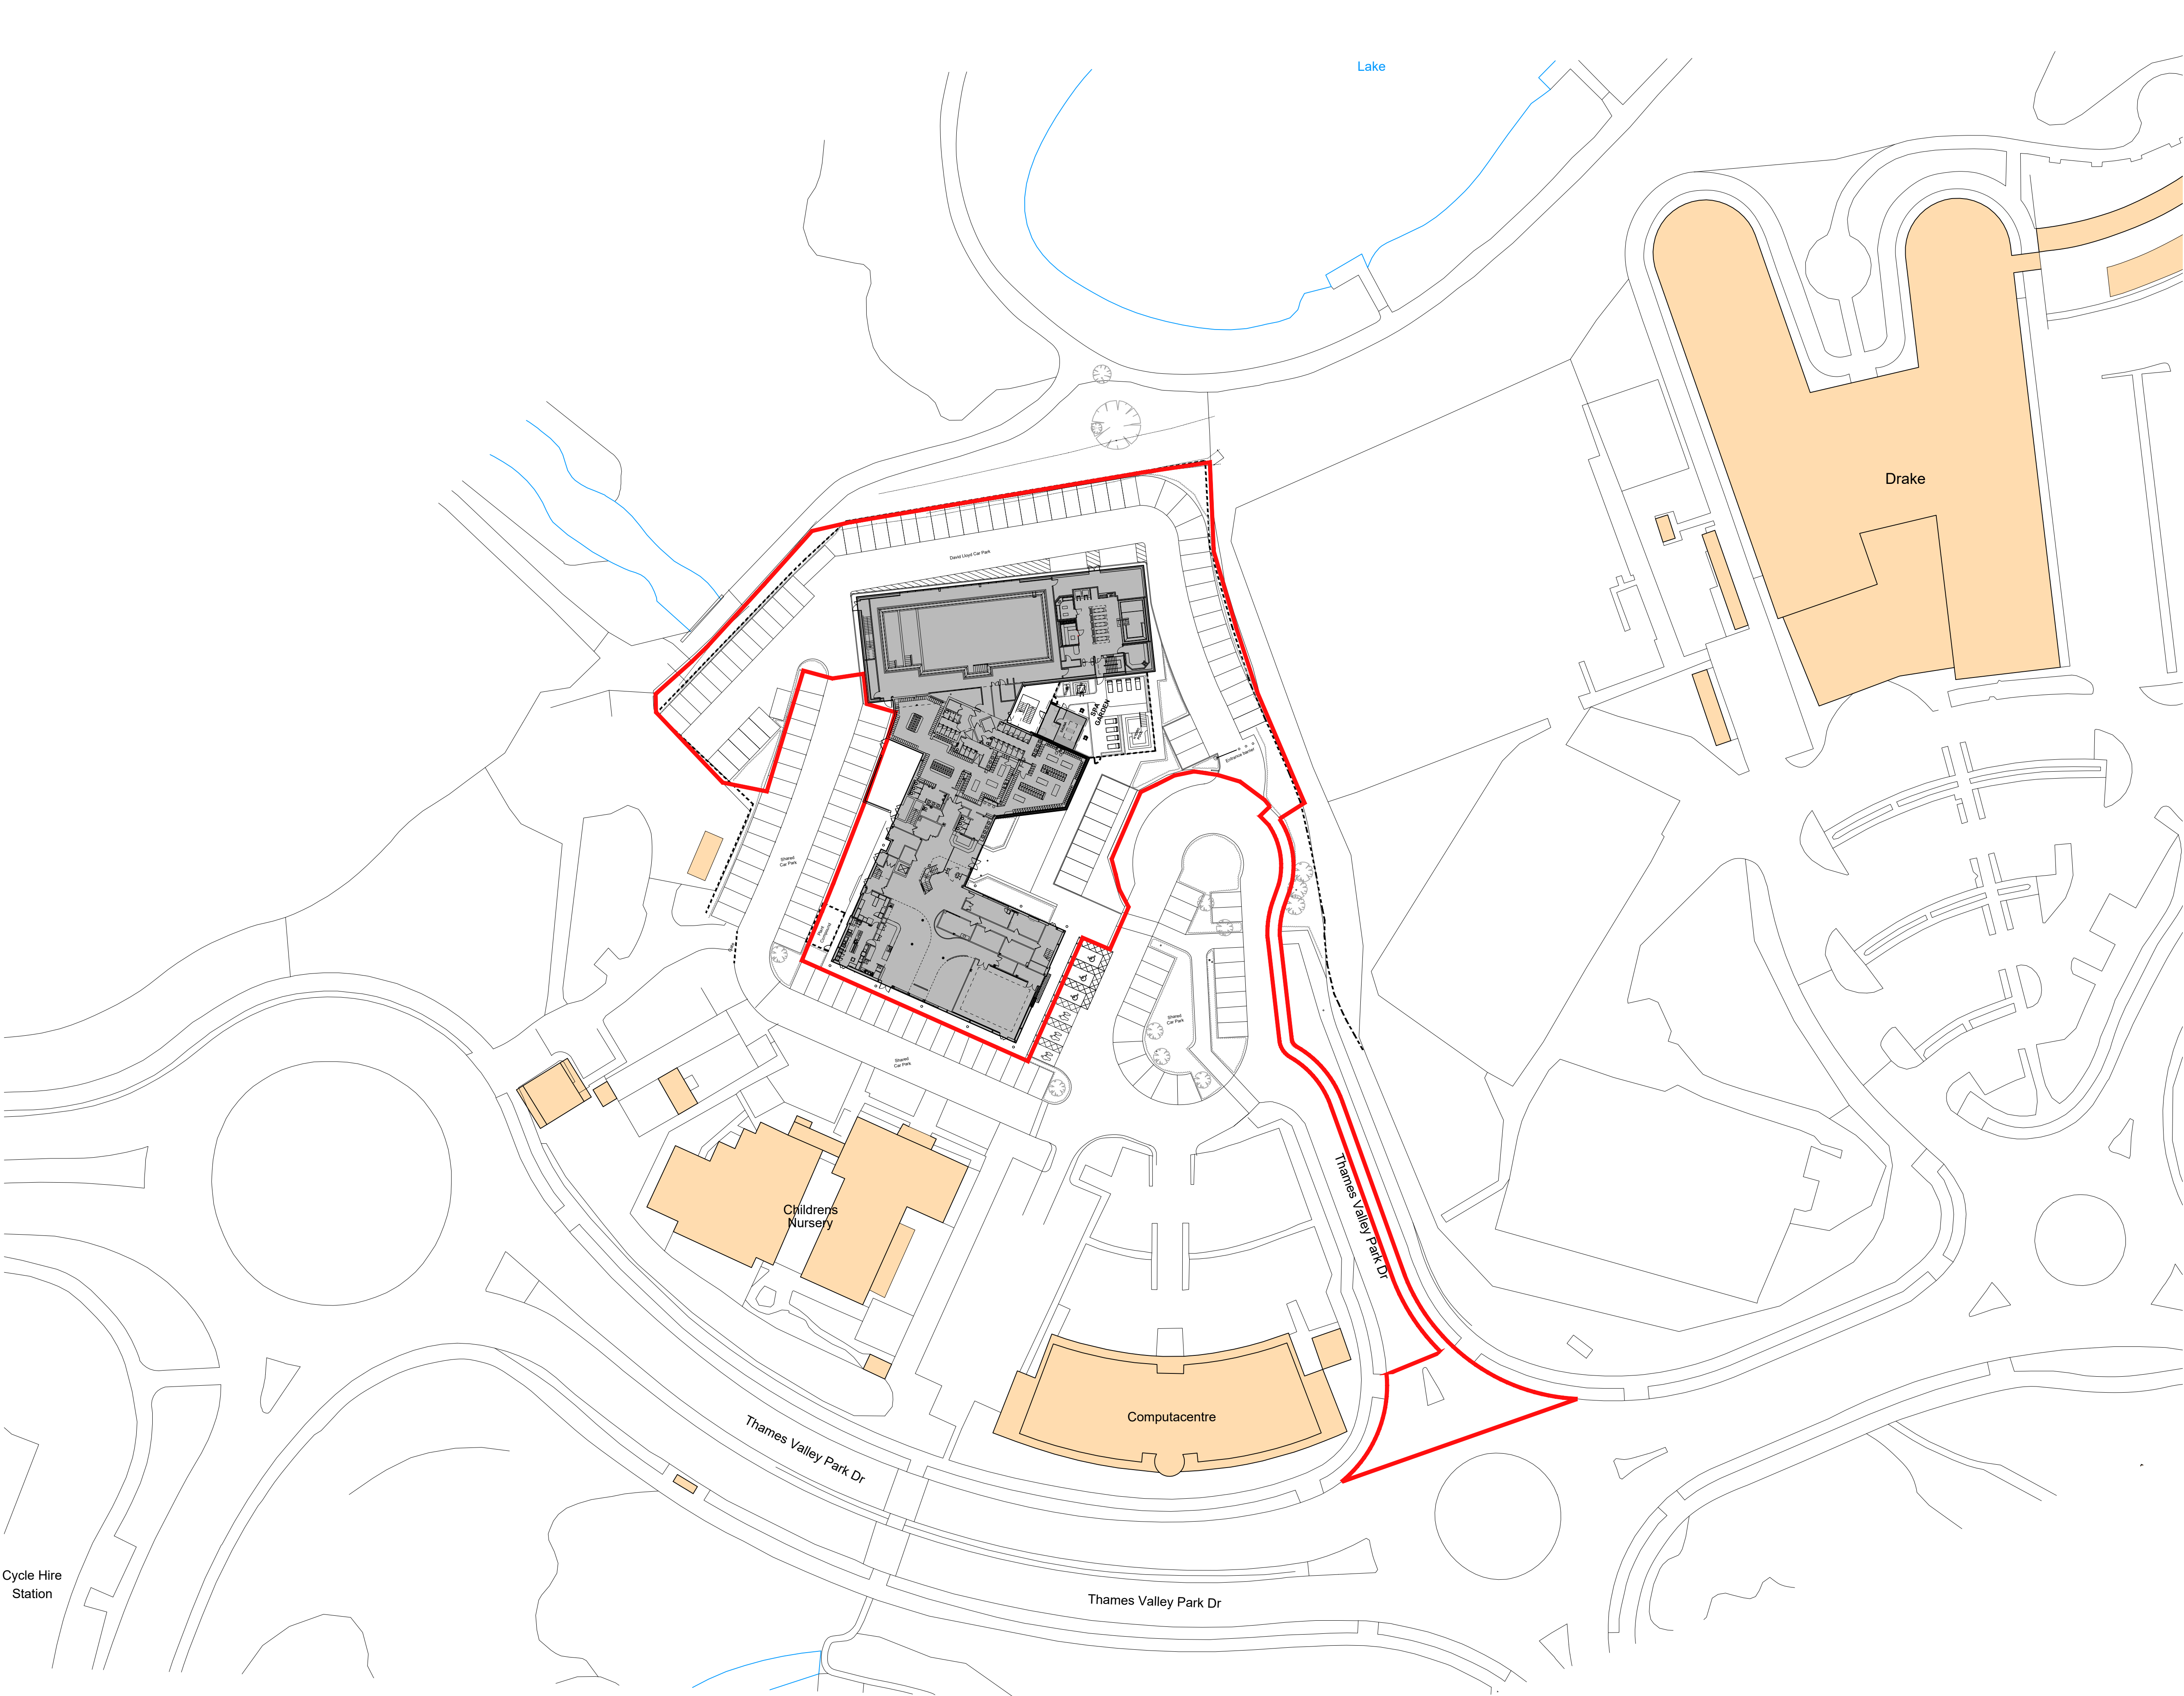

NOTES

0m5101520

1:200

N

Application Boundary
0.58 hectares / 5790 sqm

Car Park
150 spaces
inc.
70 David Lloyd spaces
80 shared spaces

REVISION: P02 BY: KDS CHECKED: MPB DATE: 03/02/2026
Planning Issue

REVISION: P01 BY: KDS CHECKED: MPB DATE: 16/12/2025
Planning Issue

STATUS

S4a | FOR PLANNING

CLIENT

David Lloyd
CLUBS

PROJECT

DAVID LLOYD READING
THAMES VALLEY
BUSINESS PARK

TITLE

PROPOSED SITE PLAN

Hadfield Cawkwell Davidson

Broomgrove Lodge, 13 Broomgrove Rd, Sheffield, S10 2LZ T 0114 266 8181 www.hcd.co.uk

HCD PROJECT NO:
2025-219

SCALE:
1:200 @ A1

REV
P02

PROJECT NO:
25219

ORIGINATOR:
HCD

VOLUME:
A0

LEVEL:
00

TYPE:
DR

ROLE - NUMBER:
A-PL-003

S:\Architecture\25219\Drawings\DR - Plotsheets\Planning\A-PL-003 - Proposed Site Plan.dwg

© HCD