
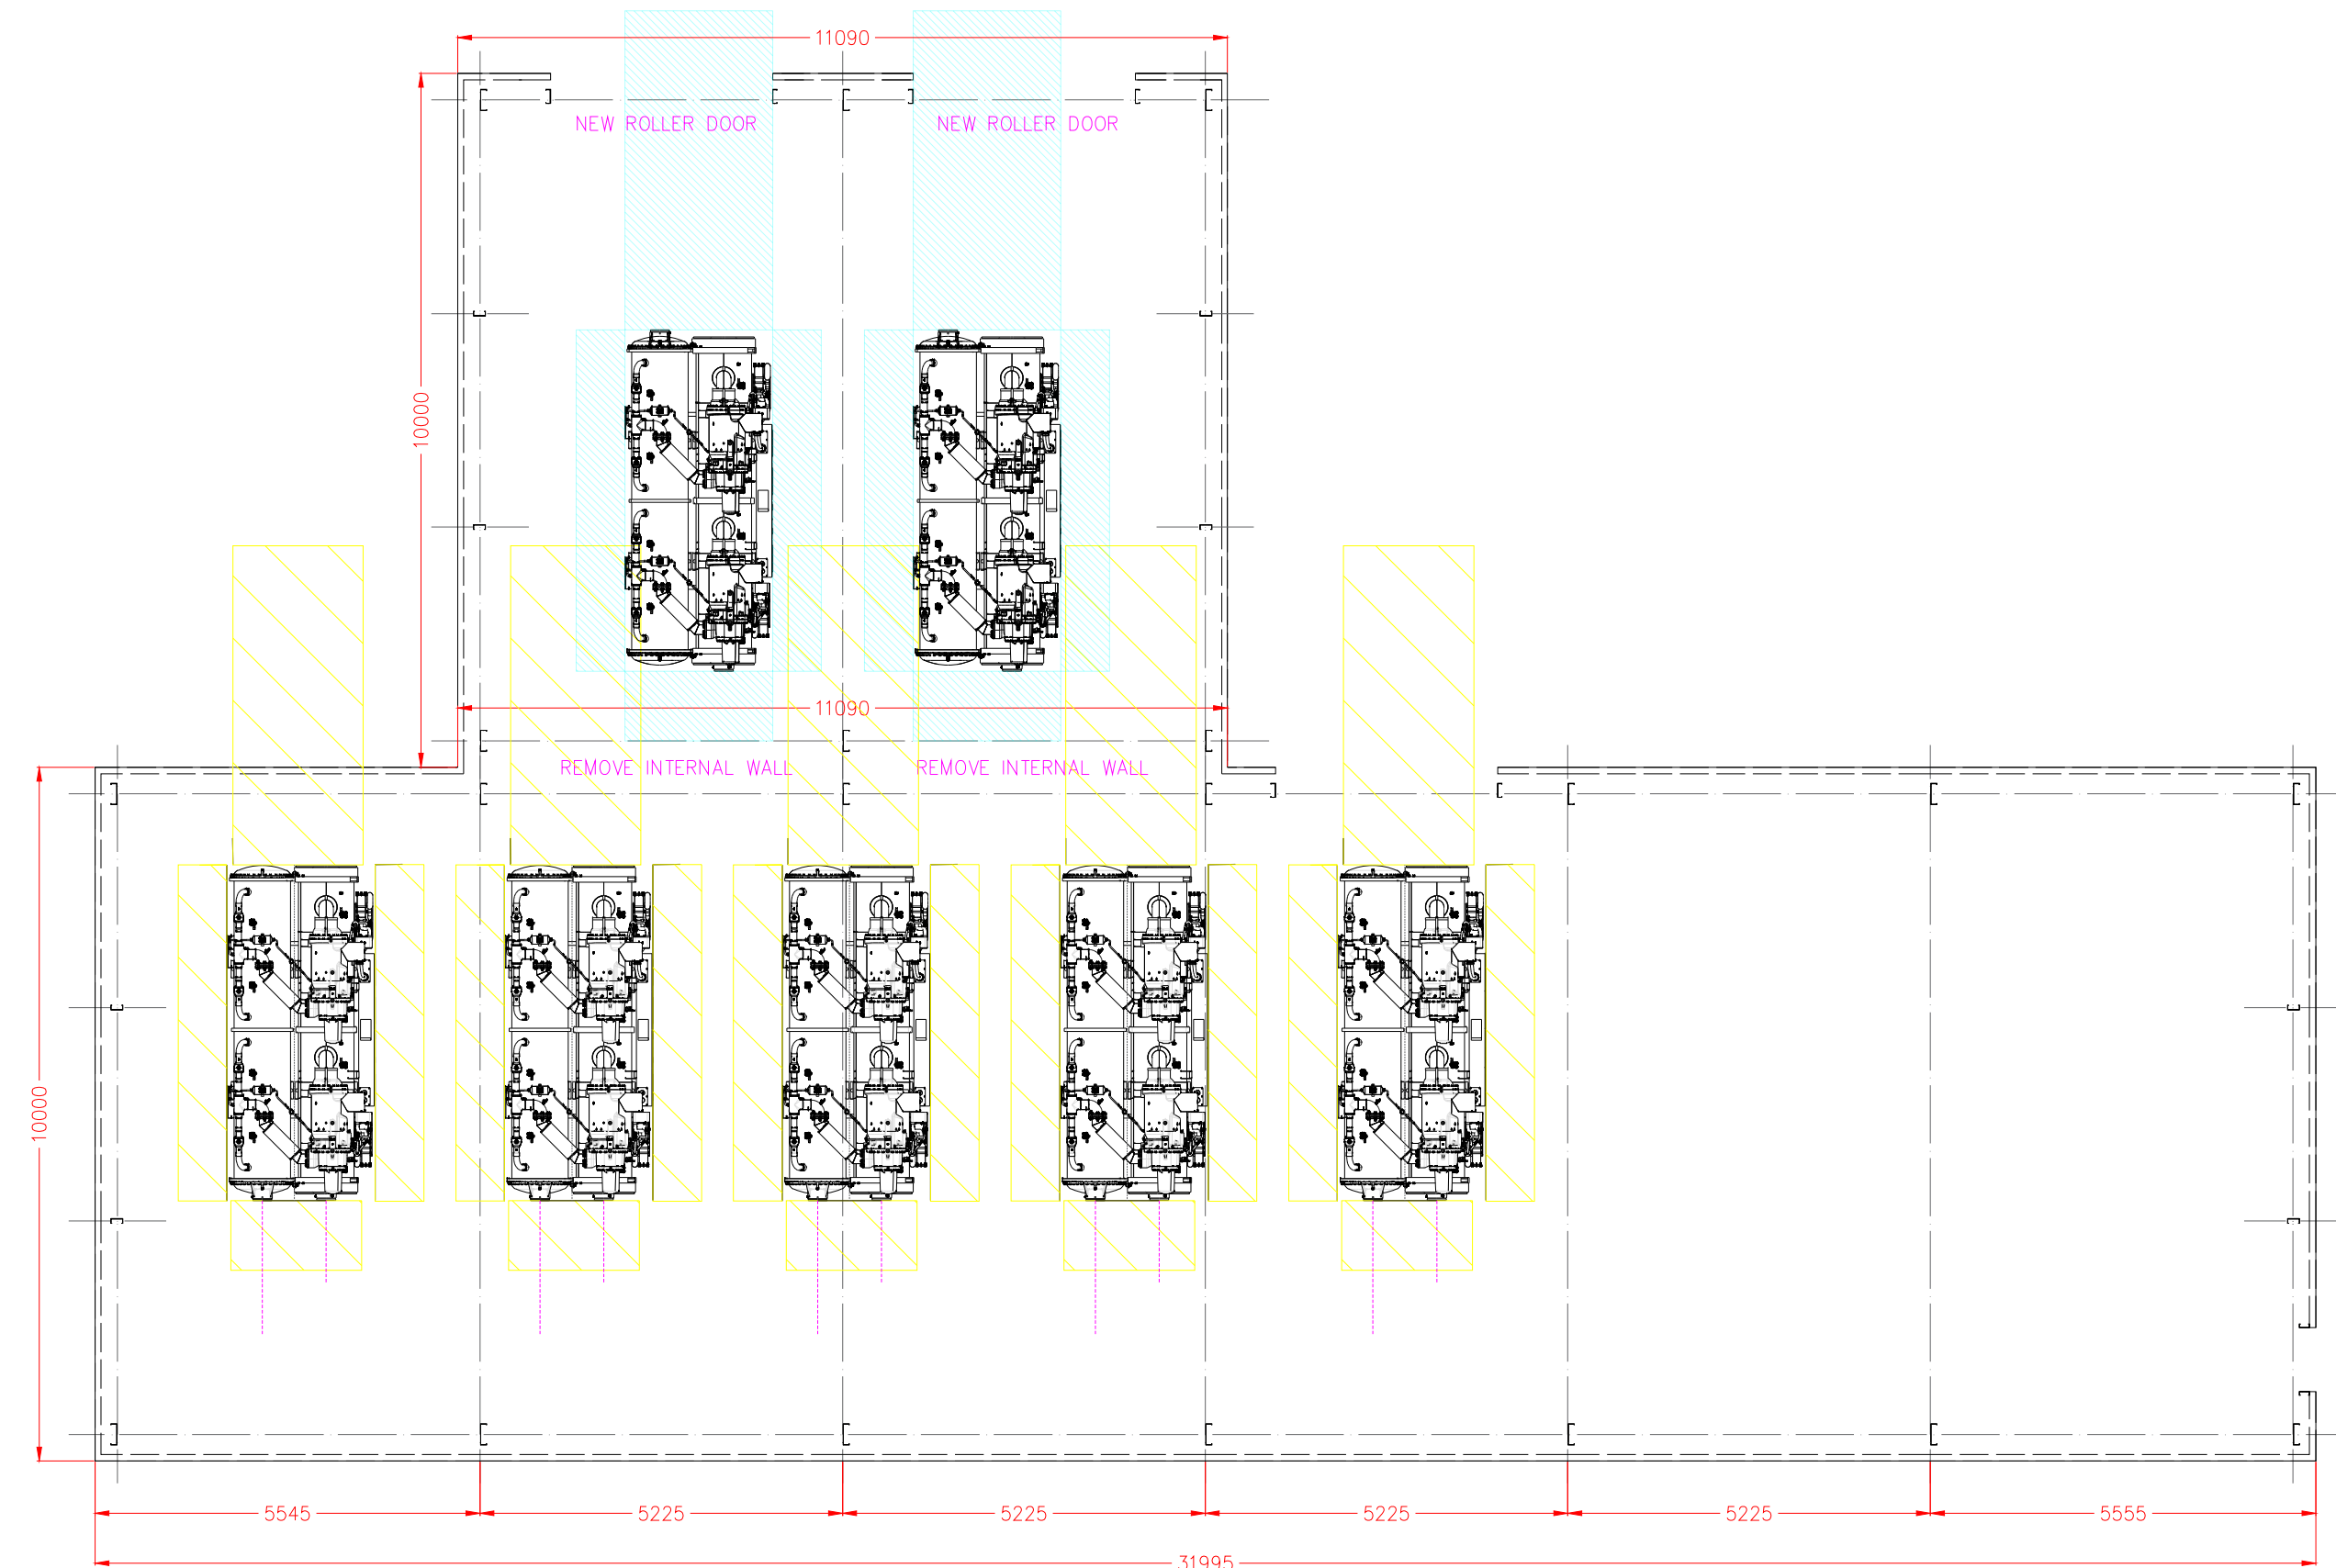
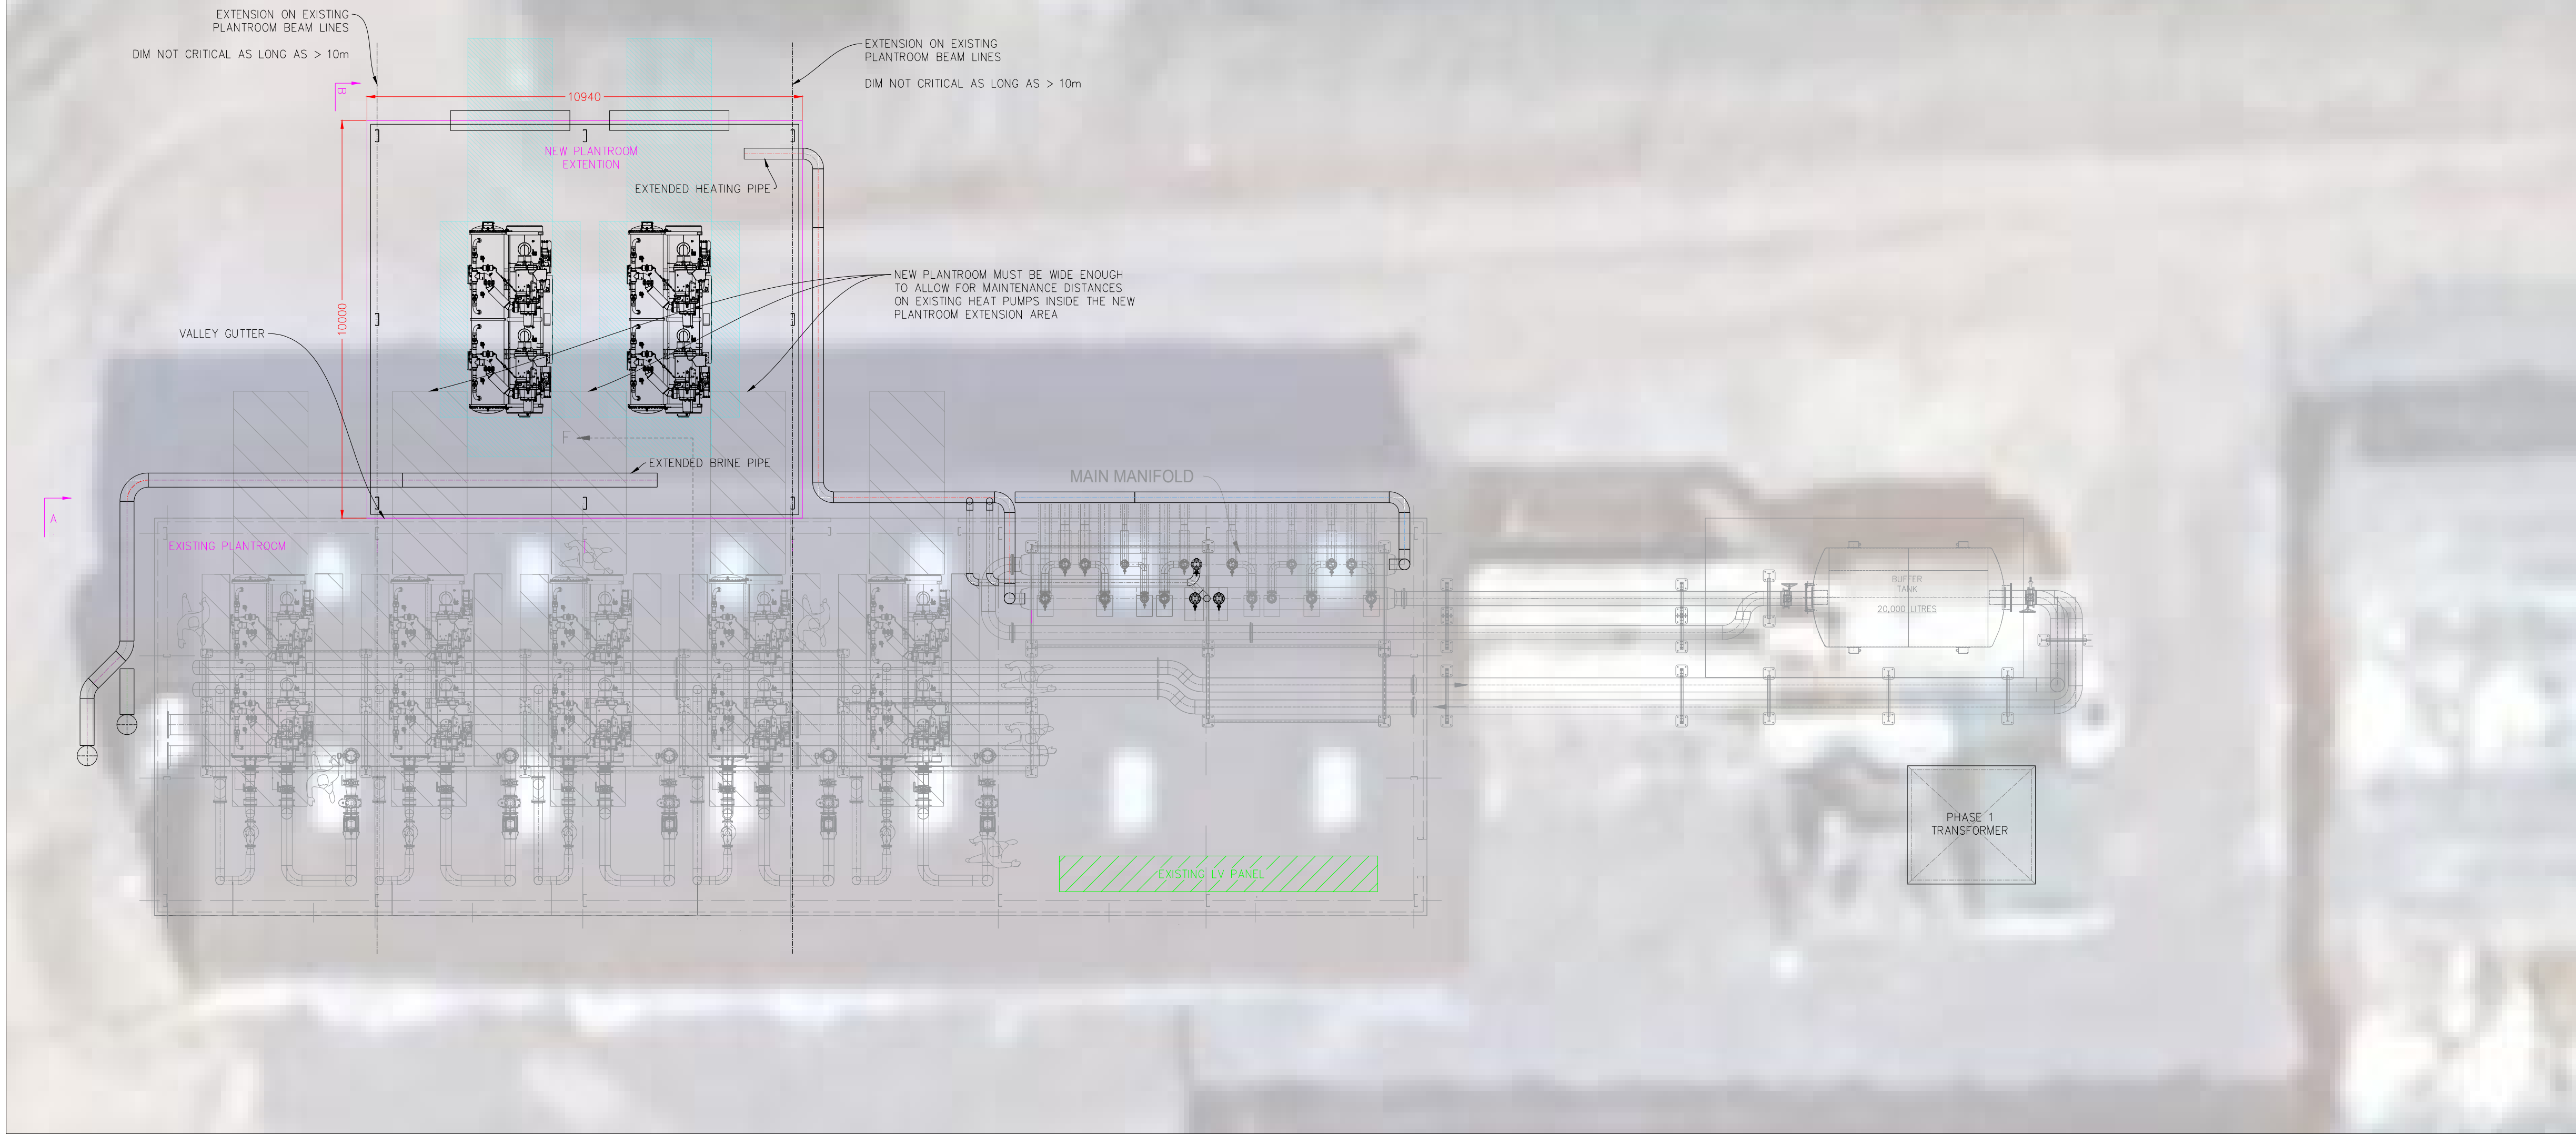
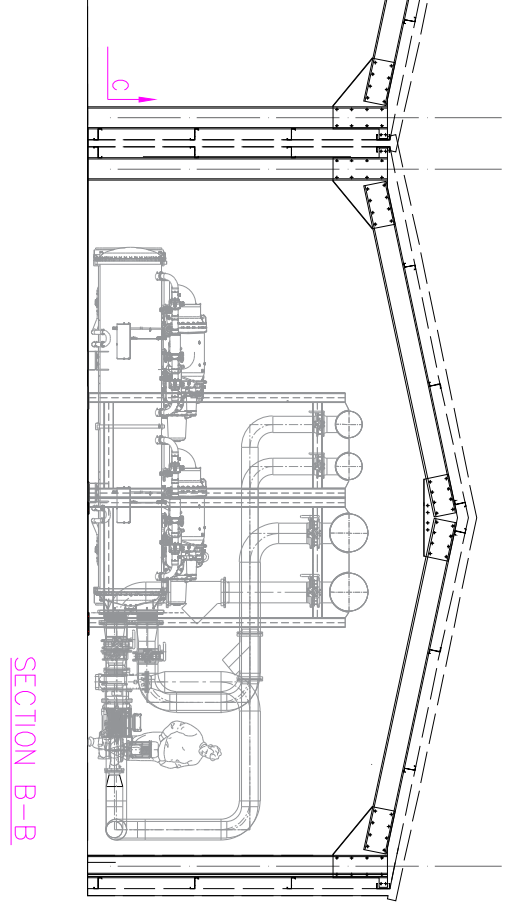


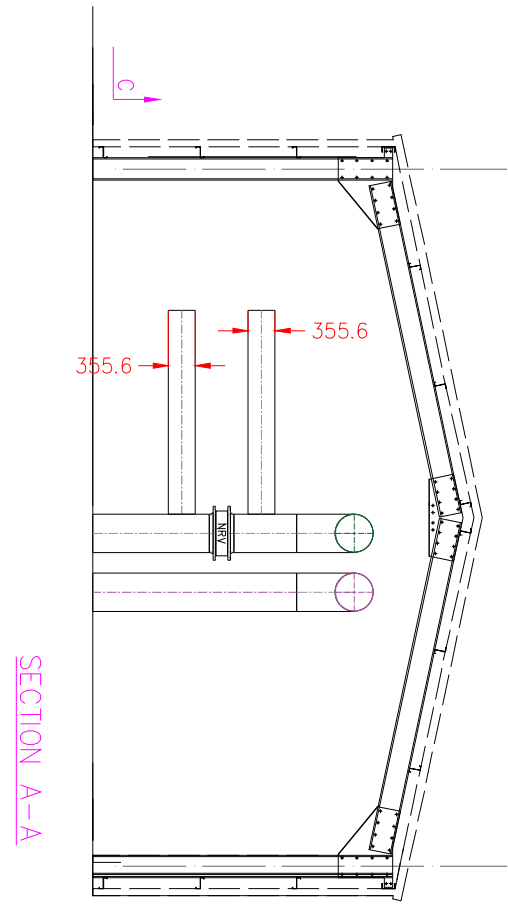

THIS DRAWING INCLUDING ANY PATENTED OR PATENTABLE FEATURES EMBODIES CONFIDENTIAL INFORMATION OF THE COMPANY AND IT'S USE DOES NOT PERMIT THE USER TO REPRODUCE THE DRAWING IN WHOLE OR IN PART, NOR TO USE THE DRAWING OR THE MATERIAL DESCRIBED THEREON FOR ANY PURPOSE OTHER THAN THAT SPECIFICALLY PERMITTED IN WRITING BY THE COMPANY.		TITLE PROPOSED NEW PLANTROOM LAYOUT		 COMMON ROAD BROUGH EAST YORKSHIRE HU15 2EA TEL: (01964) 621726		
DIMENSIONS IN MILLIMETRES UNLESS OTHERWISE STATED GENERAL MANUFACTURING TOLERANCES UNLESS OTHERWISE STATED SIZE 0 UP TO 500mm 500mm UP TO 1000mm 1000mm UP TO - TOLERANCE FABRICATION MACHINING ±1mm ±2mm ±3mm ±0.25mm ±0.35mm ±0.5mm		SHEEPLANDS WSH PHASE 2 DRAWN CHECKED APPROVED				SCALE DATE 12/12/25 A1
TAPPED HOLES OR THREADS BS OR ISO METRIC MEDIUM FIT		DRAWING NUMBER C005-2122-02-02		REV 06		DOCUMENT STATUS PRELIMINARY
DO NOT SCALE						