



DO NOT SCALE

NOTES:

	Site Boundary
	Category A trees as defined by BS5837:2012 High Quality trees
	Category B trees as defined by BS5837:2012 Medium Quality trees
	Category C trees as defined by BS5837:2012 Low Quality trees
	Category U trees as defined by BS5837:2012 Non-UK trees, defined as or introduced
	RPA (Root Protection Area)
	Existing Vegetation to be Retained
	Existing Vegetation to be Retained Where not to be removed in RPA Tree Survey Map
	Existing Vegetation to be Retained Where all to be retained on RPA Tree Survey Map
	Vermin Tree
	Indicative Hard Route
	Tree Protection Fence
	Tree Protection Miscellaneous

	Existing 132Kv overhead lines (plus 6m exclusion zone)
	Existing 33Kv overhead lines (plus 6m exclusion zone)
	Proposed Chain Link Fencing 1.8m High - 3,940lm
	Proposed Steel Hoarding Panels 1.8m High - 793lm
	Existing Fencing - 681lm
	Proposed Tree Protection Fencing Heras with Triangles 1.8m High - 4559lm
	Proposed Overhead Protection Fencing - 2160lm
	Proposed Weldmesh Fencing 1.8m High - 195lm
	Proposed Weldmesh Gate - 9no 2.4m High - 8m Wide (2x4m) Supported by Kentledge Blocks

	P02	18/07/2024	CM	For Pricing		
	P01	02/07/2024	BH	First Draft for Review		
REV	DATE	BY	DESCRIPTION		CHK	APP

DRAWING STATUS:

DESIGNER:

CONTRACTOR:

CLIENT:

WOKINGHAM
BOROUGH COUNCIL

Shute End, Wokingham, Berkshire RG40 1BN
Tel: (0118) 974 6000 Web: www.wokingham.gov.uk

PROJECT:


South Wokingham Distributor Road

TITLE:

SWDR Enabling Works -
Bellmouths - Sheet 4 of 4

SCALE @ A1:	CHECKED:	APPROVED:
PROJECT NO:	DESIGNED:	DATE: 09/08/24
	DRAWN: BH	

DRAWING NO: WMHP-BB-SRWG1-SK-PM-0193	REV: P01
--------------------------------------	----------

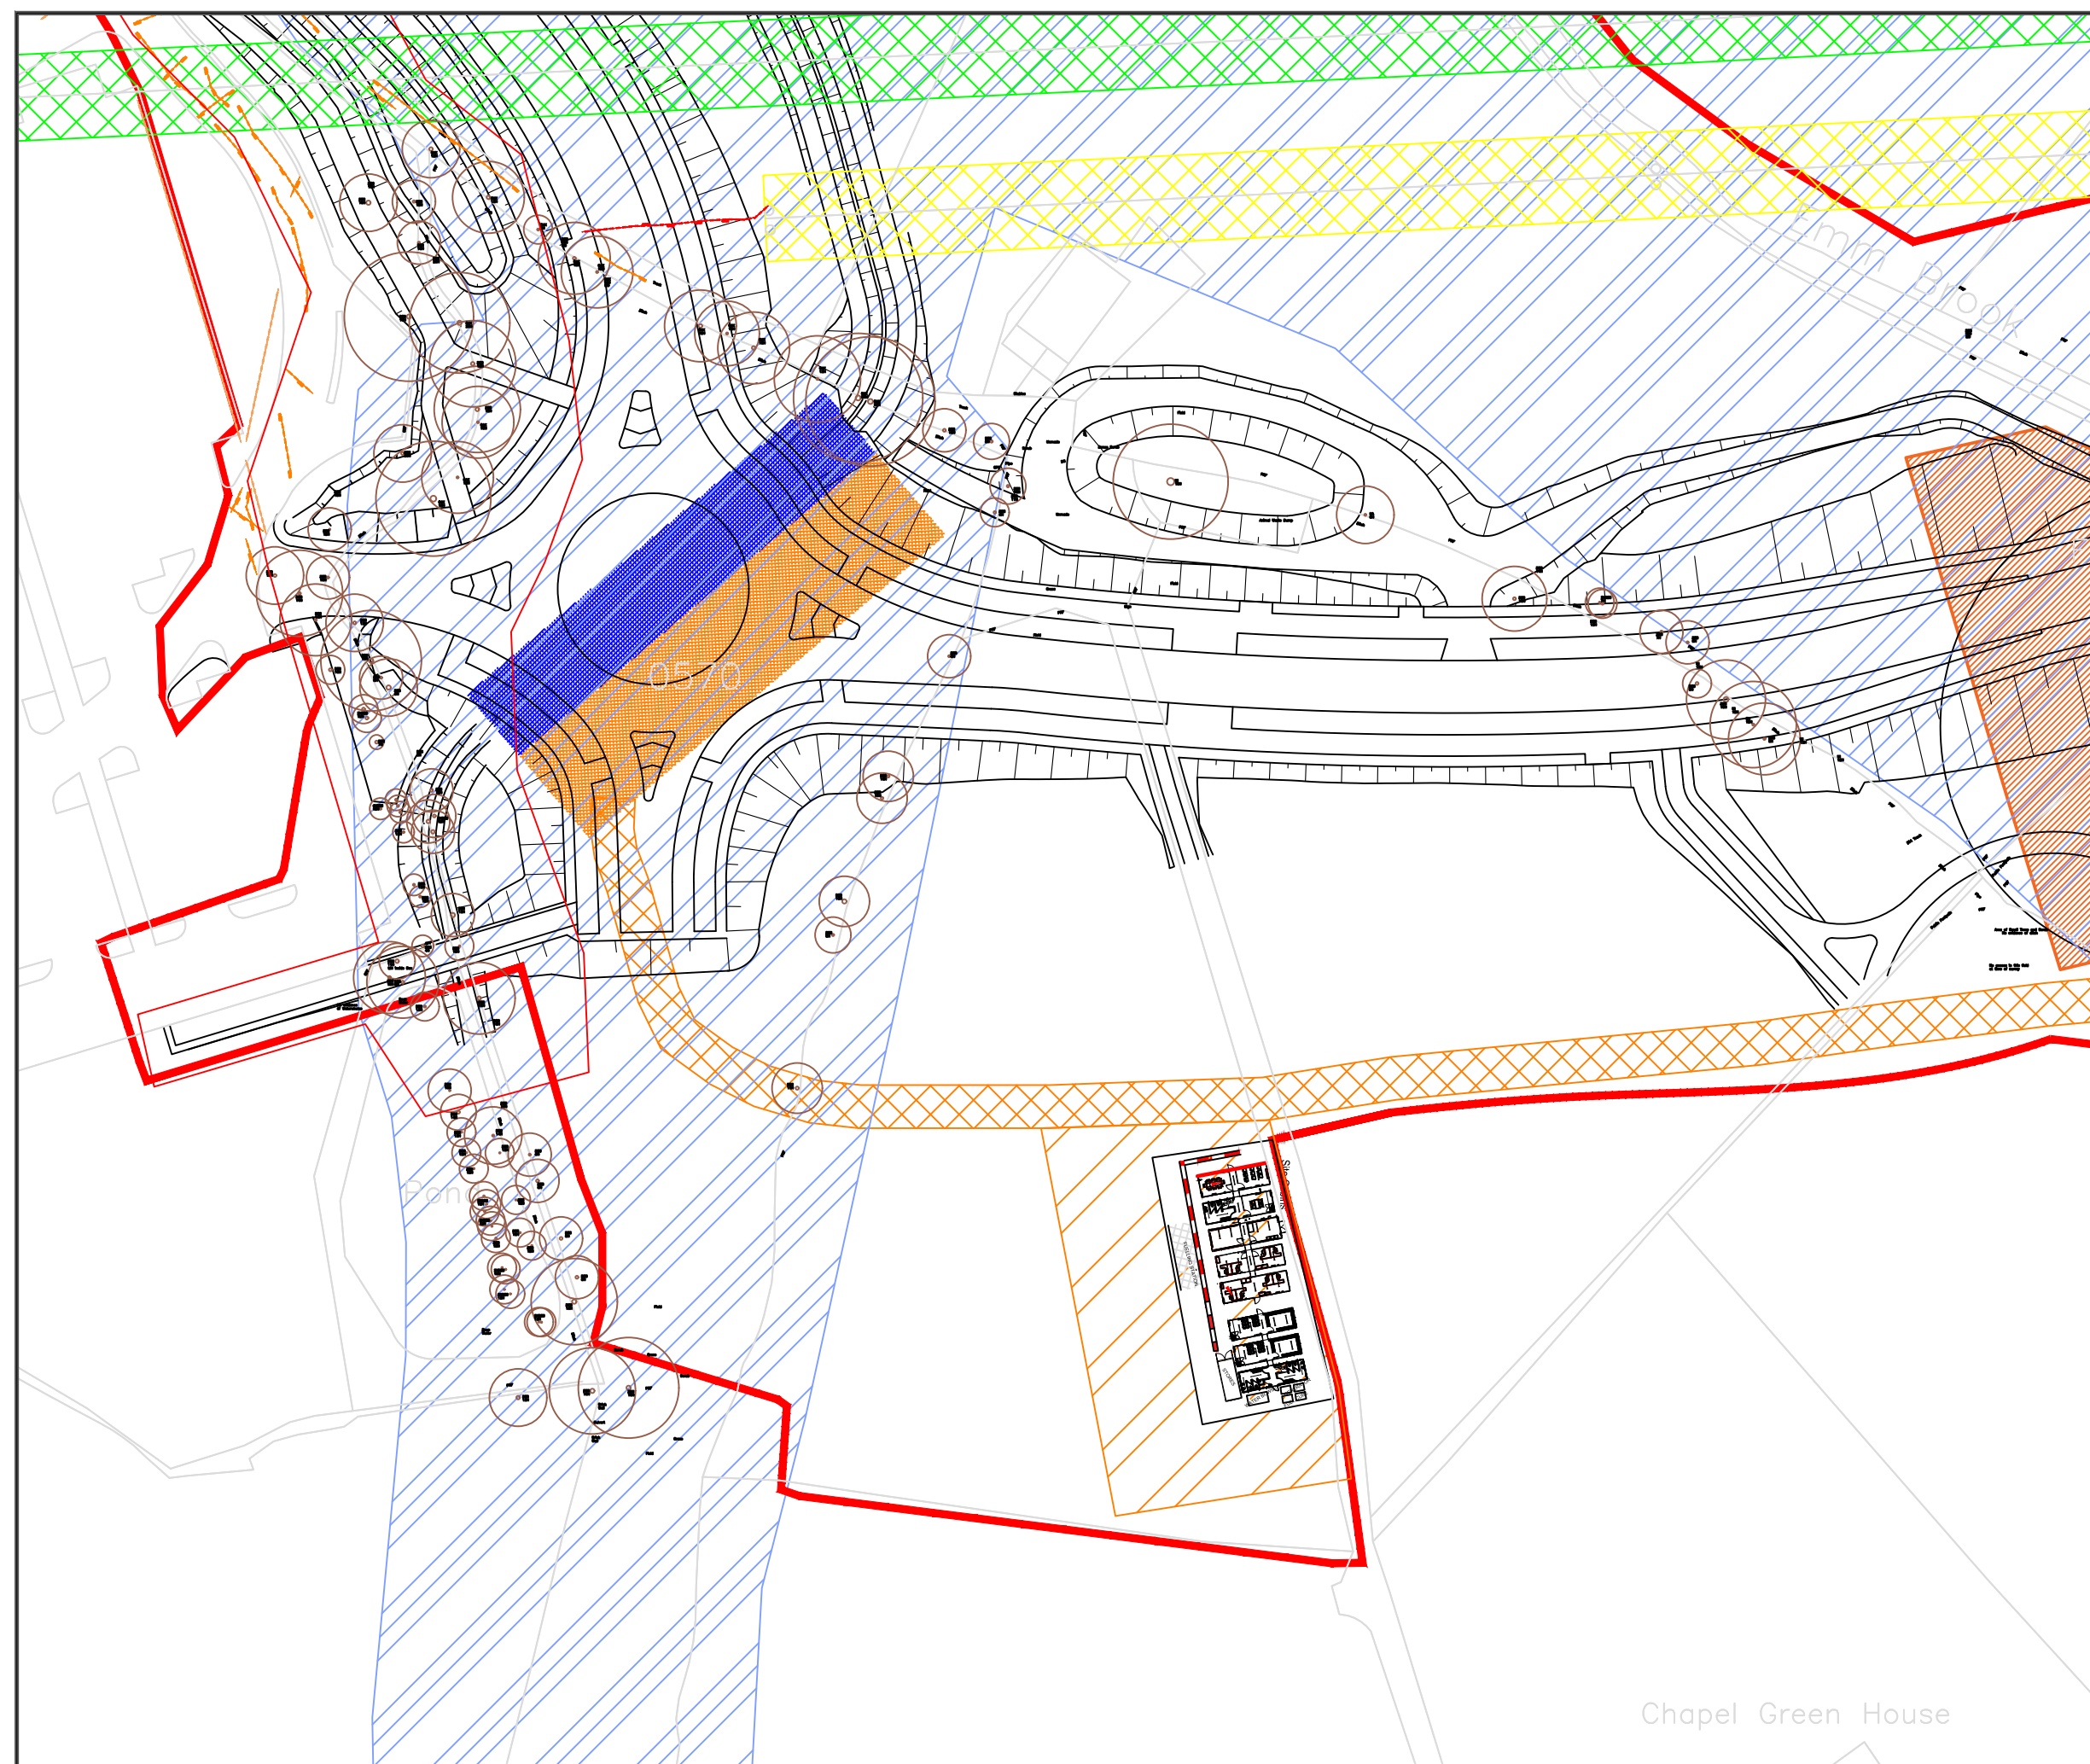

Notes:

This drawing is diagrammatic and for information purposes only.

Haul Road and Compound configuration is indicative only and liable to change due to design development and construction constraints.

Car parking to provide for 15 no. car spaces.

Offices to accommodate up to 10 no. desk spaces and 1 no. meeting room.

Welfare will be sufficient for up to 30 no. site personnel.



DO NOT SCALE

NOTES:

REV	DATE	BY	DESCRIPTION	CHK	APP

DRAWING STATUS:

DESIGNER:

CONTRACTOR:

Balfour Beatty

CLIENT:



Shute End, Wokingham, Berkshire RG40 1BN
Tel: (0118) 974 6000 Web: www.wokingham.gov.uk

Tel: (0118) 974 6000 Web: www.wokingham.gov.uk

PROJECT:

South Wokingham
Distributor Road

TITLE:

SWDR West End Satellite Compound


SCALE @ A1: NTS	CHECKED:	APPROVED:
PROJECT NO:	DESIGNED:	DRAWN: BH DATE: 28/06/24

DRAWING No:

WMHP-BB-SRWG1-SK-PM-0122

P01

P01 |

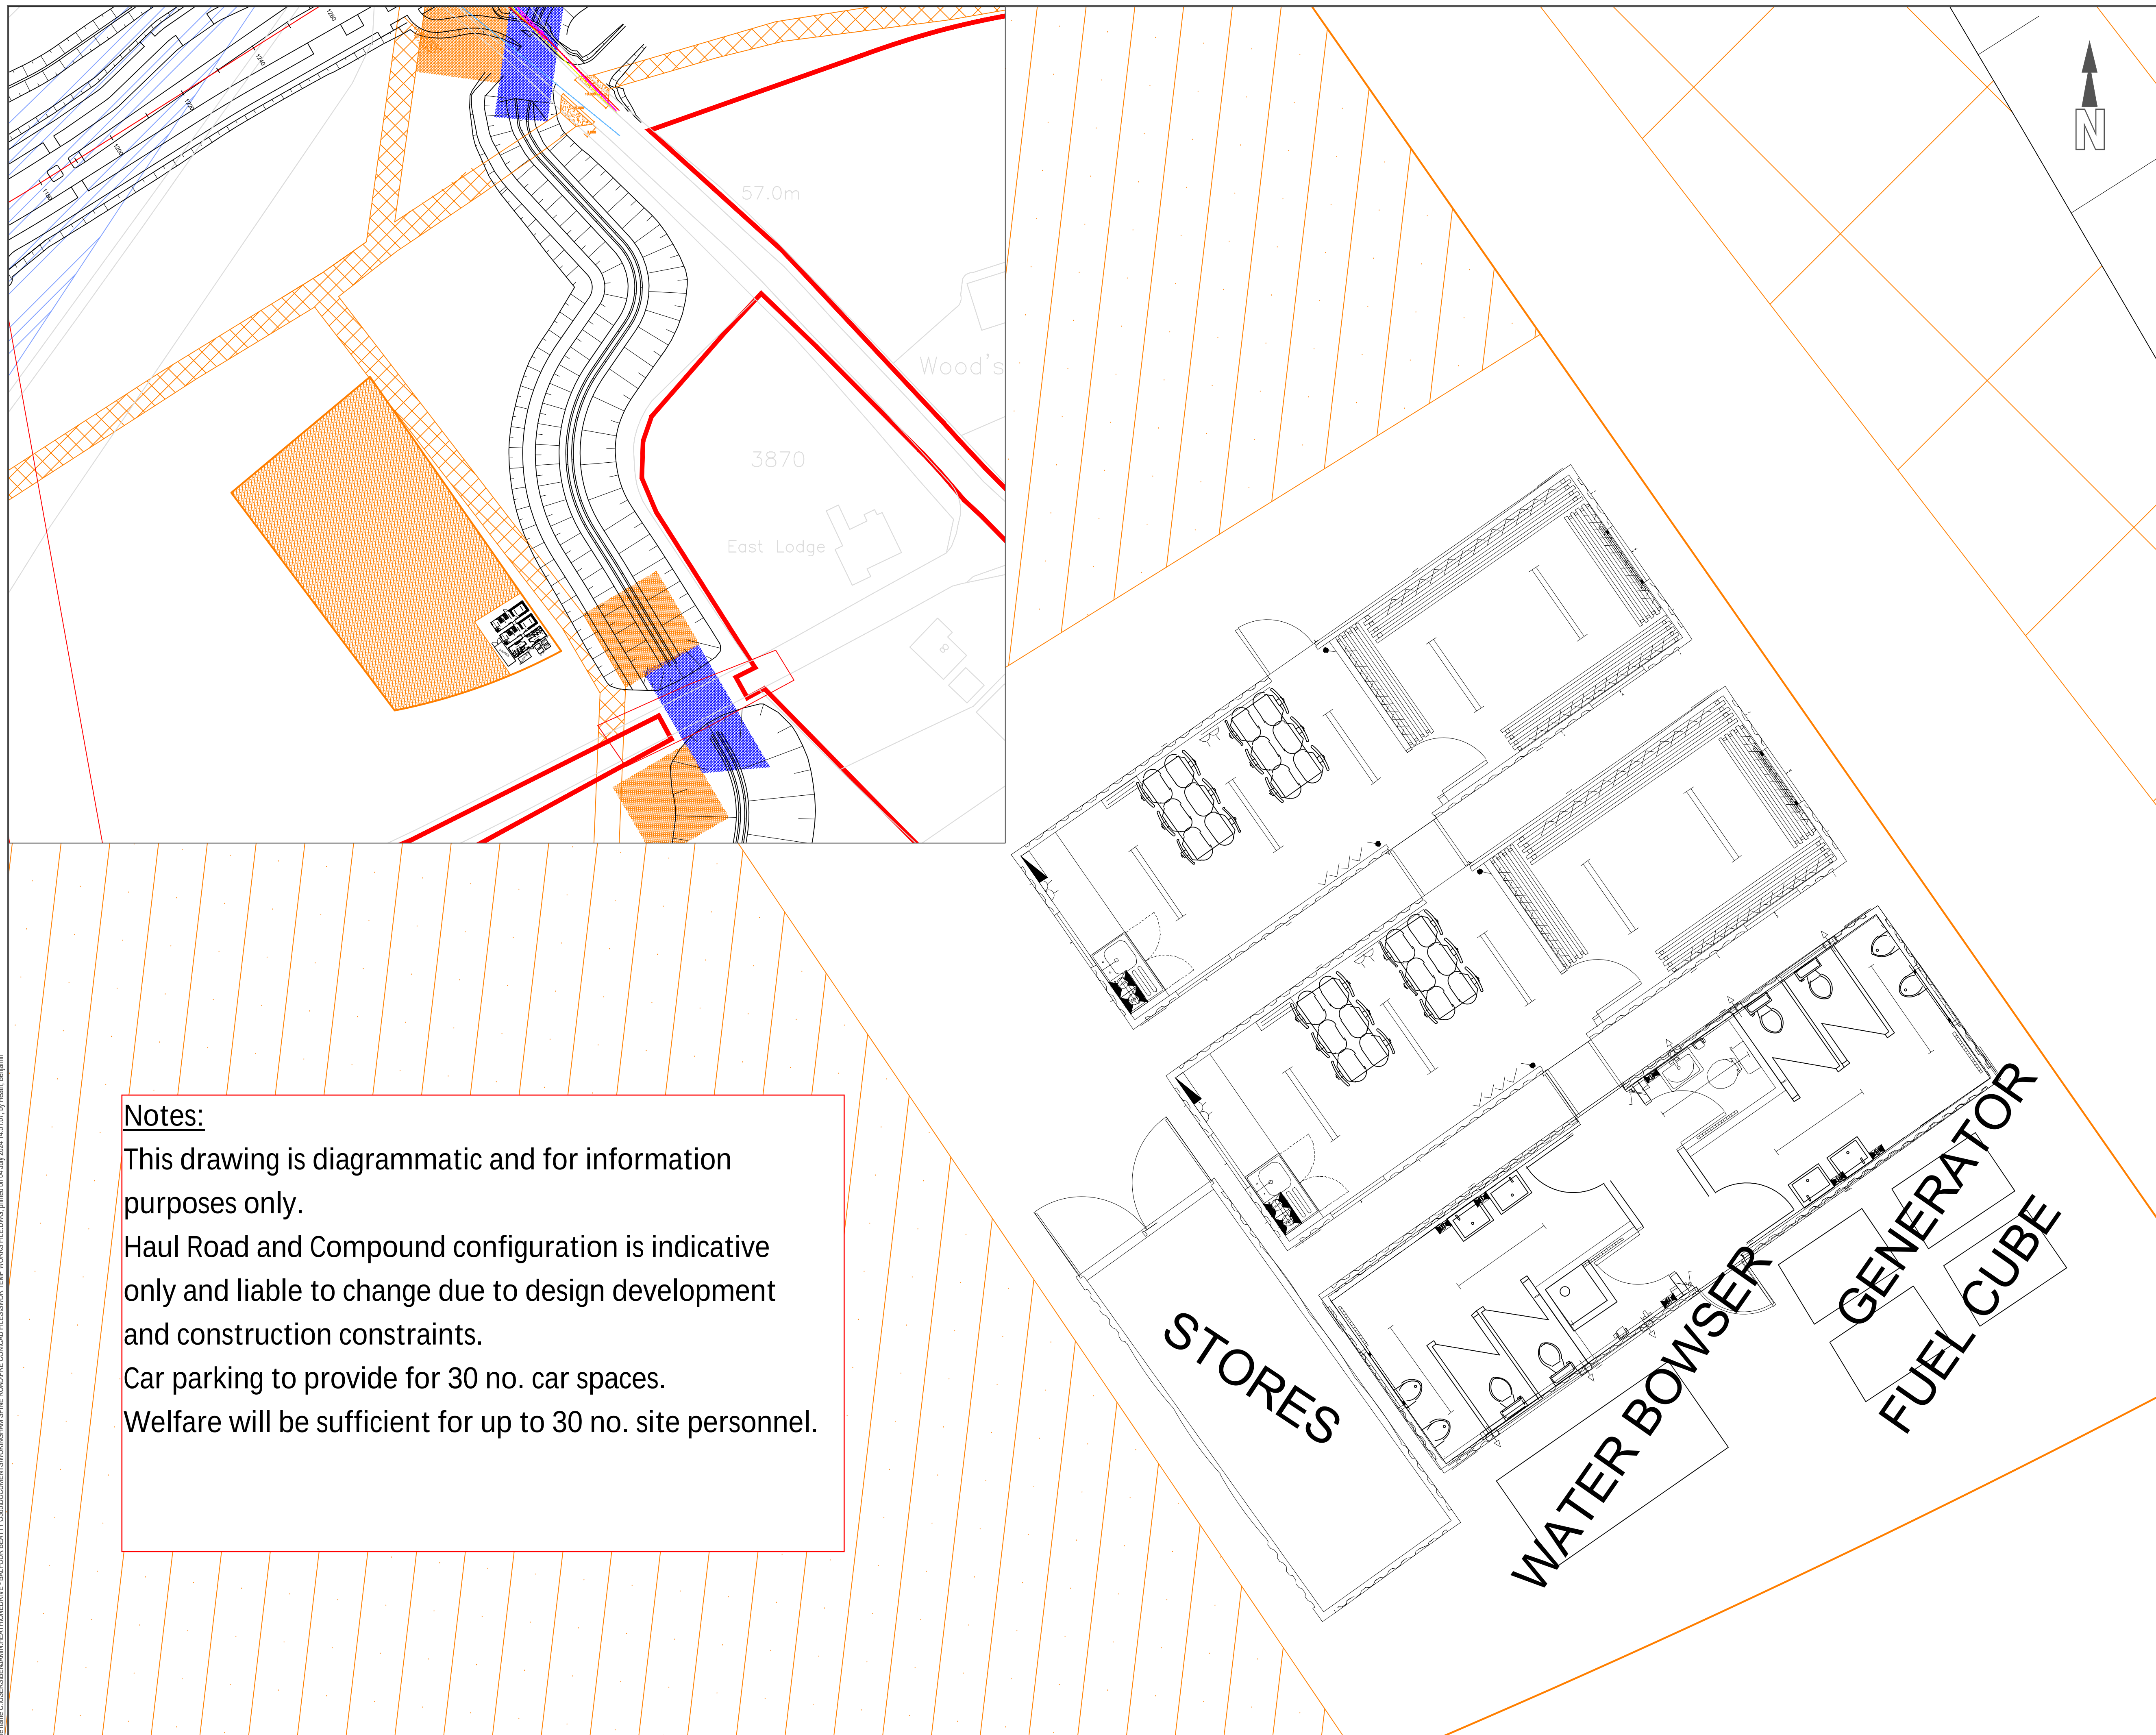

DO NOT SCALE

NOTES:



REV	DATE	BY	DESCRIPTION	CHK	APP

DRAWING STATUS:

DESIGNER:

CONTRACTOR:

Balfour Beatty

CLIENT:



Shute End, Wokingham, Berkshire RG40 1BN
Tel: (0118) 974 6000 Web: www.wokingham.gov.uk

PROJECT:

South Wokingham
Distributor Road

TITLE:

SWDR Central Satellite Compound

SCALE @ A1: NTS	CHECKED:	APPROVED:
PROJECT NO:	DESIGNED:	DRAWN: BH
		DATE: 04/07/24
DRAWING No:	REV:	
WMHP-BB-SRWG1-SK-PM-0131		P01