




Section B-B 1:50

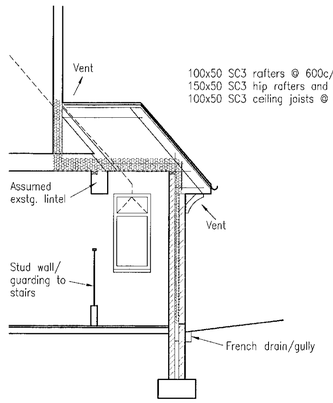

Porch W. Side Elevation 1:100

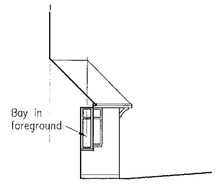


S. Front Elevation 1:100

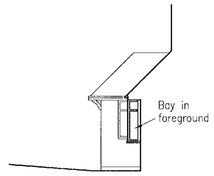


Porch E. Side Elevation 1:100

PROPOSED

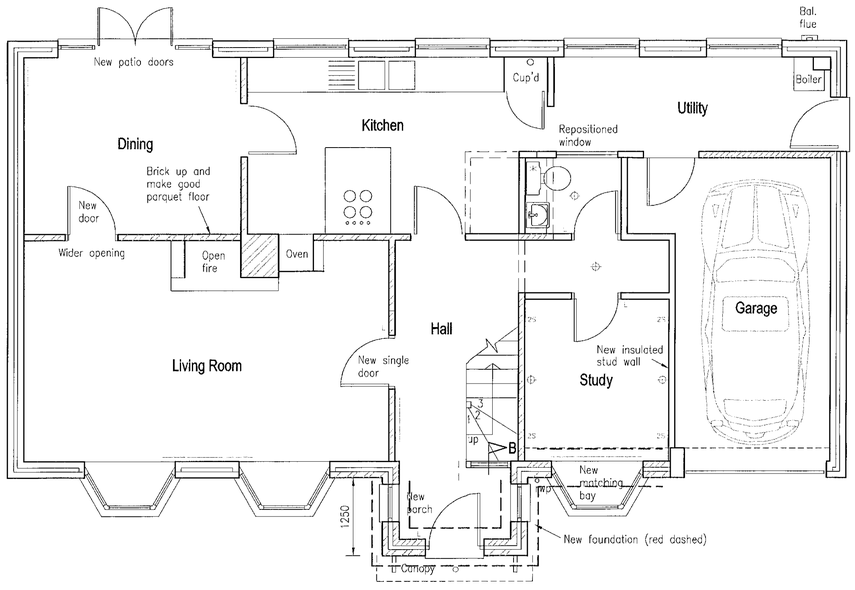

Ground Floor Plan 1:50

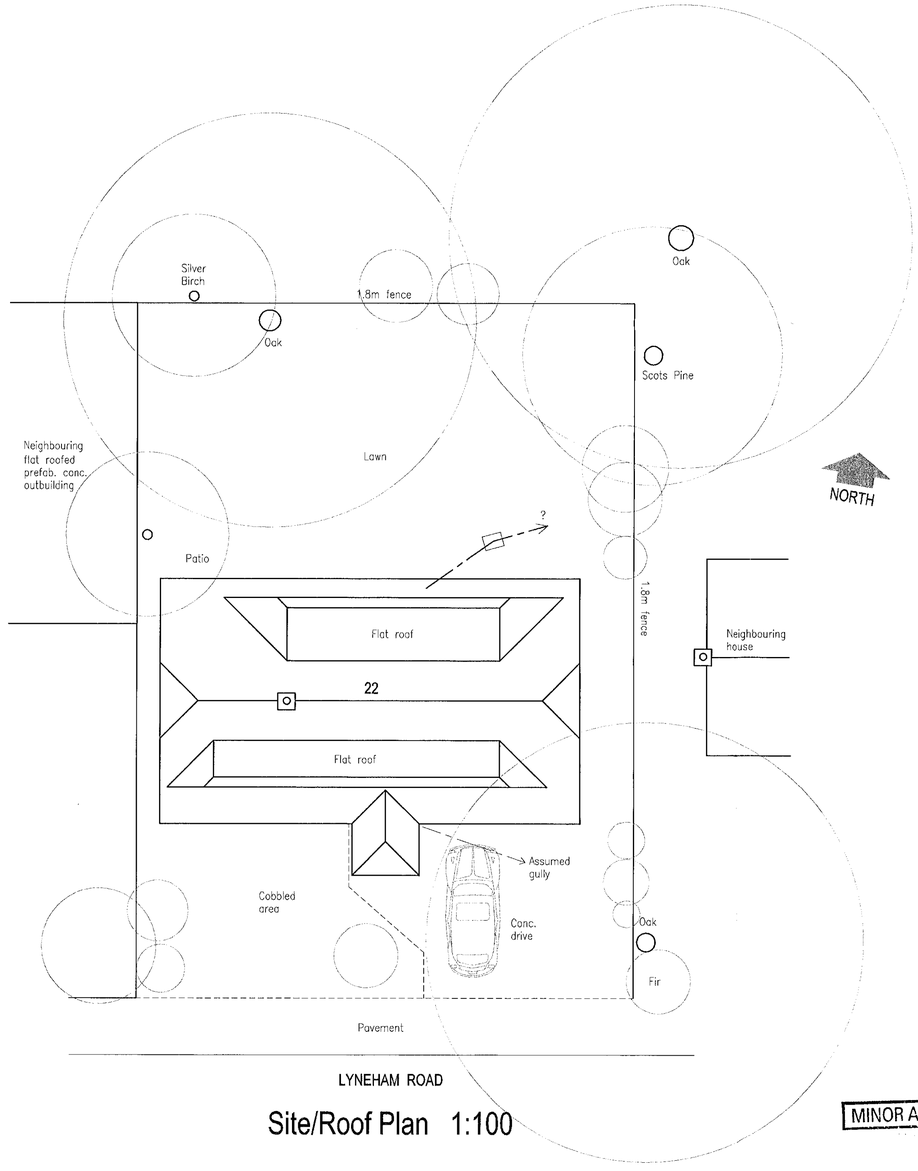

Site/Roof Plan 1:100

MINOR AMENDMENTS

0595

Materials:

Materials and details generally to match existing
Adjust or replace w.c. extractor

Symbols key:

- Downlighter
- Fluorescent light and diffuser
- Ceiling spotlight point
- General ceiling light below ceiling
- Wall light
- Double 13 amp switched socket 250mm above floor
- Double 13 amp socket above worktop
- Appliance spur 250mm above floor with nearby labelled switch
- Gas point
- Electric cooker point
- Light switch
- 2 way light switch
- Thermostat
- Telephone point
- Electricity meter
- Gas meter
- Water
- I.C. Inspection Chamber
- Smoke Detector
- S.V.P. Soil and vent pipe
- Bell push
- Bell
- Infra red detector
- Alarm
- Alarm control
- T.V./F.M. socket linked to aerial
- Automatic extractor fan discharging externally
- B.H.G. Back inlet gully
- Hot water radiator

PLANNING SERVICES	HPT
POL	TLS
DC	ENF
APP	
CS	
08 SEP 2000	
COPIES TO:	ACK: FILE

	Date	Revisions
A	Apr. 2000	B. Regs. info. added/porch roof hipped

© copyright

...ABRACAD...
ARCHITECTURE • URBAN DESIGN • COMPUTER GRAPHICS
The Atrium, Broad Lane, Bracknell, Berkshire, RG12 9BX
Tel 01344 481047 Fax 01344 459152 Mob 0498 702028
e-mail alistair.lloyd@breathemail.net

Client
Mr & Mrs S. McGonnell

Job Title
Proposed Garage conversion + Porch
22 Lyneham Road,
Crowthorne,
Berks.,
RG45 6NJ

Drawing Title
Proposed Plans & Front Elevation


Scale 1:50 & 1:100

Date Feb. 2000 | Drawn by A. Lloyd Architect


Drg No MCG/02 | Rev A




S. Front Elevation 1:100

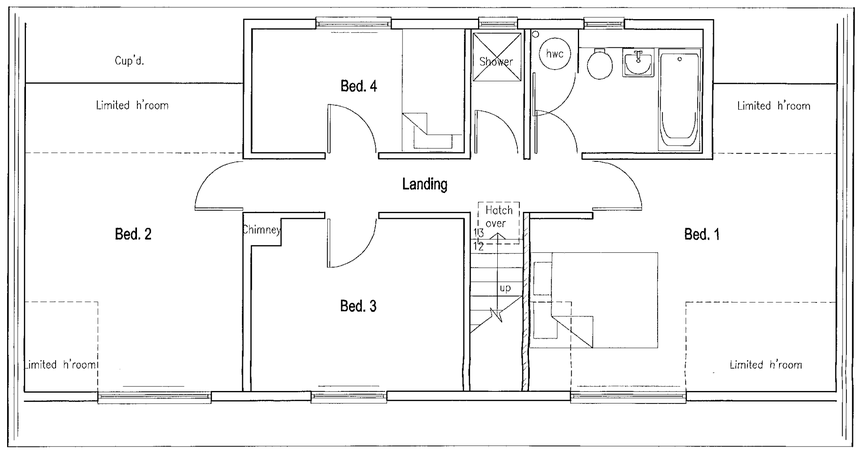

First Floor Plan 1:50

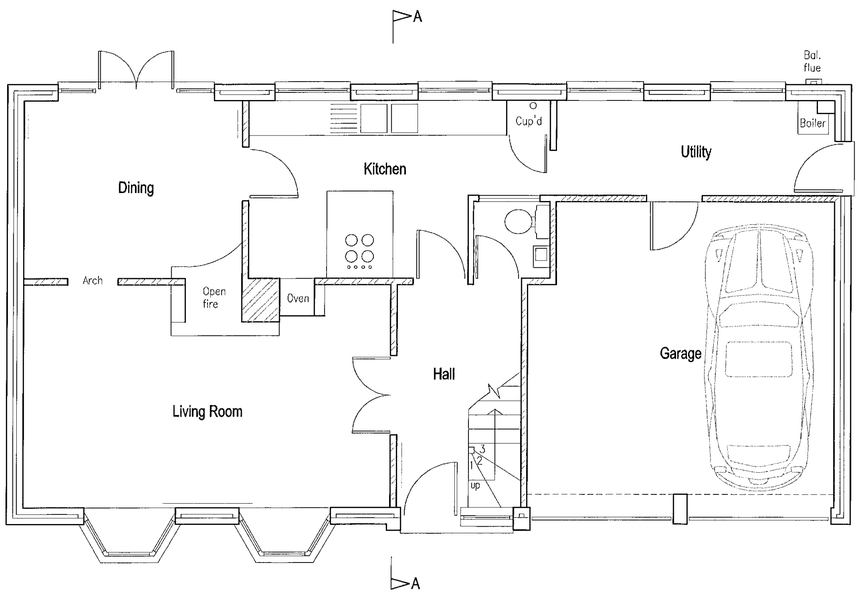


Ground Floor Plan 1:50

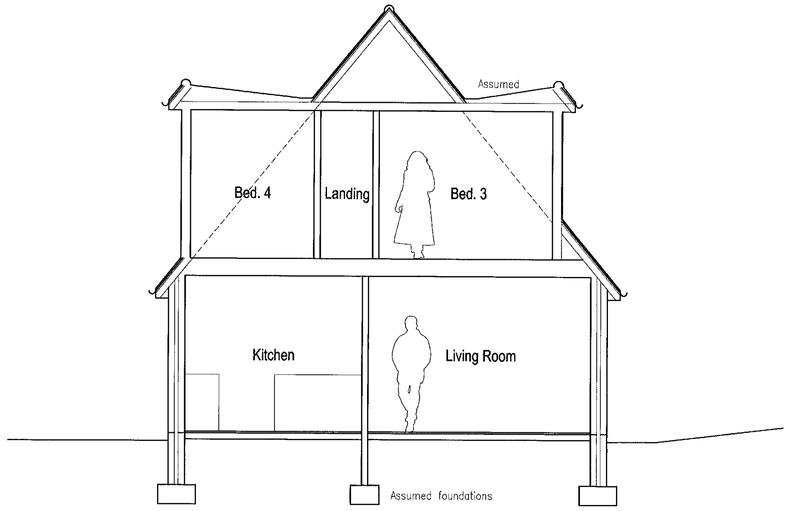

Section A-A 1:50

EXISTING

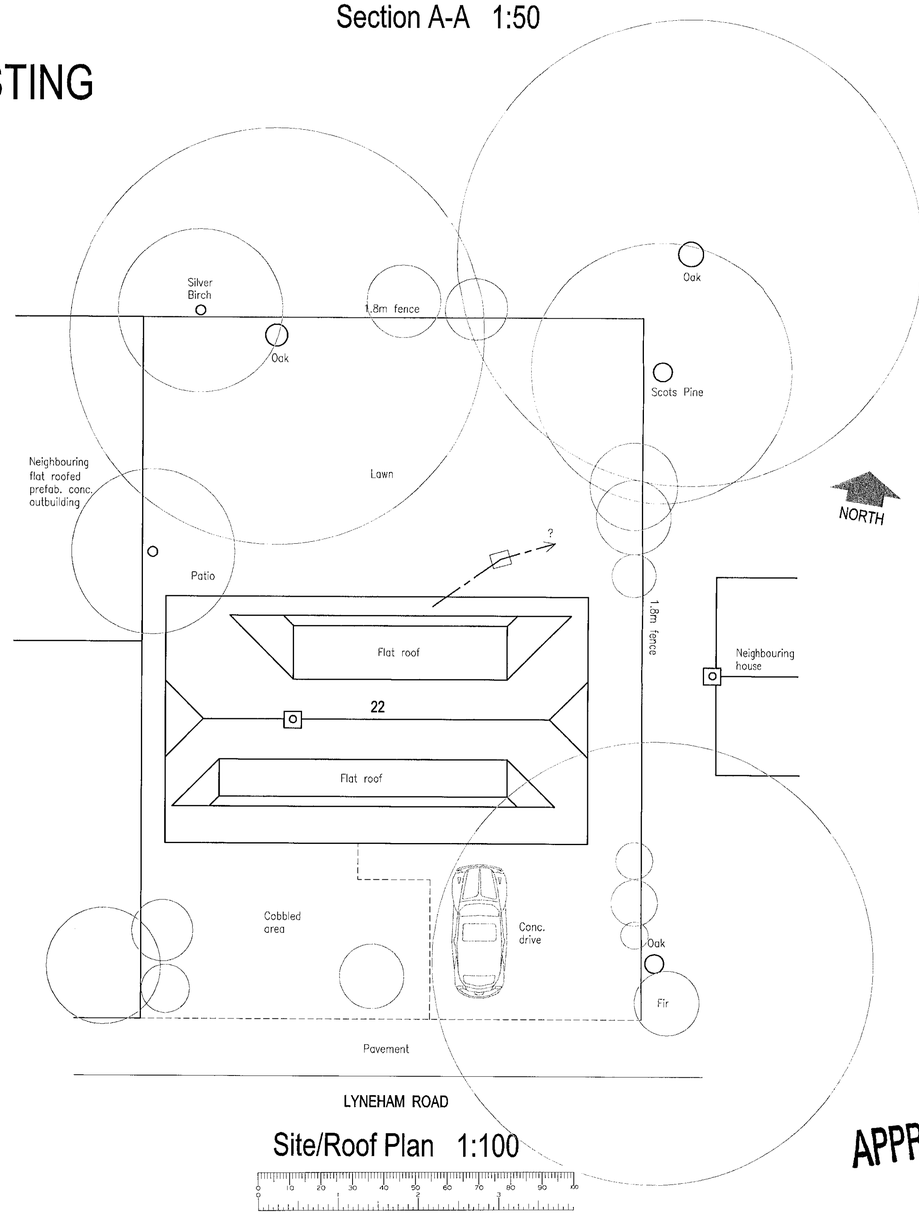

Site/Roof Plan 1:100

APPROVED

Materials:

Red/brown plain tiles with bonnet hips and valley tiles
50 deg. pitches
Golden reclaimed bricks
Cavity construction with block inner leaf apparent to ground floor external wall
Black uPVC guttering to front and rear (none to hips)
Brown stained shiplap boarding to dormer fronts
Concealed flat roofs to dormers not inspected
Off-white painted softwood window frames, single glazed

15.FEB.2000* 0595

Date	Revisions

© copyright

...ABRACAD...
ARCHITECTURE • URBAN DESIGN • COMPUTER GRAPHICS
The Atrium, Broad Lane, Bracknell, Berkshire, RG12 9BX
Tel 01344 481047 Fax 01344 459152 Mob 0498 702028
e-mail alistair.lloyd@breathemail.net

Client
Mr & Mrs S. McGonnell

Job Title
22 Lyneham Road,
Crowthorne,
Berks.


Drawing Title
Existing Plans, Section & Front Elevation

Scale 1:50 & 1:100

Date August 99 | Drawn by A. Lloyd Architect

Drg No MCG/01 | Rev

PROPOSED

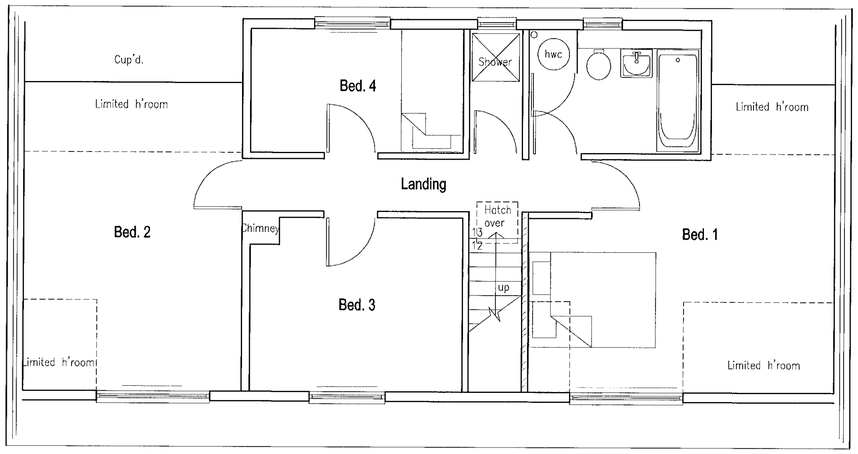


First Floor Plan 1:50




Porch W. Side Elevation 1:100

S. Front Elevation 1:100

Porch E. Side Elevation 1:100

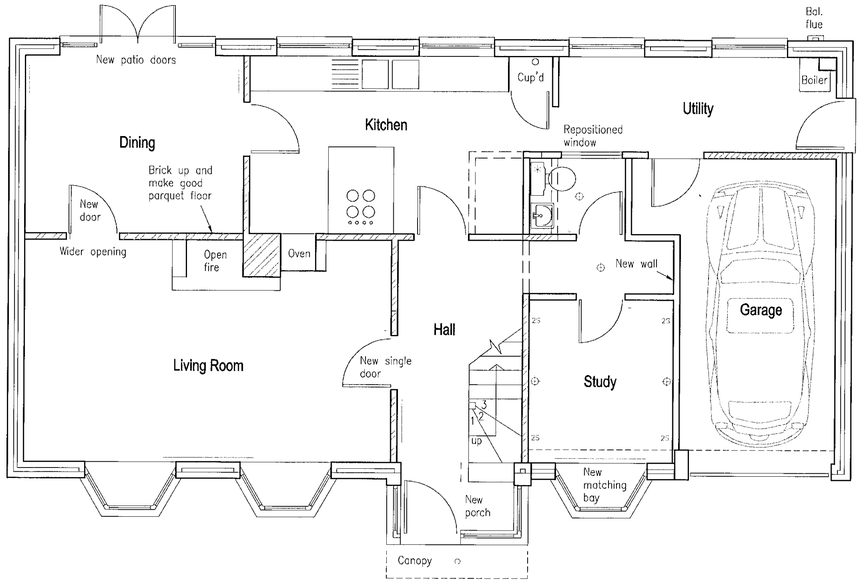

Ground Floor Plan 1:50

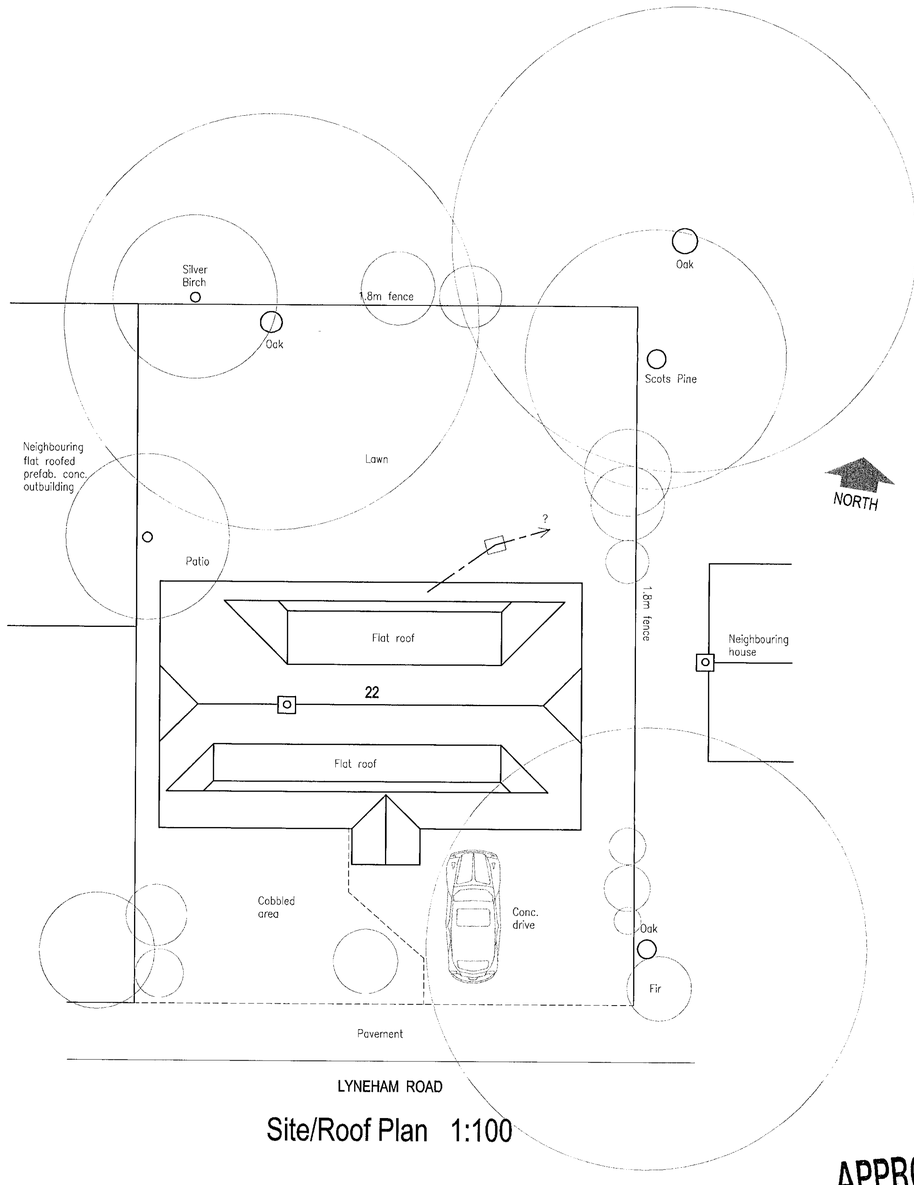

Site/Roof Plan 1:100

APPROVED

Materials:

Materials and details generally to match existing
Adjust or replace w.c. extractor

Symbols key:

- Downlighter
- Fluorescent light and diffuser
- Ceiling spotlight point
- General ceiling light below ceiling
- Wall light
- Double 13 amp switched socket 250mm above floor
- Double 13 amp socket above worktop
- Appliance spur 250mm above floor with nearby labelled switch
- Gas point
- Electric cooker point
- Light switch
- 2 way light switch
- Thermostat
- Telephone point
- Electricity meter
- Gas meter
- Water
- I.C. Inspection Chamber
- S.D. Smoke Detector
- S.V.P. Soil and vent pipe
- Bell push
- Bell
- I.R. Infra red detector
- [A] Alarm
- [A.C.] Alarm control
- T.V. T.V./F.M. socket linked to aerial
- Automatic extractor fan discharging externally
- B.I.G. Back inlet gully
- Hot water radiator

Date	Revisions

© copyright

...ABRACAD...
ARCHITECTURE • URBAN DESIGN • COMPUTER GRAPHICS
The Atrium, Broad Lane, Bracknell, Berkshire, RG12 9BX
Tel 01344 481047 Fax 01344 459152 Mob 0498 702028
e-mail alistair.lloyd@breathemail.net

Client
Mr & Mrs S. McGonnell

Job Title
Proposed Garage conversion + Porch
22 Lyneham Road,
Crowthorne,
Berks.

15.FEB.2000* 0595

Drawing Title
Proposed Plans & Front Elevation

Scale 1:50 & 1:100

Date Feb. 2000 | Drawn by A. Lloyd Architect

Drg No MCG/02 | Rev

29/2/00