


This drawing is copyright and may not be reproduced without the written consent of the Architect.

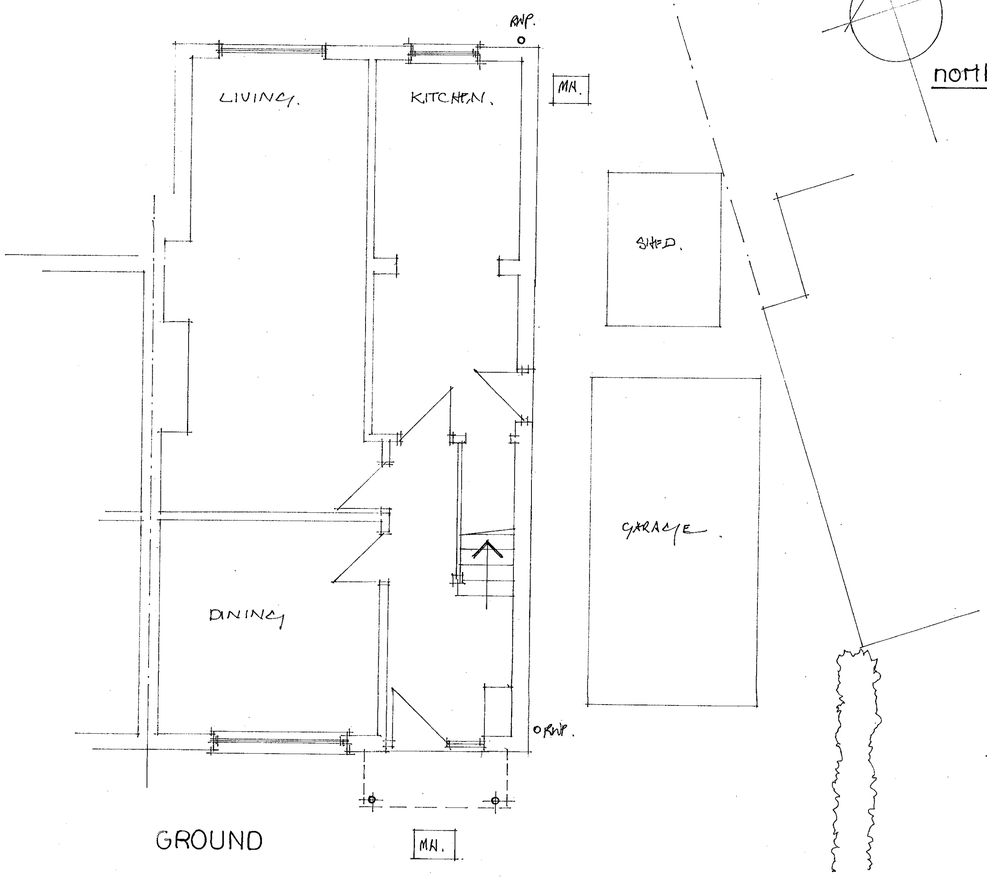


GROUND

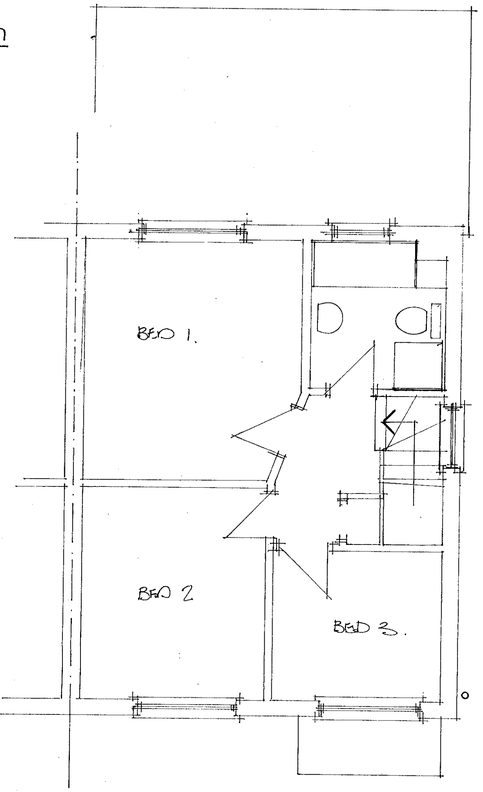


FIRST

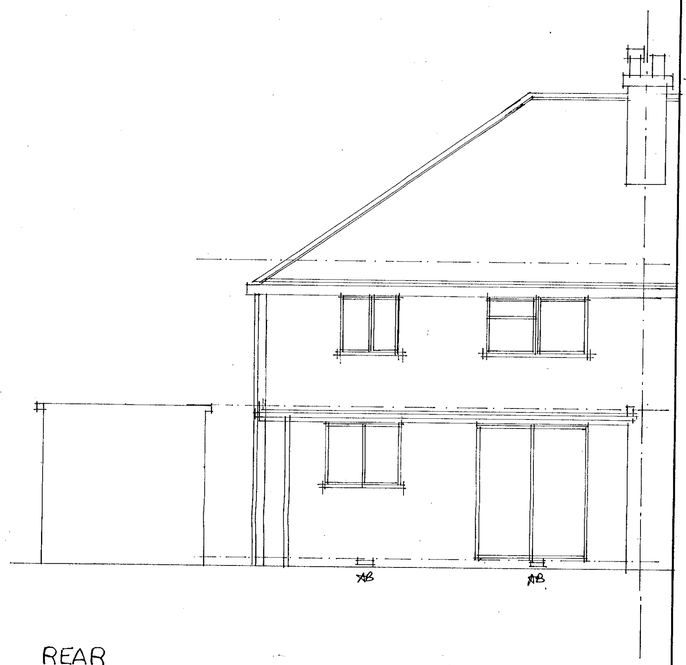


REAR

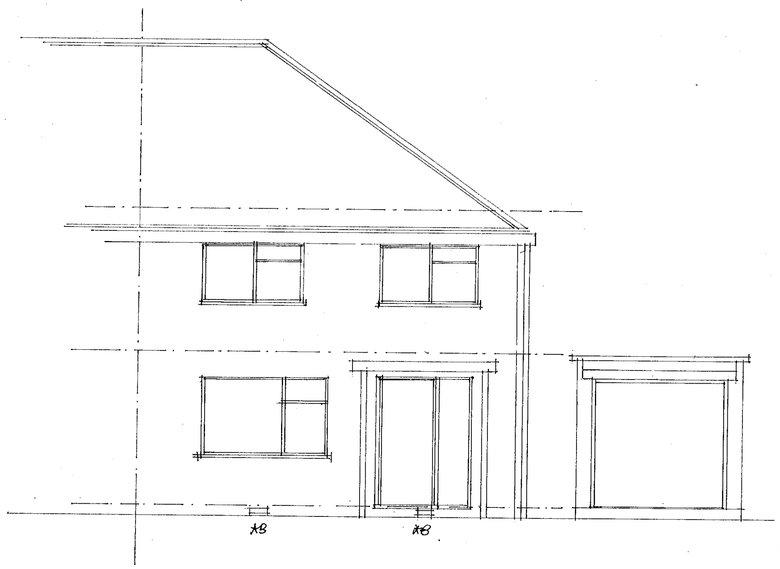


FRONT

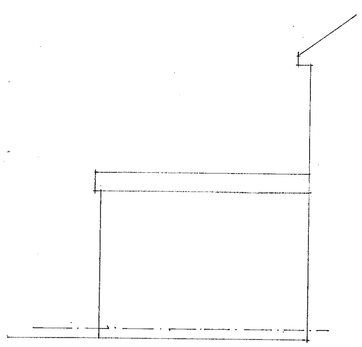

SIDE EXISTING & PROPOSED.

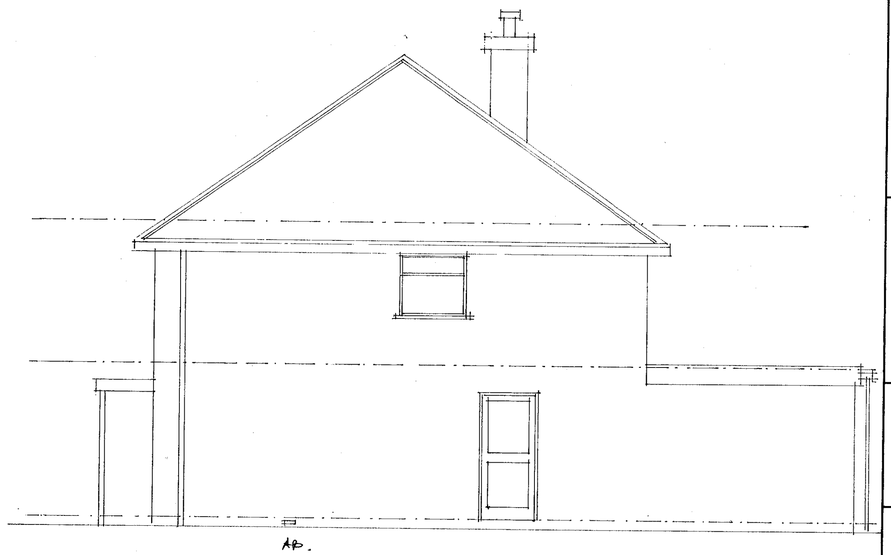

SIDE

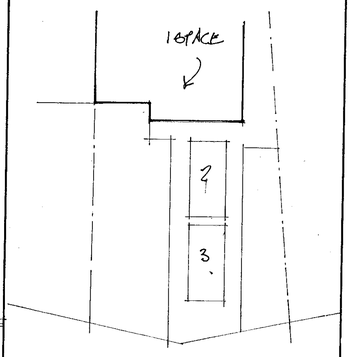

PROPOSED PARKING. 4 BEDS 3 SPACES (ONE IN GARAGE). SCALE 1:200. NOTE NO EXISTING ALSO.

A. AMD. 27.1.2000

W.M. GRAHAM ASSOCIATES
CHARTERED ARCHITECTS
1 Rectory Road,
Wokingham,
Berkshire, RG40 1DJ
Tel: 0118 9770464
Fax: 0118 9770482


Job
59 SHIRLEY AVE
WOKINGHAM
21.1 [illegible] 0650

Title
EXISTING PLANS & ELEVATIONS


Scale	Date	Drawn By
1:50	July 99.	
Job No.	**Drawing No.**	**Revision**
2253	01	A

ARTWORKER 932081/C

This drawing is copyright and may not be reproduced without the written consent of the Architect.

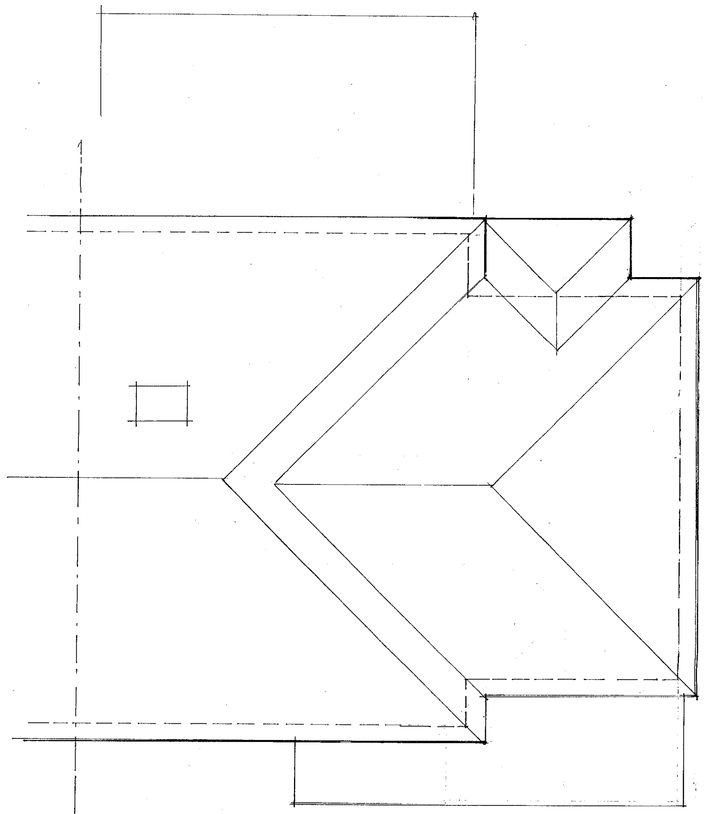

ROOF

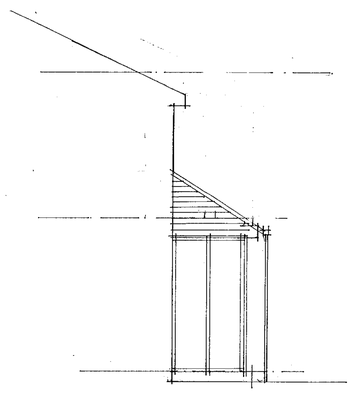

SIDE



REAR

APPROVED

B. SCHEME REVISIONS. 27.1.2000.
A SCHEME 2. 15.11.99.

W.M. GRAHAM ASSOCIATES
CHARTERED ARCHITECTS
1 Rectory Road,
Wokingham,
Berkshire, RG40 1DJ
Tel: 0118 9770464
Fax: 0118 9770482

Job
59 SHIRLEY AVE
WOKINGHAM


Title
PROPOSED PLANS & ELEVATIONS 2

Scale	Date	Drawn By
1:50	AUG '99.	
Job No.	**Drawing No.**	**Revision**
2253	03	B


18/1/00

ARTWORKER 93209 I/C

This drawing is copyright and may not be reproduced without the written consent of the Architect.

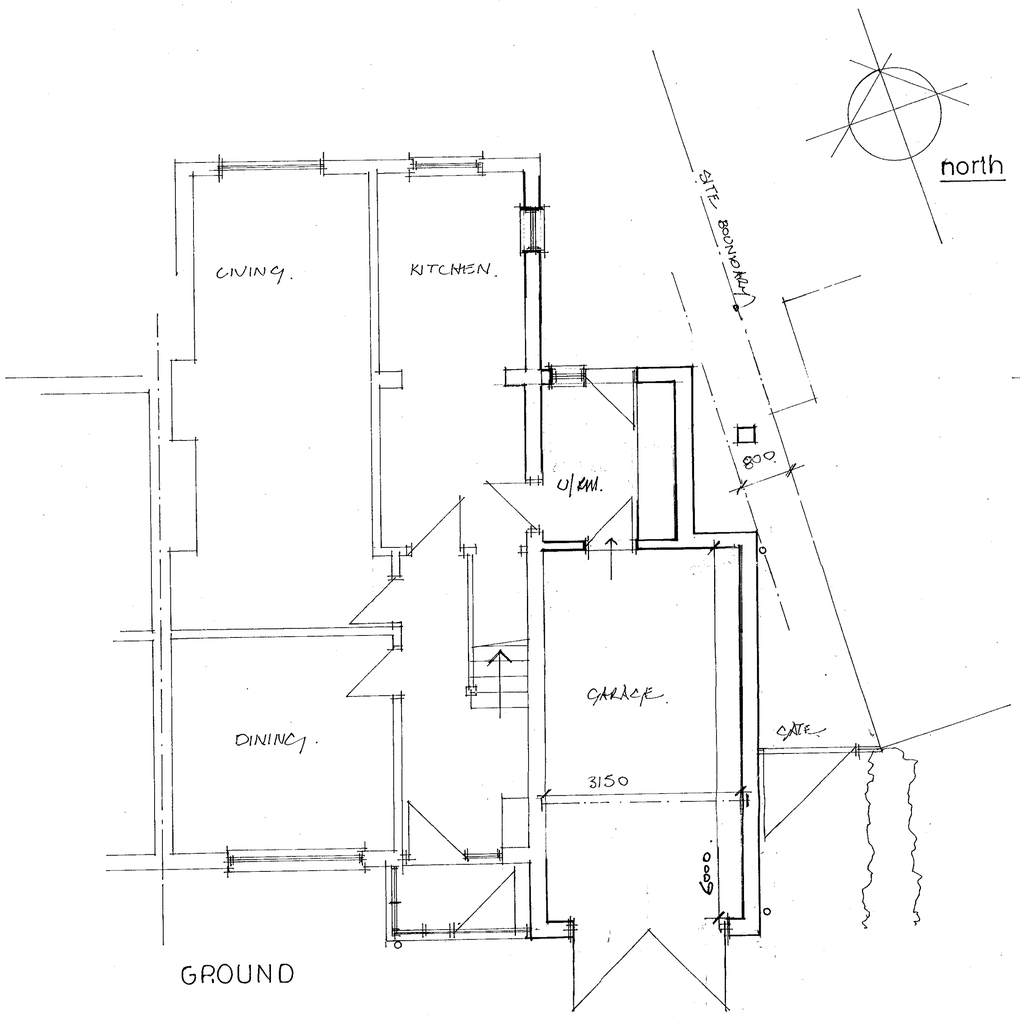


GROUND

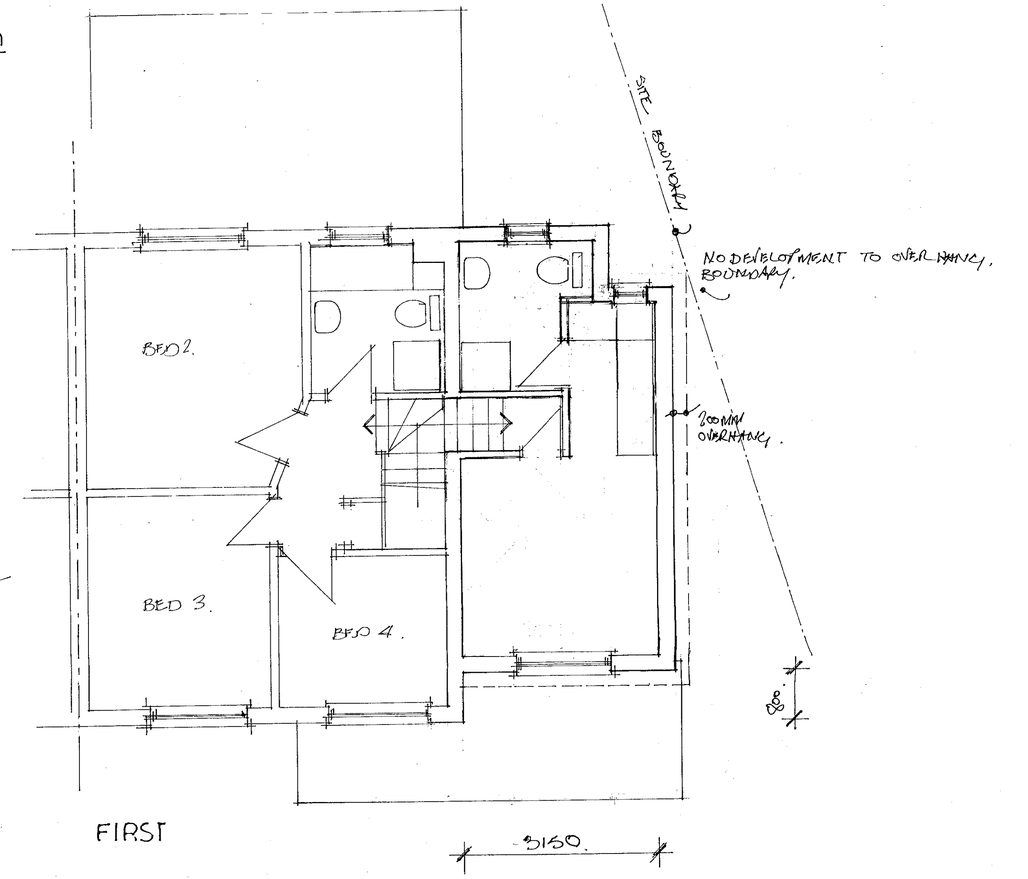

FIRST



FRONT

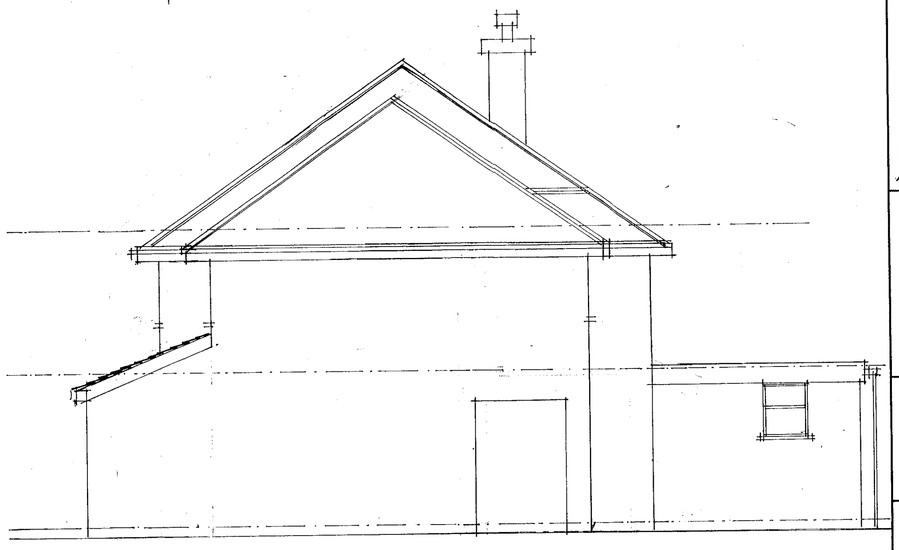

SIDE



APPROVED

APPROVED

B SCHEME REVISIONS. 27.1.2000
A SCHEME 2. 15.11.99.

W.M. GRAHAM ASSOCIATES
CHARTERED ARCHITECTS
1 Rectory Road,
Wokingham,
Berkshire, RG40 1DJ
Tel: 0118 9770464
Fax: 0118 9770482

Job
59 SHIRLEY AVE
WOKINGHAM
21.08.2000 0650

Title
PROPOSED PLANS & ELEVATIONS 2

Scale	Date	Drawn By
1:50	July 99.	
Job No.	**Drawing No.**	**Revision**
2253	02	B

9/1/00

ARTWORKER 932001/C