

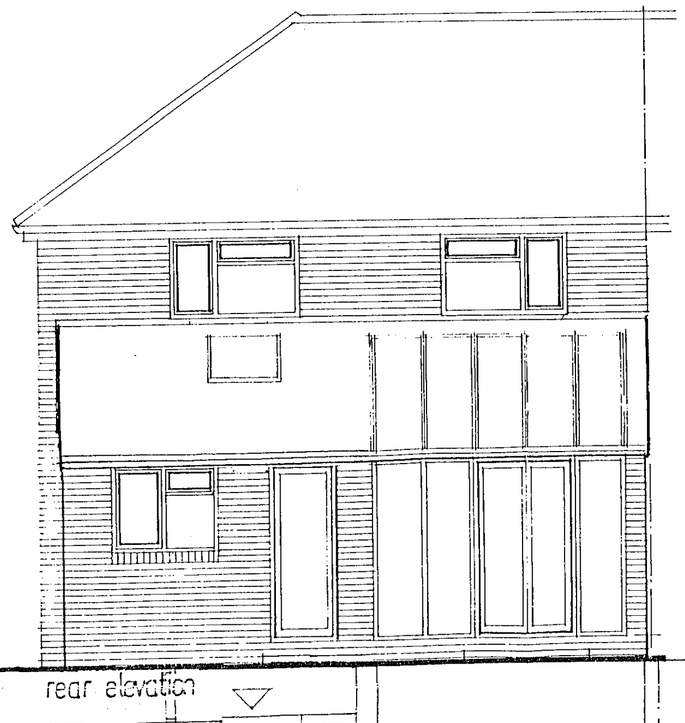



rear elevation

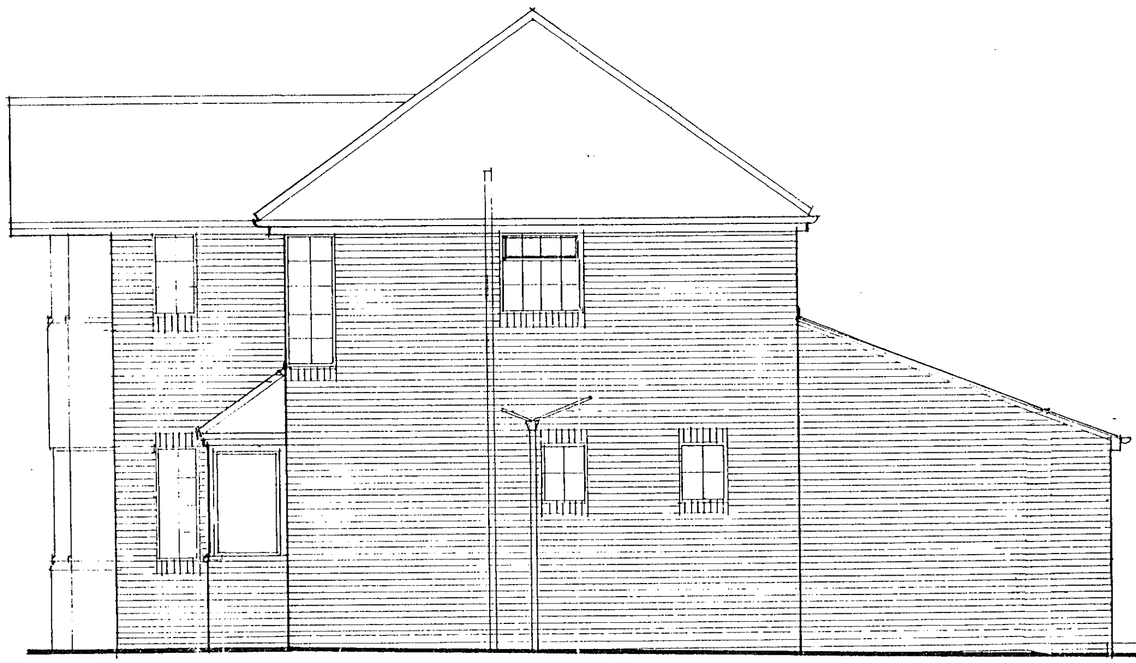


side elevation

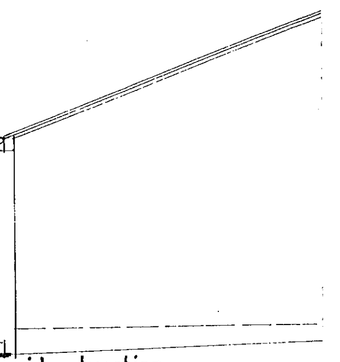


side elevation

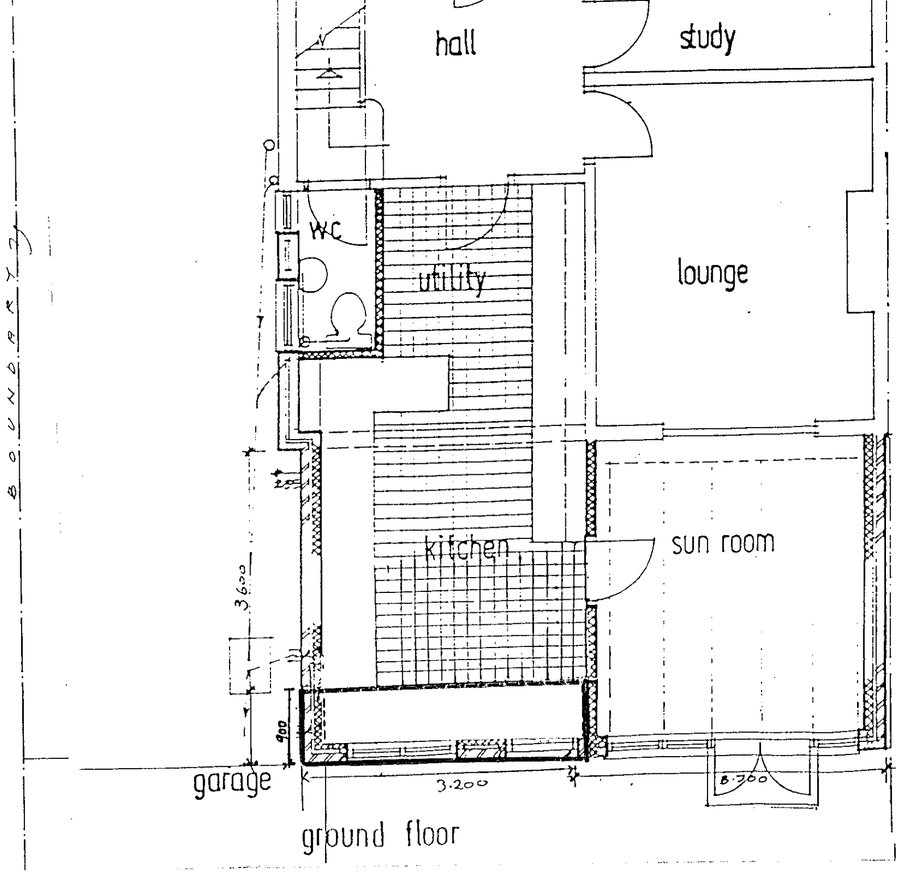

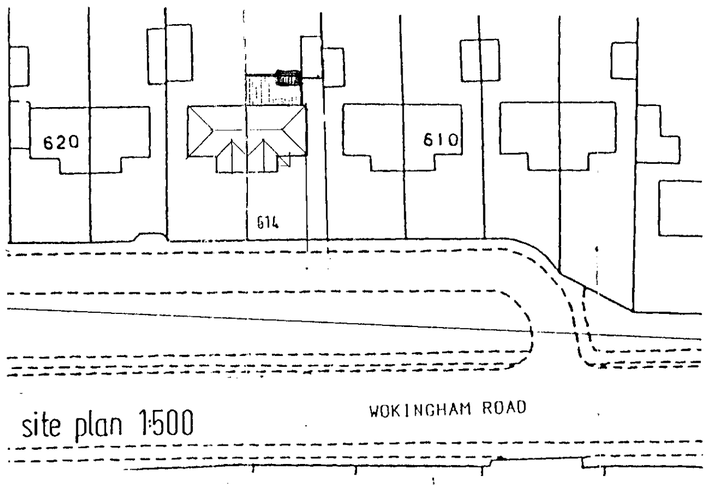

site plan 1:500

22 FEB 2000
0656

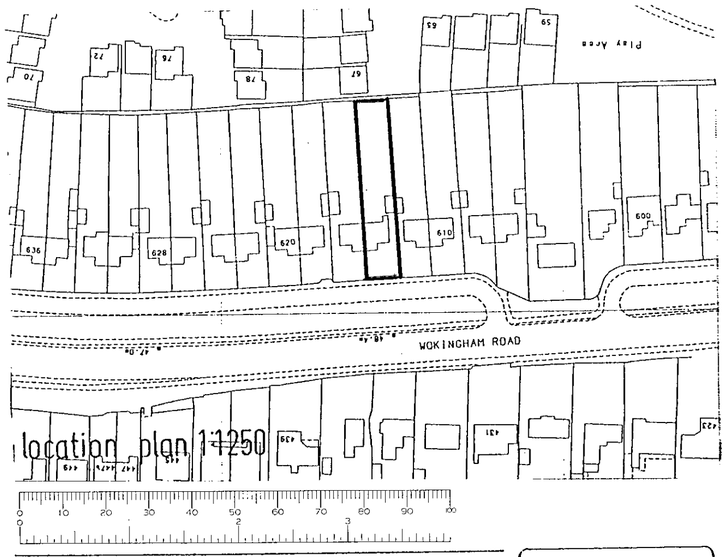

location plan 1:1250

C A ASSOCIATES
building design services
18 Cinnamon Close, Earley
Reading, Berkshire RG6 5GP
Tel / fax: 0118 9869 330

client: Mr. Mrs. Potter, 614 Wokingham Rd. Reading.


drawn: cg

date: Feb 2000


job: Kitchen rextension

scale: 1:50


no: CA97:294 rev: A

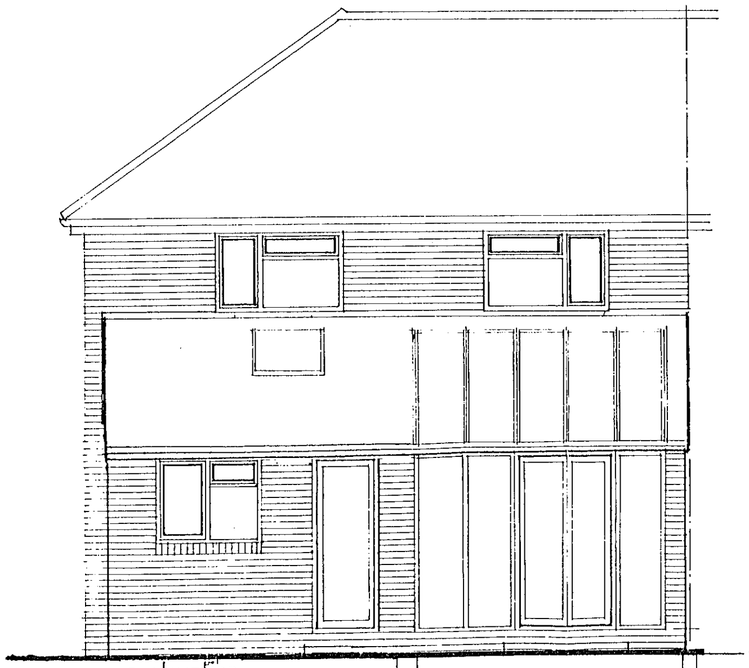


rear elevation

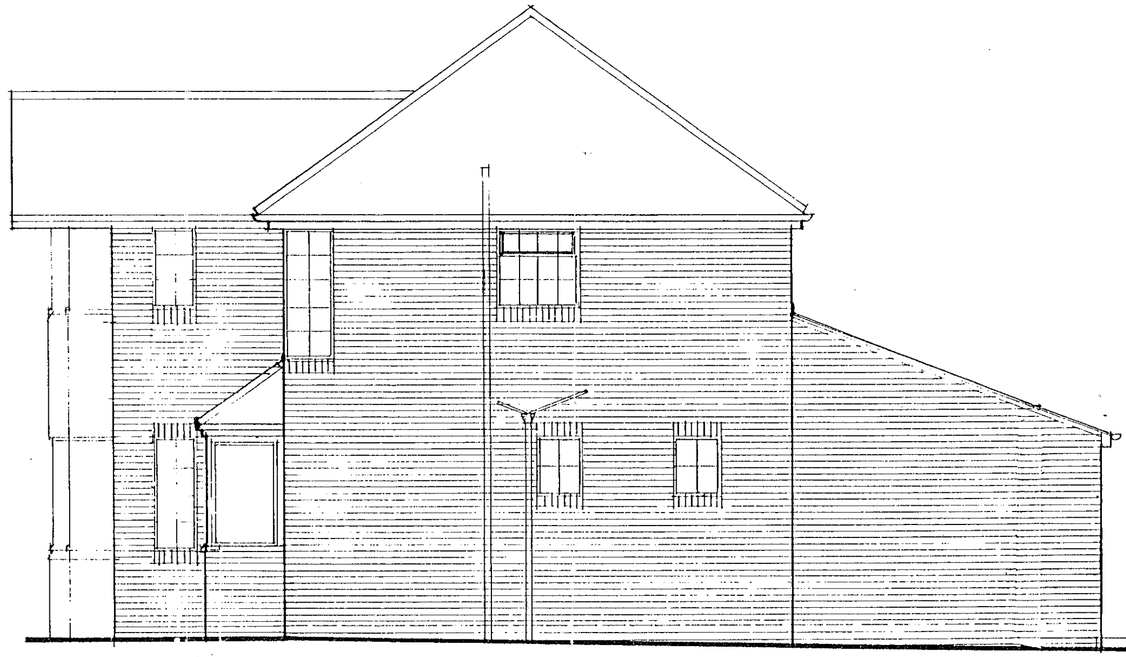


side elevation

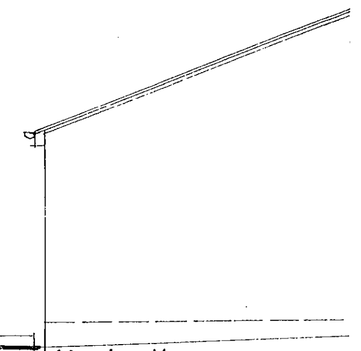


side elevation

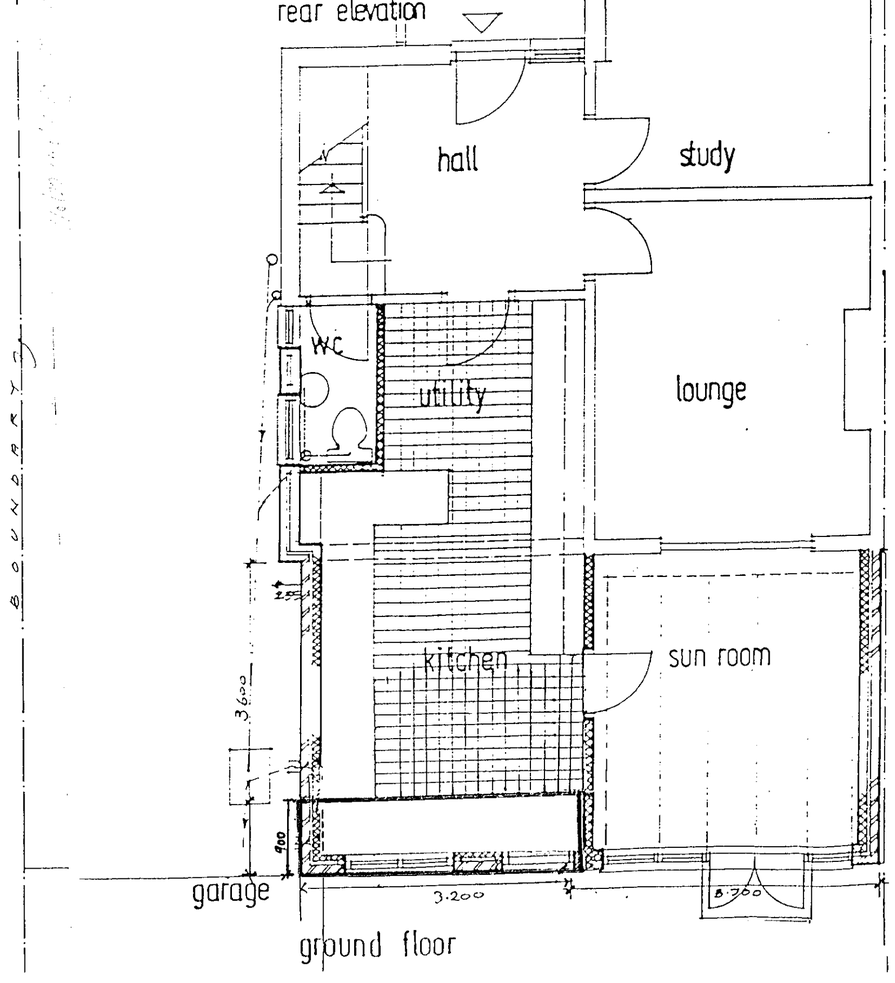

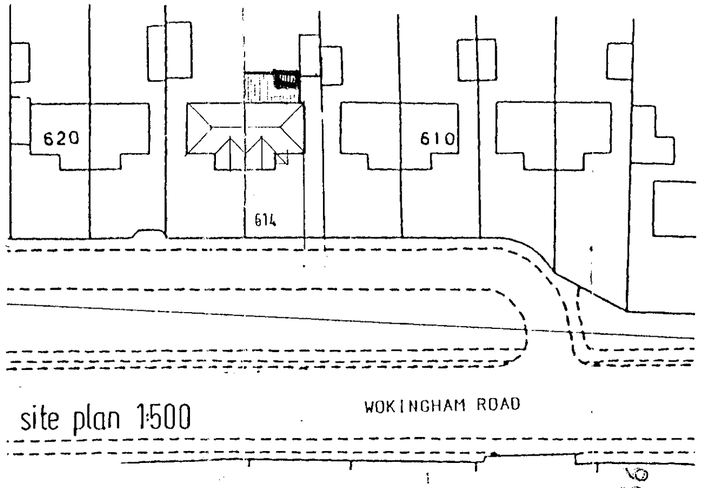

site plan 1:500

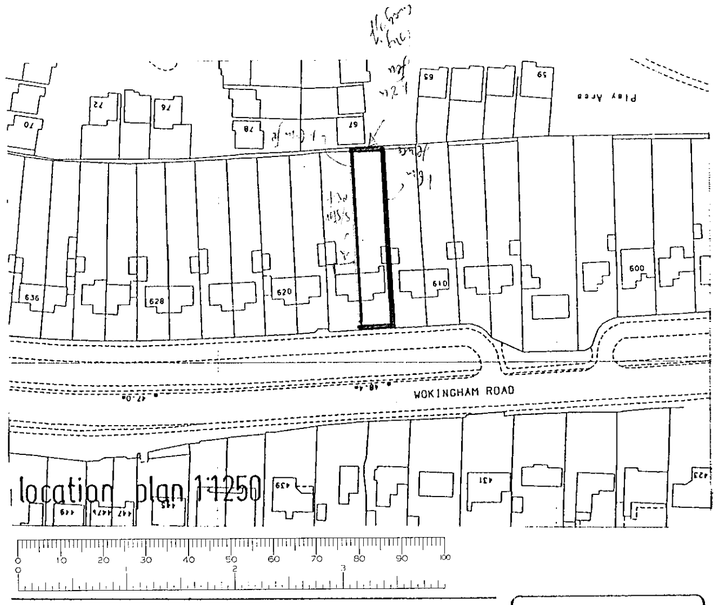

location plan 1:1250

22.FEB.2000 0656

C A ASSOCIATES

building design services

18 Cinnamon Close, Earley
Reading, Berkshire RG6 5GP
Tel / fax: 0118 9869 330

client: Mr. Mrs. Potter, 614 Wokingham Rd. Reading.


drawn: cg

date: Feb 2000


job: Kitchen rextension

scale: 1:50


no: CA97:294 rev: A

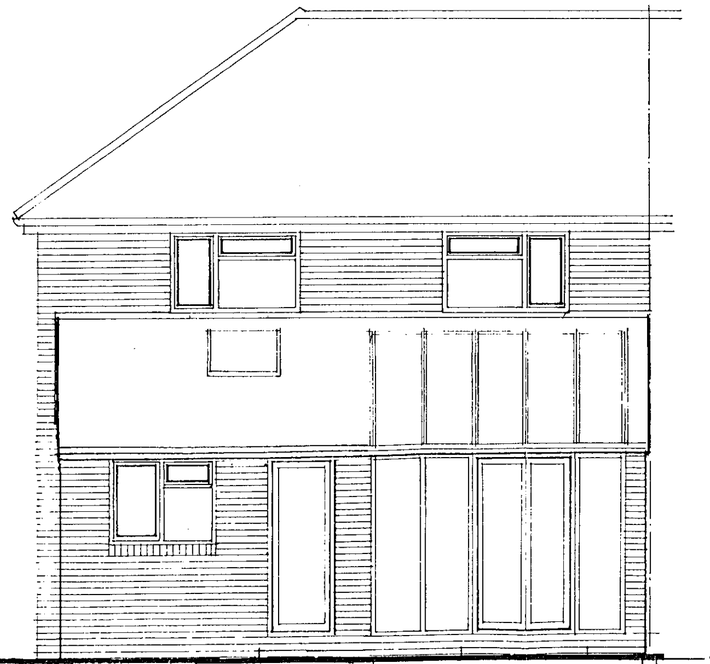


rear elevation

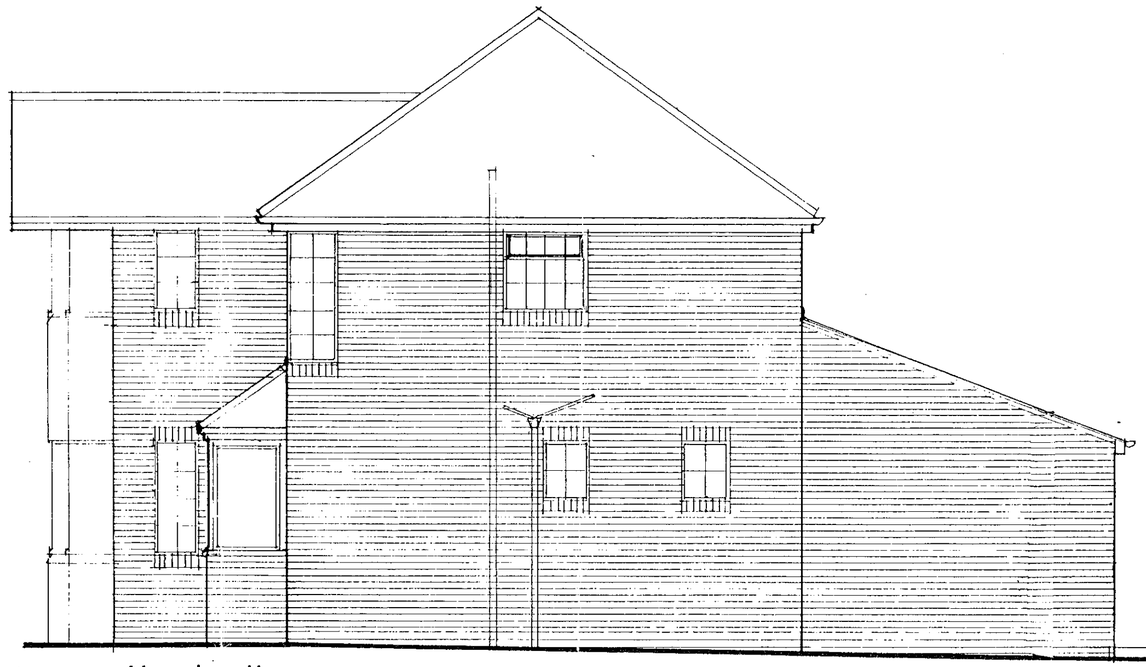


side elevation

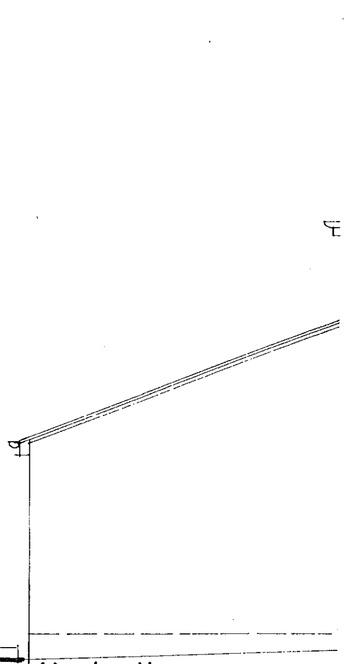

side elevation

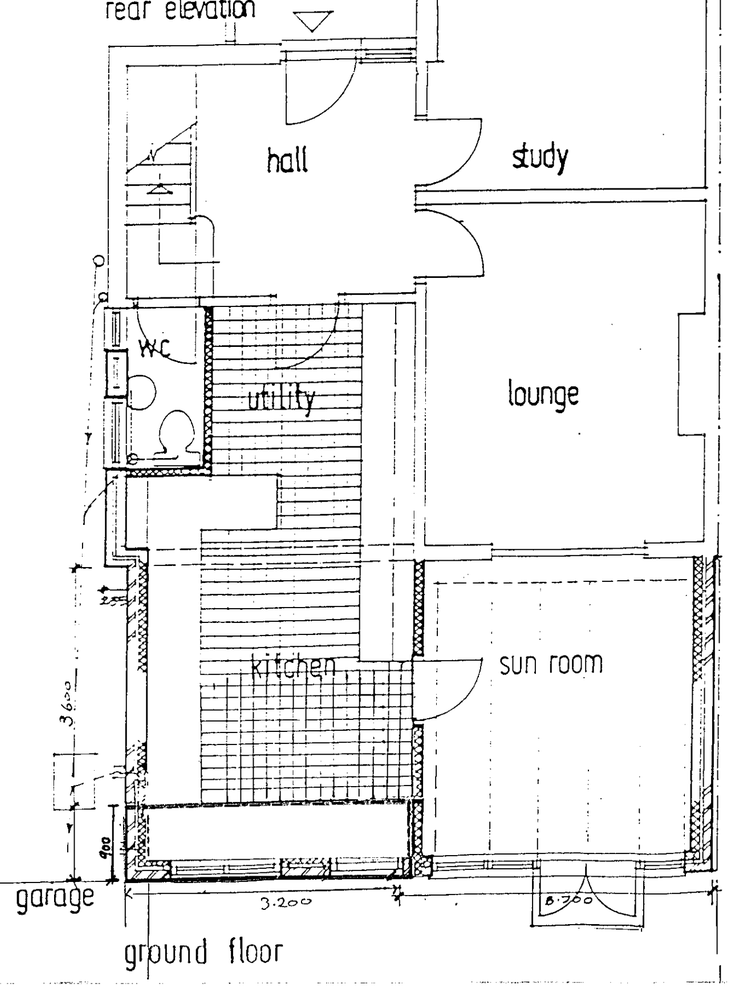

ground floor

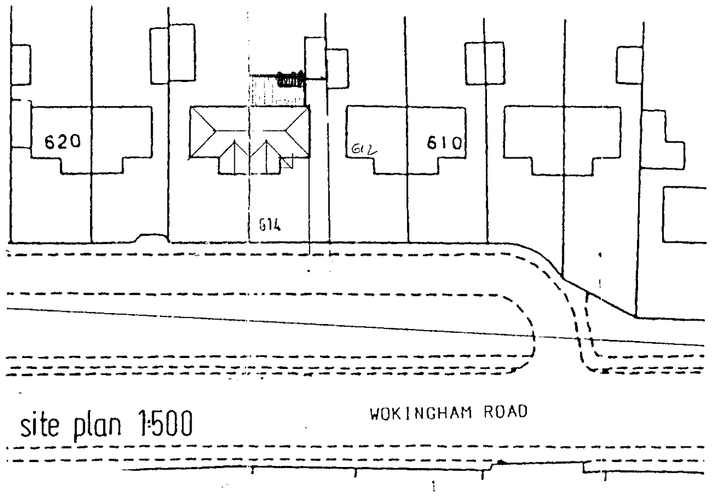

site plan 1:500



location plan 1:1250

22.FEB.2000 0656

C A ASSOCIATES

building design services

18 Cinnamon Close, Earley
Reading, Berkshire RG6 5GP
Tel / fax: 0118 9869 330

client: Mr. Mrs. Potter, 614 Wokingham Rd. Reading.

drawn: cg

date: Feb 2000

job: Kitchen extension

scale: 1:50

no: CA97:294 rev: A