


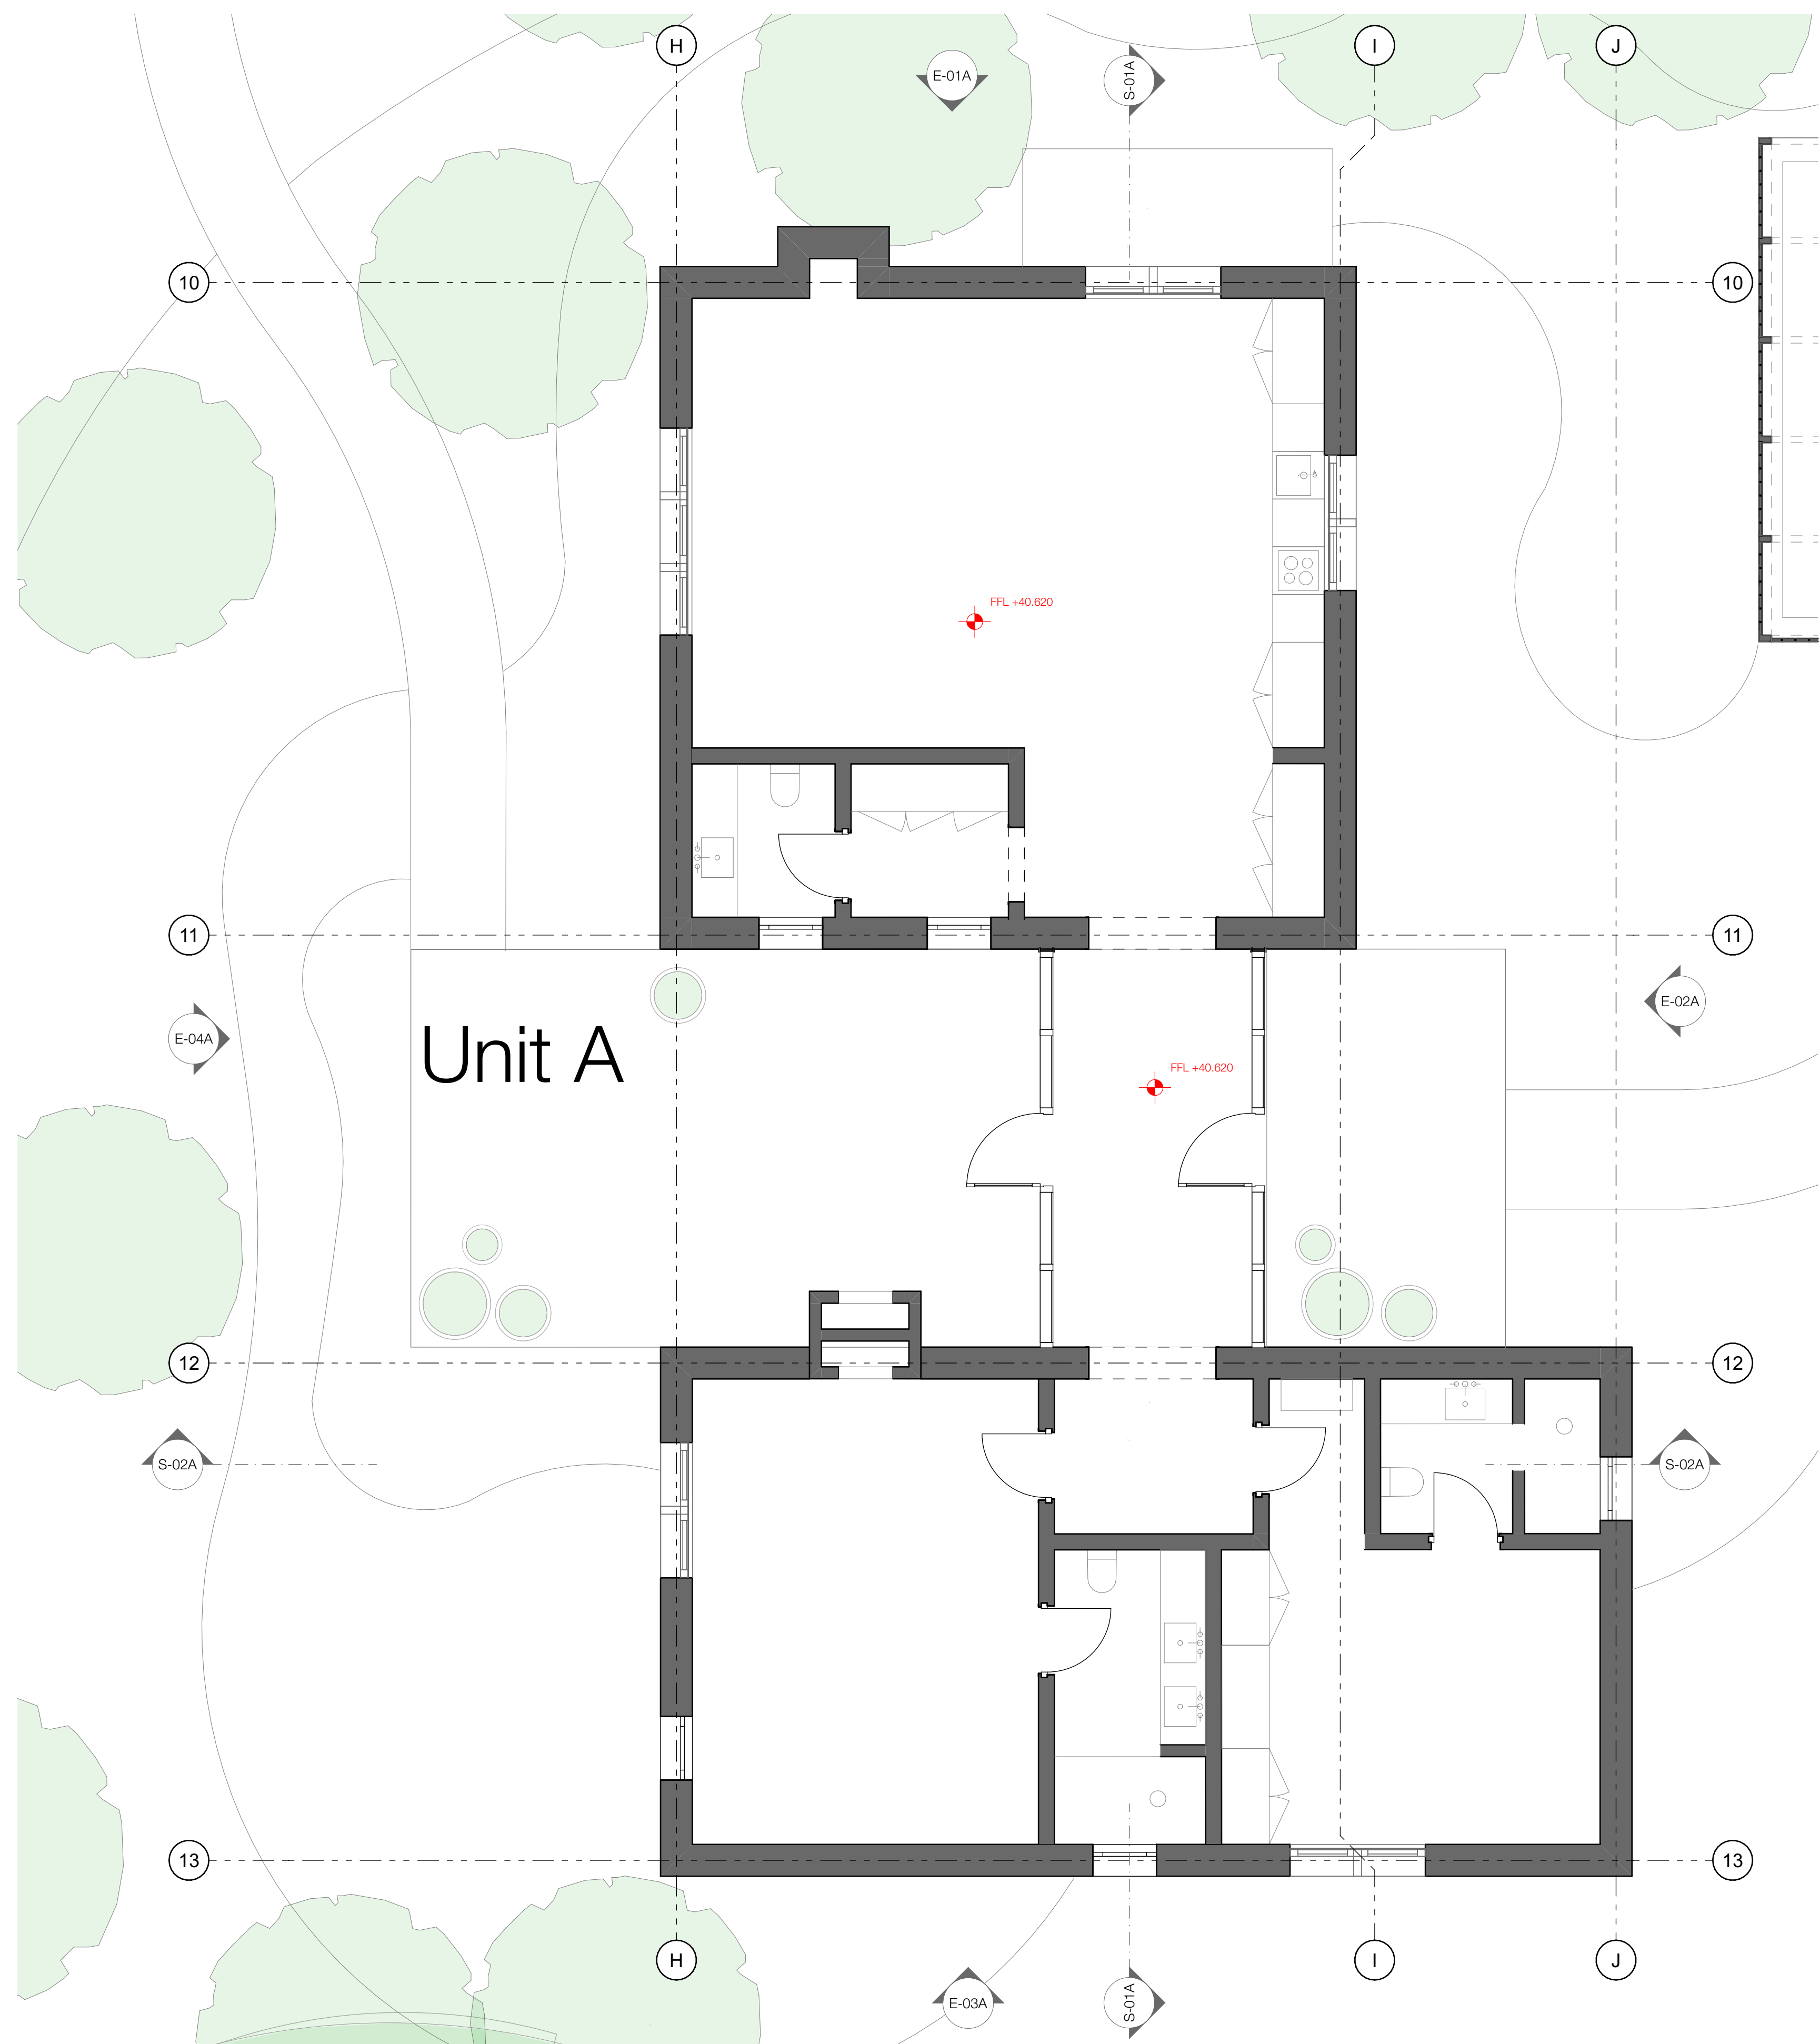

© LA Local Architects LP. Do not reproduce the drawing without written permission. Do not scale from this drawing. Use dimensions only. IN IN DOUBT ASK.

Hand-drawn or computer-aided for information only. The architect bears no responsibility for the accuracy of any drawings or for the construction of any work shown. 

This drawing to be read in conjunction with all relevant drawings / specifications / schedules etc. which relate to this project.

Any aspects of these drawings/specifications that include elements that relate to, or could be interpreted as relating to, the building contract, shall be deemed to be included in the building contract. The architect bears no responsibility for the accuracy of any drawings or for the construction of any work shown. 

Any aspects of these drawings/specifications that include elements that relate to, or could be interpreted as relating to, the building contract, shall be deemed to be included in the building contract. The architect bears no responsibility for the accuracy of any drawings or for the construction of any work shown. 



PROJECT
Project Conway - Staff Village
New Build
Confidential

CLIENT
Confidential

SCALE
1:50

ORIGINAL PAPER SIZE
A1

LA PROJECT REF
1168

CLIENT APPROVAL						
		A - approved				
		B - approved with comments				
		C - do not use				
PROJECT	ORIGINATOR	ZONE	LEVEL	TYPE	ROLE	NUMBER
PCY	- LAL	- SV	- 00	- DR	- A	P0006