


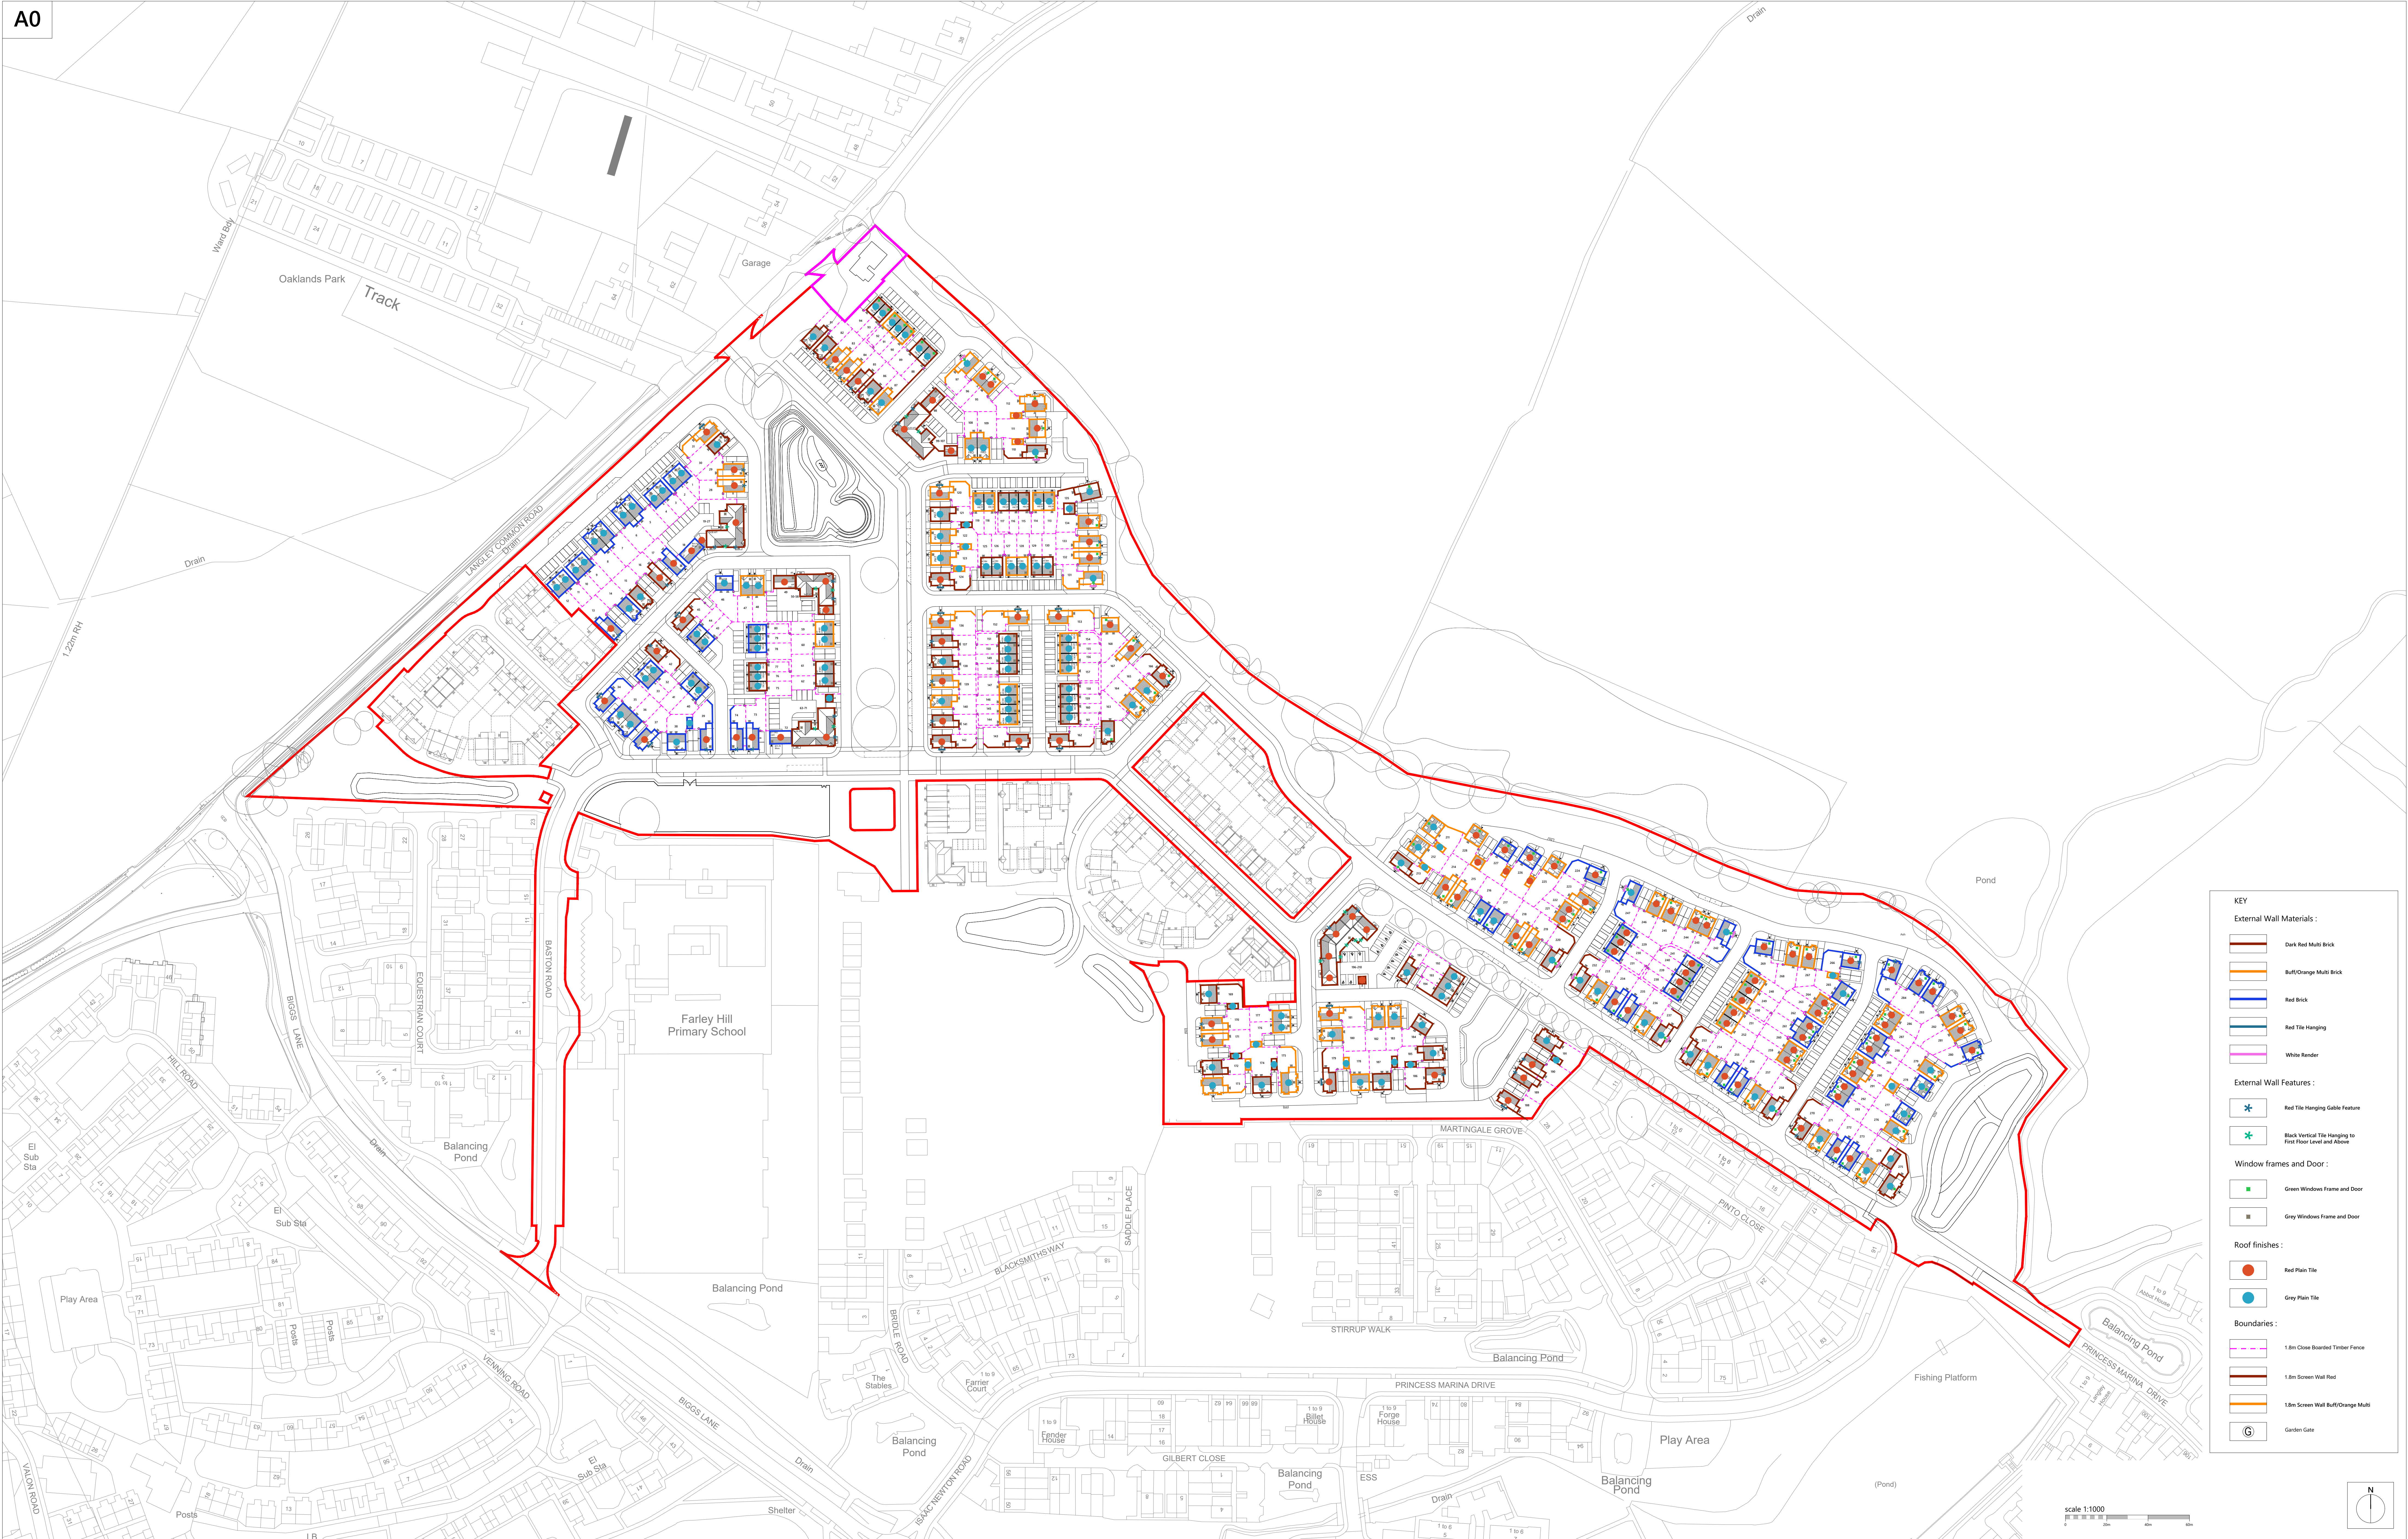

KEY

External Wall Materials :

Dark Red Multi Brick

Buff/Orange Multi Brick

Red Brick

Red Tile Hanging

White Render

External Wall Features :

Red Tile Hanging Gable Feature

Black Vertical Tile Hanging to First Floor Level and Above

Window frames and Door :

Green Windows Frame and Door

Grey Windows Frame and Door

Roof finishes :

Red Plain Tile

Grey Plain Tile

Boundaries :

1.8m Close Boarded Timber Fence

1.8m Screen Wall Red

1.8m Screen Wall Buff/Orange Multi

Garden Gate

Romsey T:01794 367703
Portsmouth T:01275 407000
London T:01794 367703
www.thrivearchitects.co.uk

This drawing is the copyright of Thrive Architects Ltd ©. All rights reserved. Ordnance Survey Data © Crown Copyright. All rights reserved. Licence No. 100007359. Permission is granted to scale from this drawing for the purposes of Local Authority Planning Applications only. For all other purposes DO NOT scale from this drawing. Contractors, Sub-Contractors and suppliers are to check all relevant dimensions and levels of the site and building before commencing any shop drawings or building work. Any discrepancies should be recorded to the Architect. Where applicable this drawing is to be read in conjunction with the Consultants drawings / Clients Construction Specification.

Rev	Description	Date	Au	Ch	Rev	Description	Date	Au	Ch
A	Issued for Planning	05.08.26	NA	RP					

Project Former Arborfield Studios (Parcels W, Y and Z), Arborfield Green
Drawing Materials Layout

Client	Crest Nicholson Operations Ltd	Date	05.08.26
Job no.	CRES250532	Rev.	A
Dwg no.	ML01	Scale	1:1000 at A0
Author	NA	Checked	RP
Status	PLANNING	Office	Portsmouth
Client ref.			

