


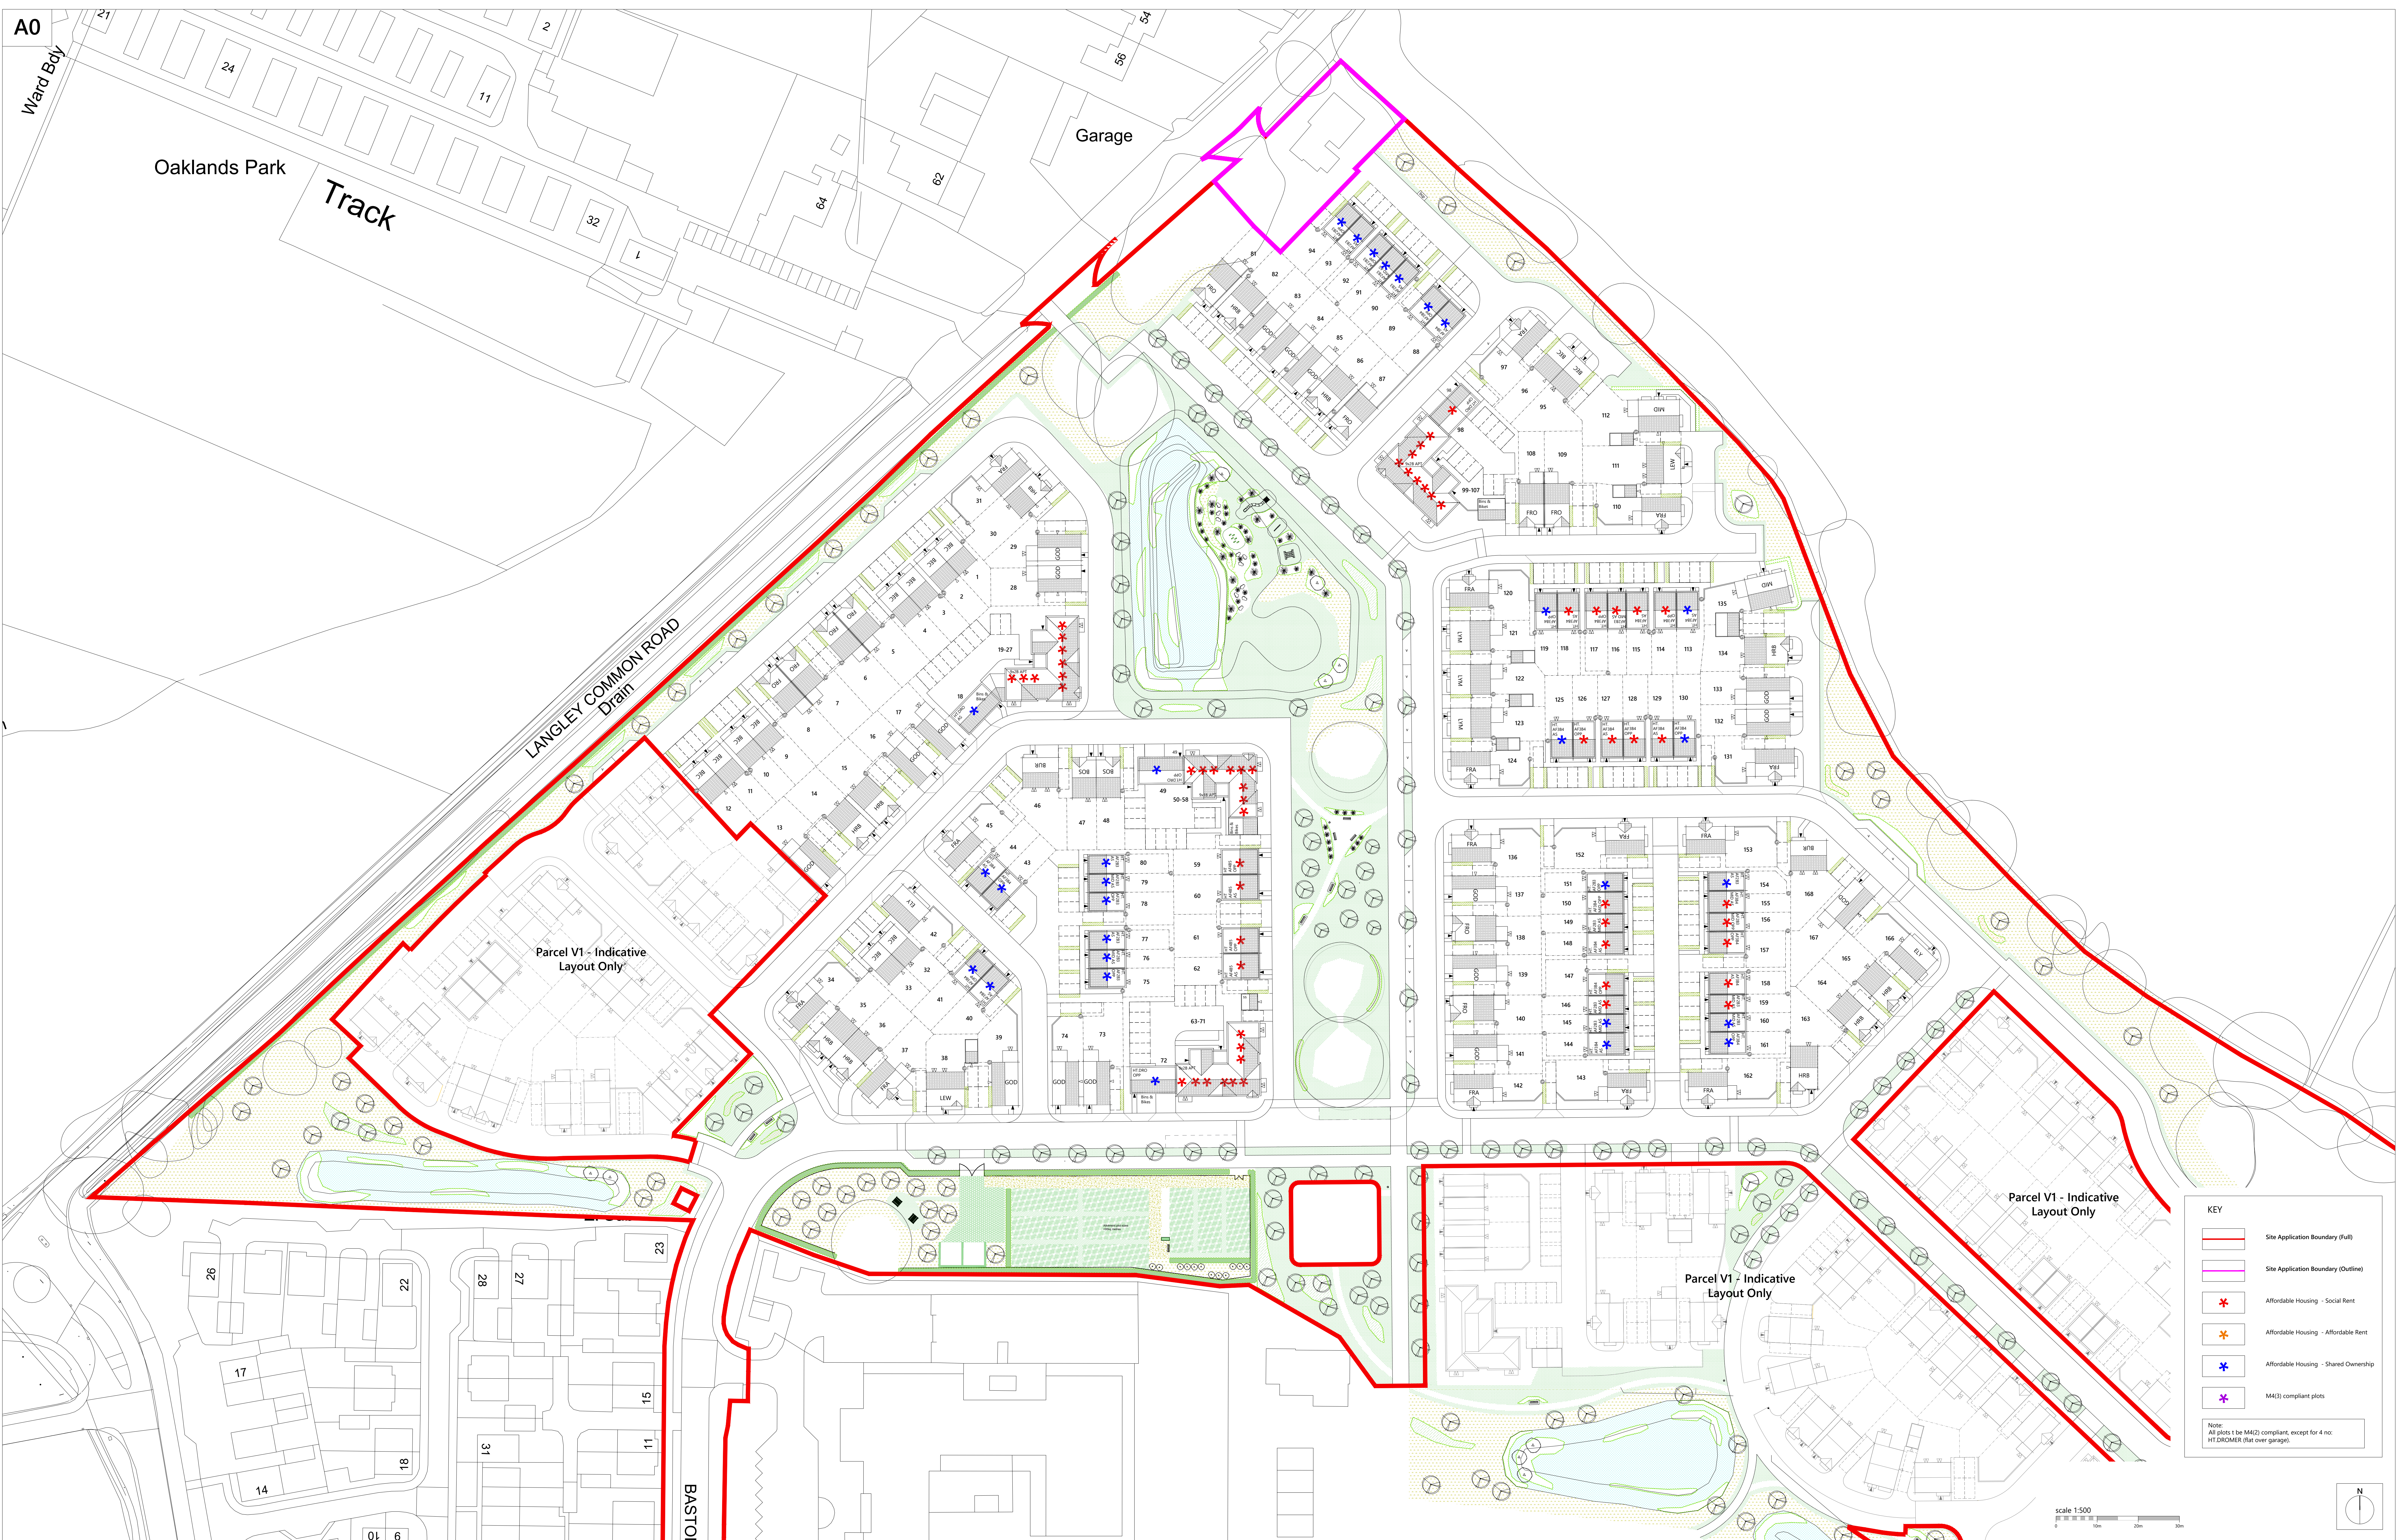

Romsey T:01794 367703
Portsmouth T:01275 407000
London T:01794 367703

www.thrivearchitects.co.uk

This drawing is the copyright of Thrive Architects Ltd ©. All rights reserved. Ordnance Survey Data © Crown Copyright. All rights reserved. Licence No. 100007359. Permission is granted to scale from this drawing for the purposes of Local Authority Planning Applications only. For all other purposes DO NOT scale from this drawing. Contractors, Sub-Contractors and suppliers are to check all relevant dimensions and levels of the site and building before commencing any shop drawings or building work. Any discrepancies should be recorded to the Architect. Where applicable this drawing is to be read in conjunction with the Consultants' drawings / Clients' Construction Specification.

Rev	Description
A	Planning submission

Date	Au	Ch
19.08.26	KK	MRW

Rev	Description
-----	-------------

Date	Au	Ch
------	----	----

Project Former Arborfield Studios (Parcels W, Y and Z), Arborfield Green
Drawing Site Layout

Client	Crest Nicholson Operations Ltd	Date	19.08.26
Job no.	CRES250532	Rev.	A
Dwg no.	SL02	Scale	1:500 at A0
Author	KK	Checked	MRW
Status	PLANNING	Office	Portsmouth
Client ref.			

