


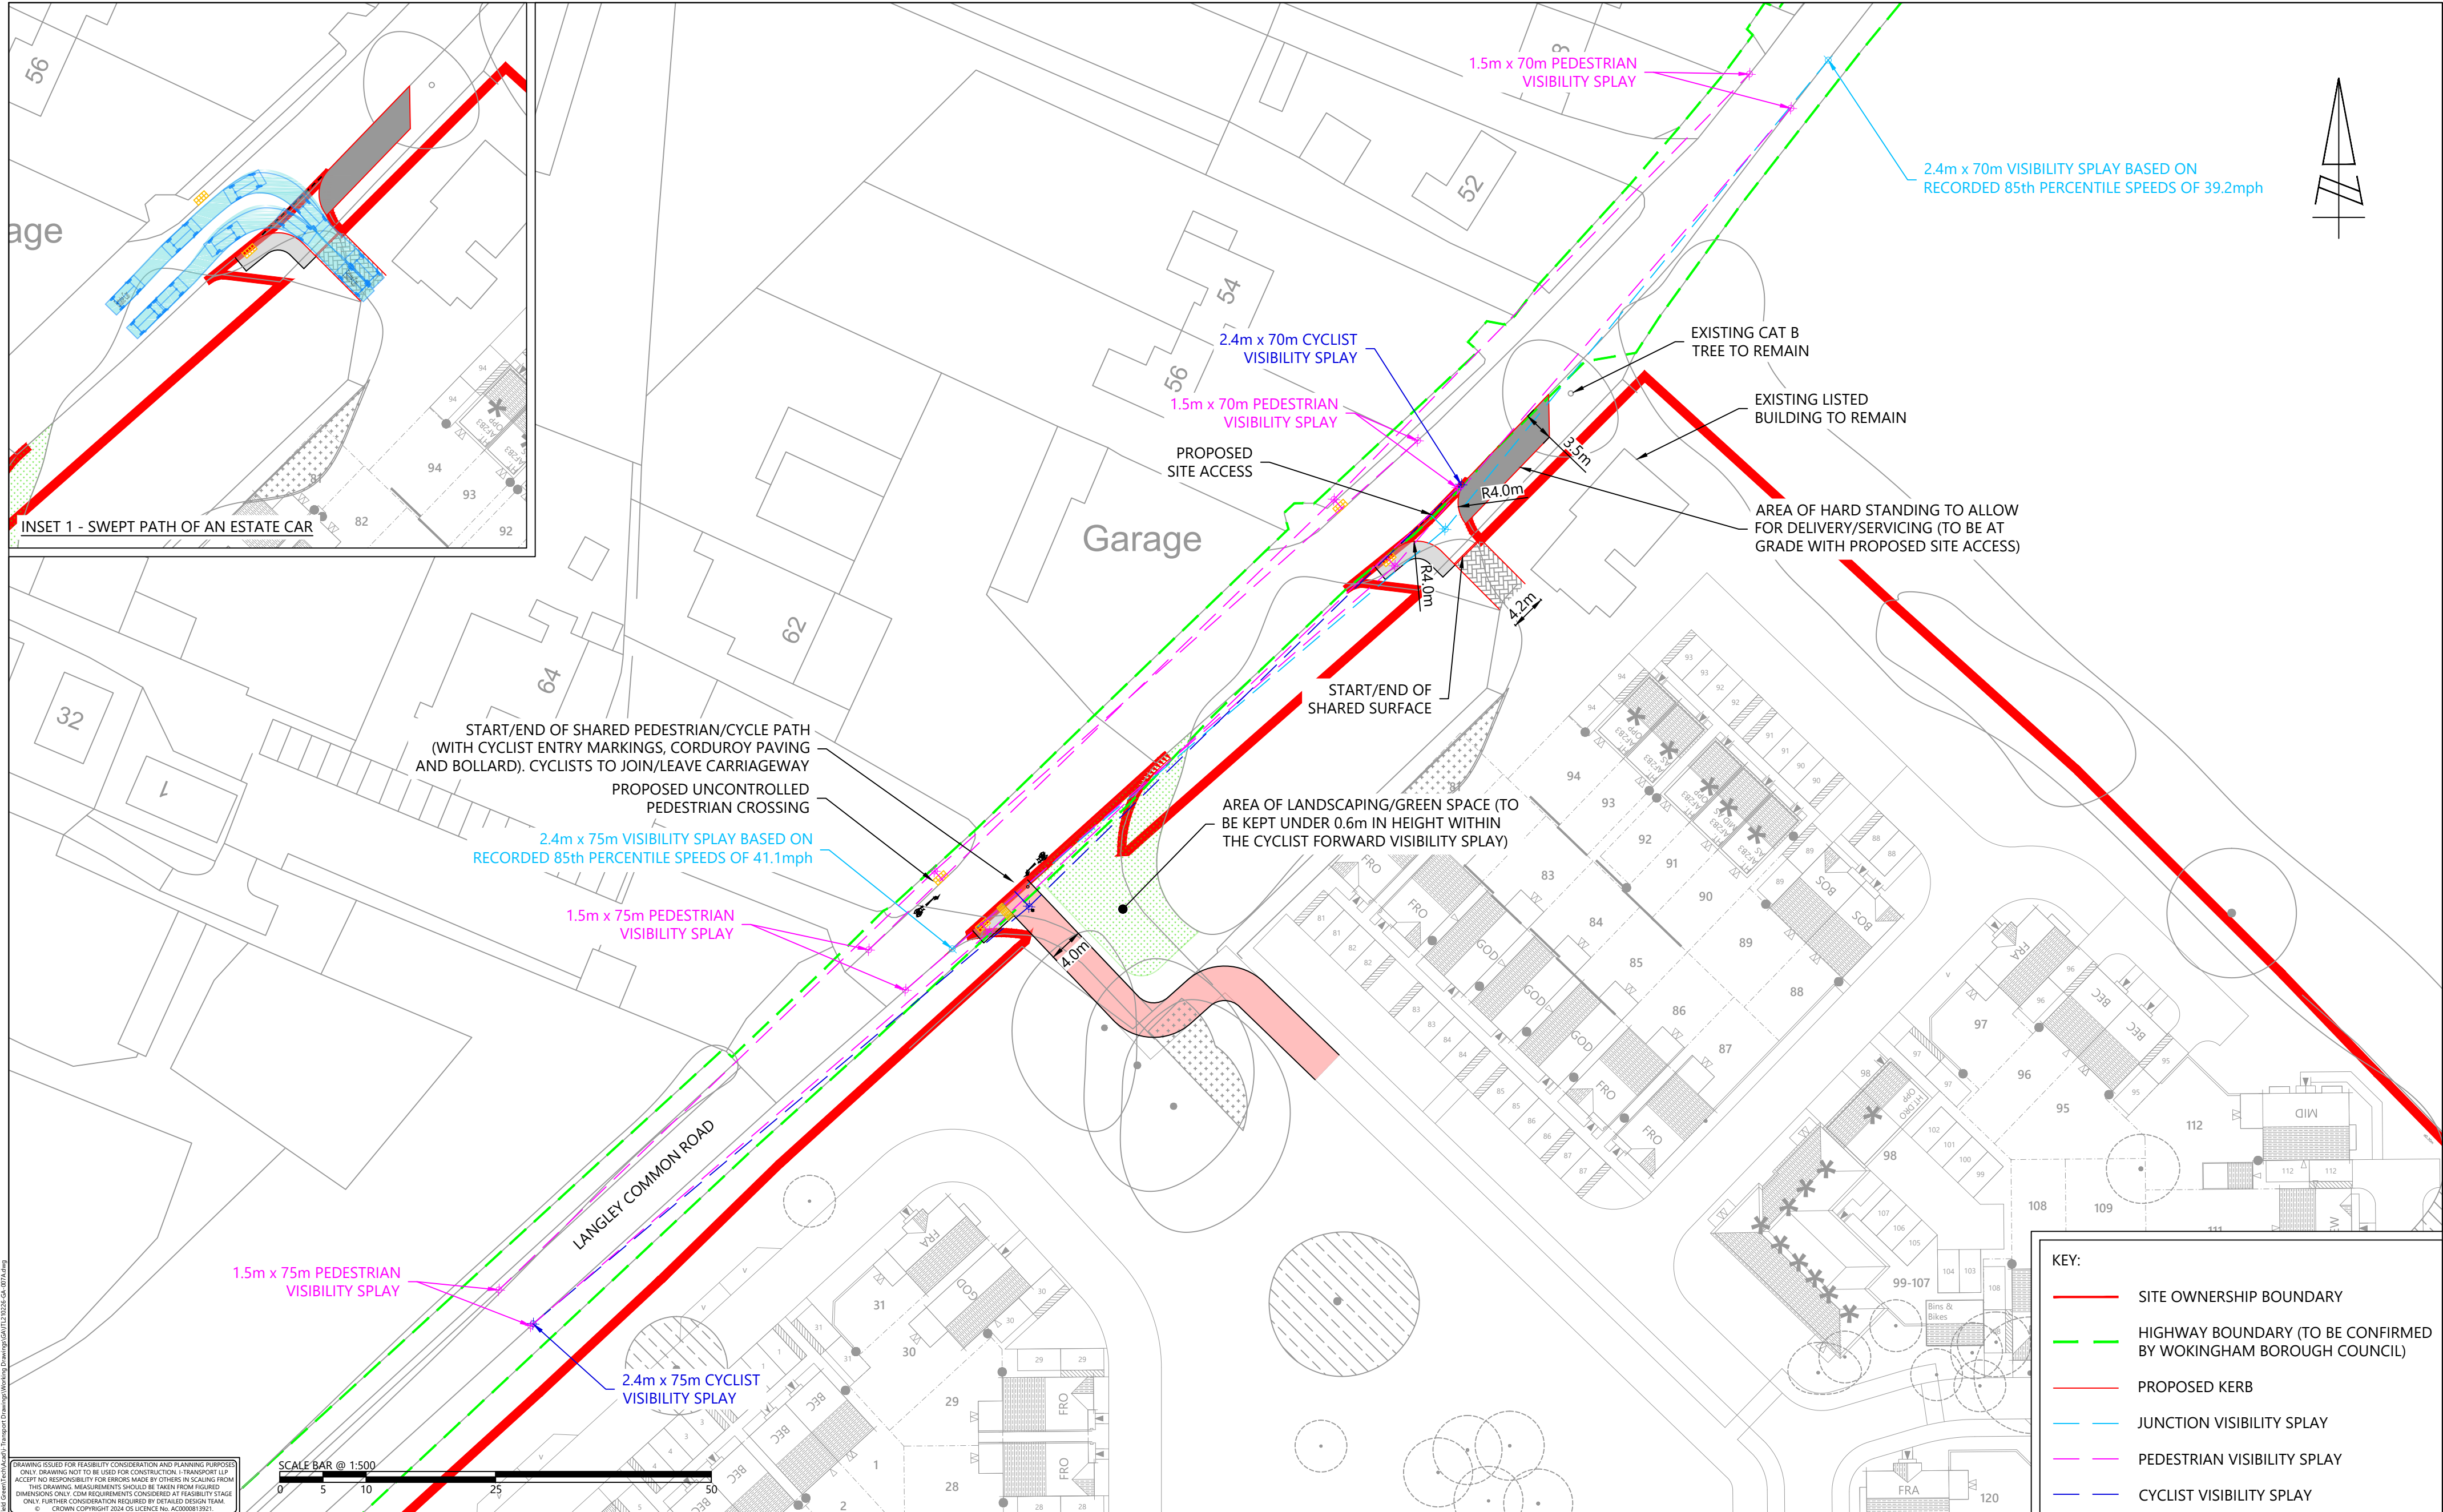

DRAWING ISSUED FOR FEASIBILITY CONSIDERATION AND PLANNING PURPOSES ONLY. DRAWING NOT TO BE USED FOR CONSTRUCTION. I-TRANSPORT LLP ACCEPTS NO RESPONSIBILITY FOR ERRORS MADE BY OTHERS IN SCALING FROM THIS DRAWING. MEASUREMENTS SHOULD BE TAKEN FROM FIGURED DIMENSIONS ONLY. COM REQUIREMENTS CONSIDERED AT FEASIBILITY STAGE ONLY. FURTHER CONSIDERATION REQUIRED BY DETAILED DESIGN TEAM. © CROWN COPYRIGHT 2024 OS LICENCE No. AC0000813921



33 Queen Street, London, EC4R 1AP Tel: 0204 531 3660

www.i-transport.co.uk

REV	DATE	BY	DESCRIPTION	CHK	APD
A	18.08.26	MM	UPDATES TO SITE LAYOUT, RED LINE BOUNDARY, SHARED PED/CYCLE PATH AND CYCLIST VISIBILITY SPLAYS	JD	PH
STATUS: FOR INFORMATION					

TITLE: ACCESS WORKS ON LANGLEY COMMON ROAD
PROJECT: ARBORFIELD STUDIOS, ARBORFIELD GREEN

CLIENT: CREST NICHOLSON

DRAWN: TA	CHECKED: RW	APPROVED: PH
PROJECT No: ITL210226	SCALE @ A2: 1:500	DATE: 07.04.26
DRAWING No: ITL210226-GA-007	REV: A	