


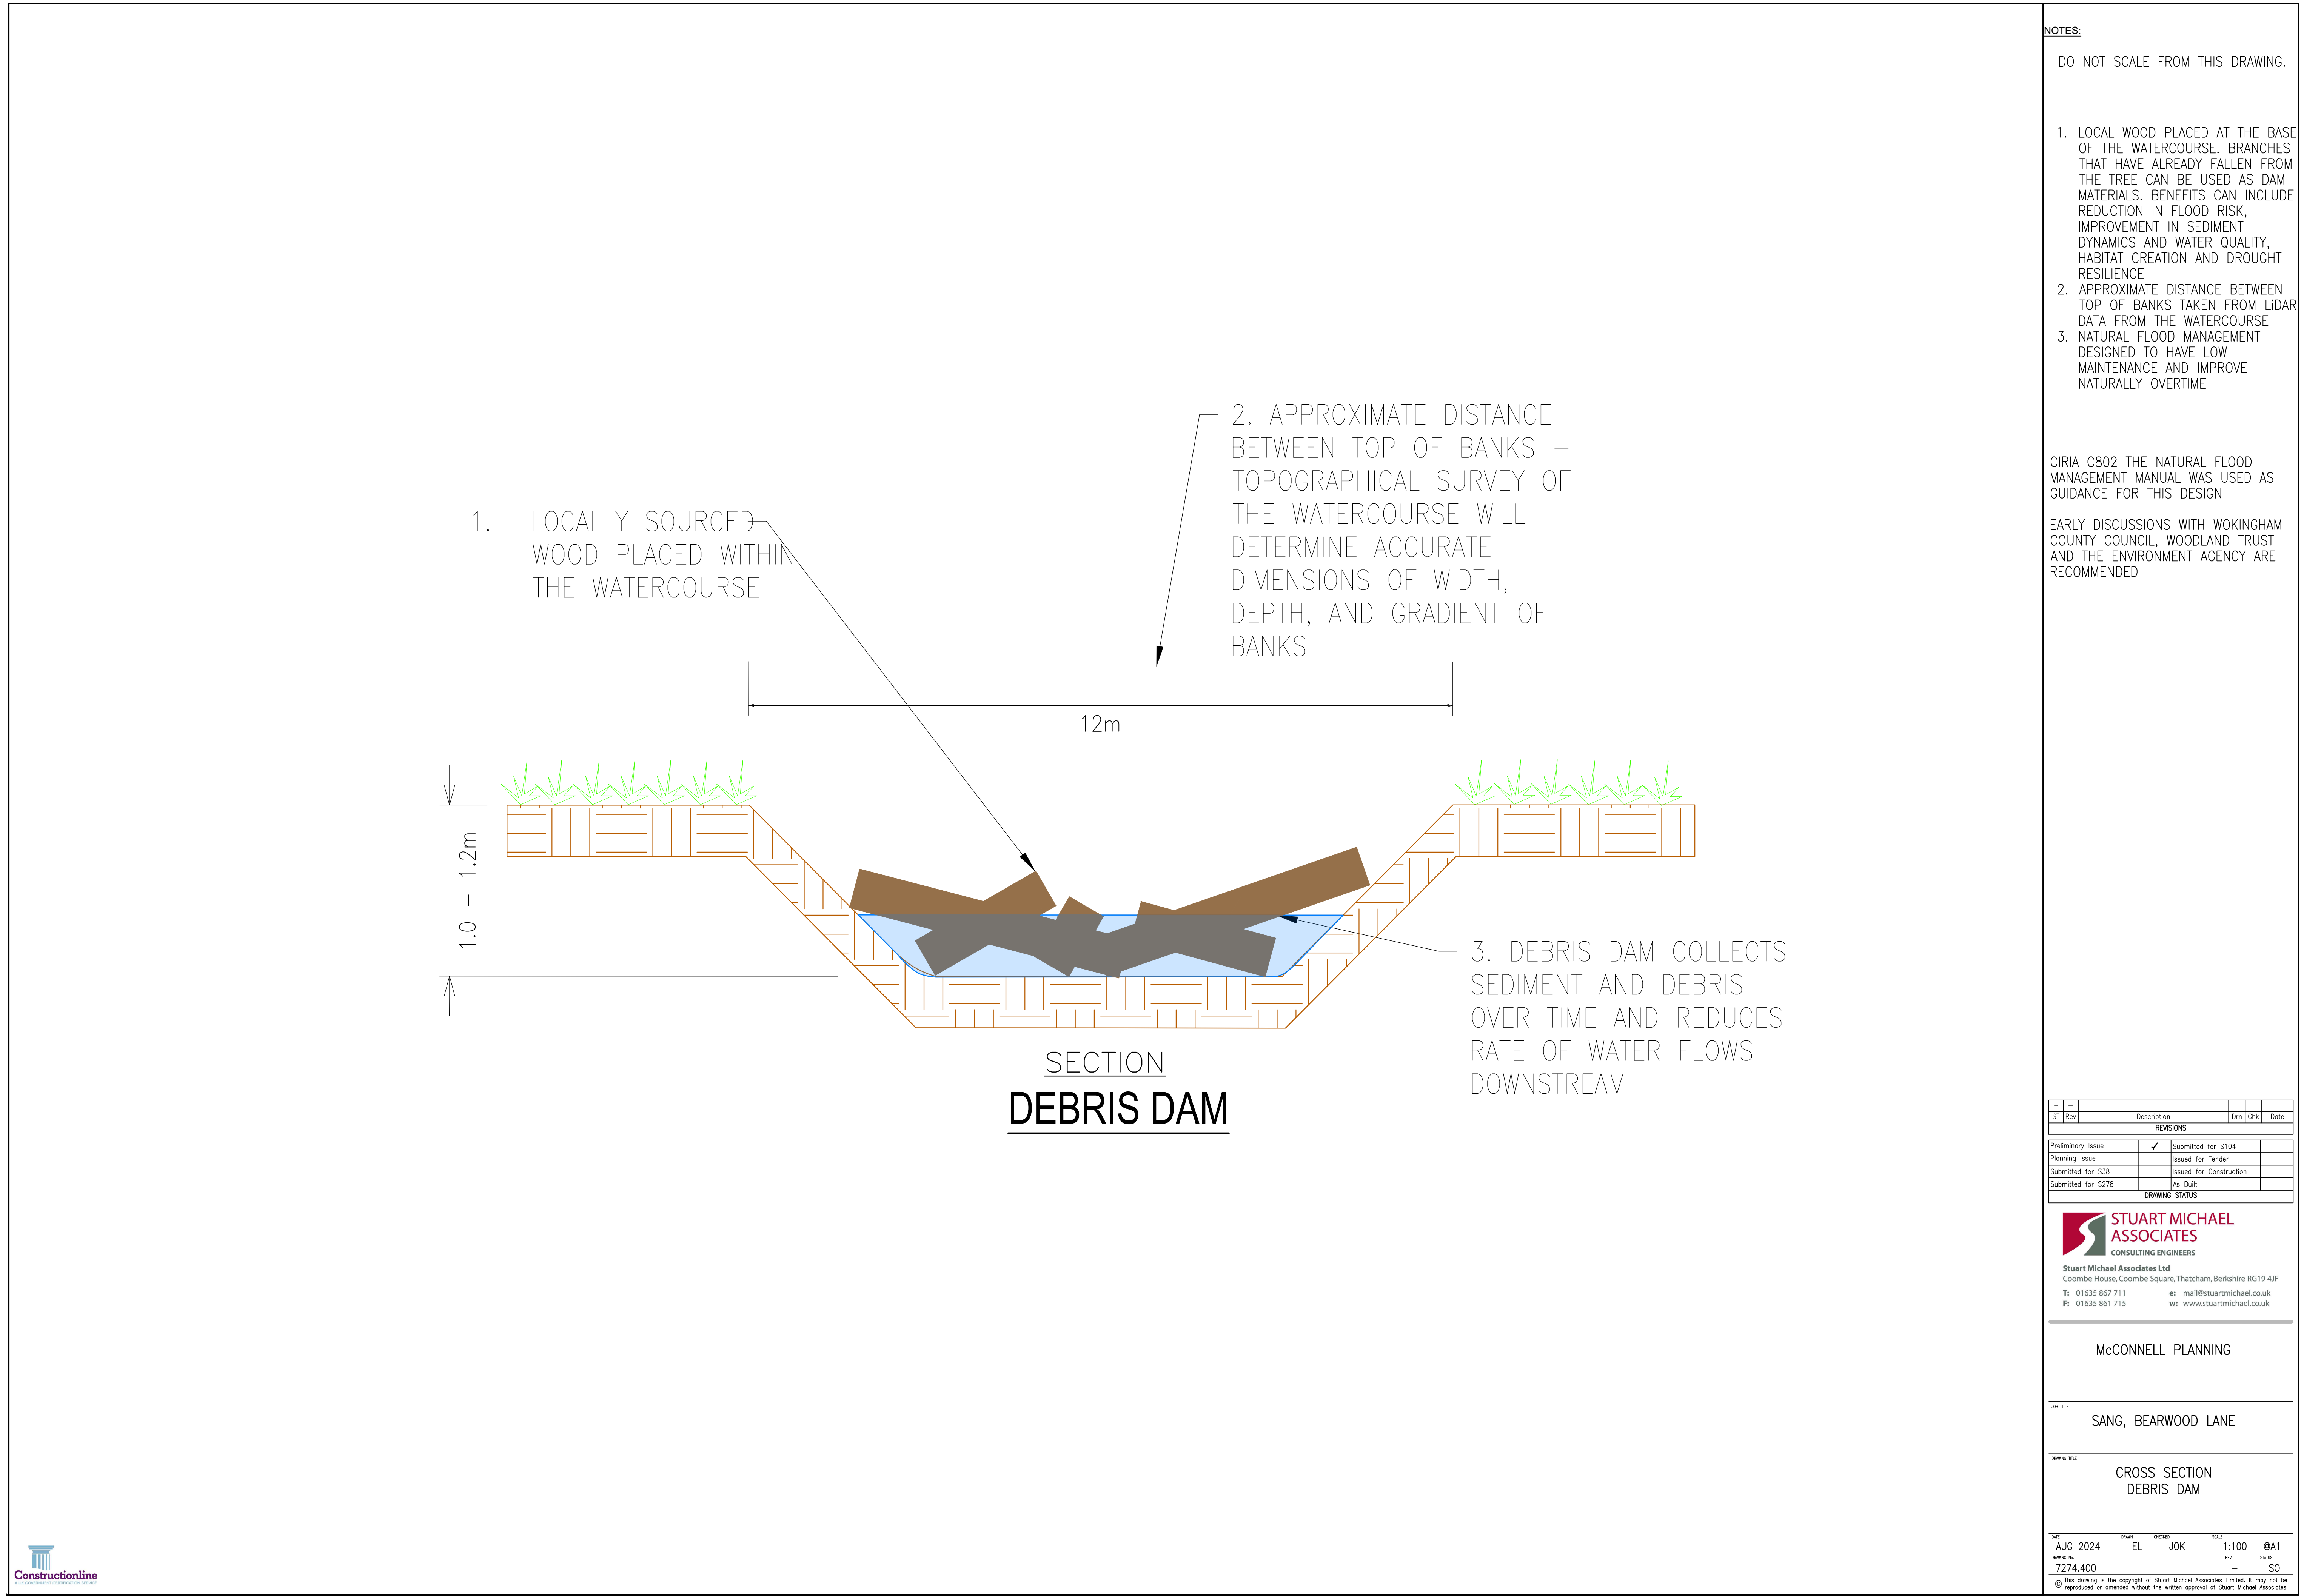

NOTES:

DO NOT SCALE FROM THIS DRAWING.

1. LOCAL WOOD PLACED AT THE BASE OF THE WATERCOURSE. BRANCHES THAT HAVE ALREADY FALLEN FROM THE TREE CAN BE USED AS DAM MATERIALS. BENEFITS CAN INCLUDE REDUCTION IN FLOOD RISK, IMPROVEMENT IN SEDIMENT DYNAMICS AND WATER QUALITY, HABITAT CREATION AND DROUGHT RESILIENCE

2. APPROXIMATE DISTANCE BETWEEN TOP OF BANKS TAKEN FROM LIDAR DATA FROM THE WATERCOURSE

3. NATURAL FLOOD MANAGEMENT DESIGNED TO HAVE LOW MAINTENANCE AND IMPROVE NATURALLY OVERTIME

CIRIA C802 THE NATURAL FLOOD MANAGEMENT MANUAL WAS USED AS GUIDANCE FOR THIS DESIGN

EARLY DISCUSSIONS WITH WOKINGHAM COUNTY COUNCIL, WOODLAND TRUST AND THE ENVIRONMENT AGENCY ARE RECOMMENDED

ST	Rev	Description	Drn	Chk	Date
----	-----	-------------	-----	-----	------

REVISIONS					
Preliminary Issue		Submitted for S104			
Planning Issue	✓	Issued for Tender			
Submitted for S38		Issued for Construction			
Submitted for S278		As Built			

DRAWING STATUS					



STUART MICHAEL ASSOCIATES
CONSULTING ENGINEERS

Stuart Michael Associates Ltd
Coombe House, Coombe Square, Thatcham, Berkshire RG19 4JF

T: 01635 867 711 e: mail@stuartmichael.co.uk
F: 01635 861 715 w: www.stuartmichael.co.uk

McCONNELL PLANNING

JOB TITLE

SANG, BEARWOOD LANE

DRAWING TITLE

CROSS SECTION
DEBRIS DAM

DATE	DRAWN	CHECKED	SCALE	BY
AUG 2024	EL	JOK	1:100	0A1
7274.400				SO

© This drawing is the copyright of Stuart Michael Associates Limited. It may not be reproduced or amended without the written approval of Stuart Michael Associates